



No. 34 Churnet Valley Road, Kingsley Holt


alterations & extensions

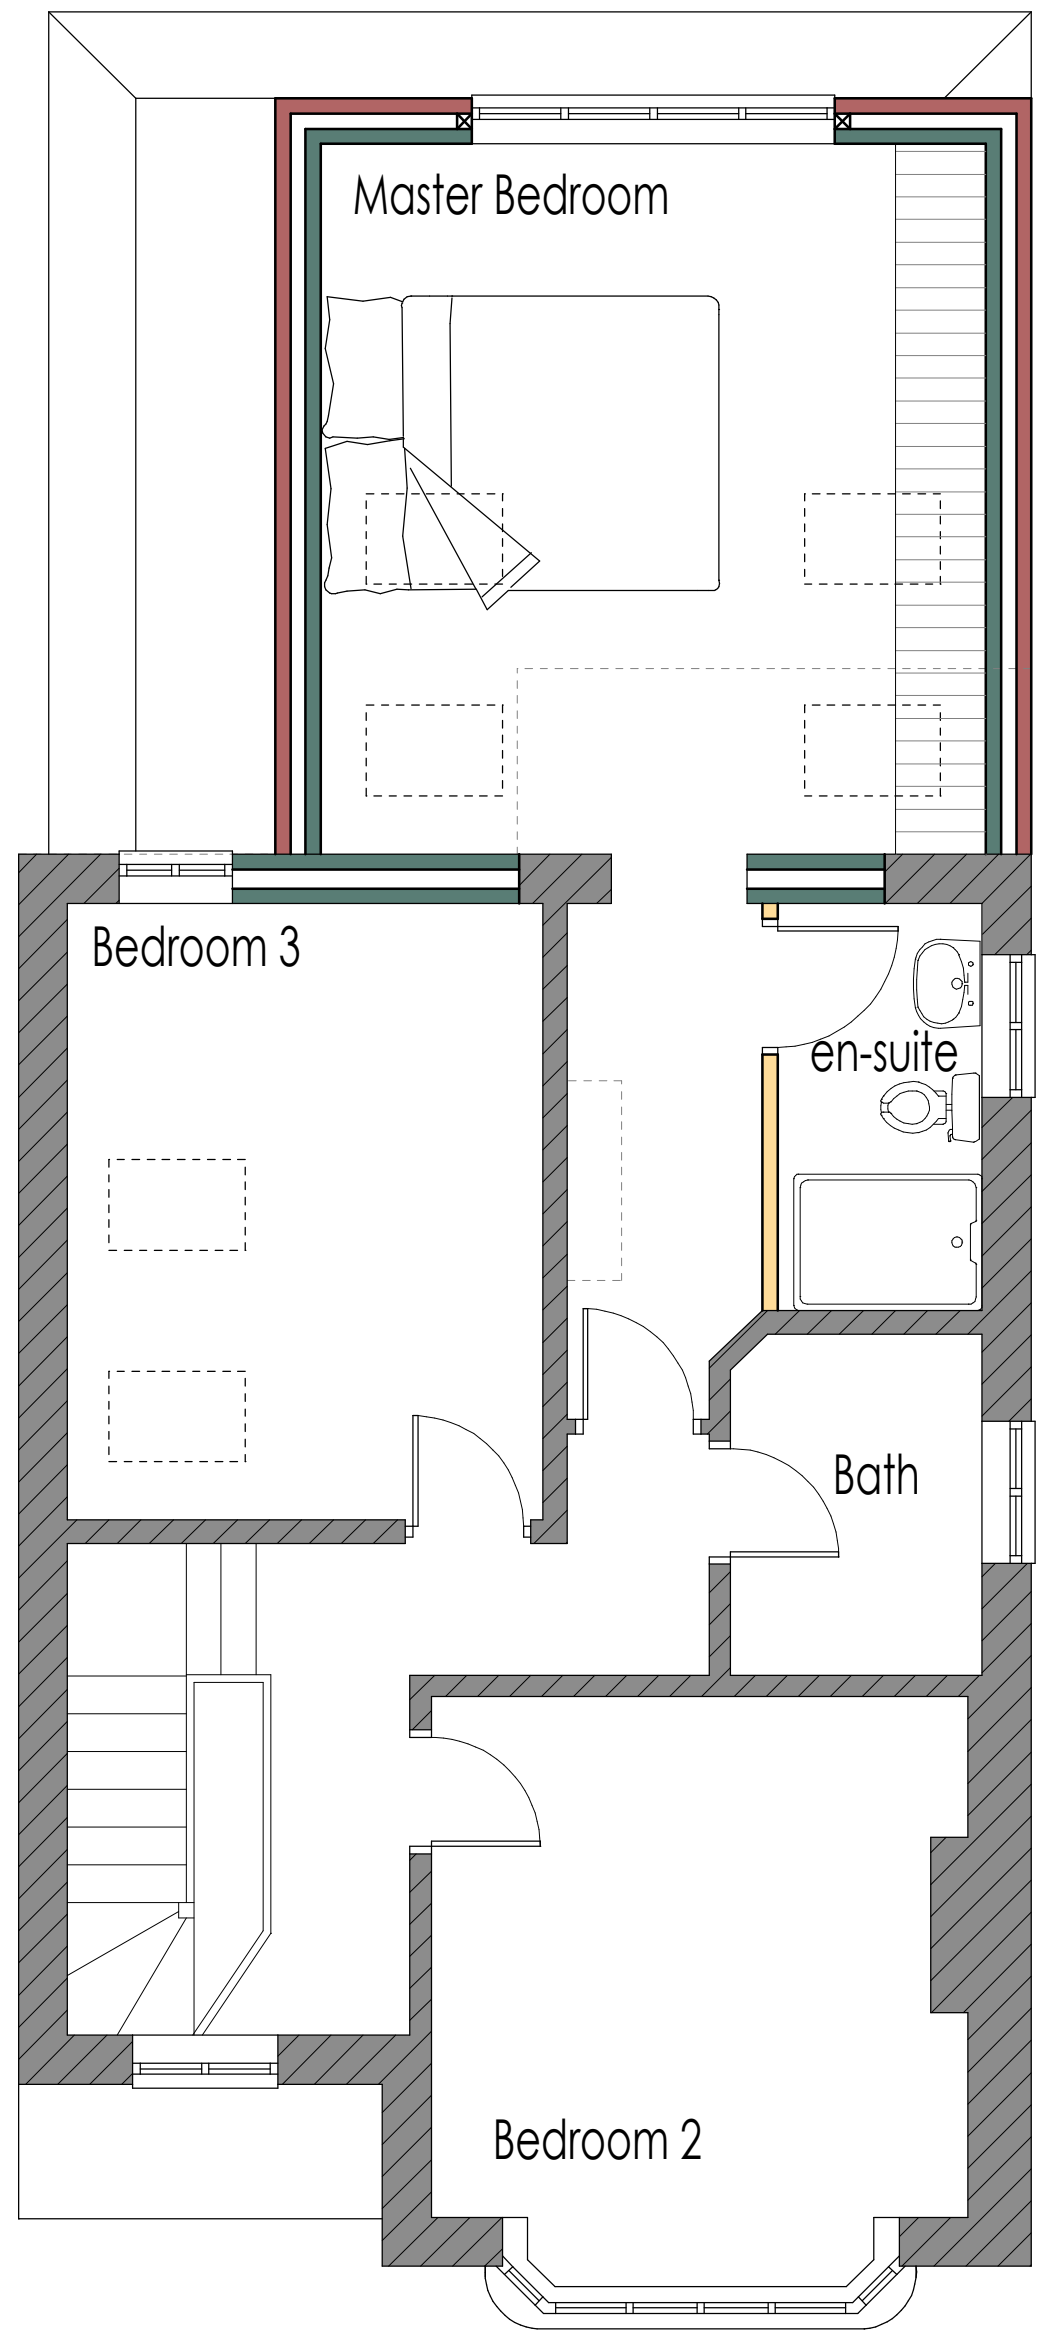

first floor plan

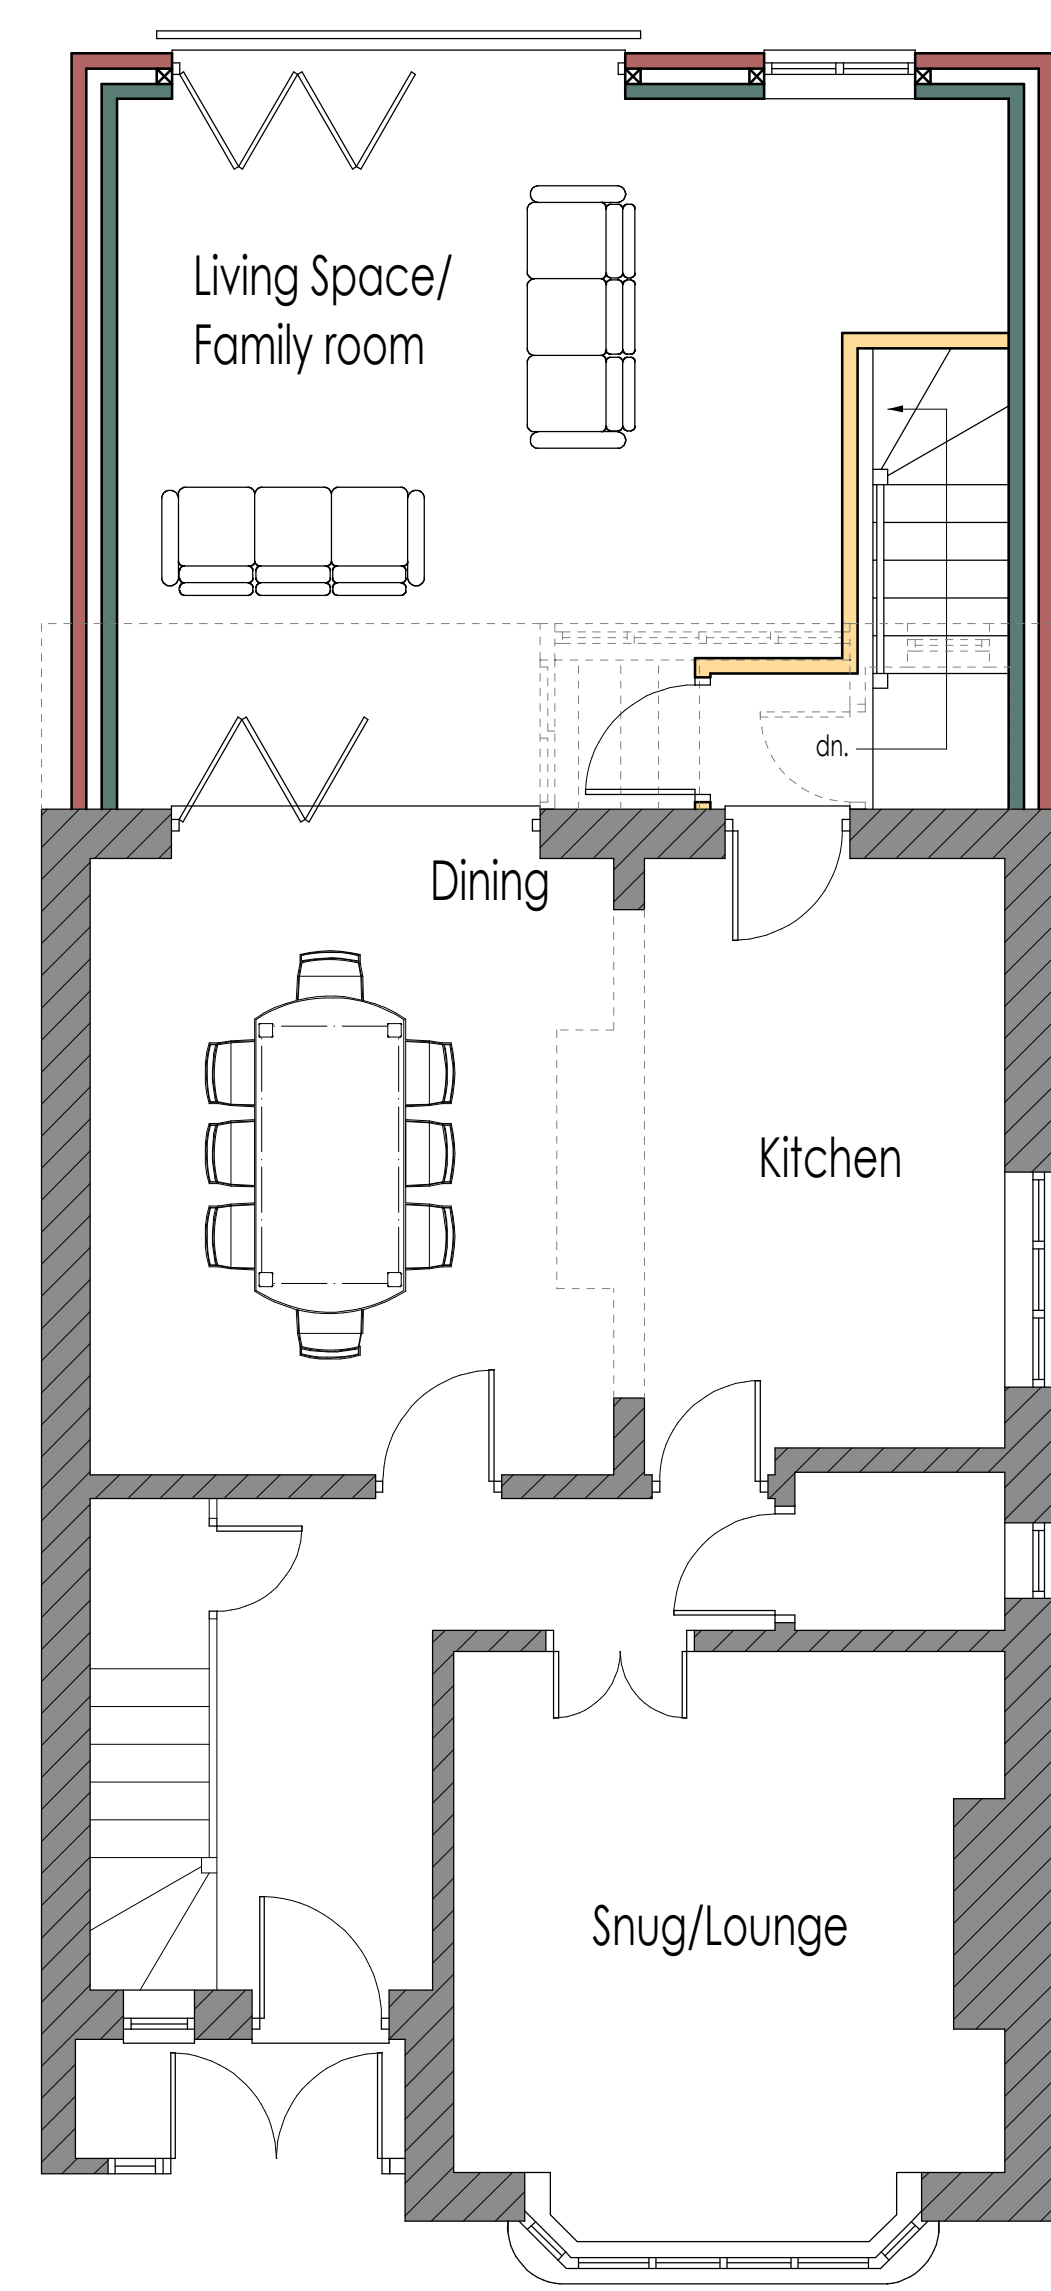


ground floor plan

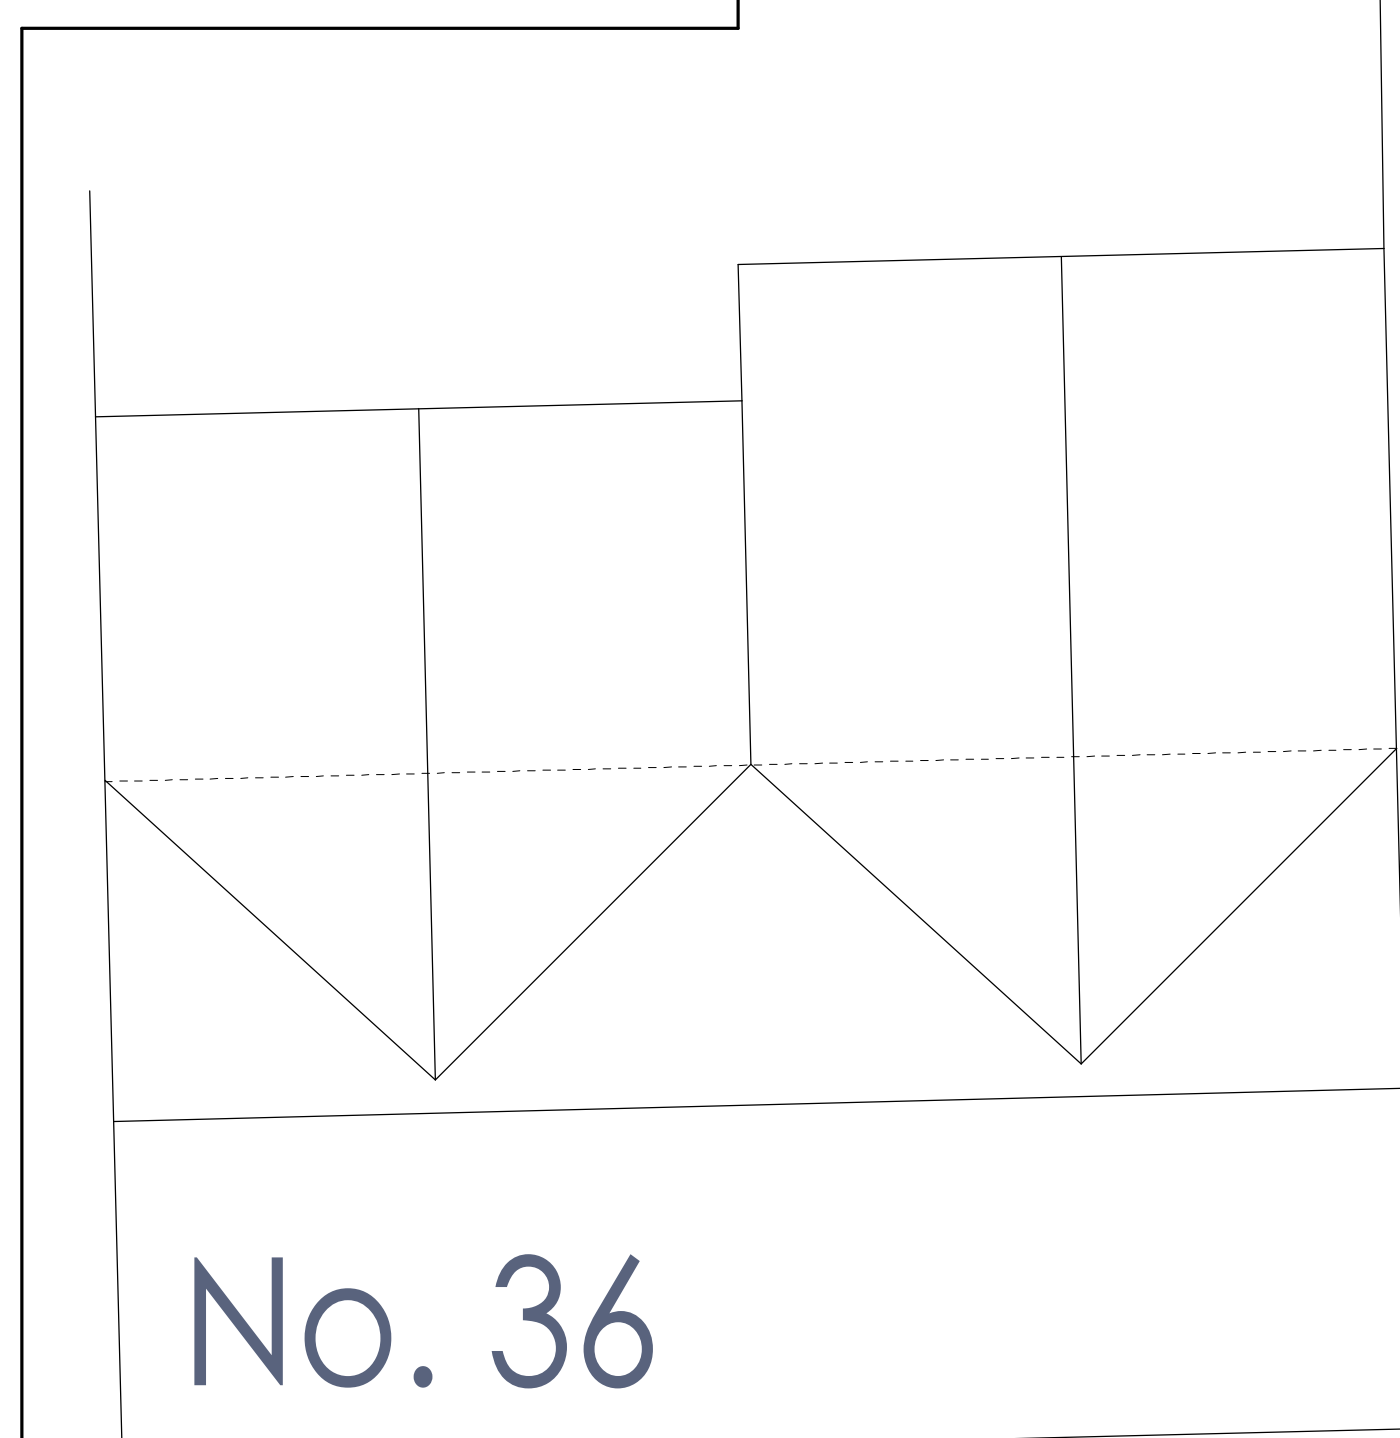

No. 36

lower ground floor plan

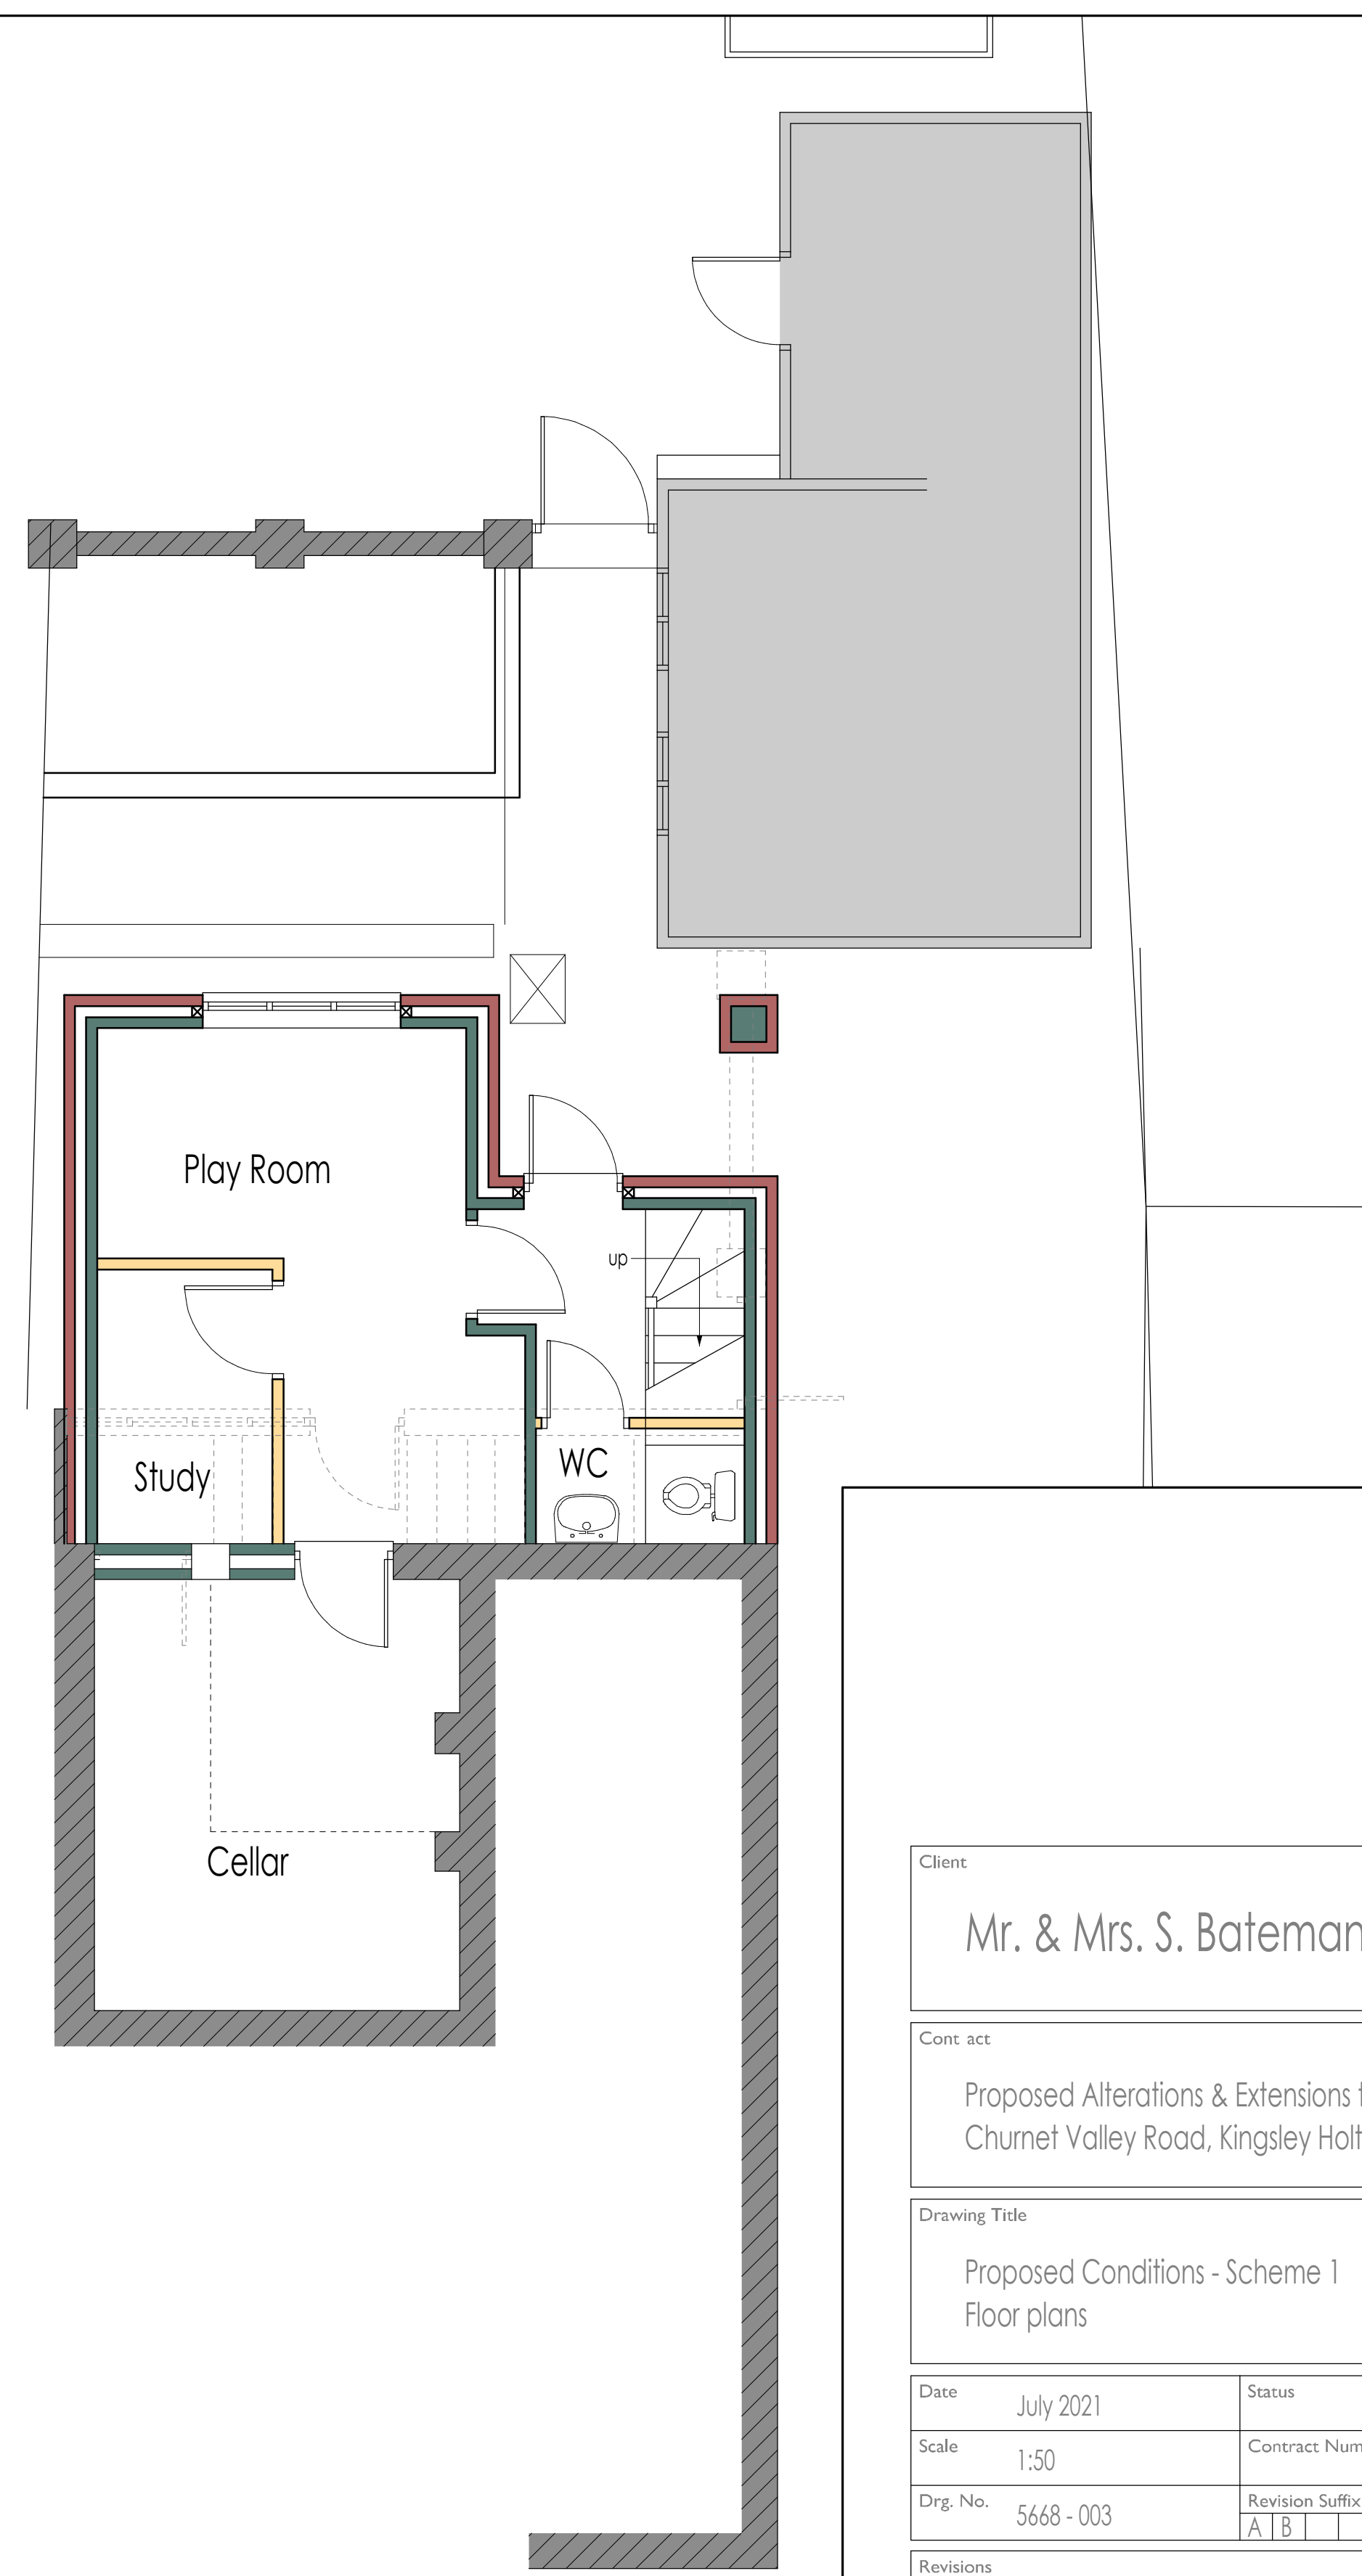

Client		Mr. & Mrs. S. Bateman	
Contract		Proposed Alterations & Extensions to No. 34 Churnet Valley Road, Kingsley Holt, ST10 2BQ	
Drawing Title		Proposed Conditions - Scheme 1 Floor plans	
Date	July 2021	Status	Preliminary
Scale	1:50	Contract Number	5668
Drg. No.	5668 - 003	Revision Suffix	A B
Revisions			
Rev A	05.08.21	Chimney Removed	
Rev B	14.09.21	Minor amendments	