




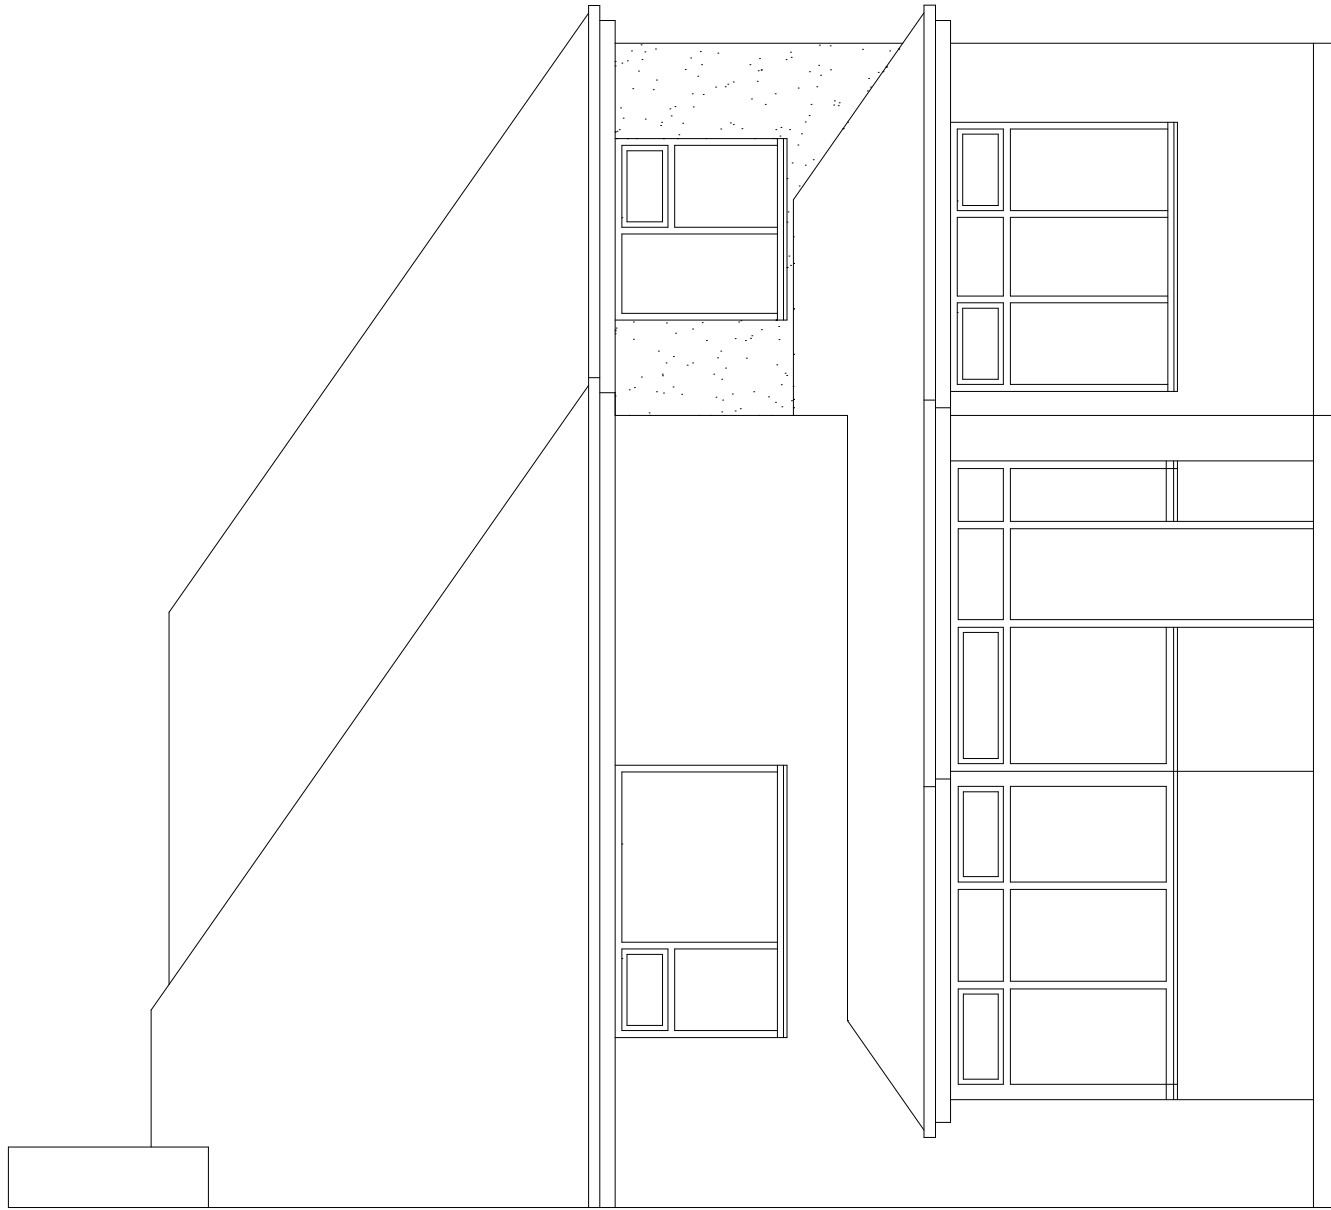


PROPOSED FRONT ELEVATION

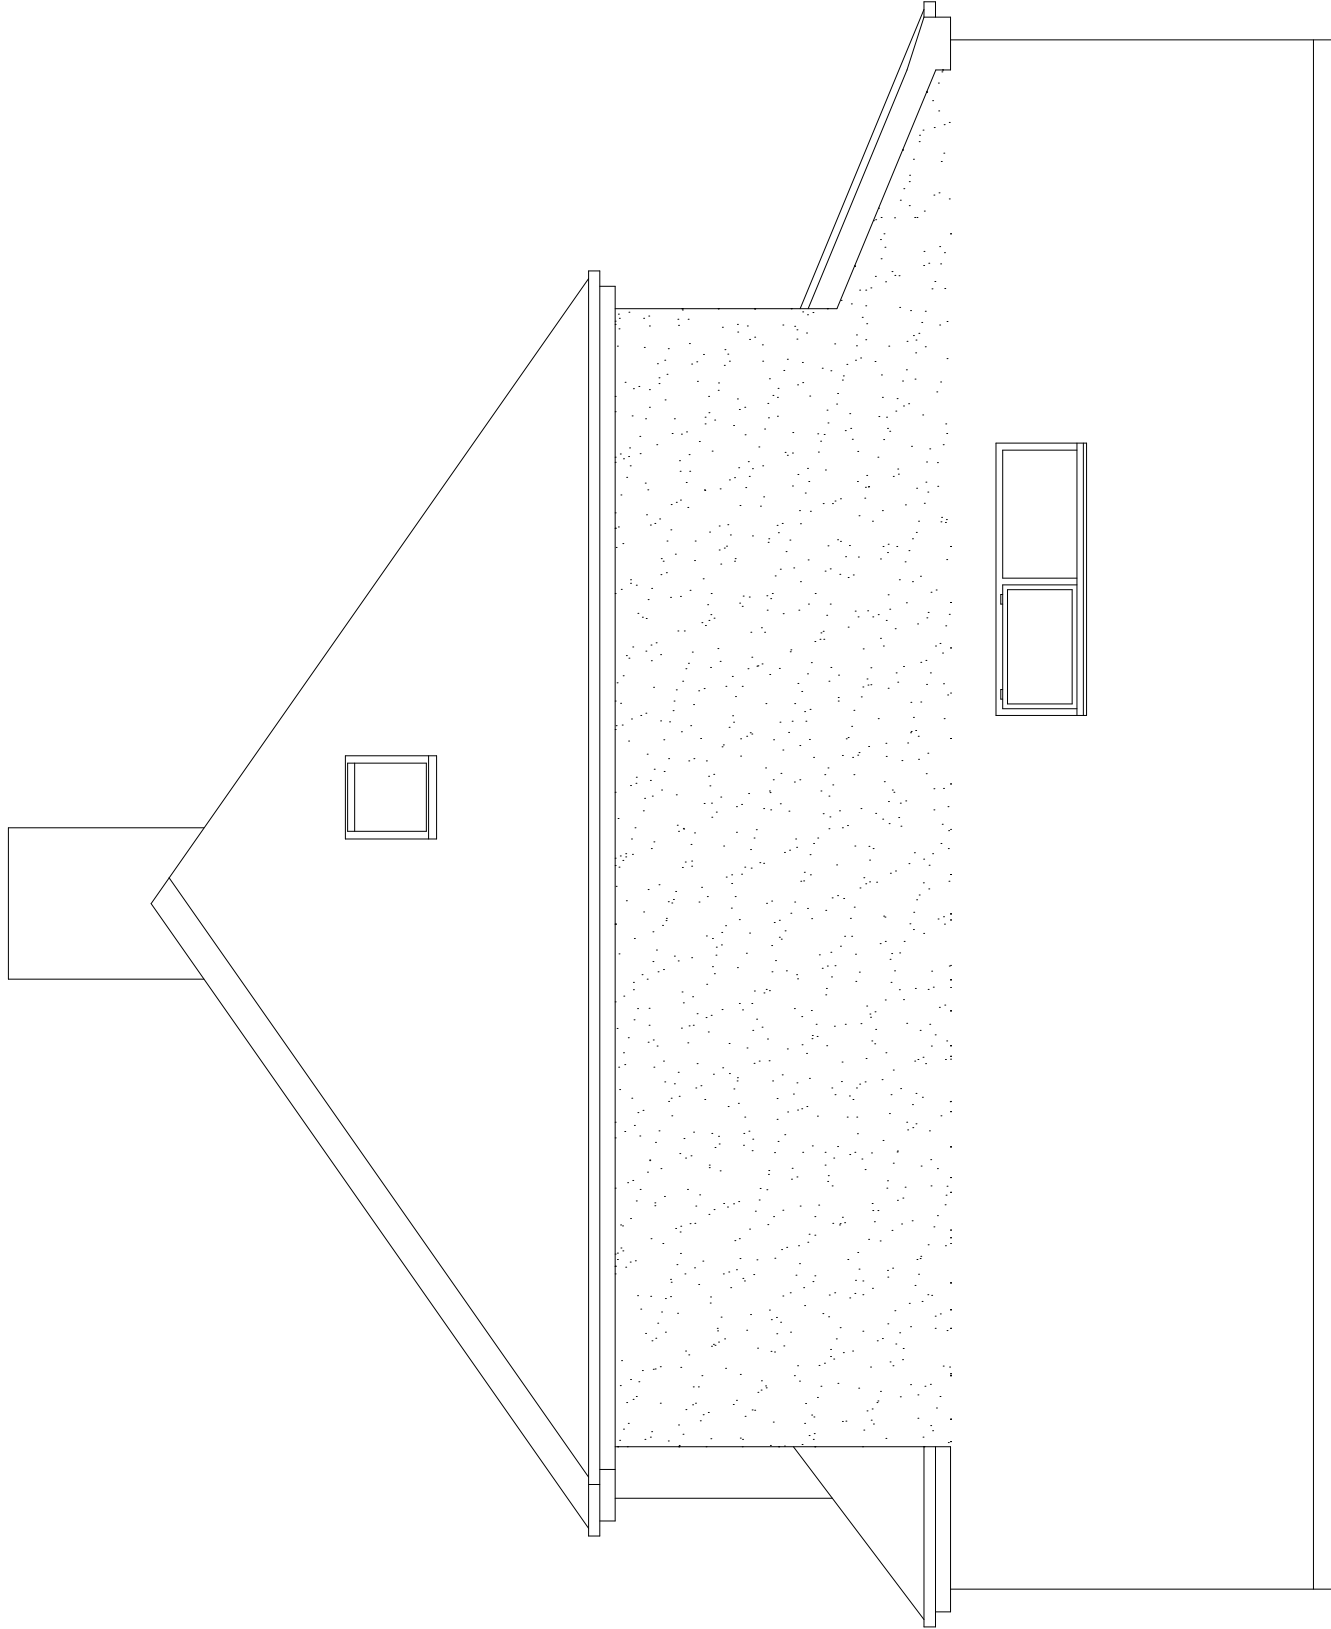


PROPOSED SIDE ELEVATION

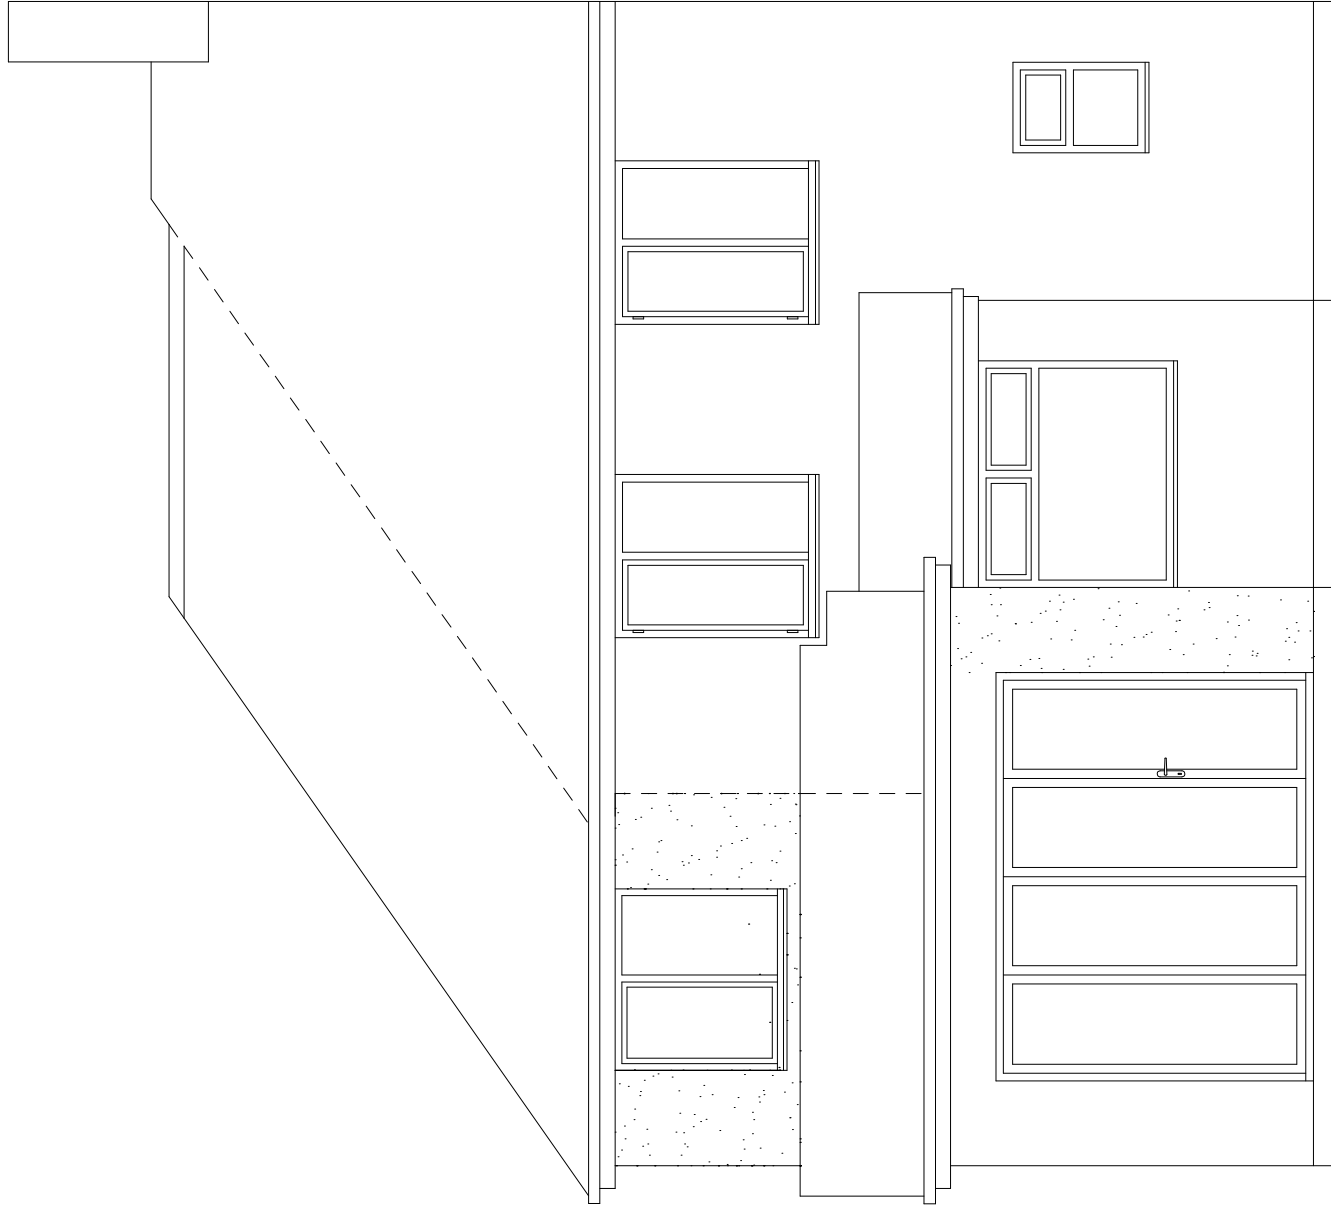


PROPOSED REAR ELEVATION

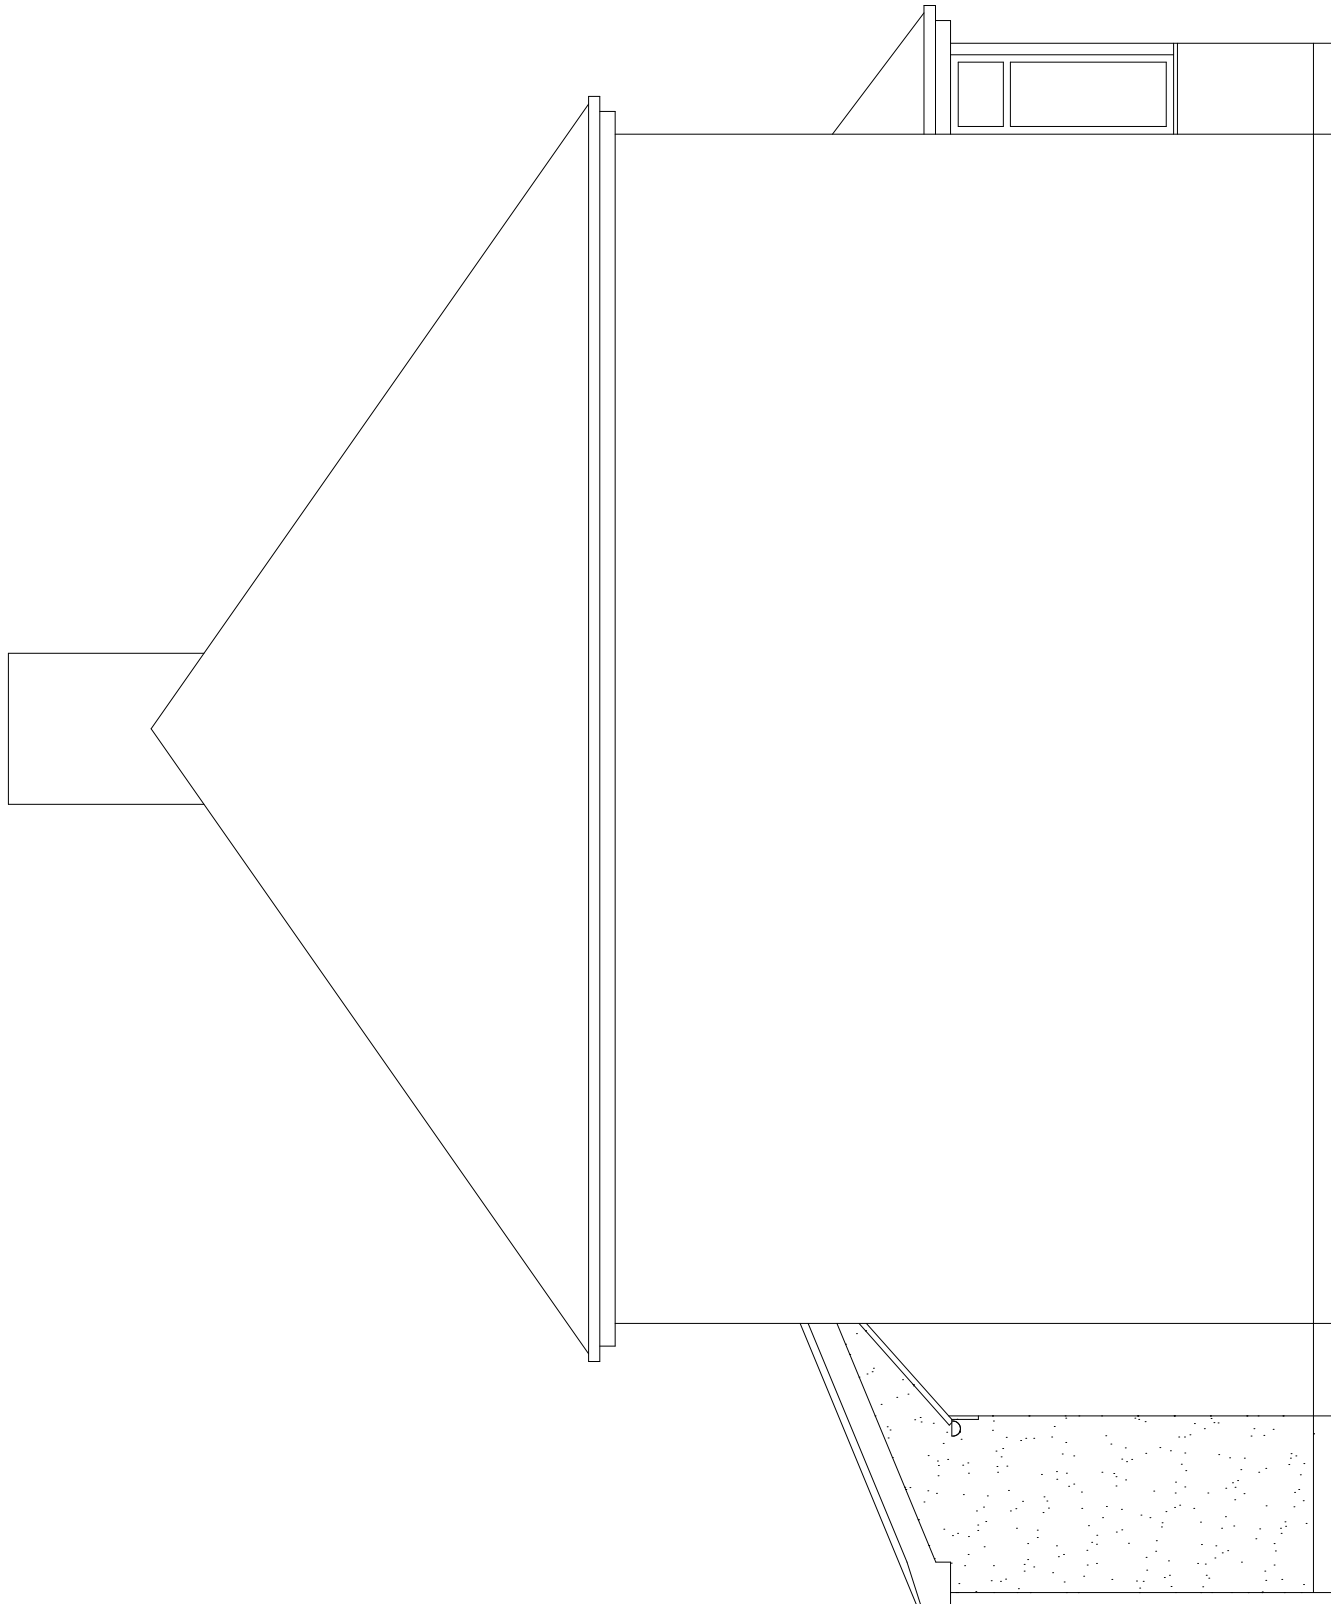


PROPOSED SIDE ELEVATION

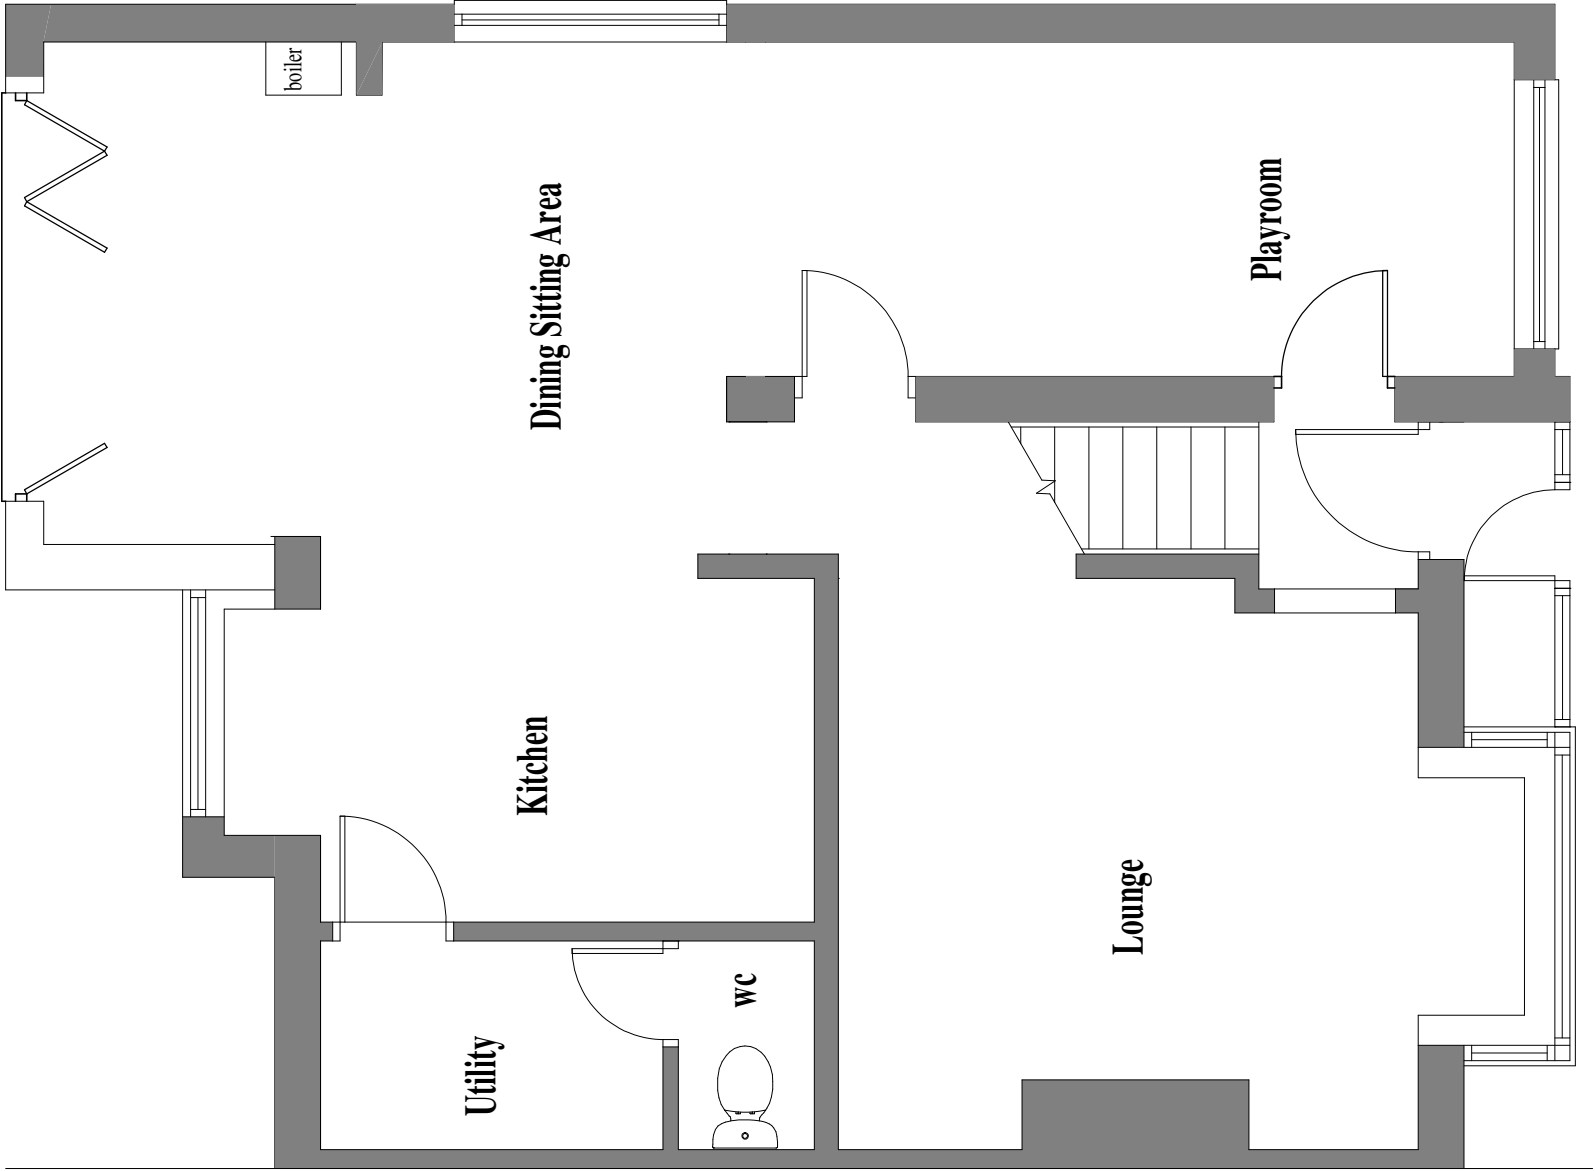


GROUND FLOOR PLAN AS PROPOSED

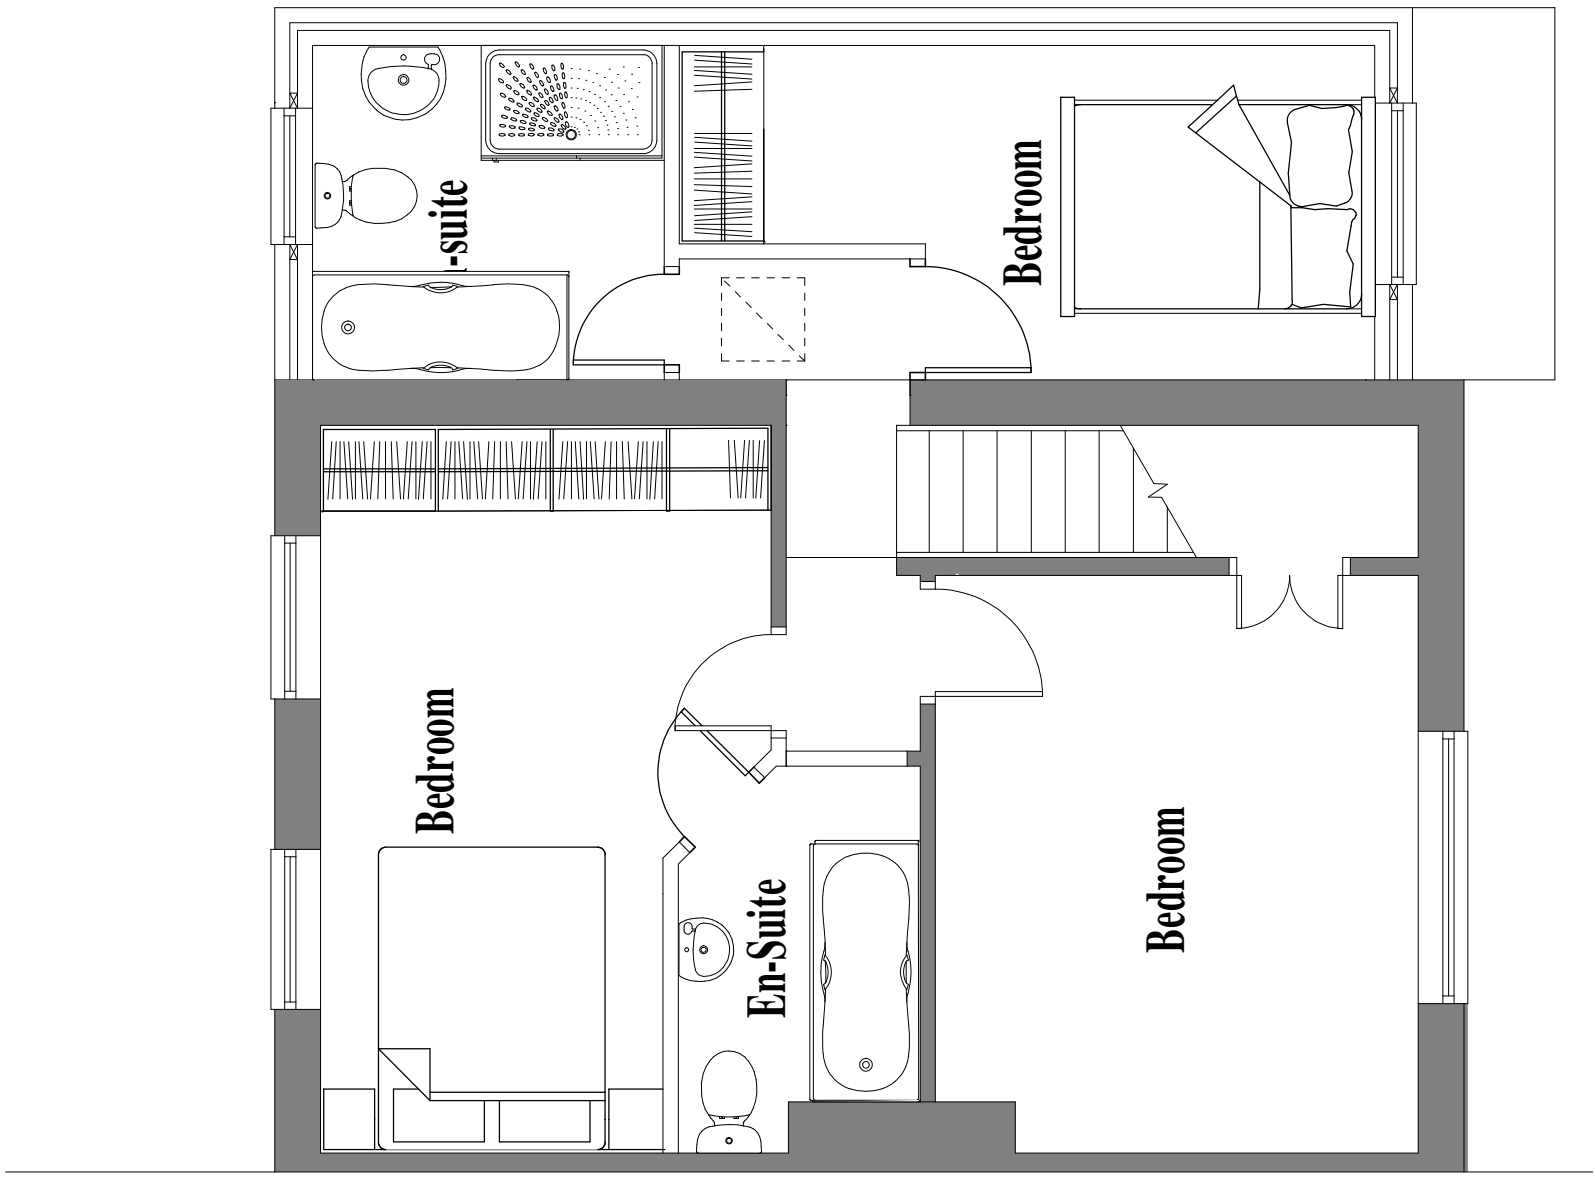

FIRST FLOOR PLAN

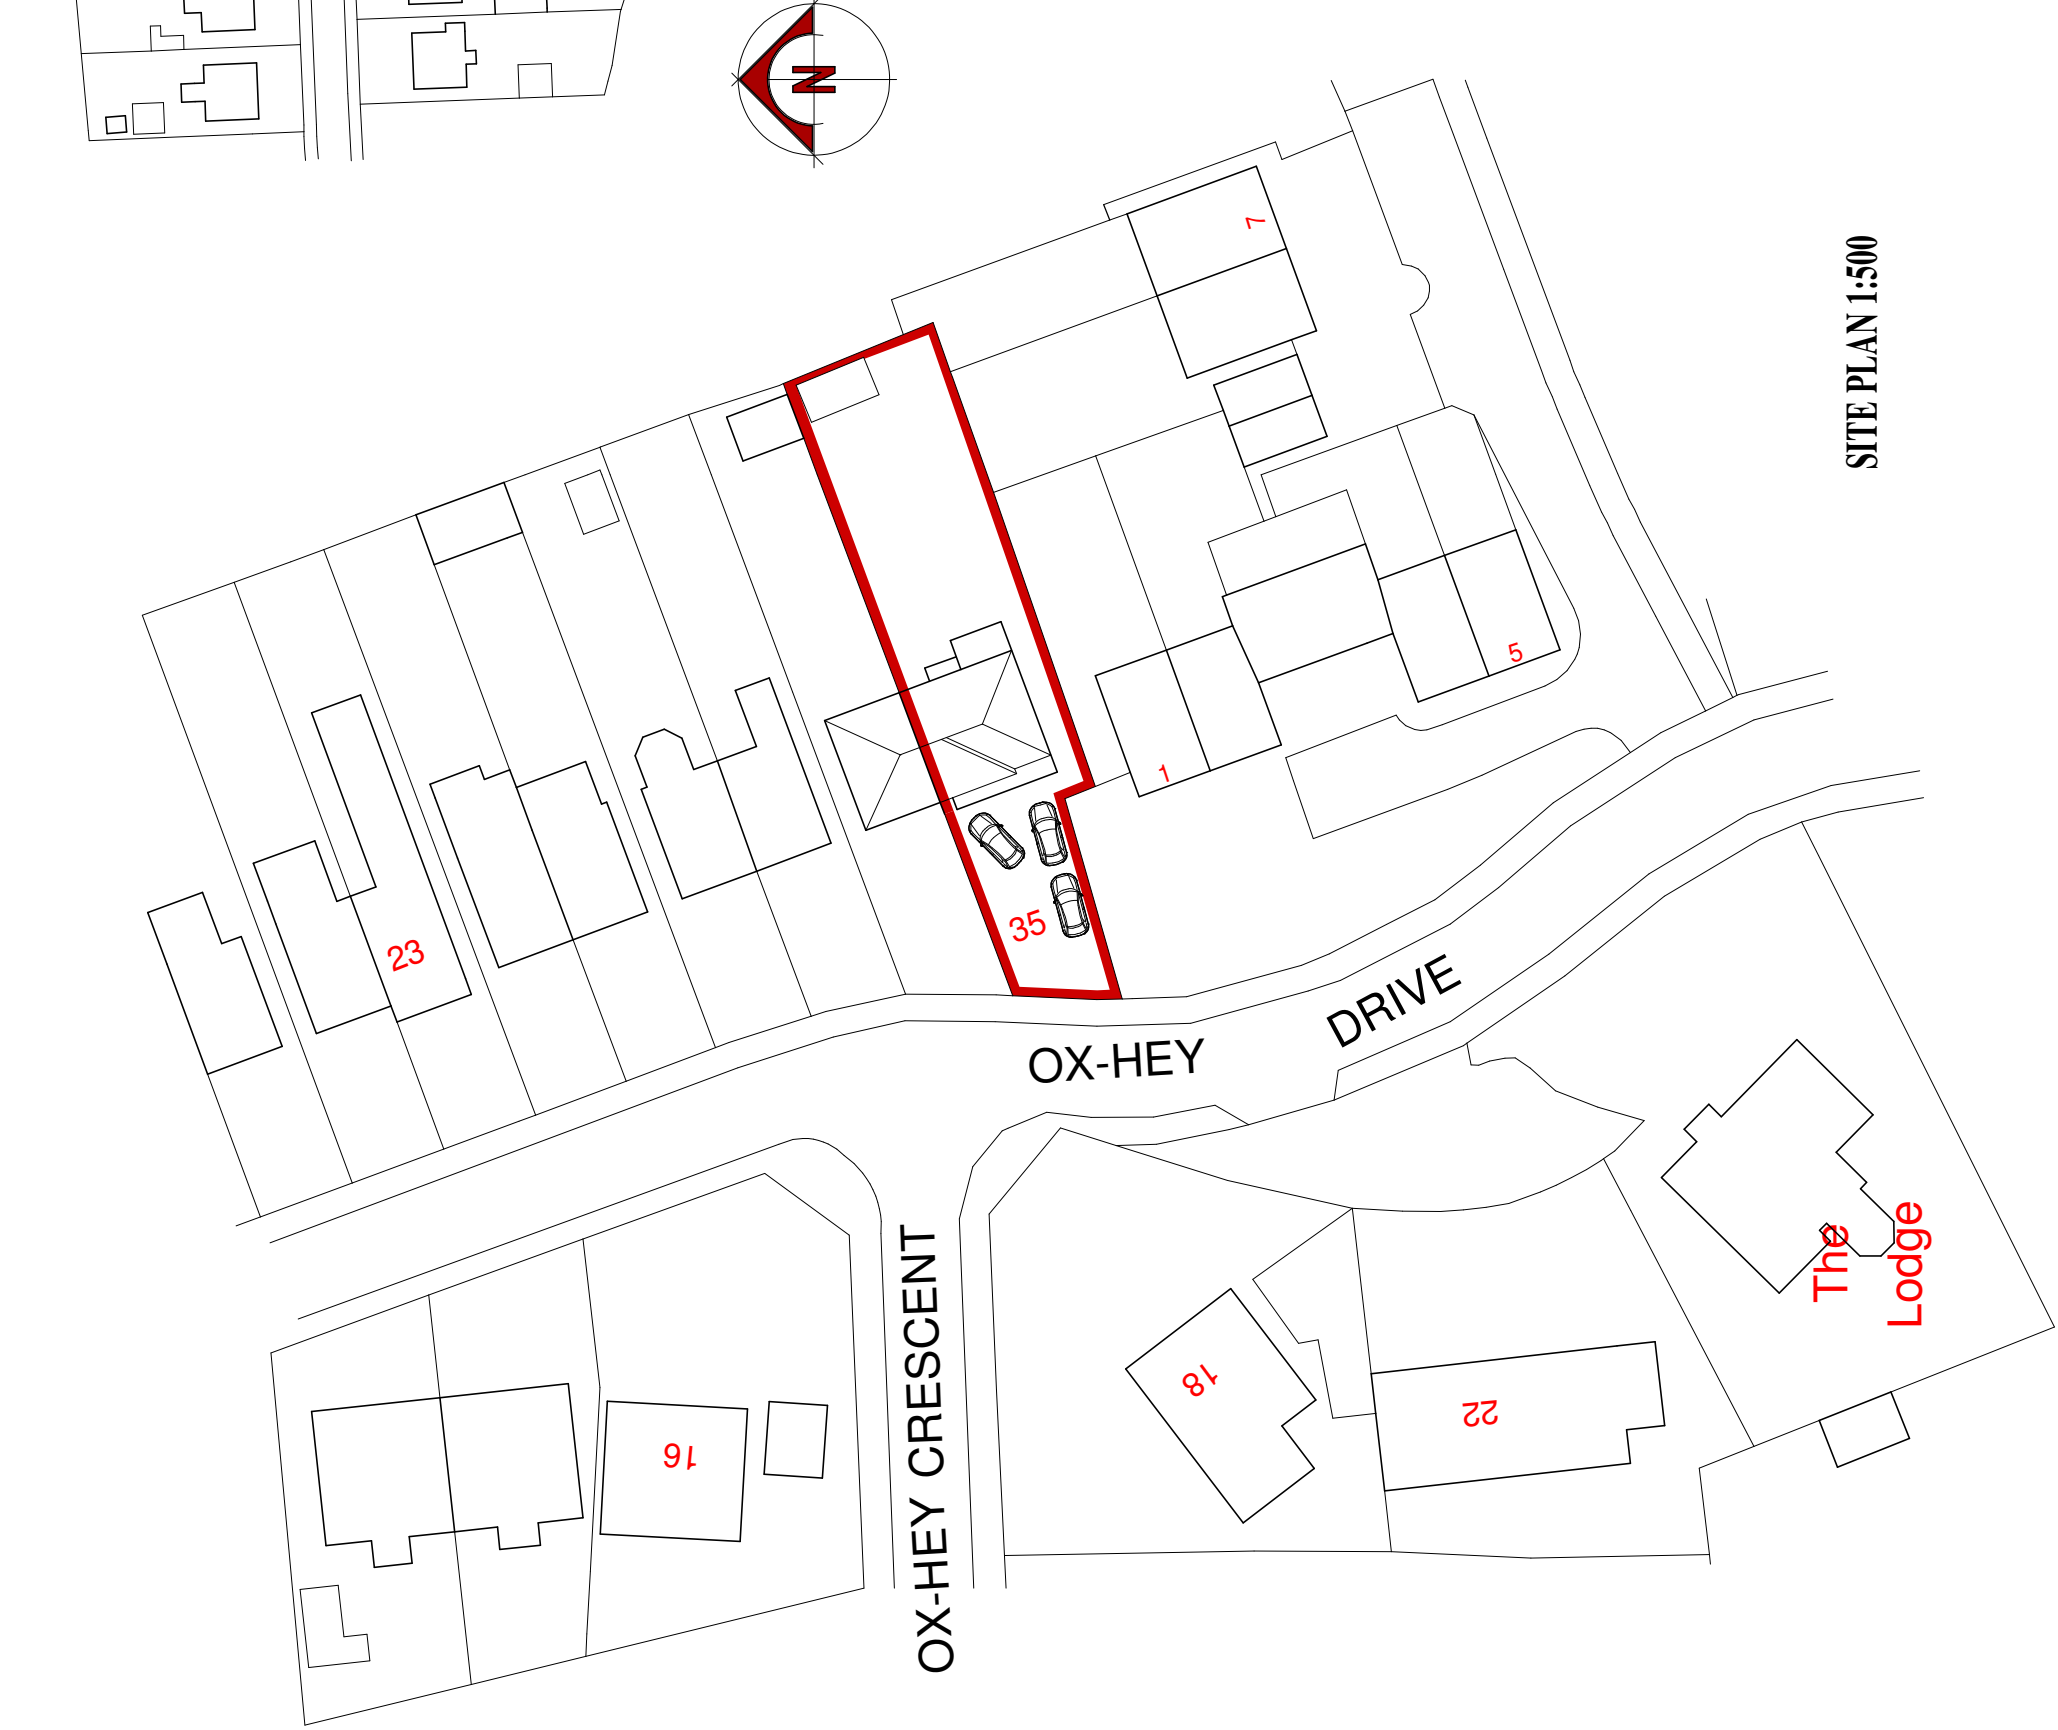


SITE PLAN 1:500

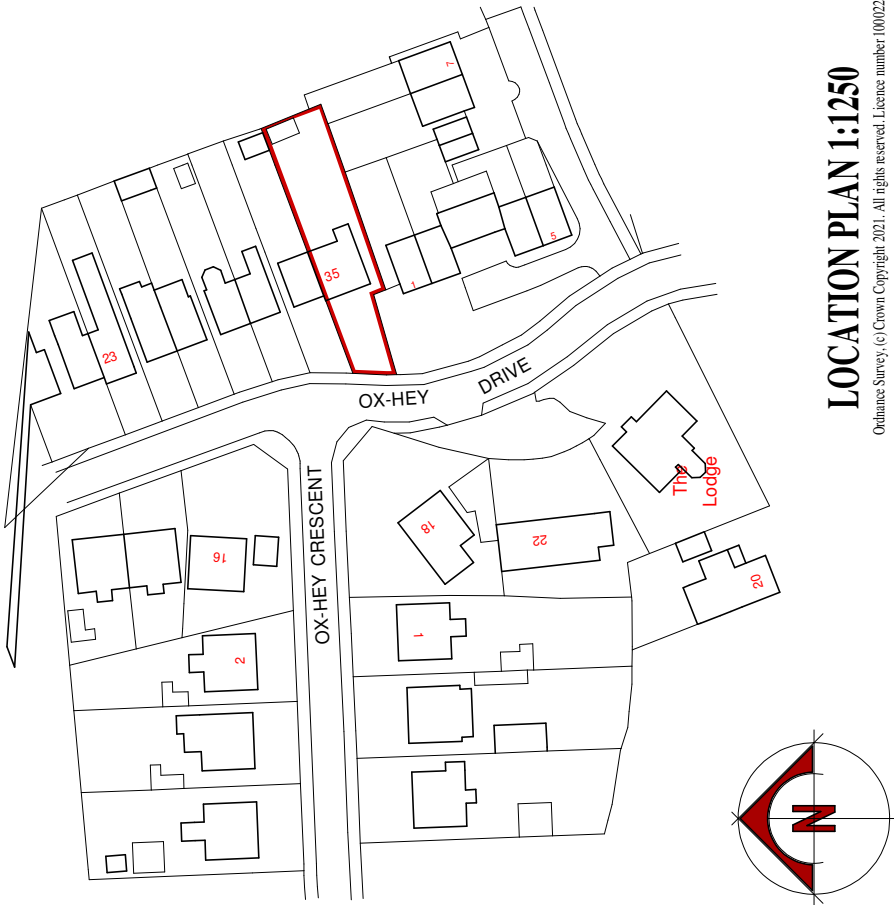

LOCATION PLAN 1:1250

Outlines shown in Green Copyright 2021 All Rights Reserved. Licence number: 18002302


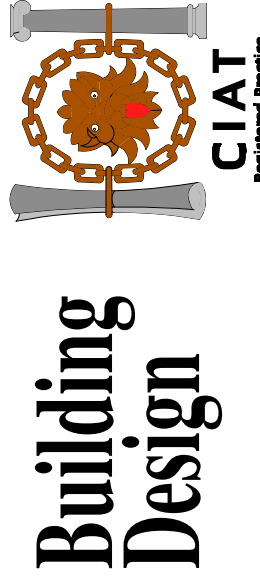


**PROPOSED INTERNAL ALTERATIONS
AND FIRST FLOOR EXTENSION AT
35 OXHAY DRIVE
BIDDULPH
STOKE-ON-TRENT
ST8 7EU**


CLIENT
MR & MRS. N. SHARRATT
DRAWING NO.
PLANNING 1

SCALE
1:50
DATE
SEPTEMBER 2021

B. BLAKEMAN CIAT
2 Cornsall Place Barlaston Stoke-on-Trent.
ST12 9EU
Tel: 01782 470694

  

Location Plan 1:1250

 

Block Plan 1:500