



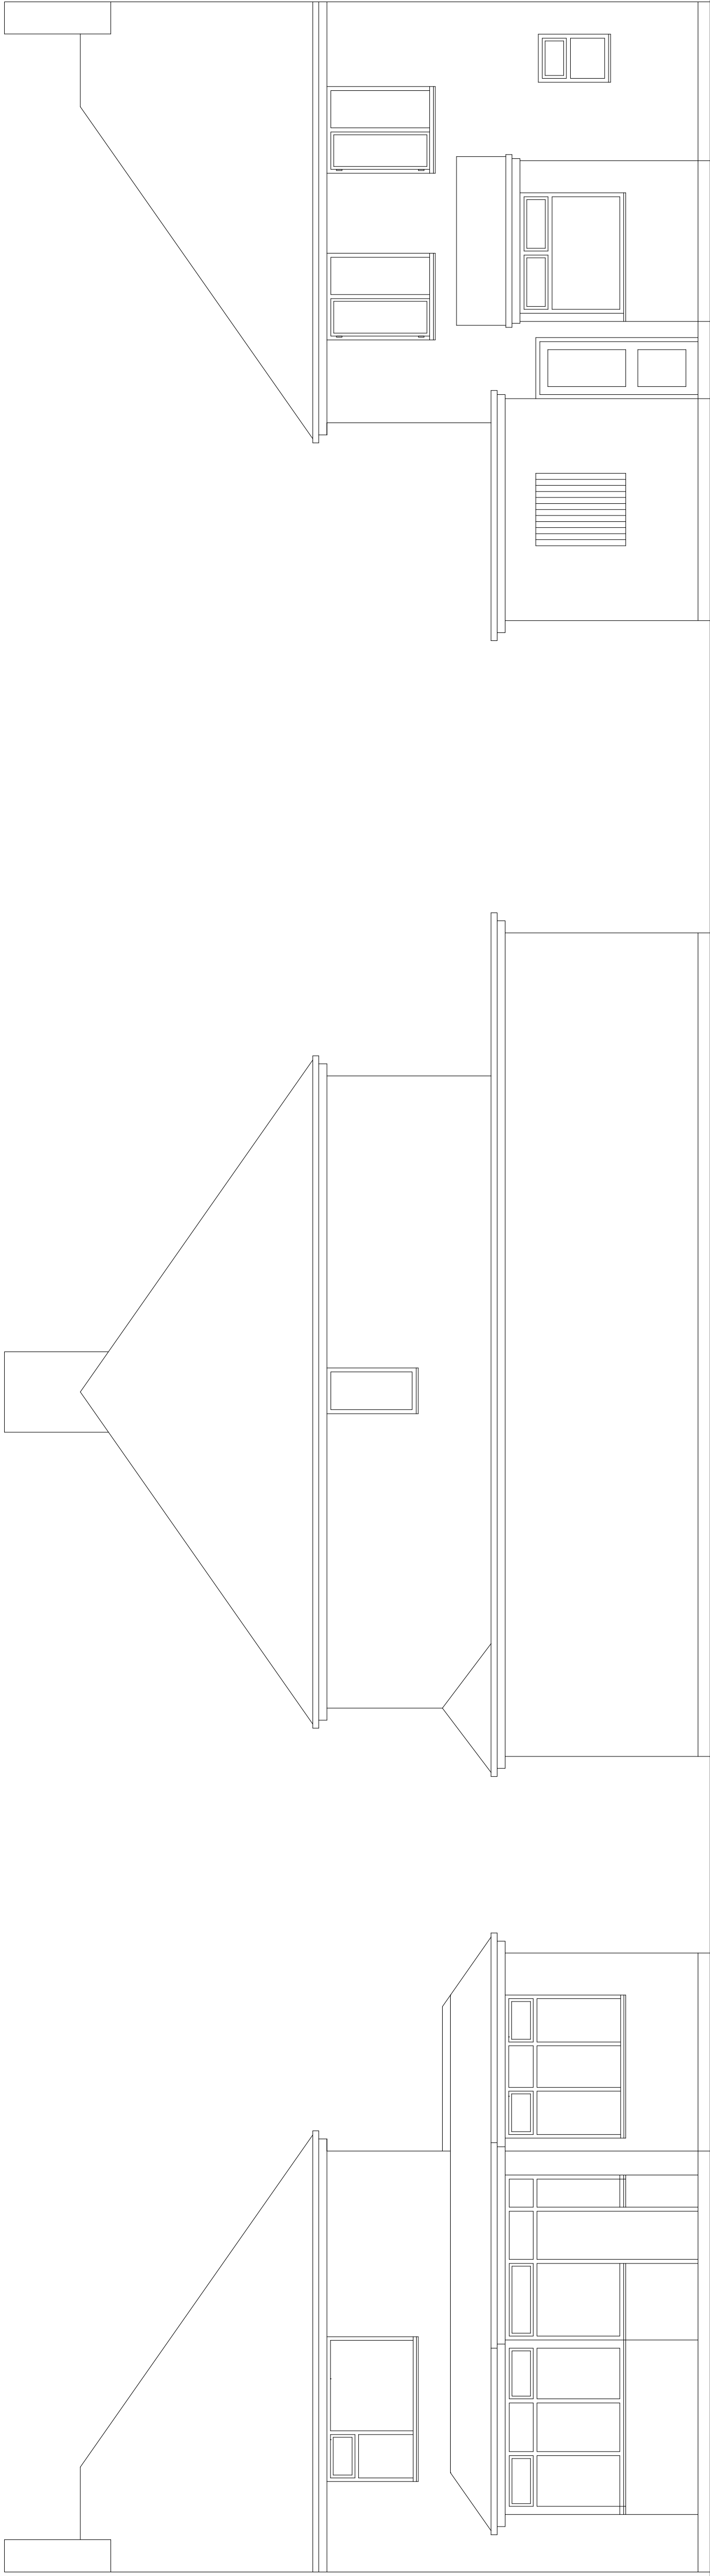


EXISTING REAR ELEVATION

EXISTING SIDE ELEVATION


EXISTING FRONT ELEVATION

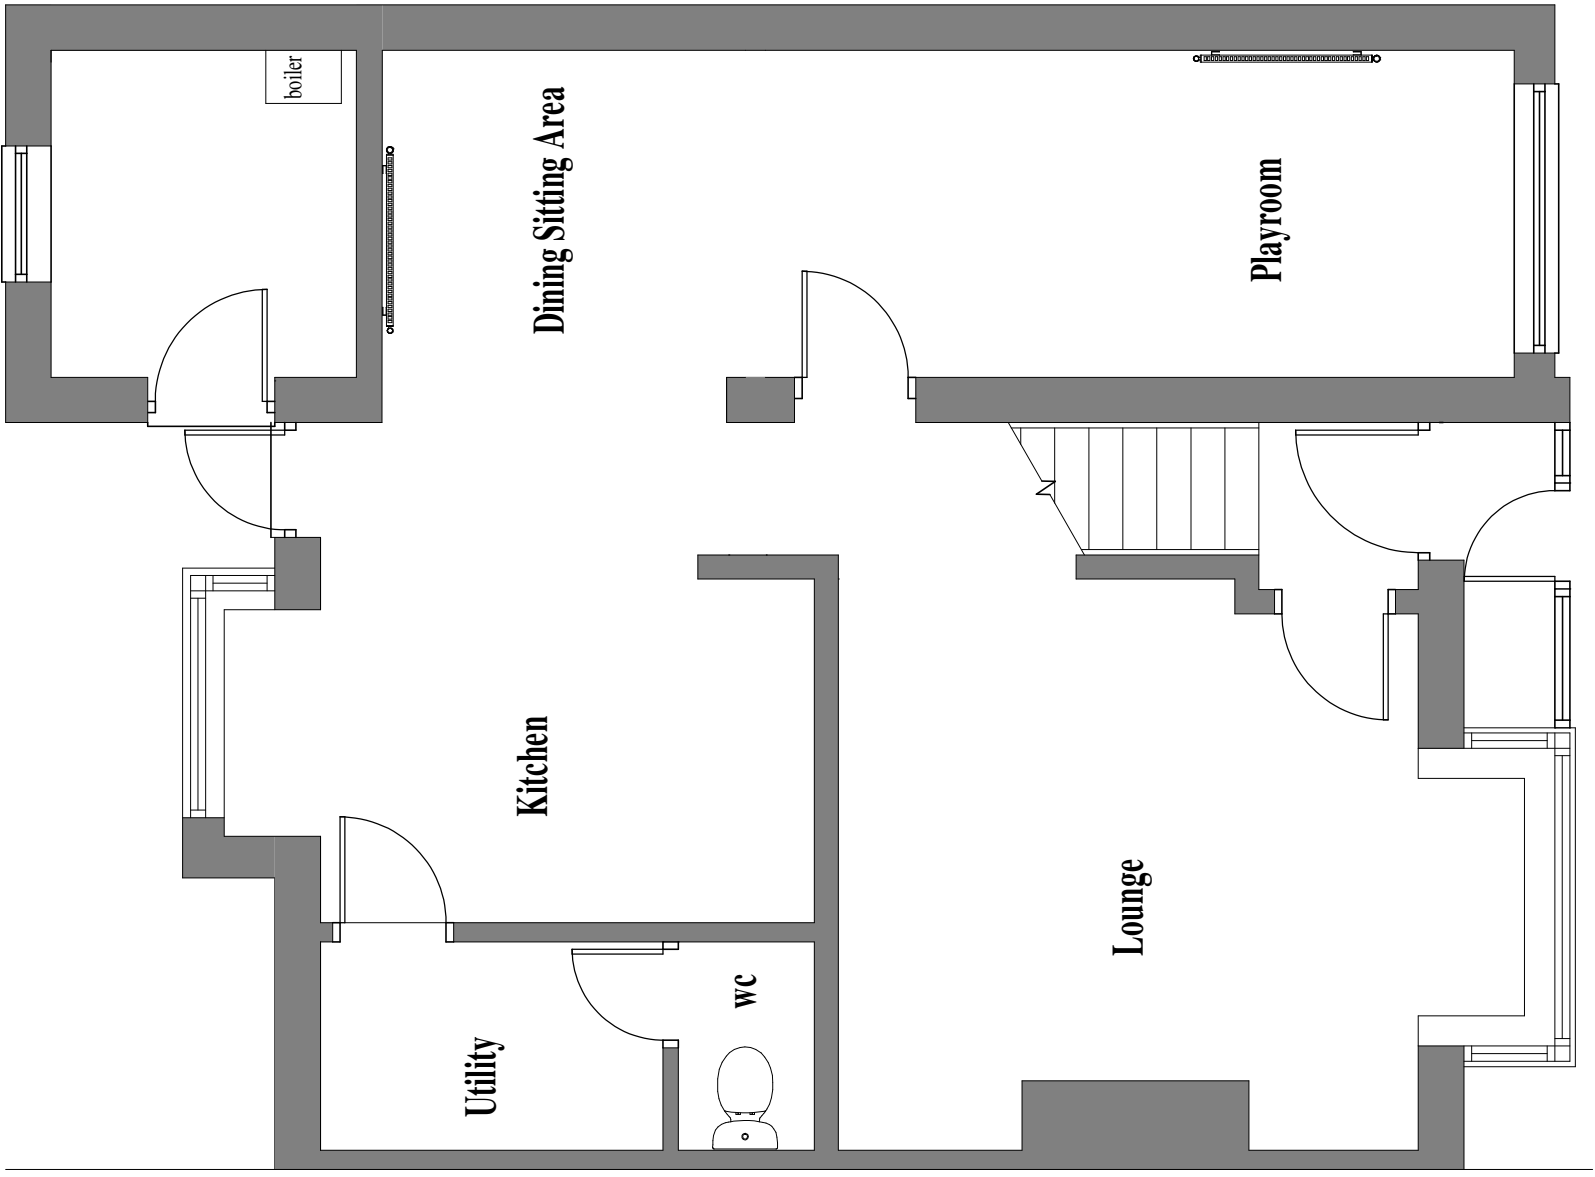


GROUND FLOOR PLAN AS EXISTING

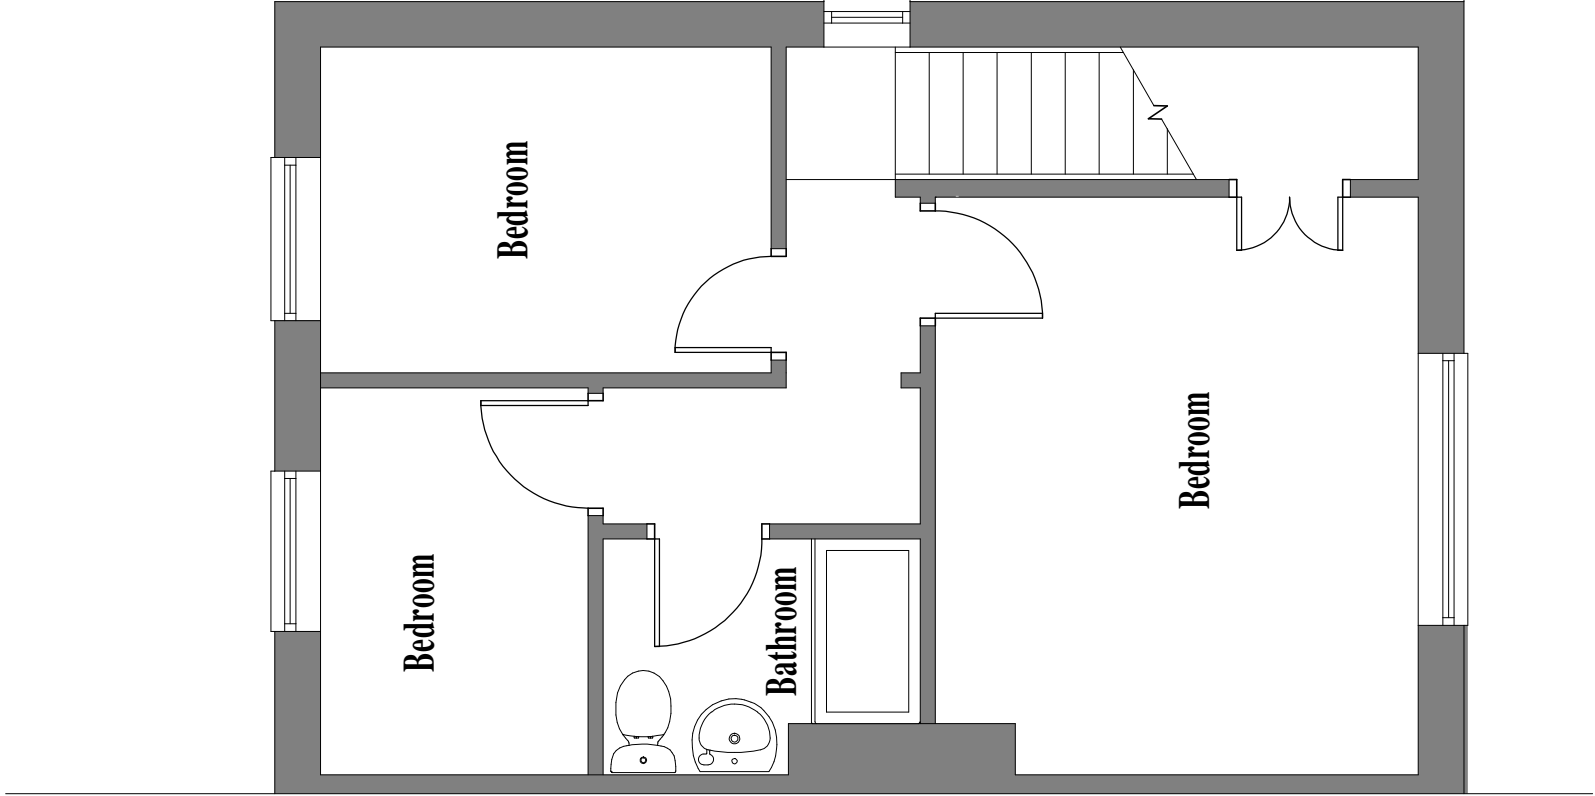

FIRST FLOOR PLAN AS EXISTING

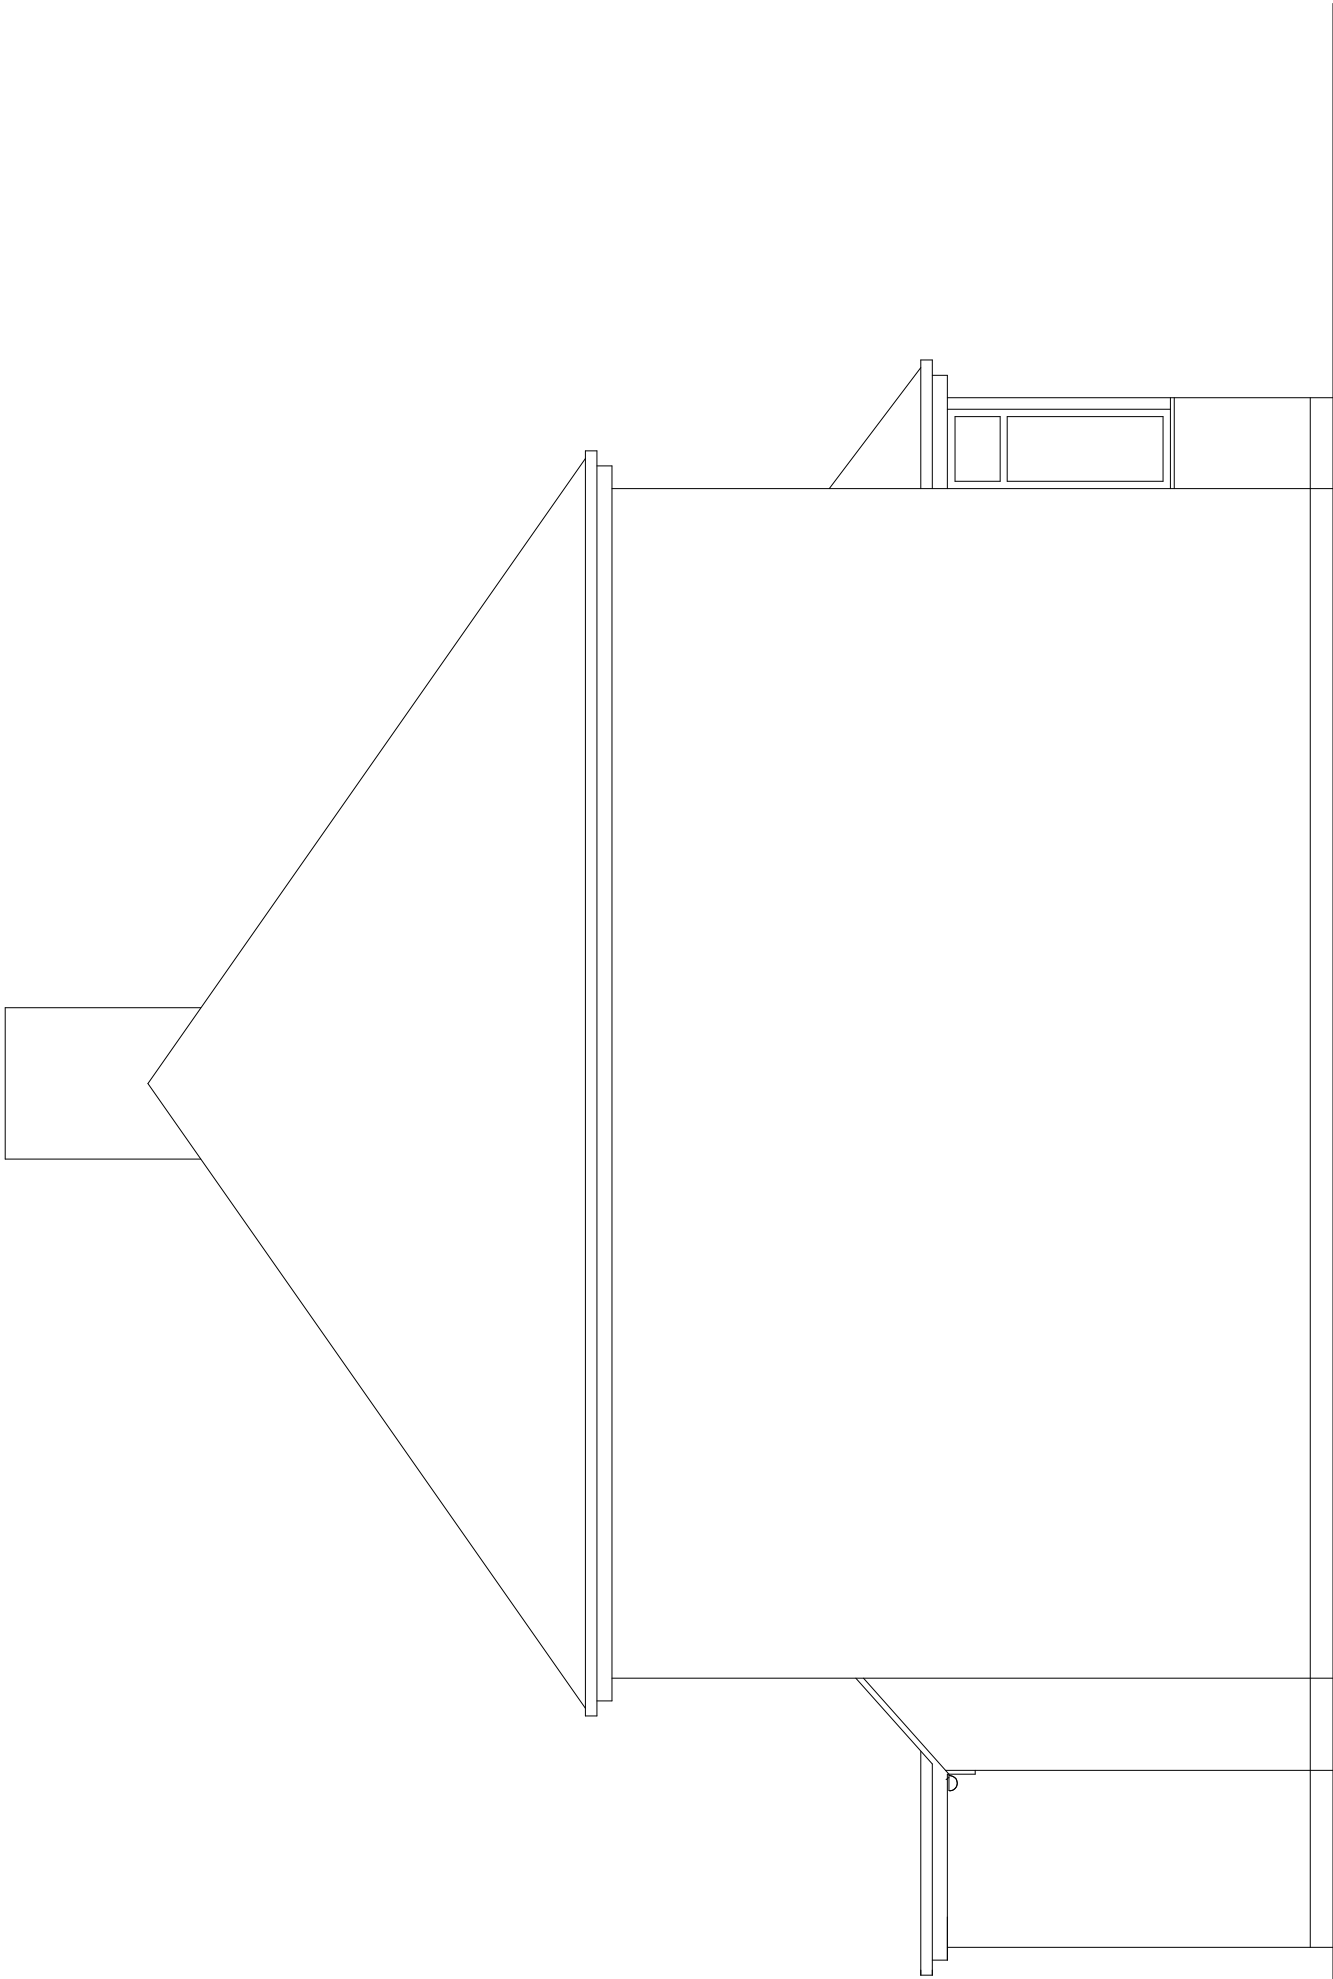

EXISTING SIDE ELEVATION

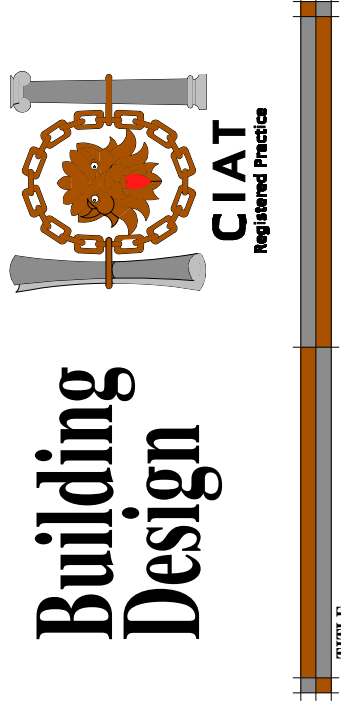

PROPOSED INTERNAL
ALTERATIONS AT
35 OXHAY DRIVE
BIDDULPH
STOKE-ON-TRENT
ST8 7EU

CLIENT
MR & MRS. N. SHARRATT
DRAWING NO.
SURVEY AS EXISTING

SCALE
1:50
DATE
JULY 2021

B. BLAKEMAN CIAT
2 Corns Place Burslem Stoke-on-Trent.
ST4 2RU
Tel: 01782 470694