



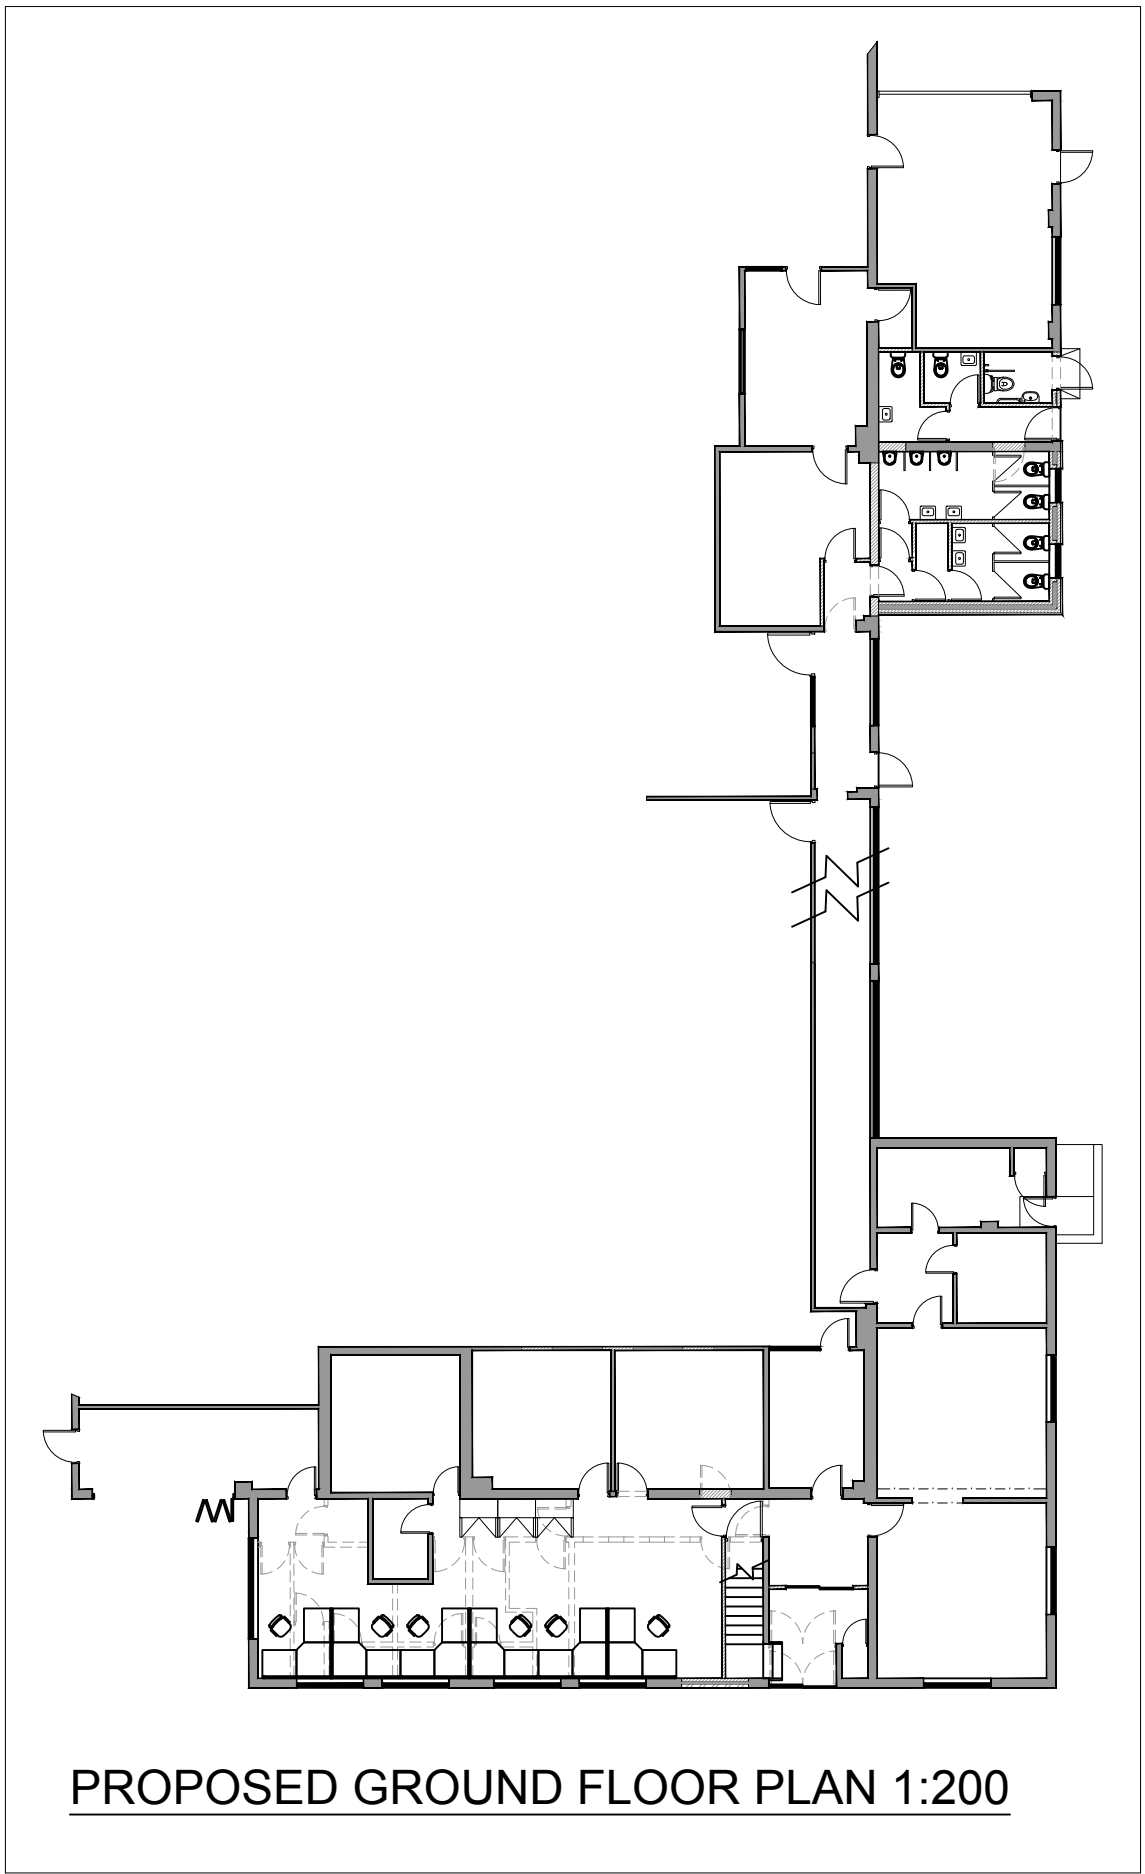


PROPOSED GROUND FLOOR PLAN 1:200

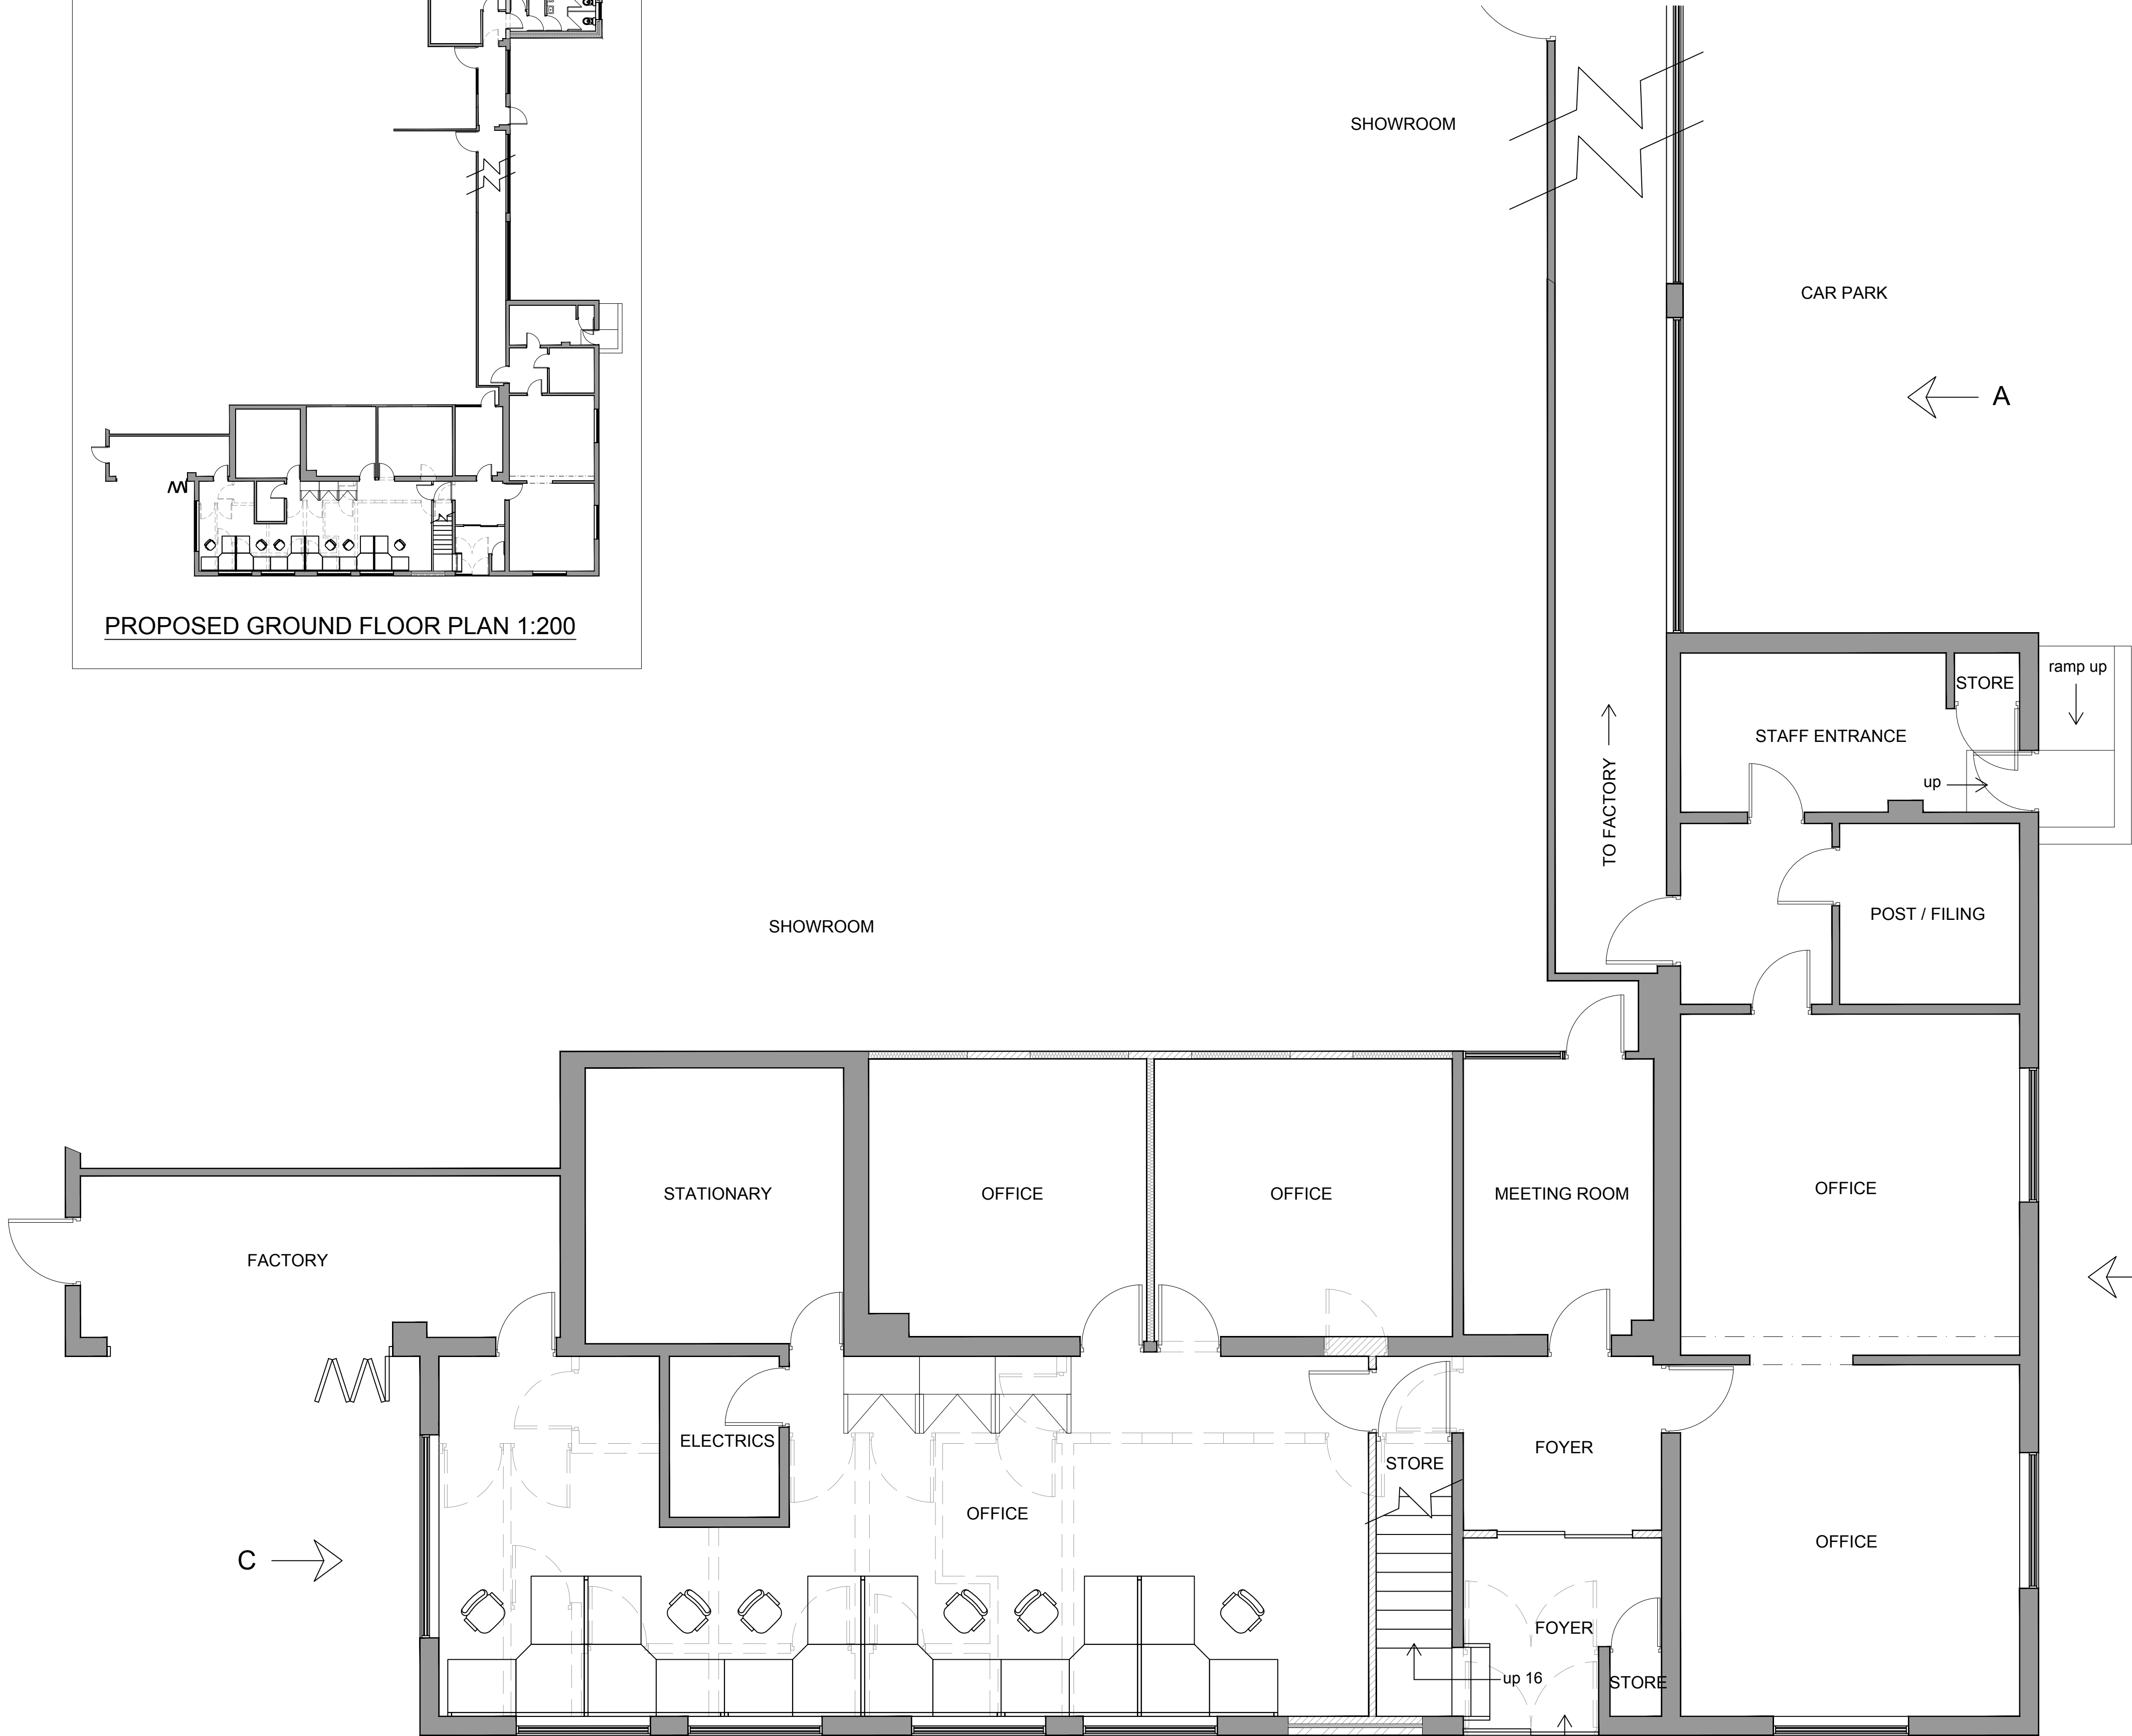

PROPOSED GROUND FLOOR PLAN - 1:50

B

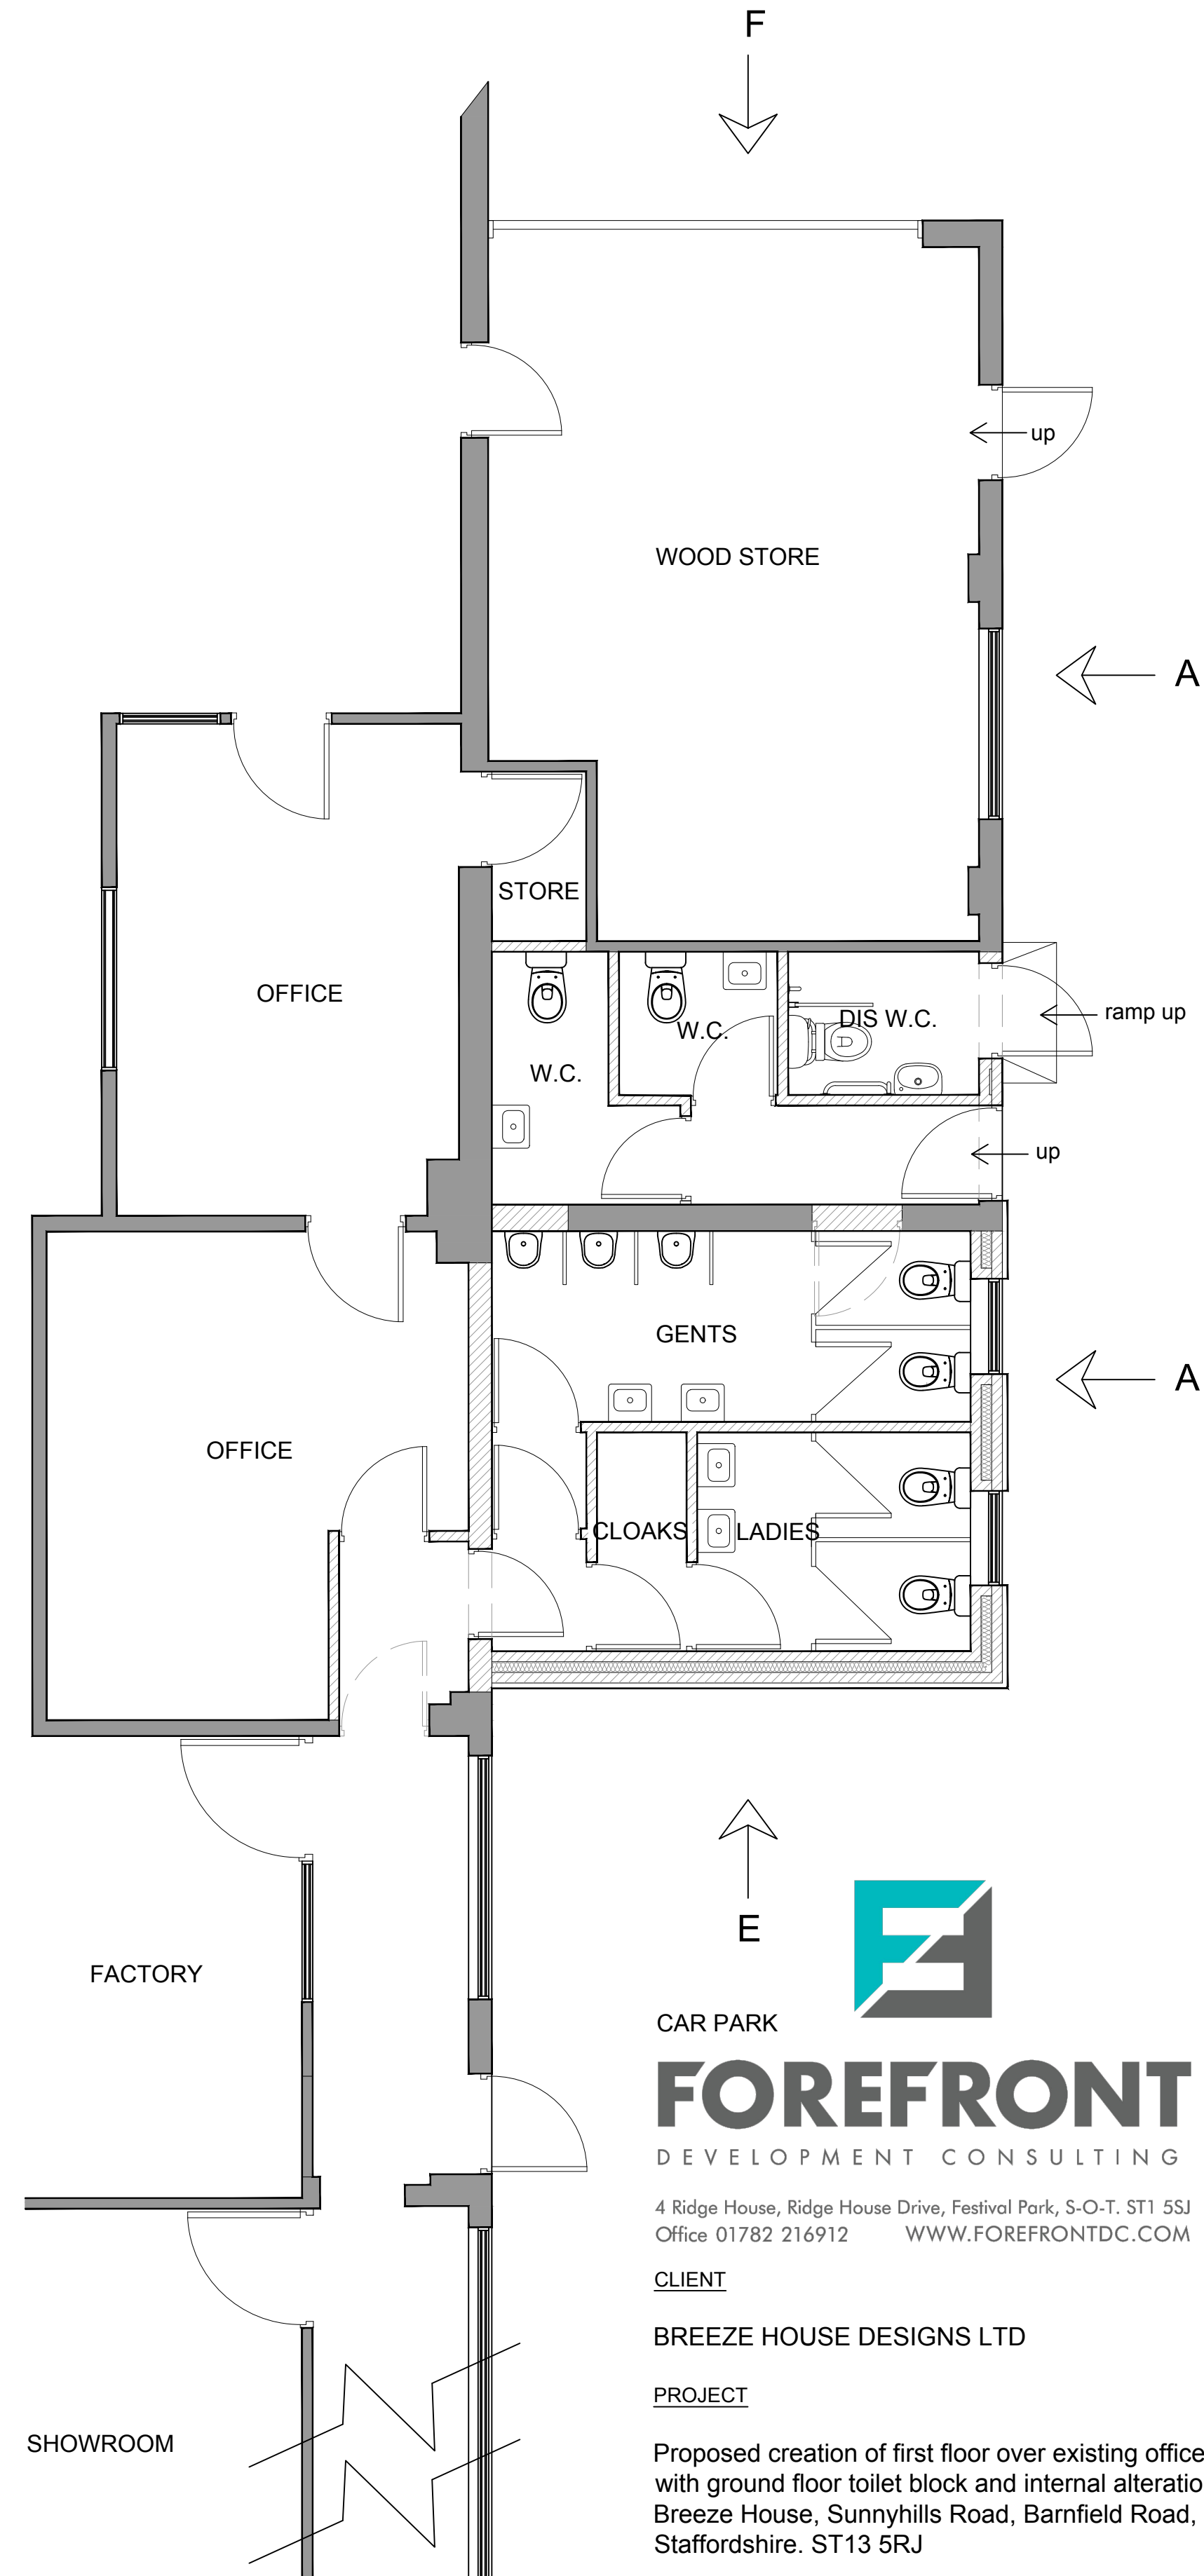



CAR PARK

FOREFRONT

DEVELOPMENT CONSULTING

4 Ridge House, Ridge House Drive, Festival Park, S.O.T. ST1 5SJ
Office 01782 216912 WWW.FOREFRONTDC.COM

CLIENT
BREEZE HOUSE DESIGNS LTD

PROJECT
Proposed creation of first floor over existing offices
with ground floor toilet block and internal alterations at
Breeze House, Sunnyside Road, Barnfield Road, Leek,
Staffordshire. ST13 5RJ

TITLE
Proposed Ground Floor Plans

SCALE	DRAWN
1:50 @ A1	ATG

DRG NO.	DATE
21-106-03	12 / 07 / 21

REV.	DESCRIPTION	DATE
A	Annotation amended	15-09-21