



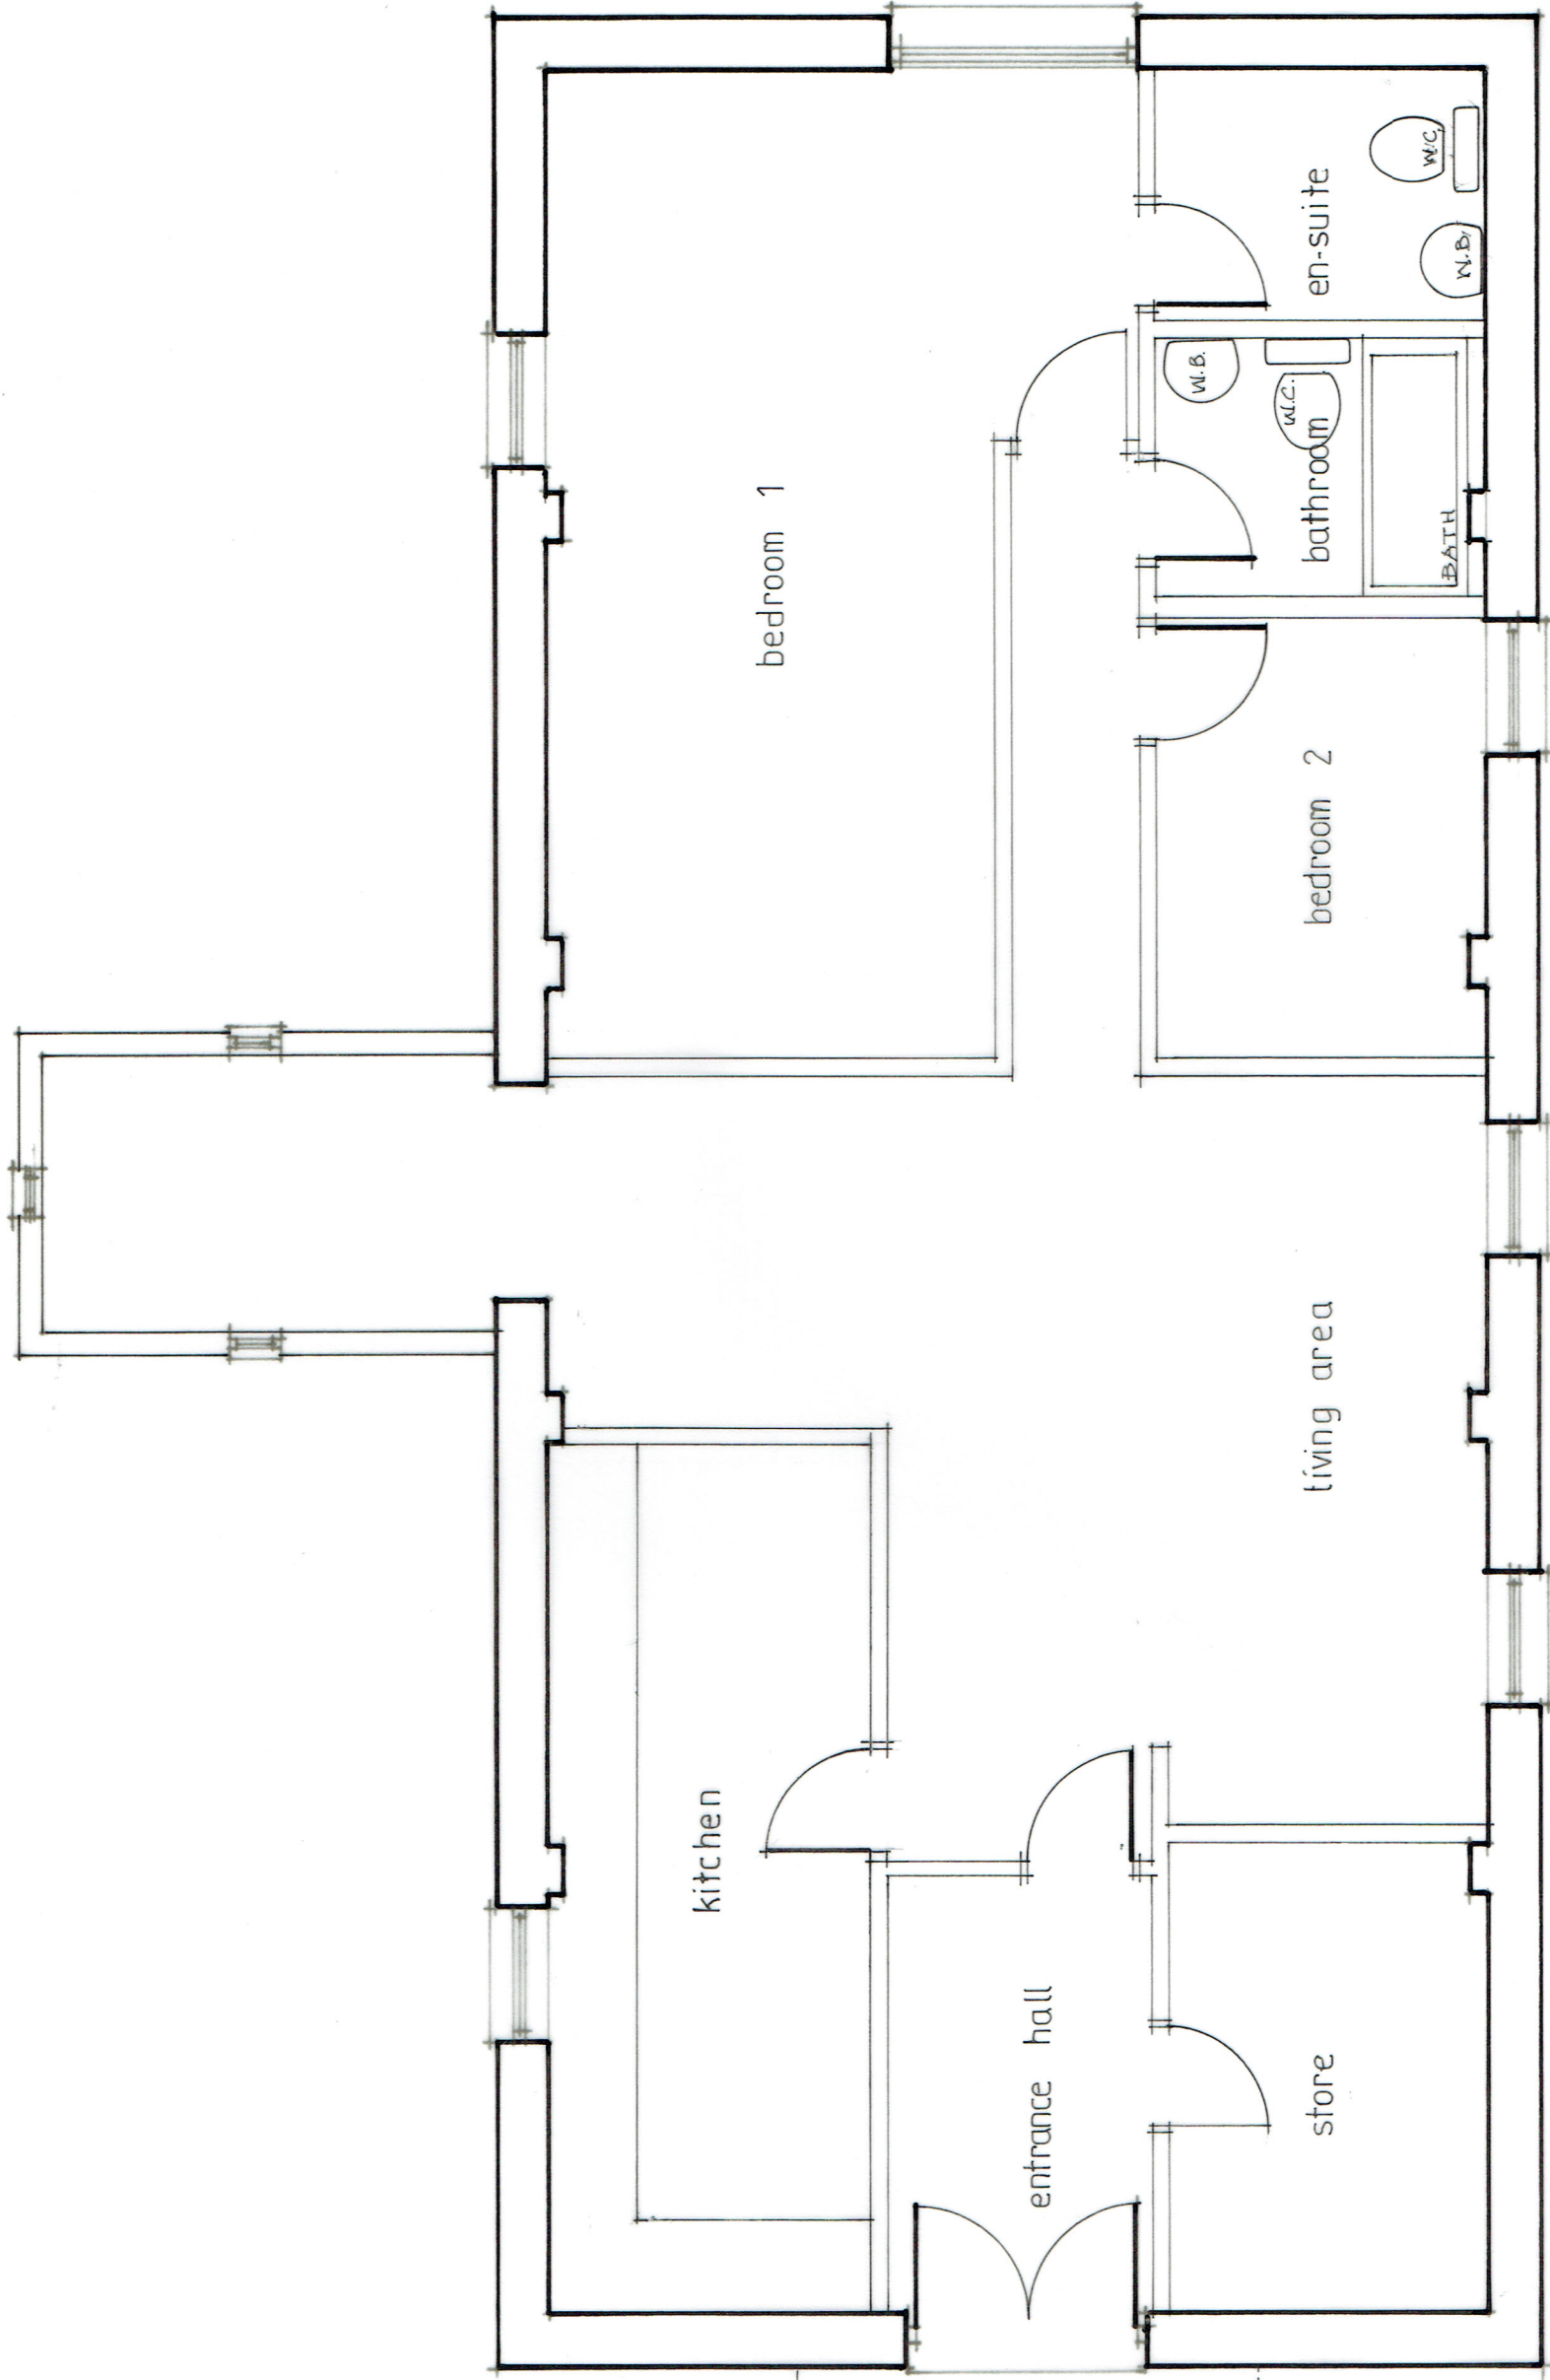

EXISTING FIRST FLOOR PLAN

Project Title		Proposed Change Of Use	
At		Frogghall Wharf	
		Foxt Road	
		Stoke on Trent	
		ST10 2HJ	
Drawing Title		Existing Plan	
Scale	1:50 @ A3		
Date	2nd July 2021		
Project Nr.	SA	Drawing Nr.	
		1	

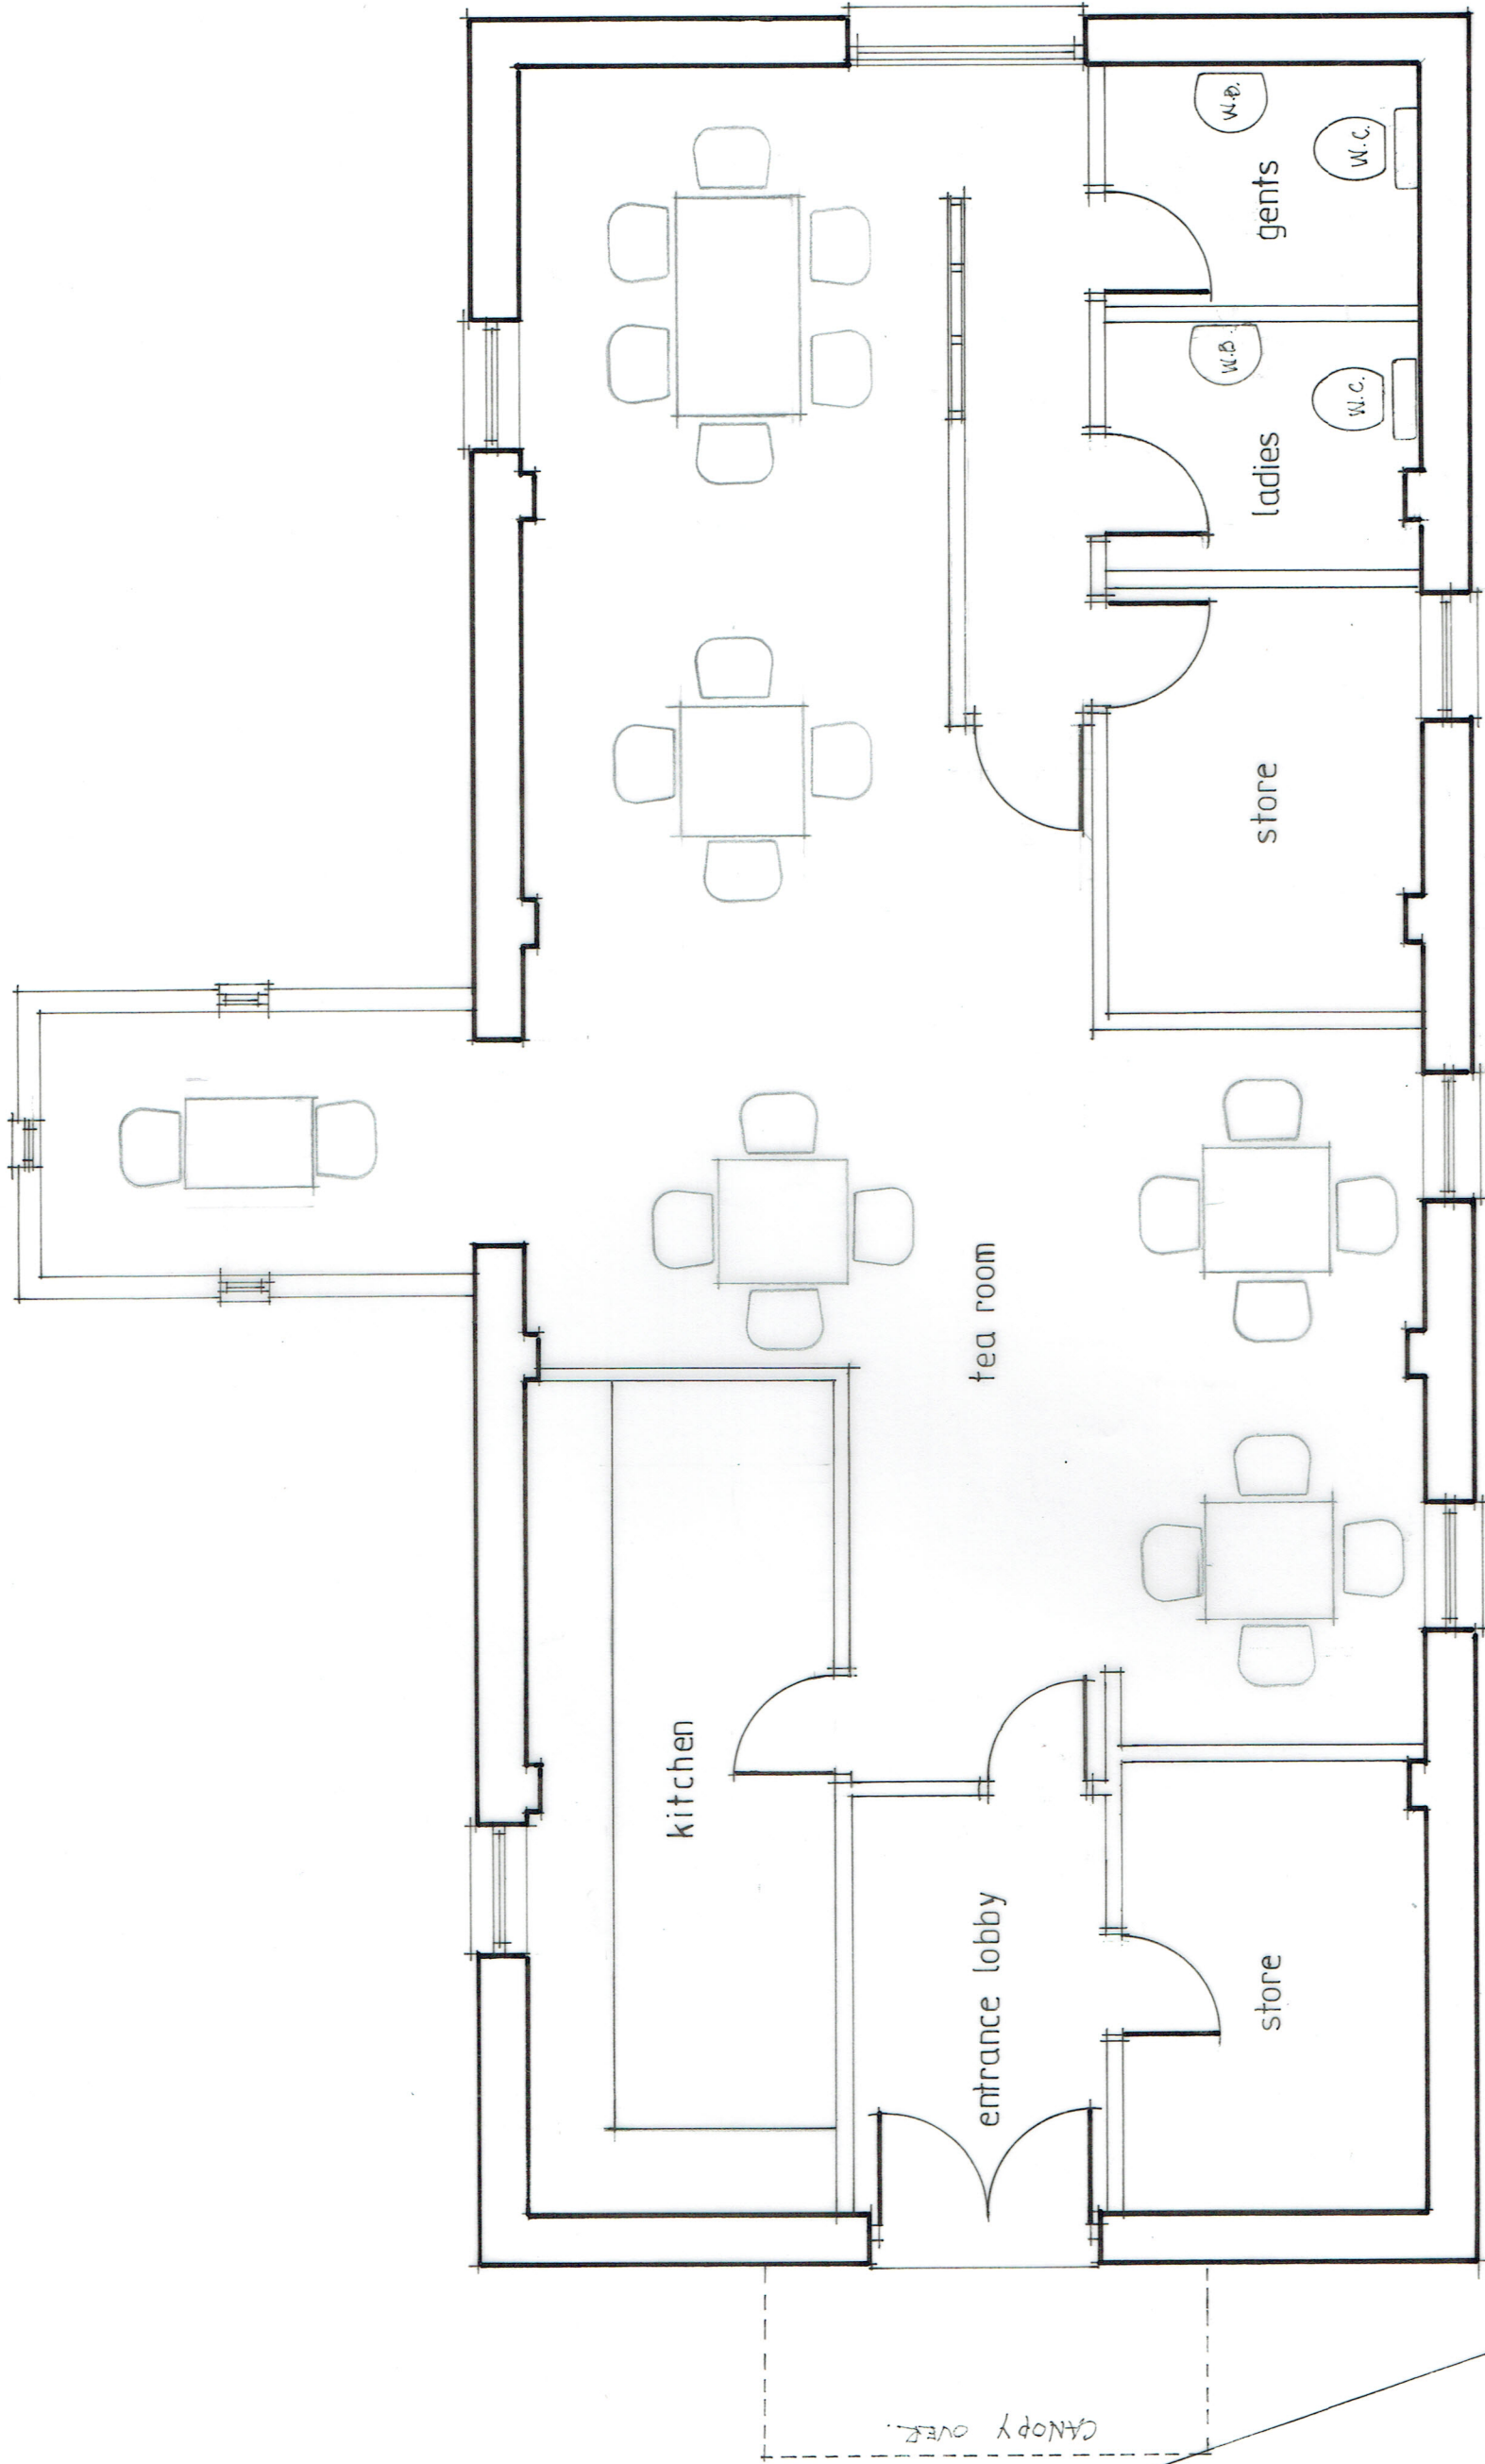

PROPOSED FIRST FLOOR PLAN

Project Title	
Proposed Change Of Use	
At	
Frogghall Wharf	
Foxt Road	
Stoke on Trent	
ST10 2HJ	
Drawing Title	
Proposed Plan	
Scale	1:50 @ A3
Date	2nd July 2021
Project Nr.	SA
Drawing Nr.	2