




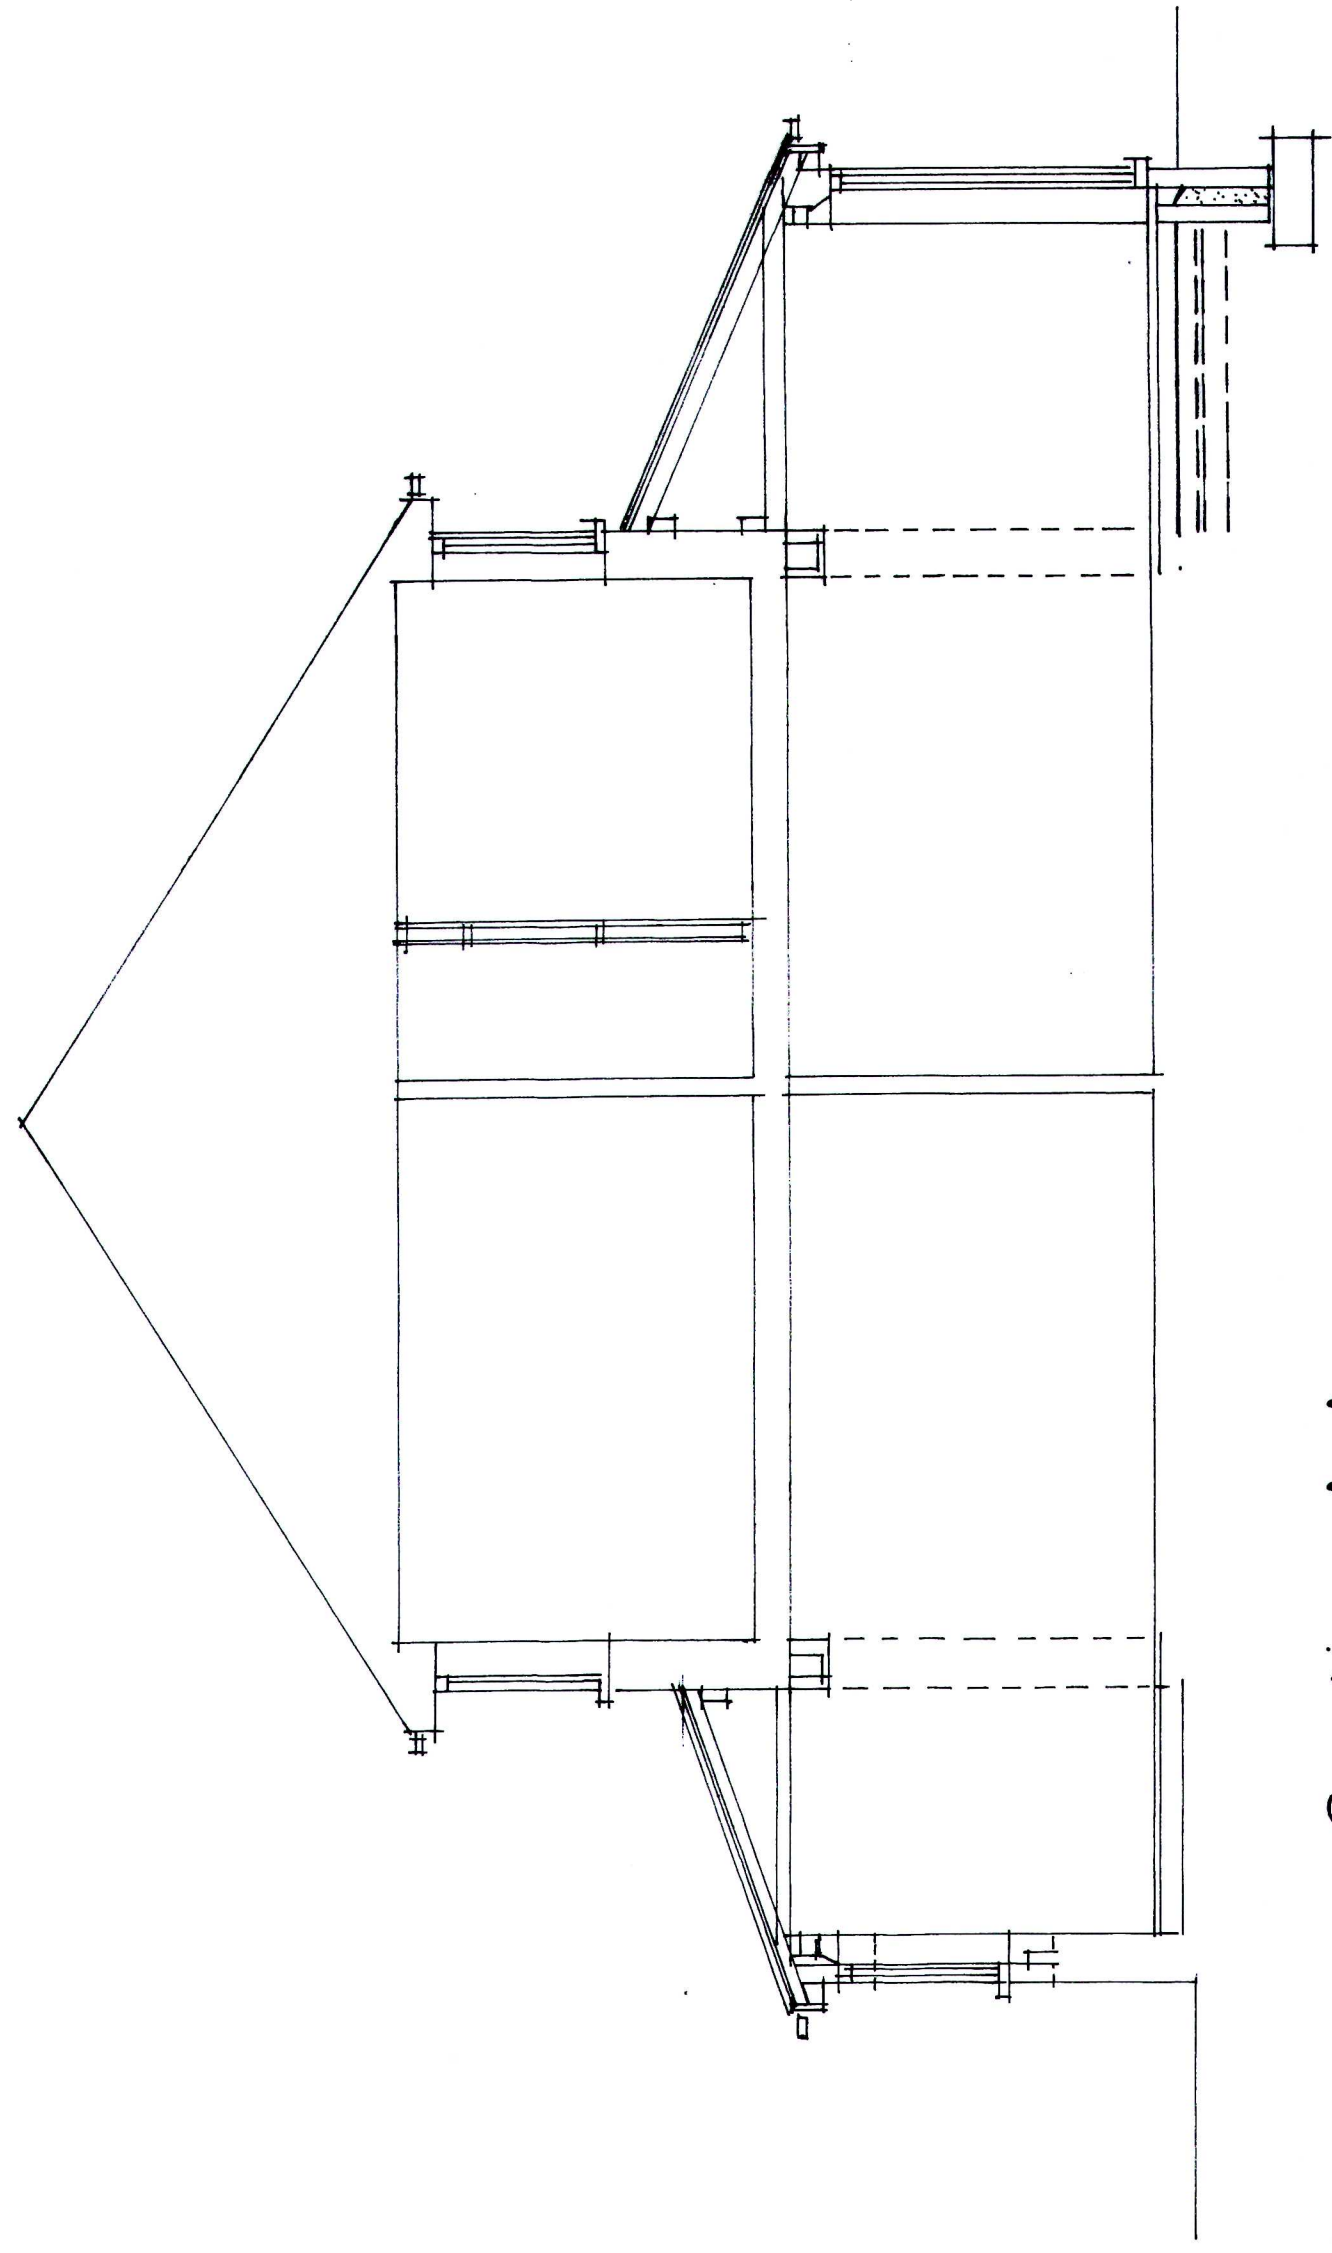


Section A.A.

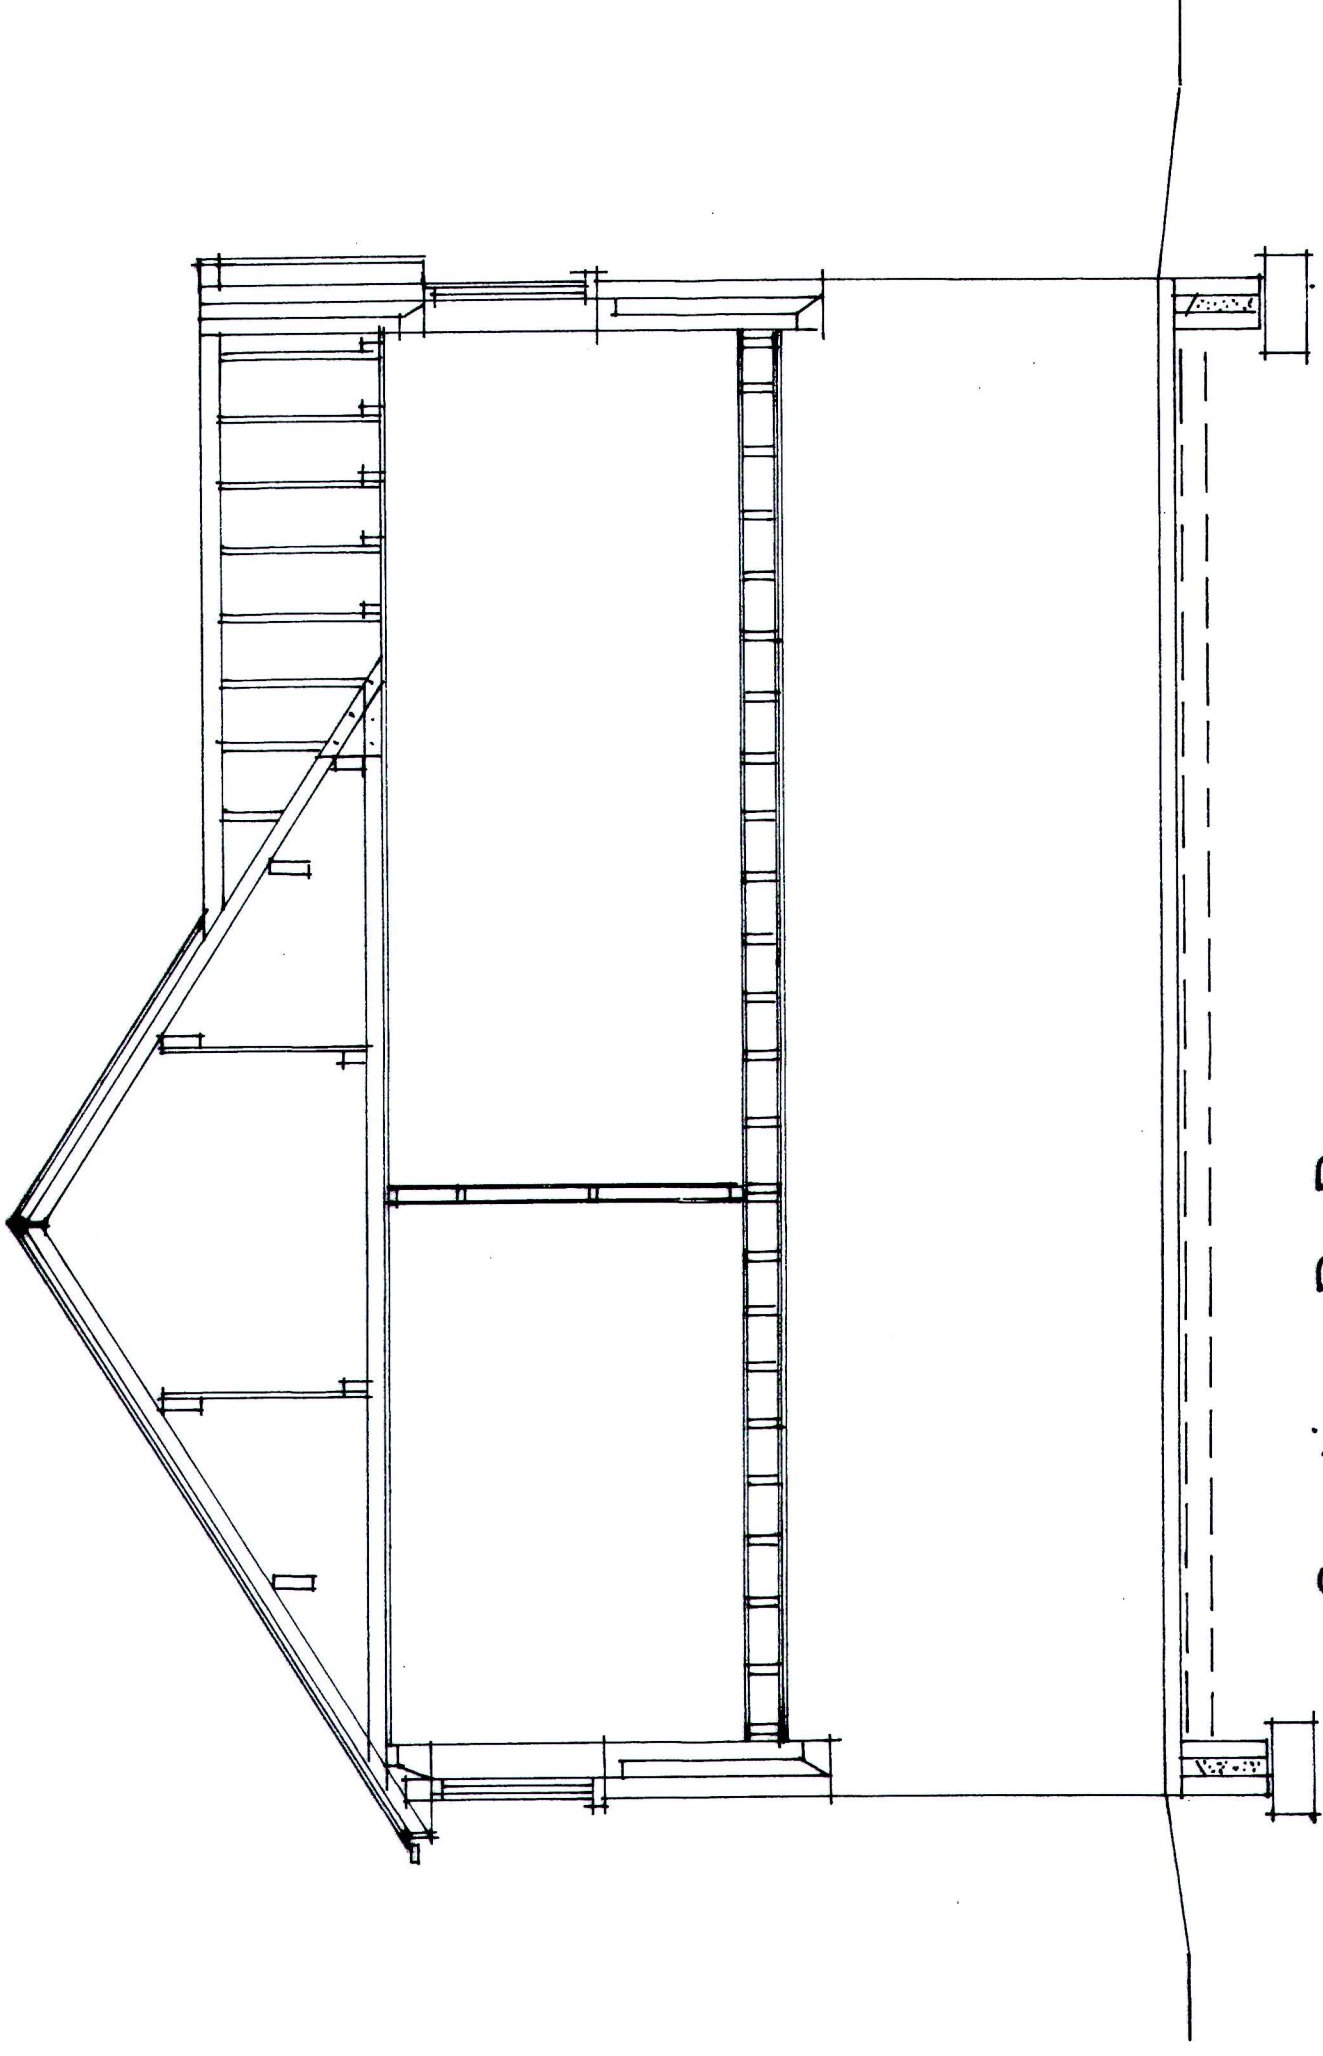

Section B.B.

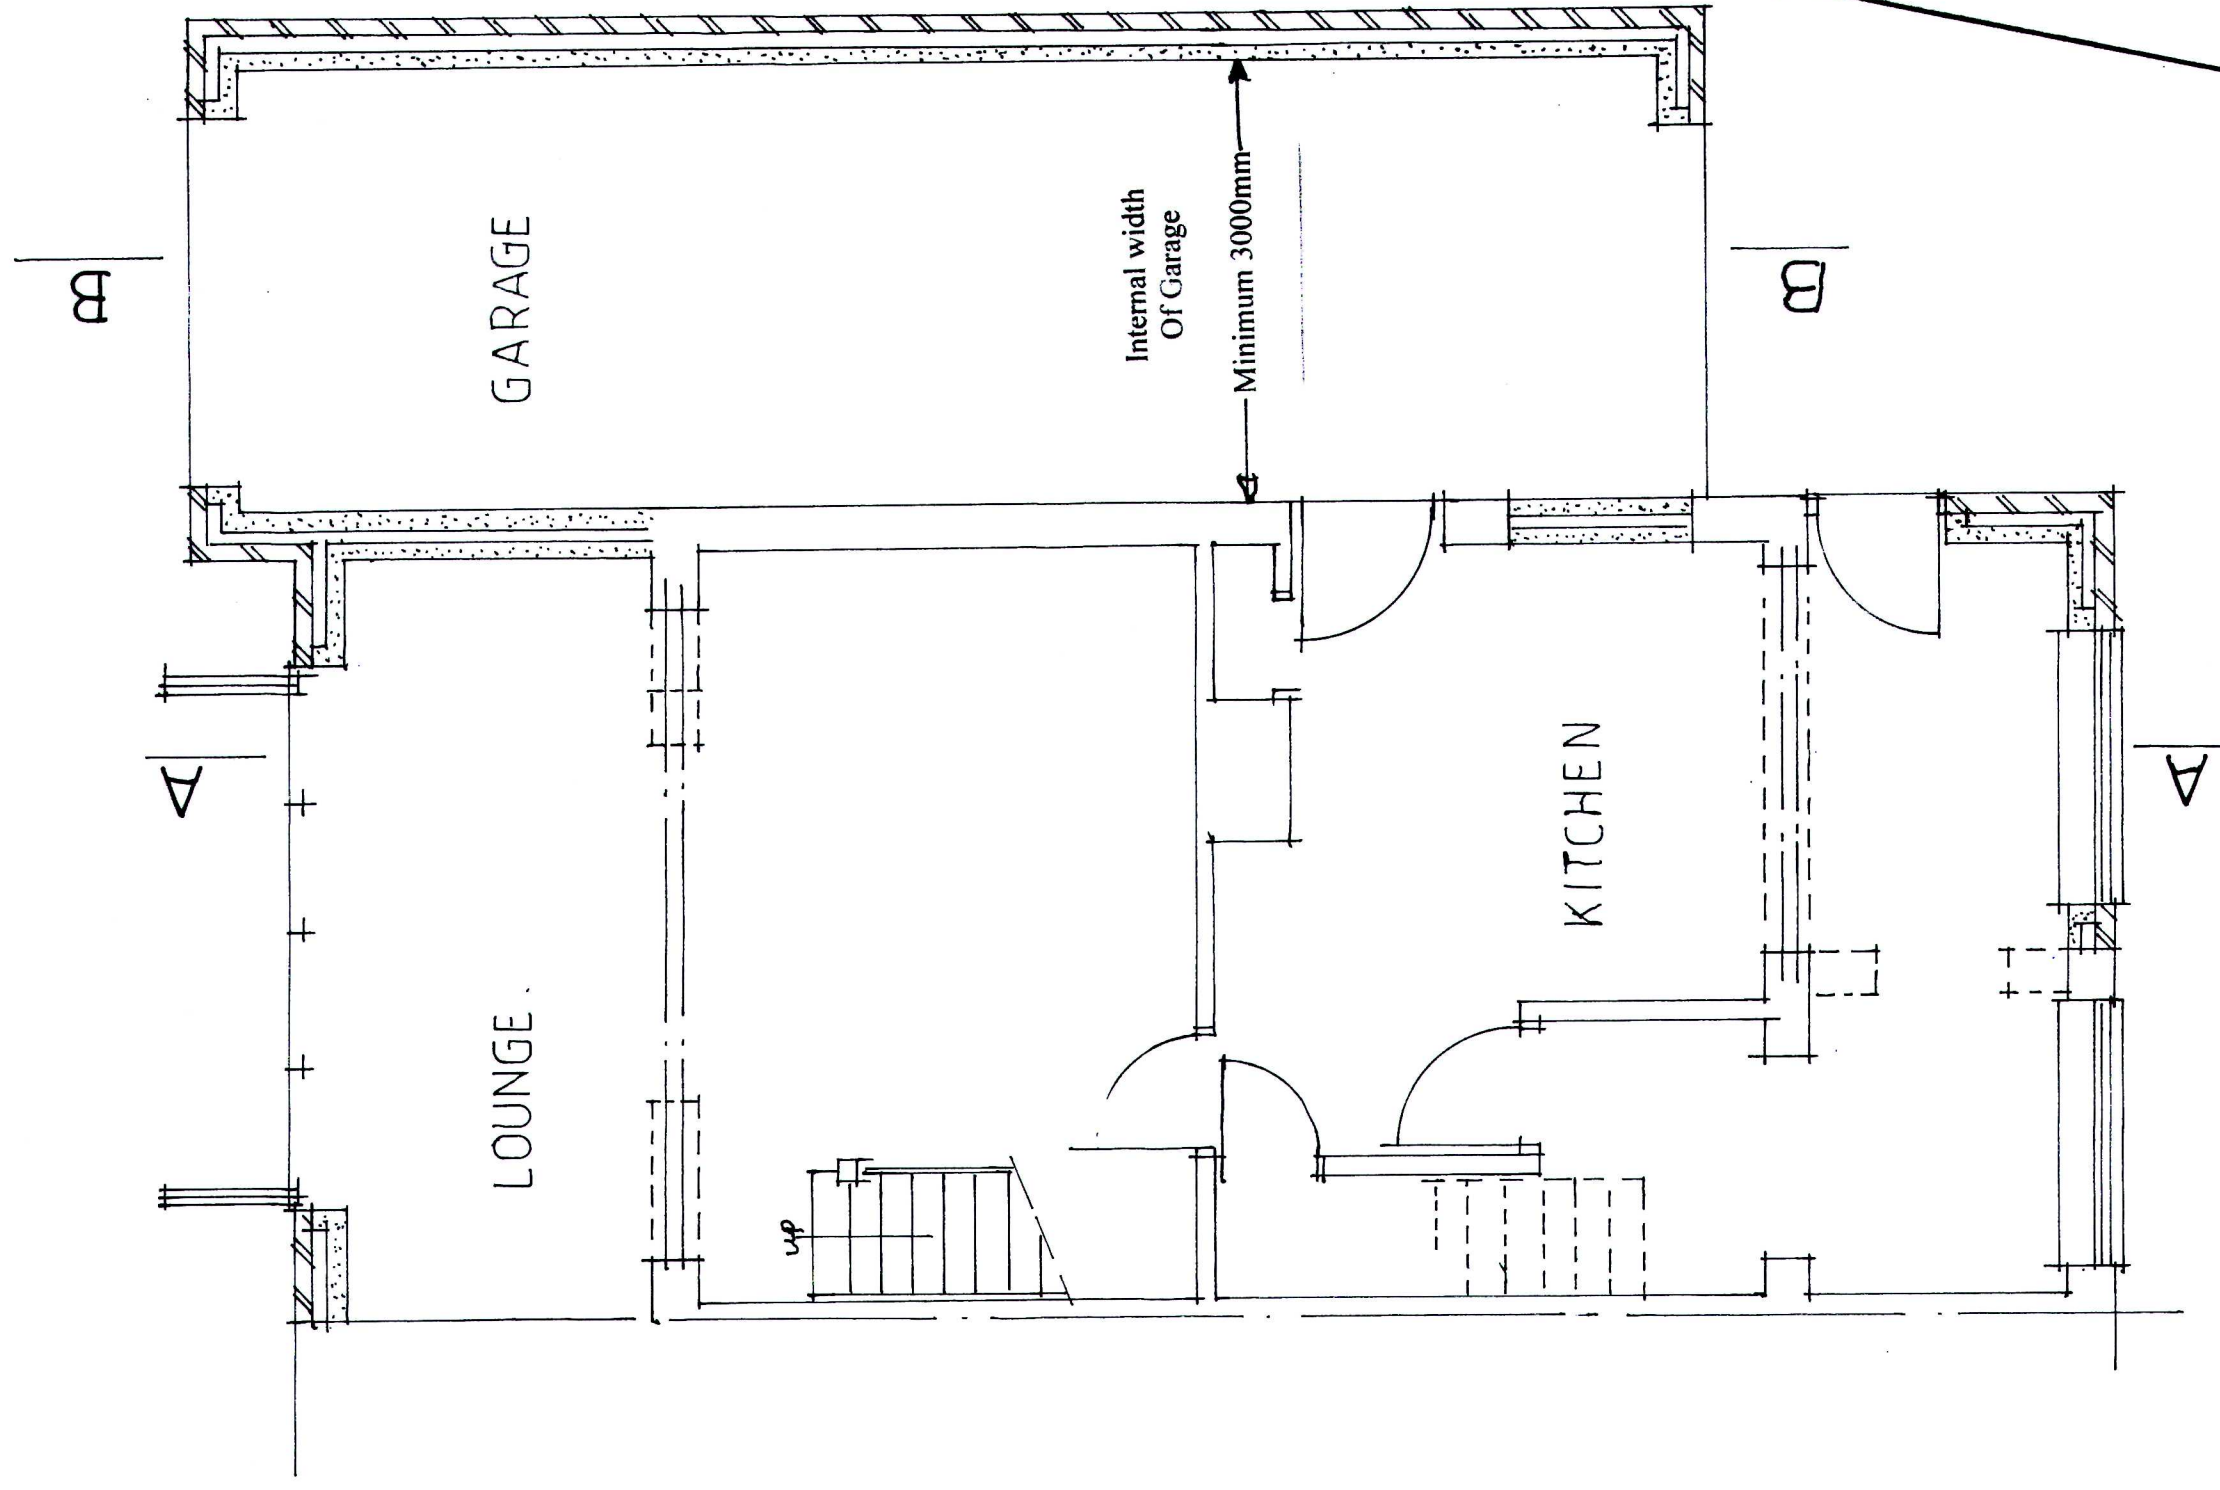

Ground floor plan.

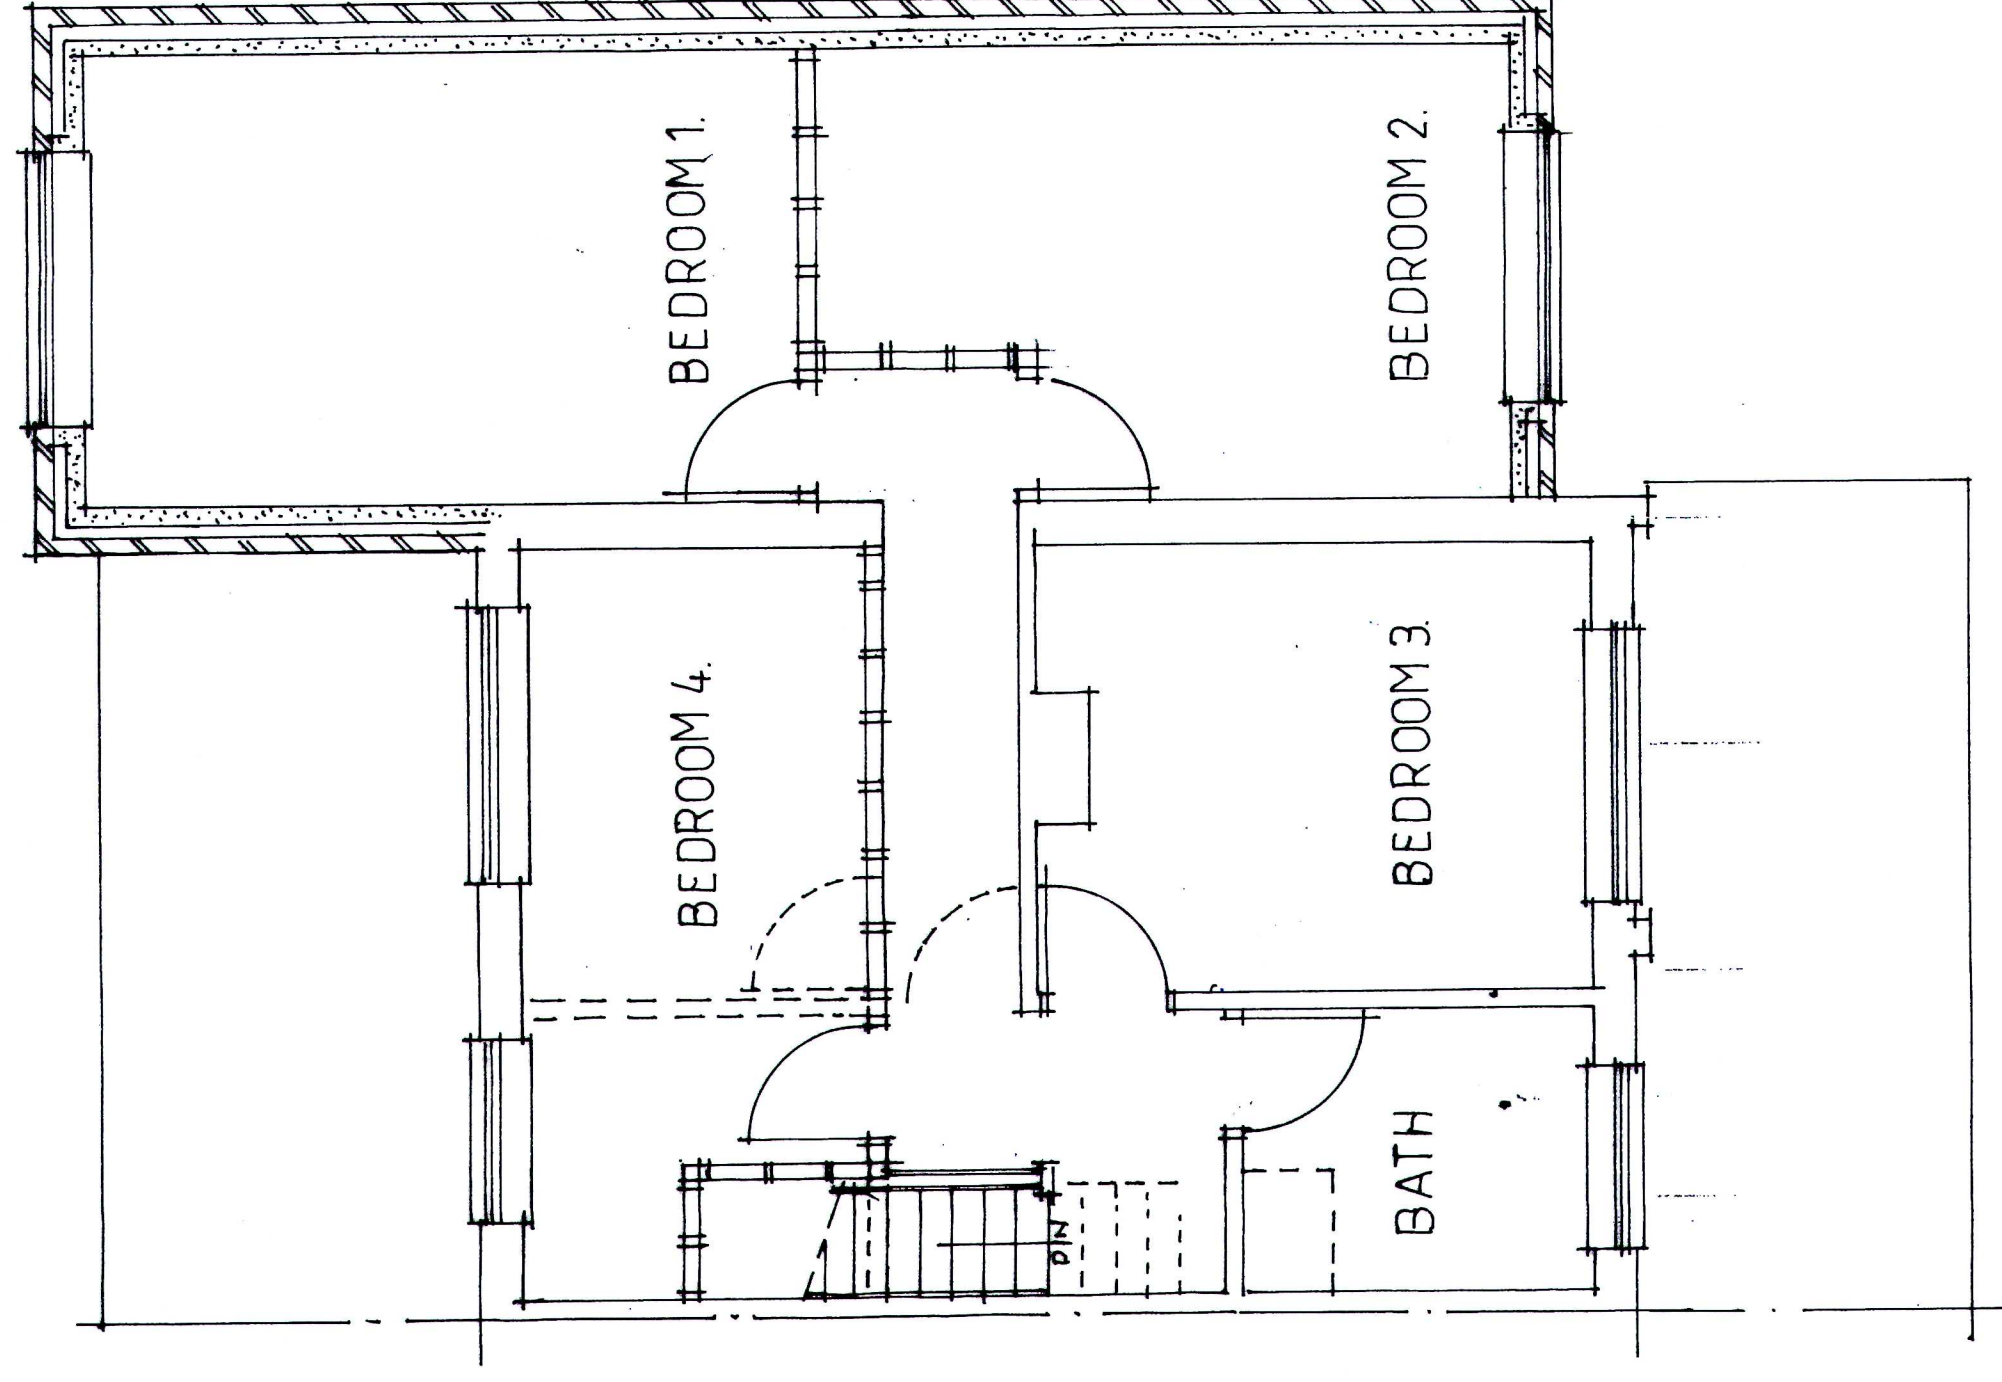

First floor plan.

MR. D. HAYTON

DATE August 21

PROPOSED EXTENSIONS
AT
5, PATCH MEADOW ROAD,
CHEADLE,
STOKE-ON-TRENT, ST10 1PX

SCALES (at A1):
PLANS 1:50
SECTIONS 1:50

DRAWN BY:
MALCOLM SALES
QUANTITY SURVEYORS, DESIGNERS
& BUILDING COST CONSULTANTS

AS PROPOSED

FOR PLANNING AND
BUILDING REGULATION
APPLICATIONS

51, HIGH STREET,
CHEADLE, STOKE-ON-TRENT,
STAFFS, ST10 1AR
TEL: 01538 752233
FAX: 01538 752234
E-MAIL: Malcolm.Sales@salesq.co.uk

DRAWING NR. 2012/10005 /A