


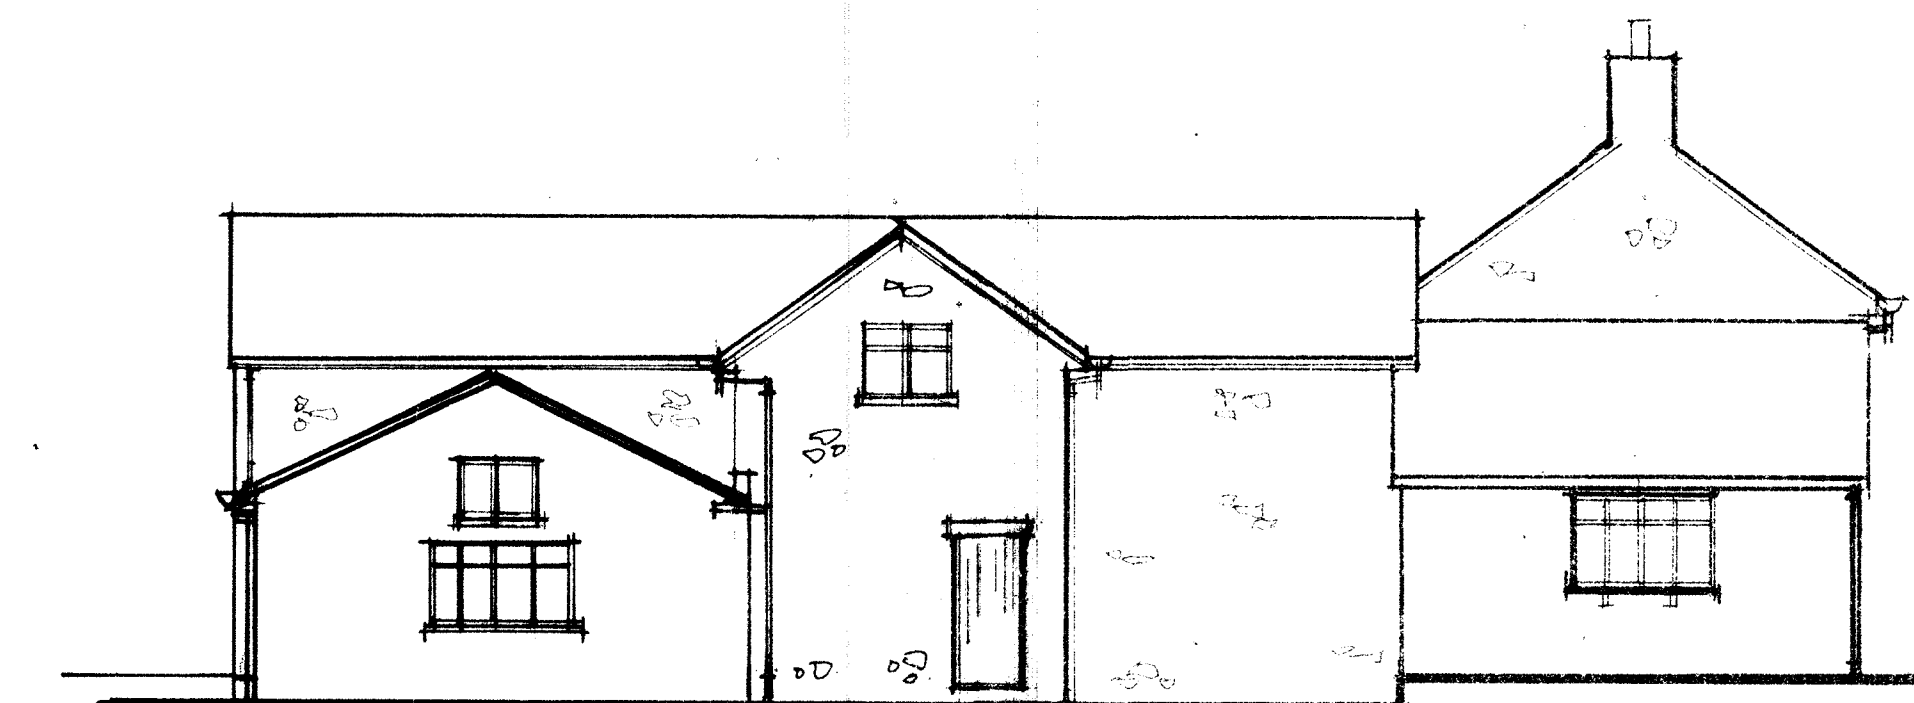
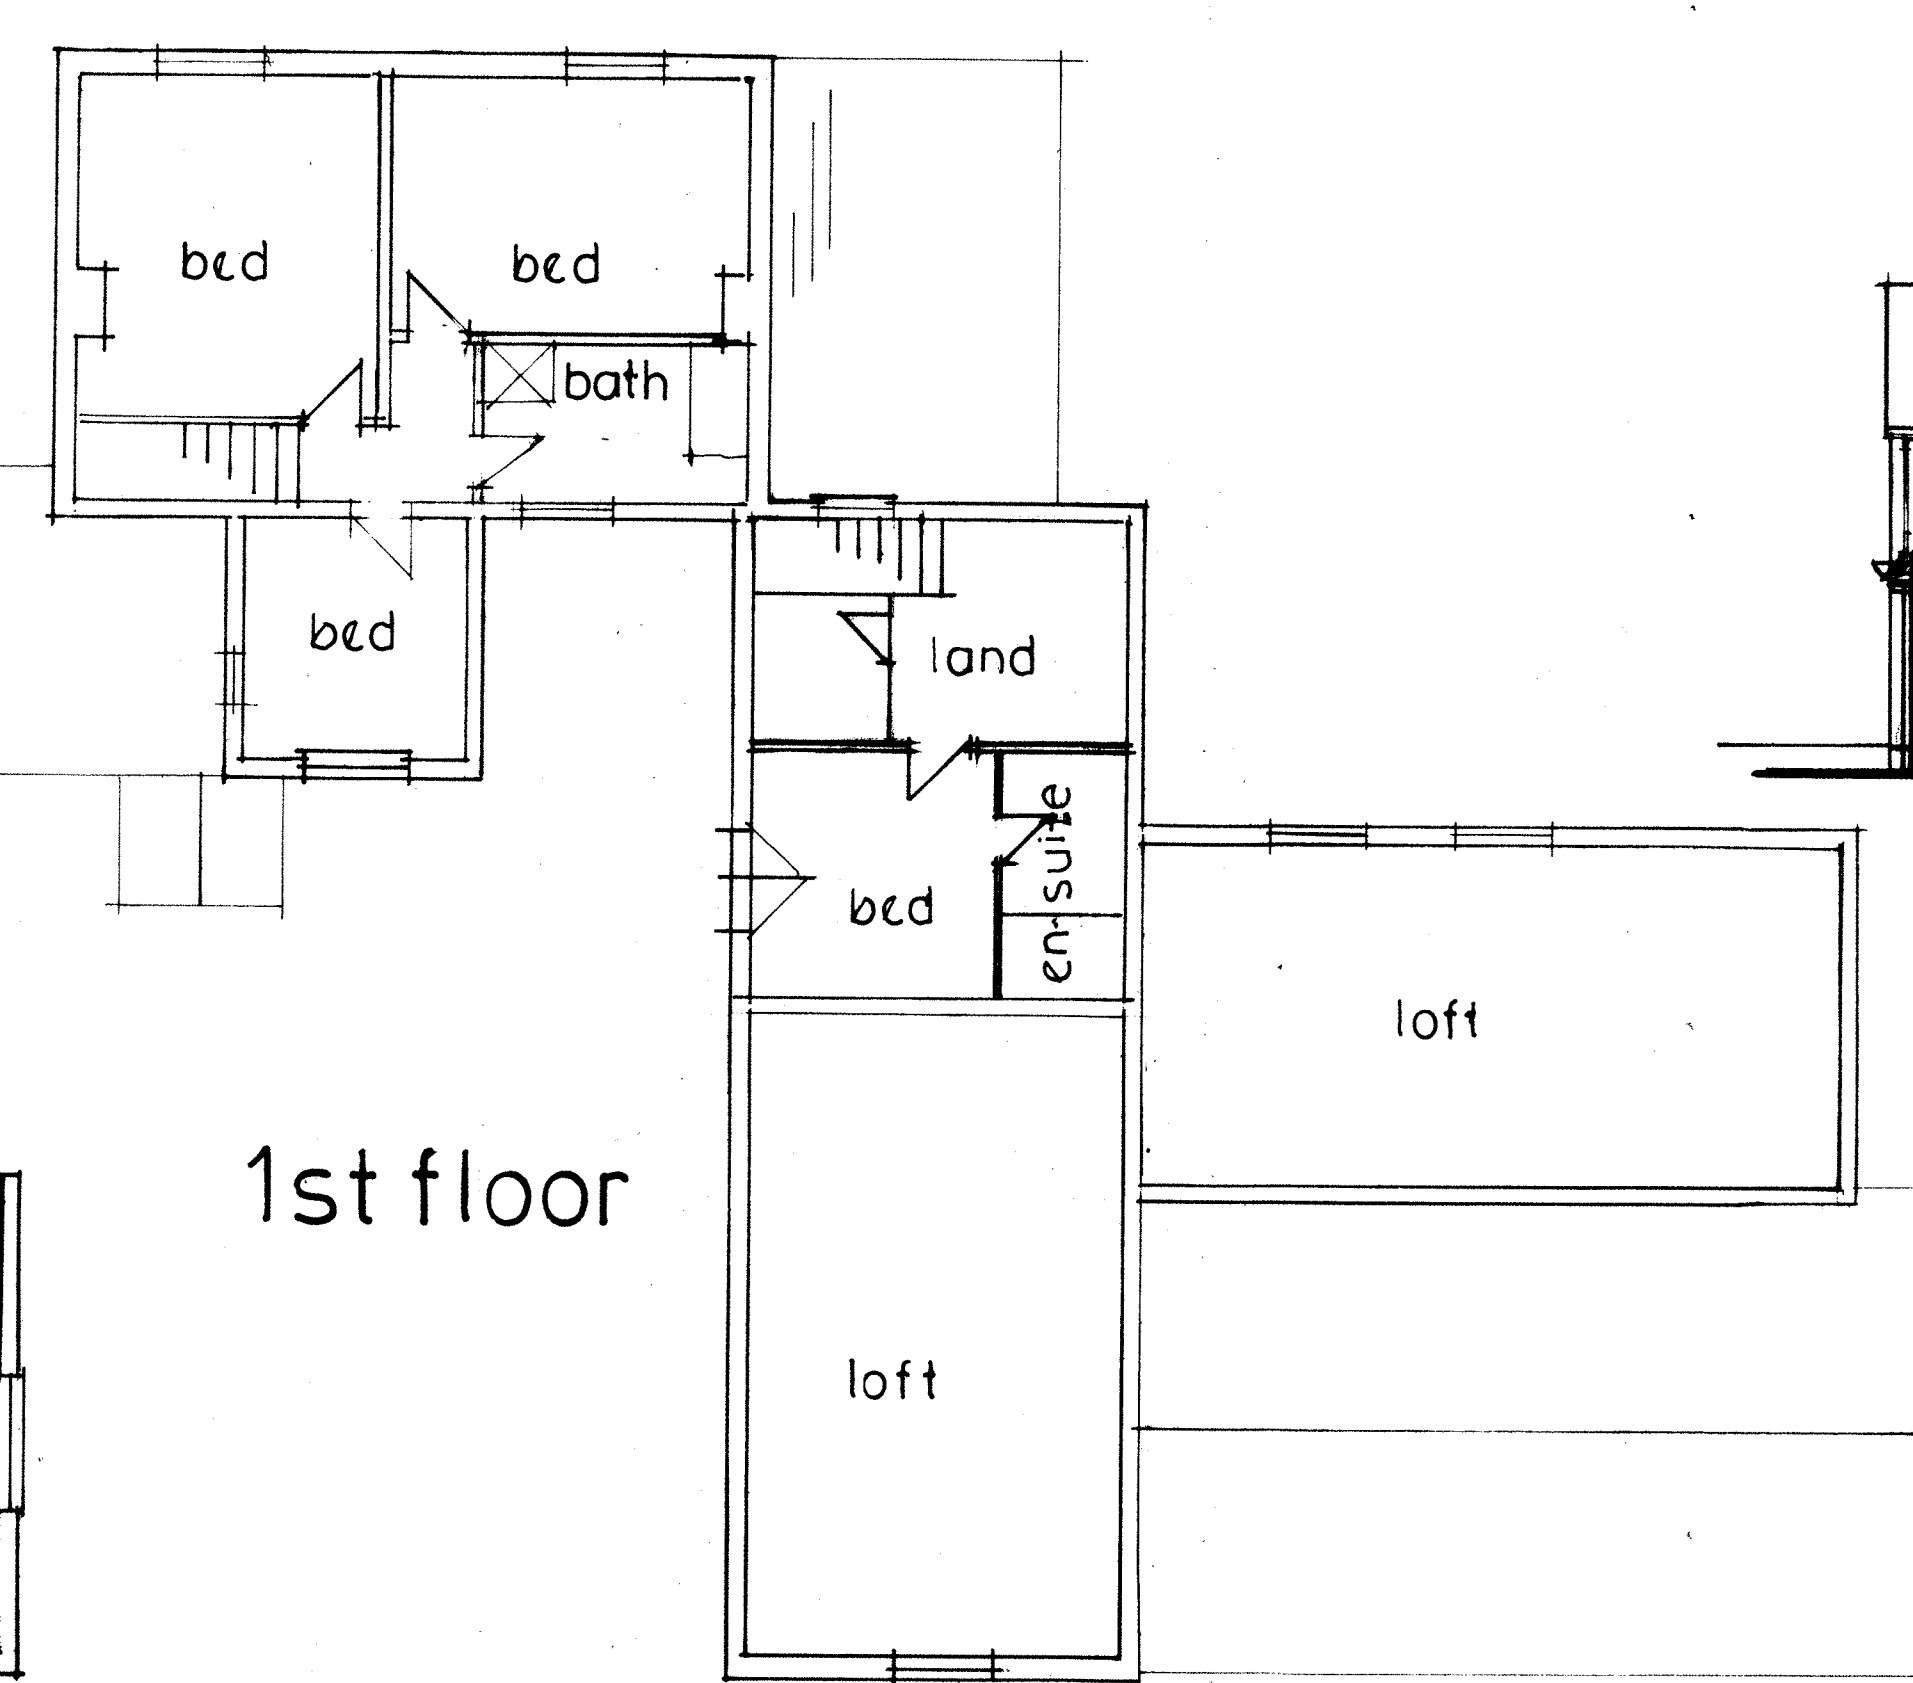


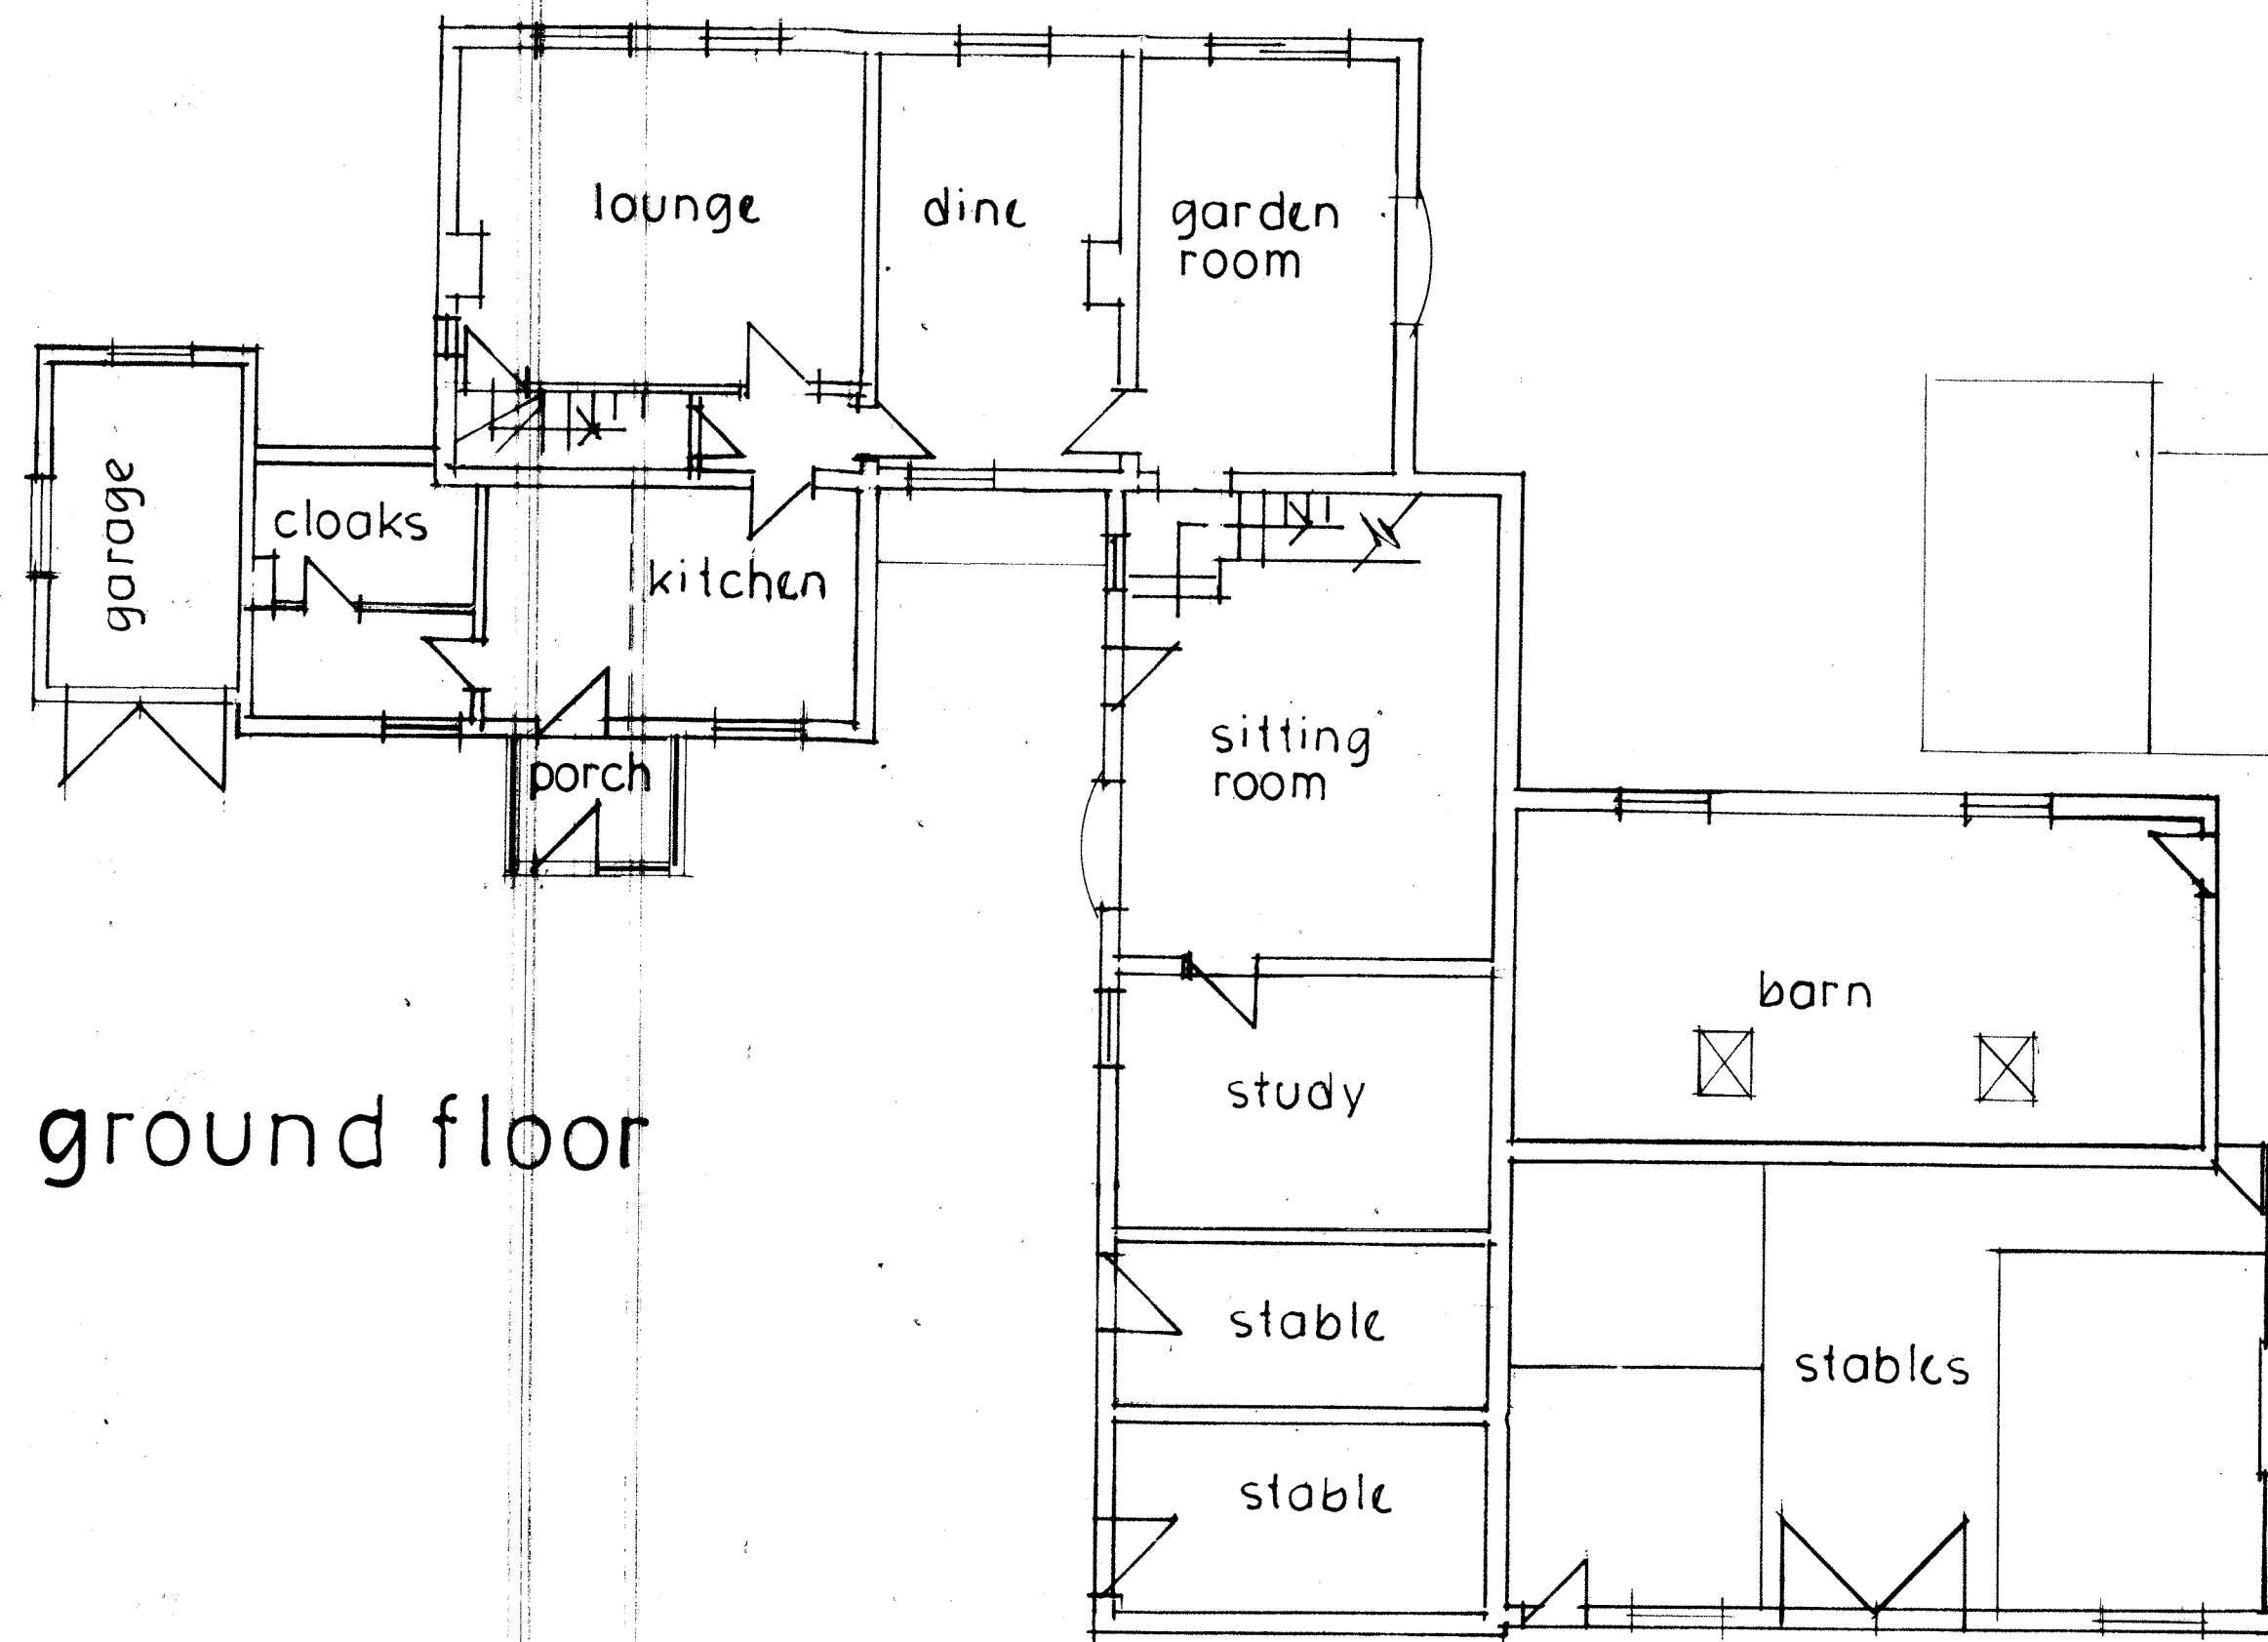


side elevation

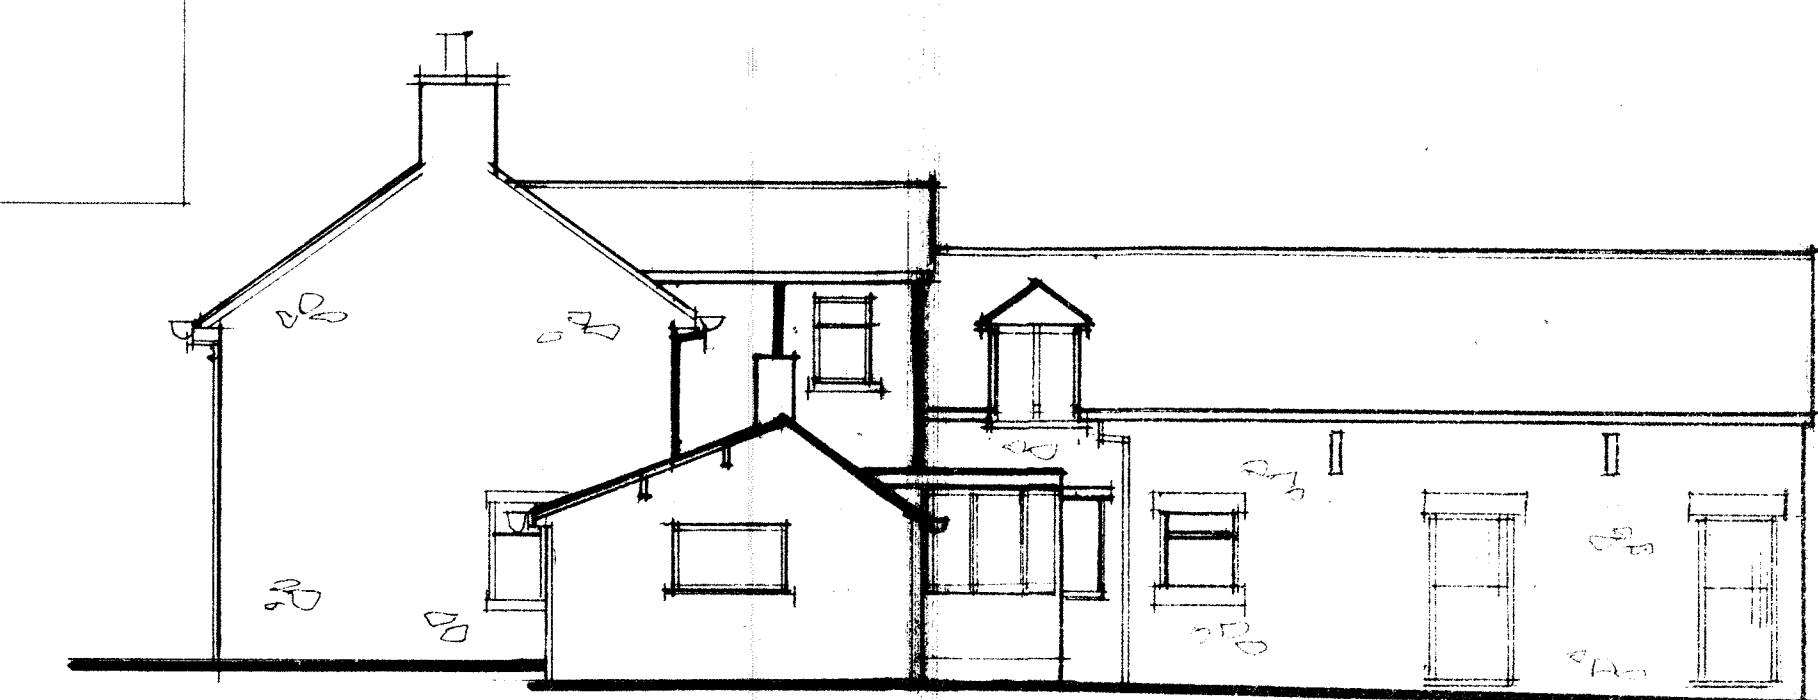

side elevation

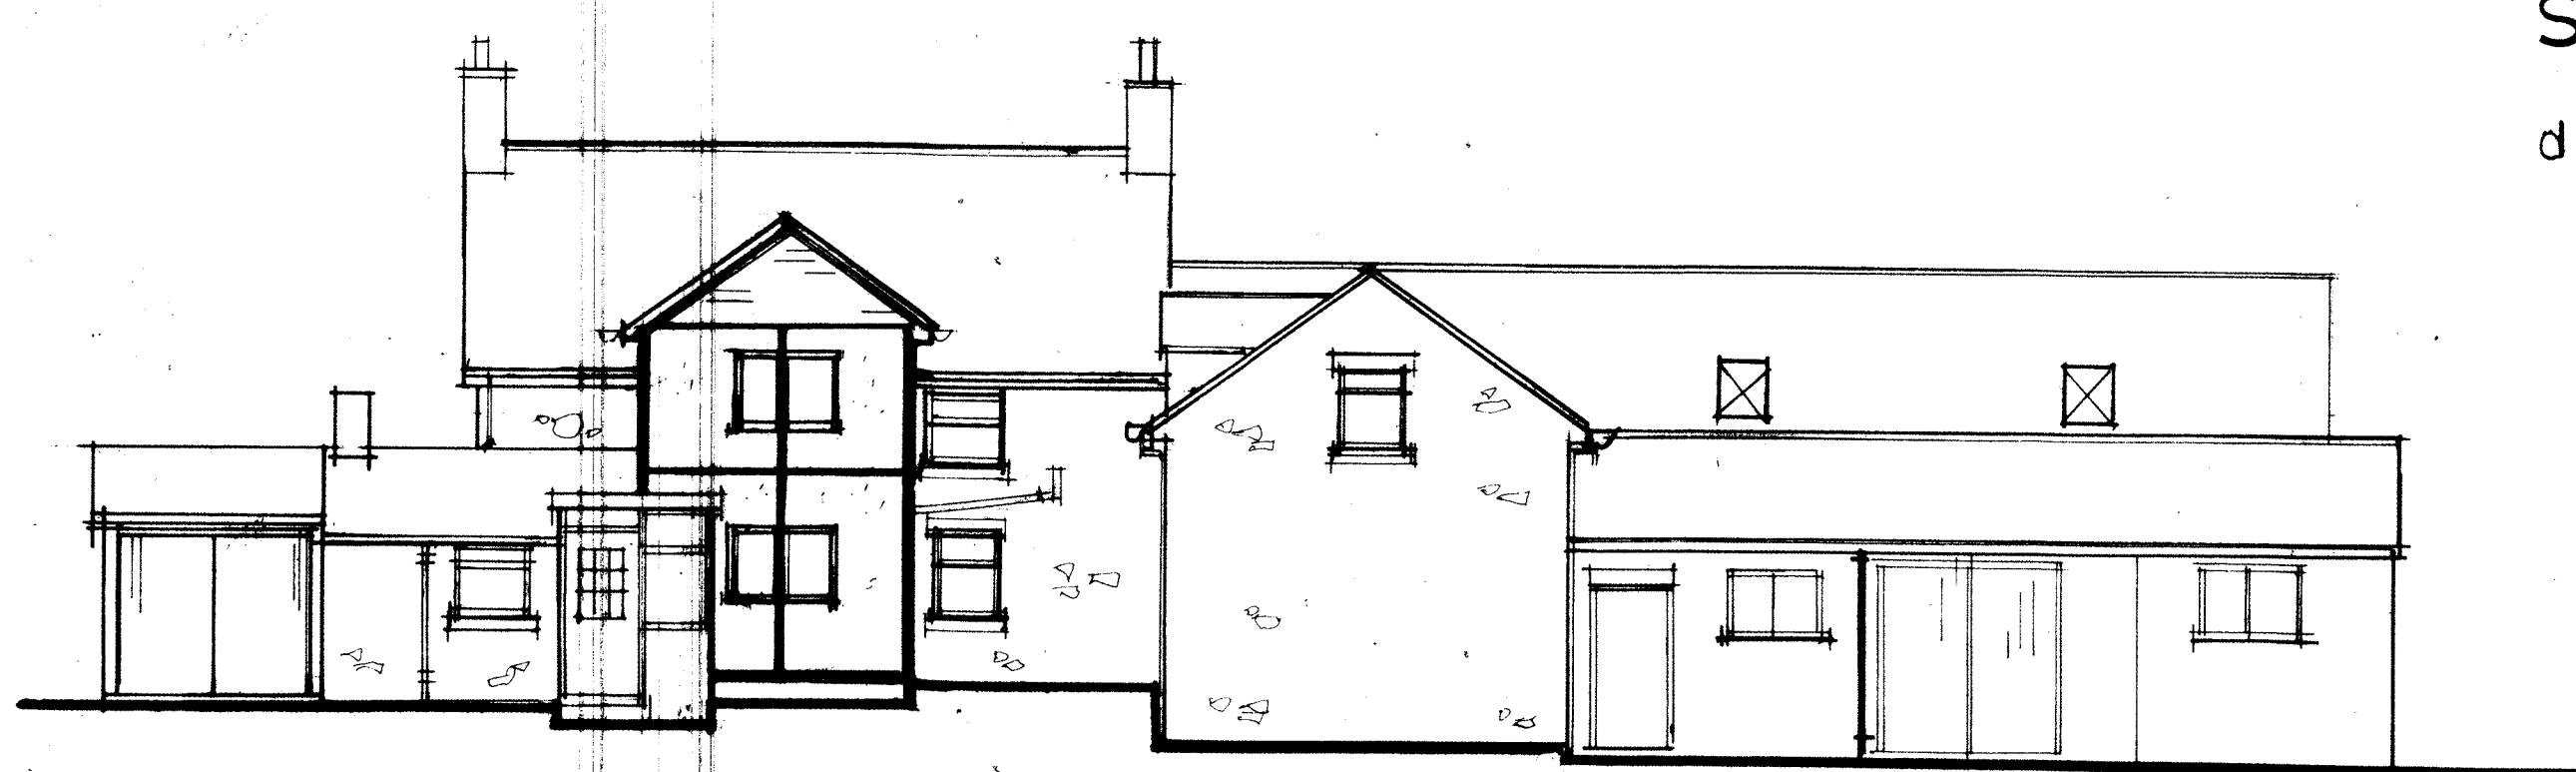

rear elevation

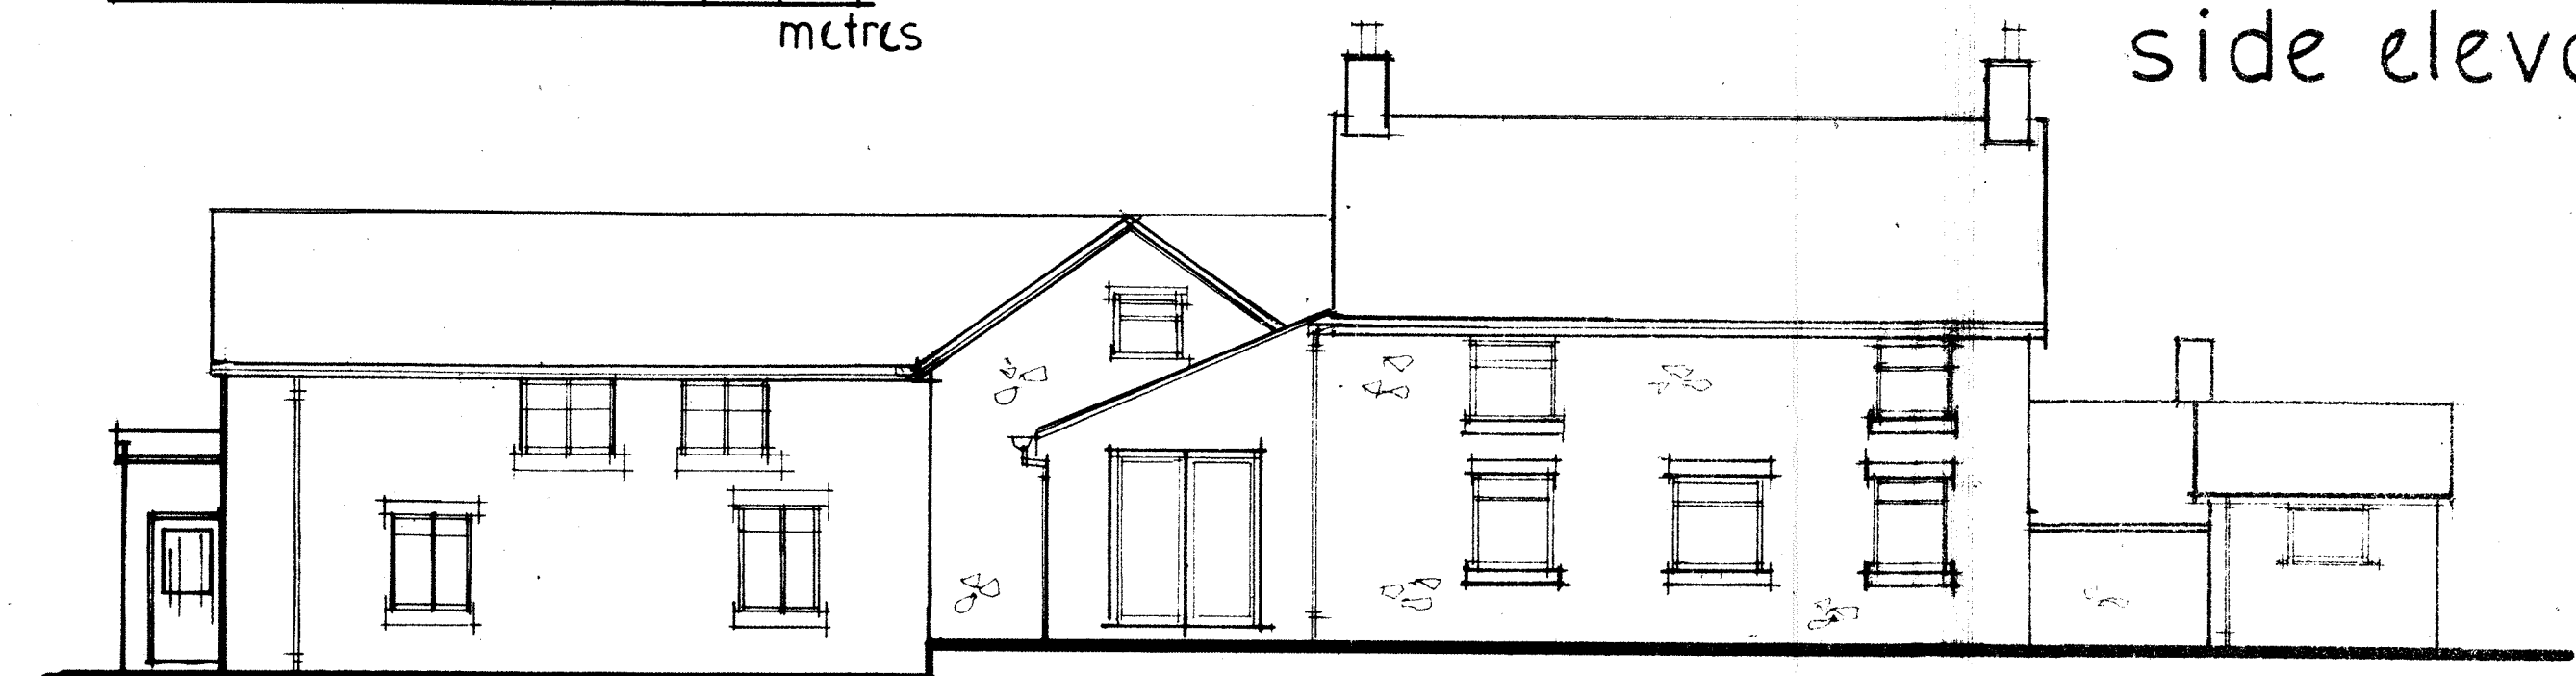

front elevation

springfield farm, consall lane, consall, staffs . existing details .

scale 1:100
 0 1 2 3 4 5 6 7 8 9 10 metres
 drwg ref 01