




proposed ground floor

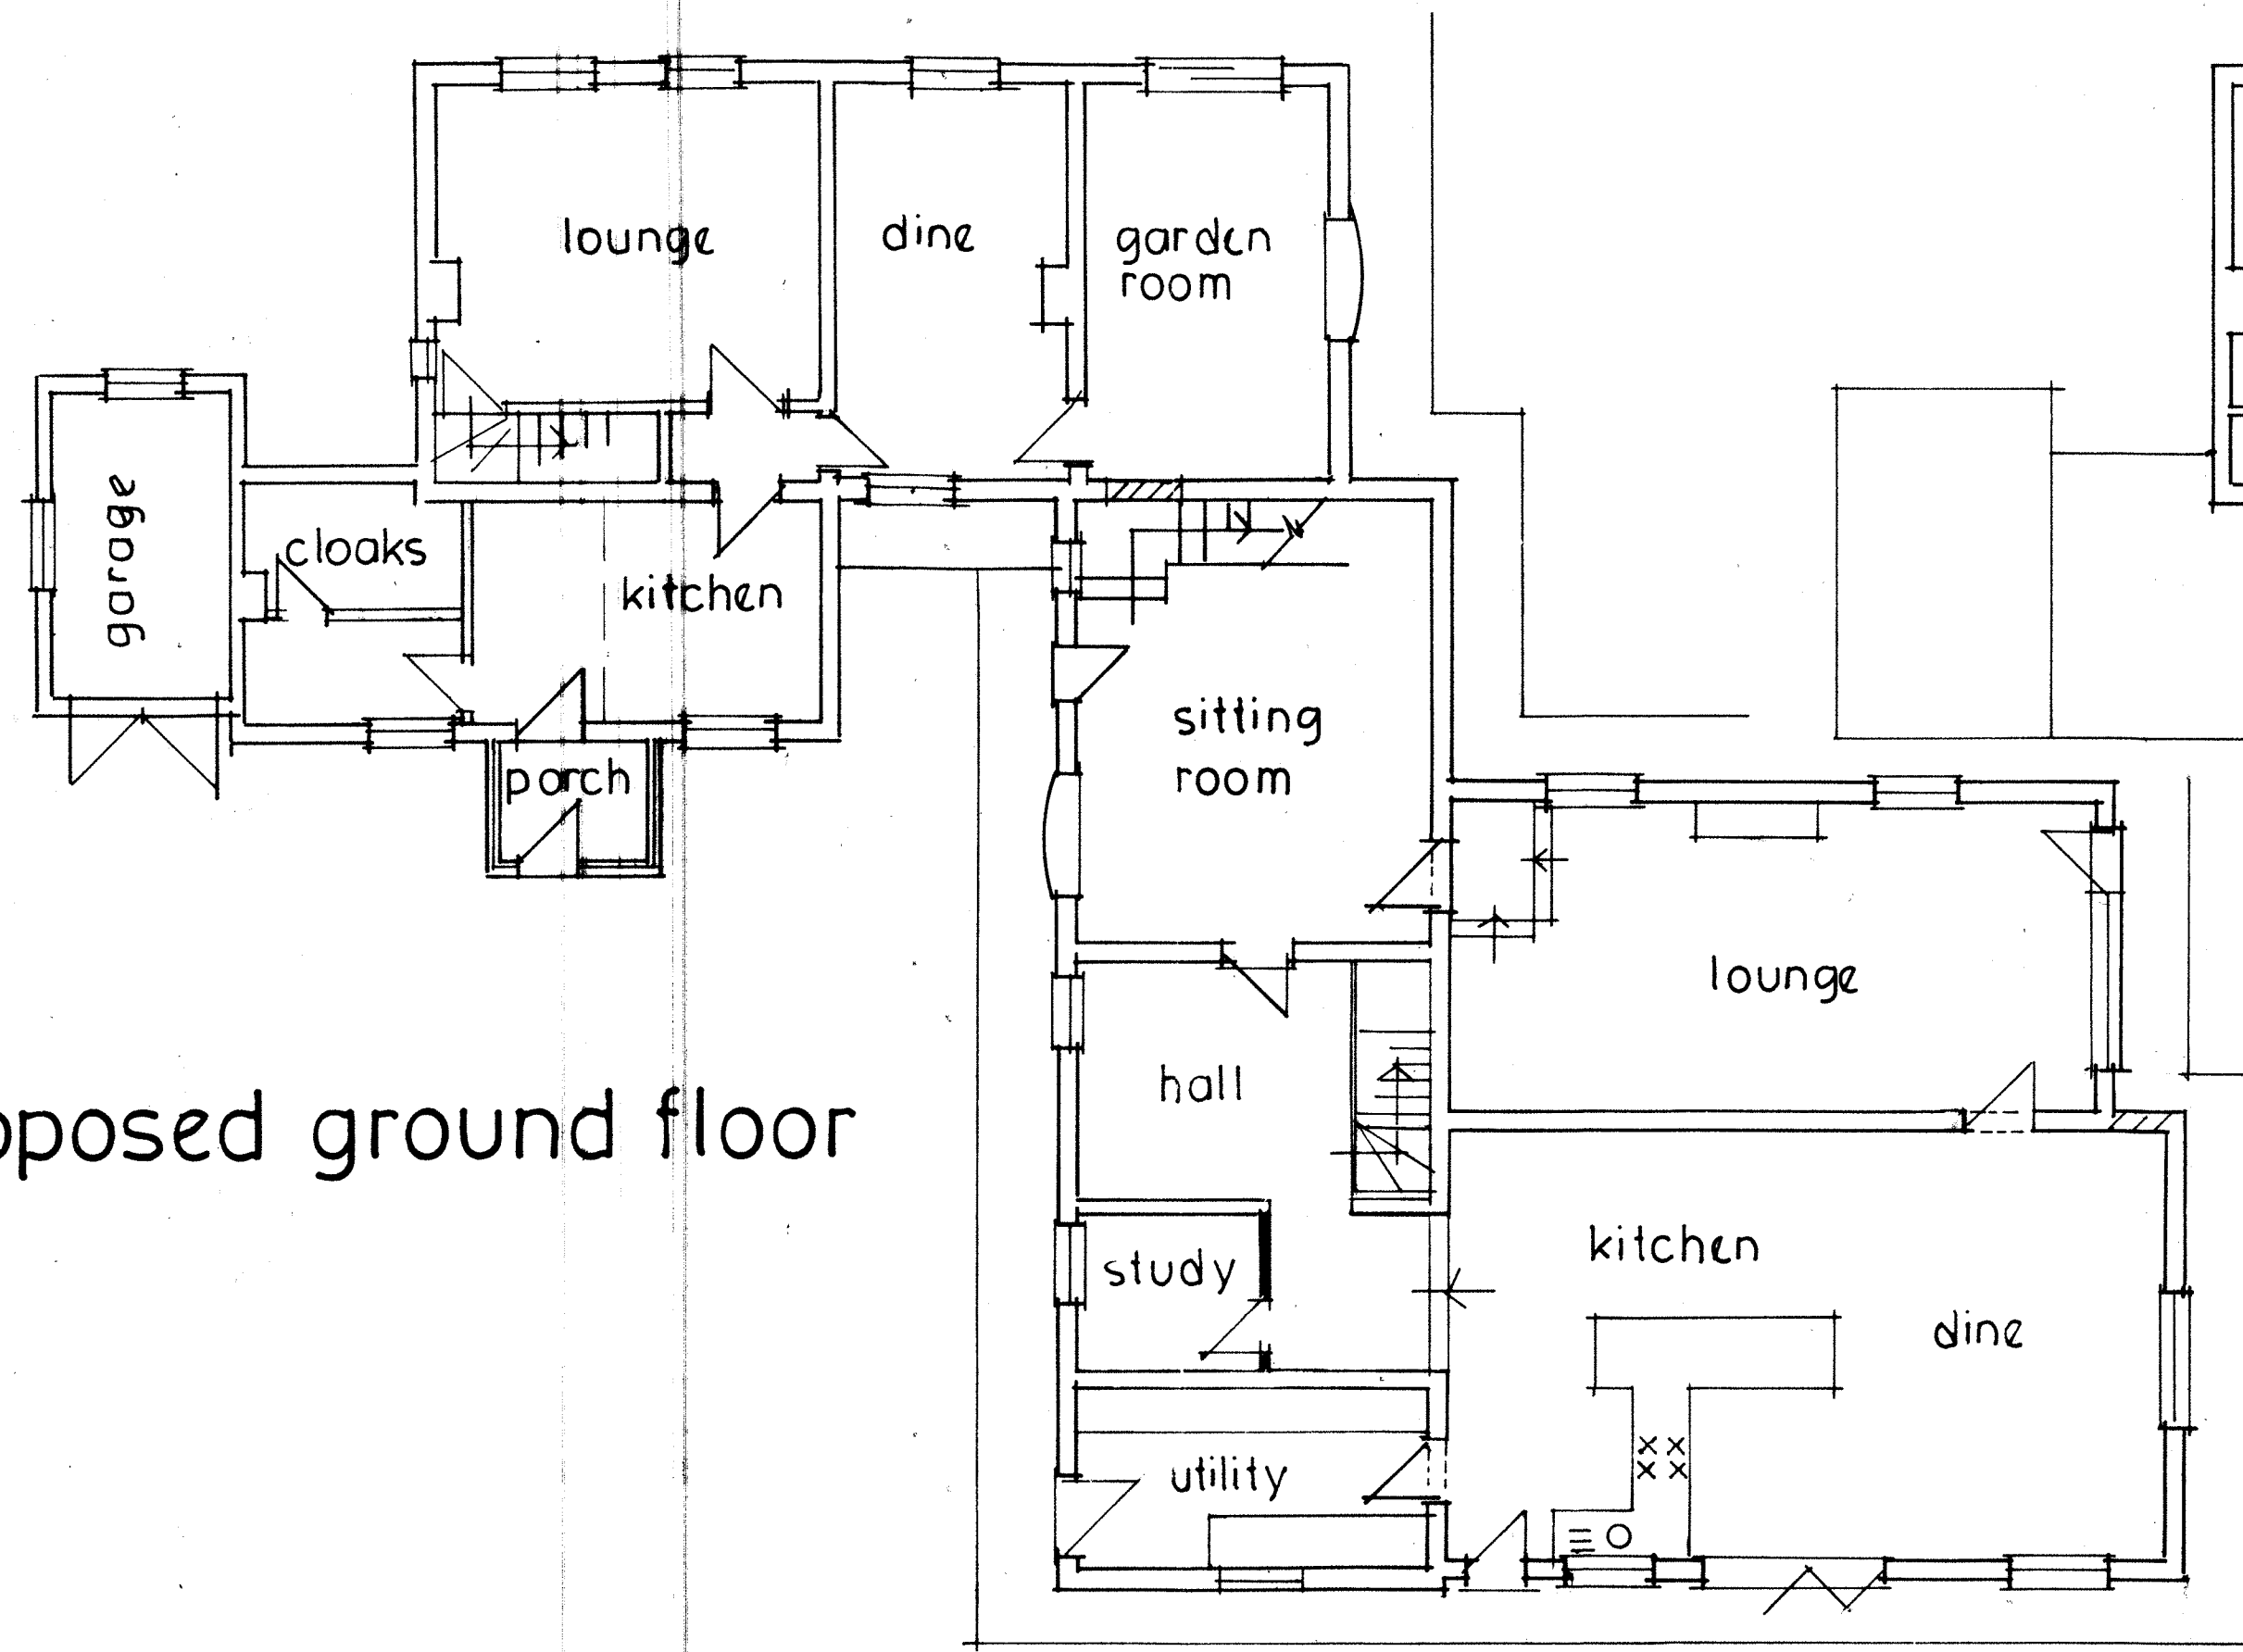

proposed
1st floor

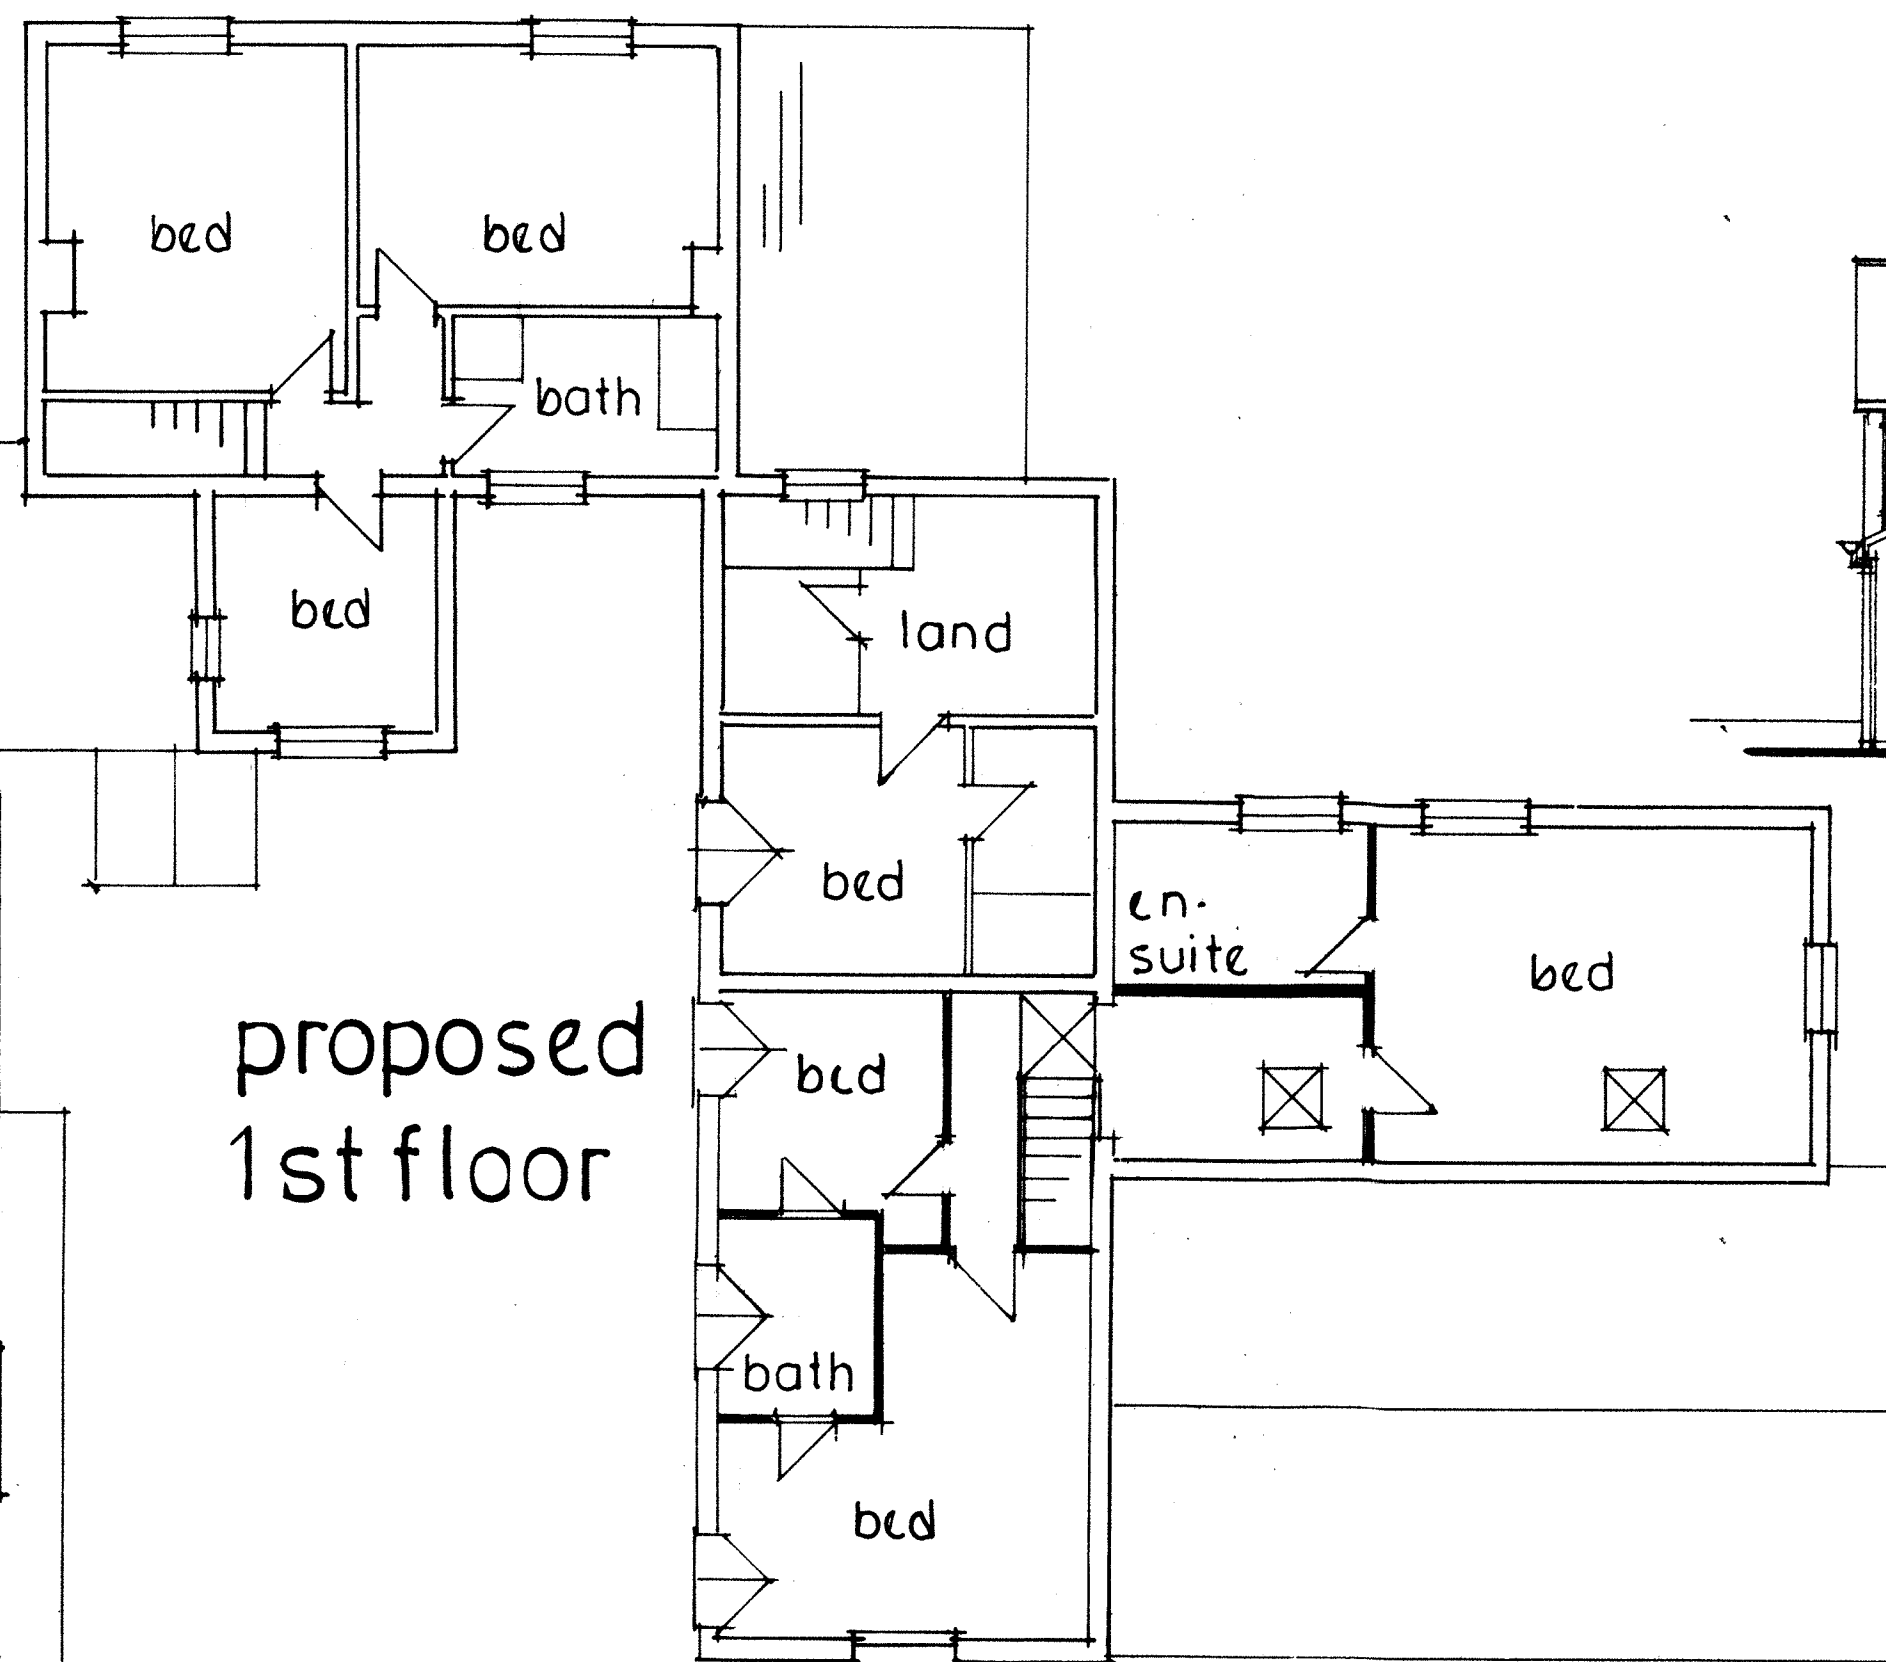

side elevation

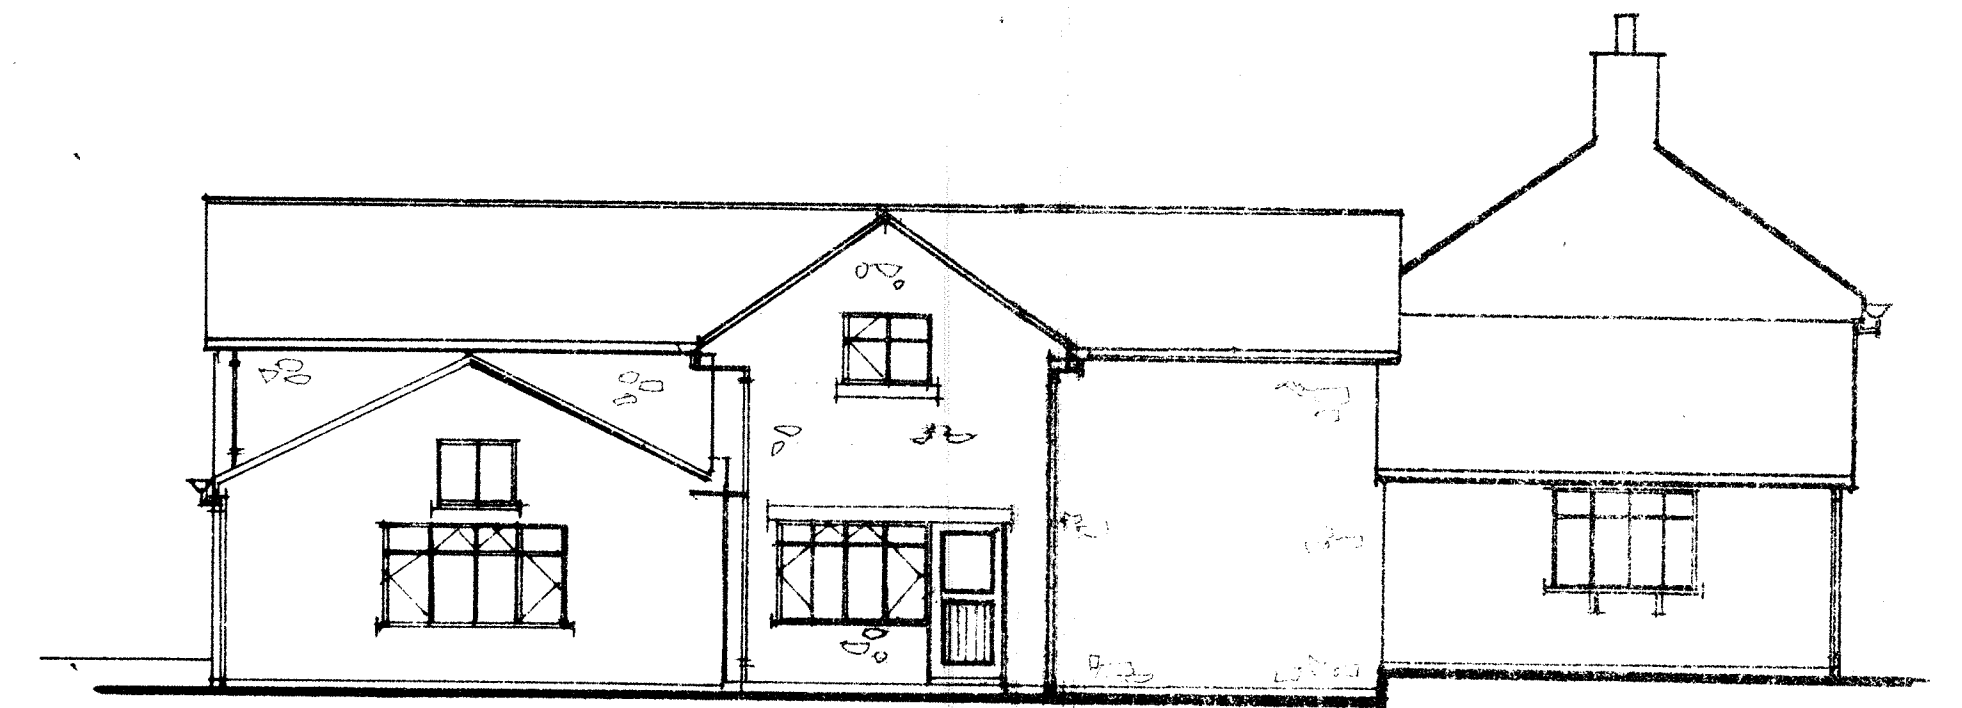


'springfield farm', consall lane, consall, staffs. proposed details.
proposed division to create 2 separate dwellings including barn conversion.


scale 1:100
drwg ref 02

0 1 2 3 4 5 6 7 8 9 10
metres

side elevation.

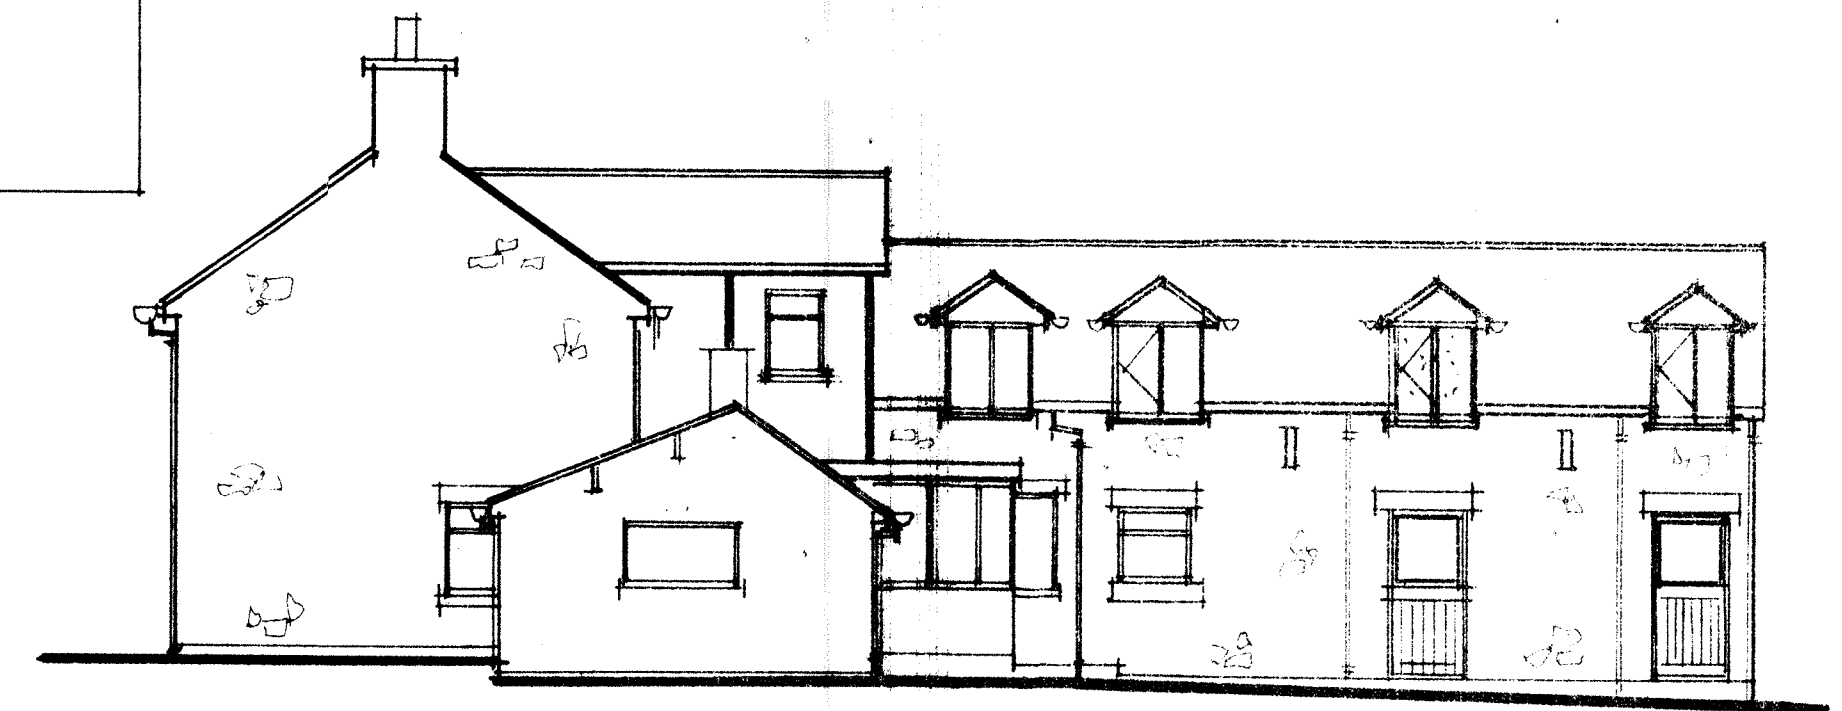

rear elevation

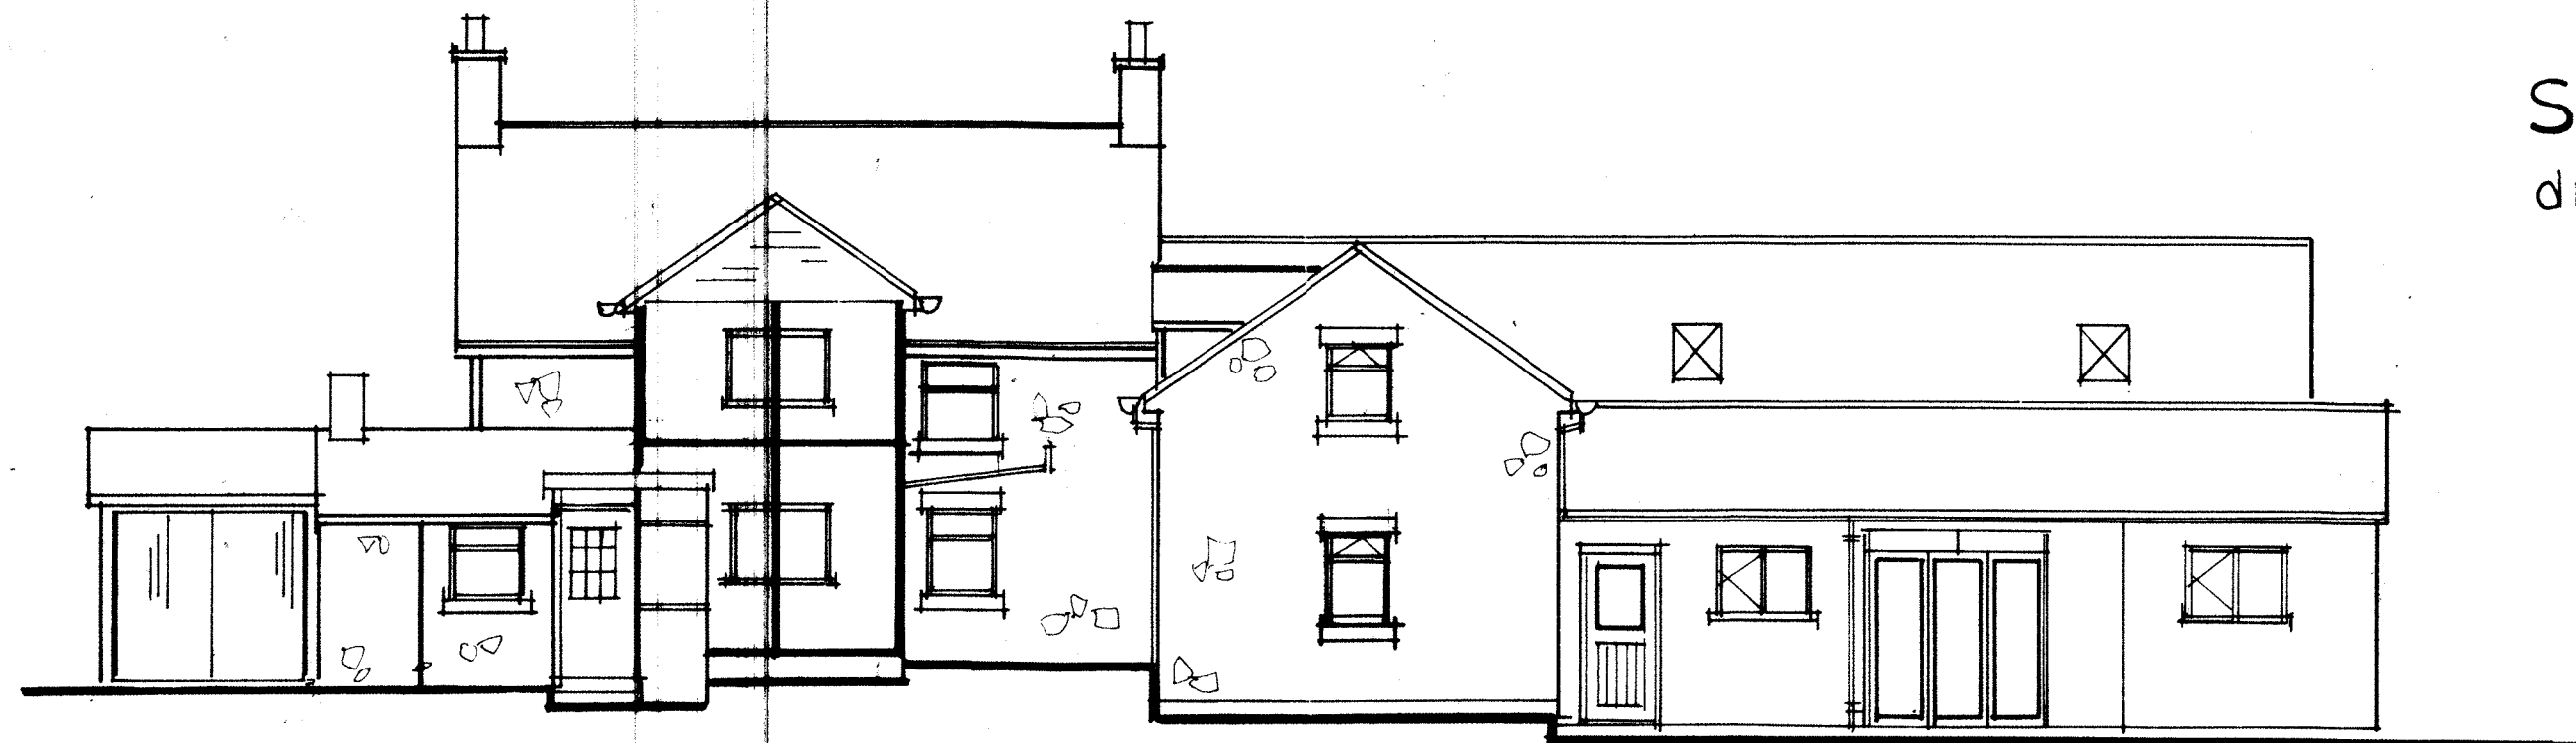

front elevation.

