




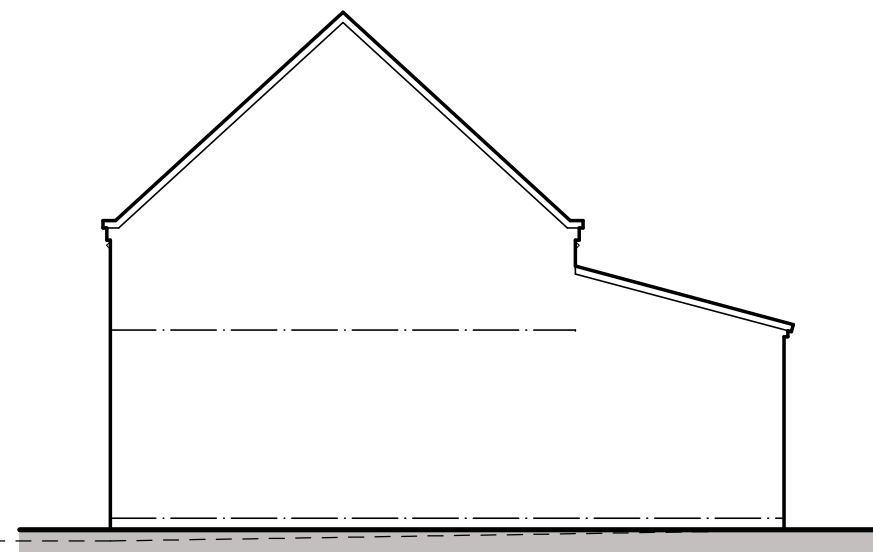


East Elevation

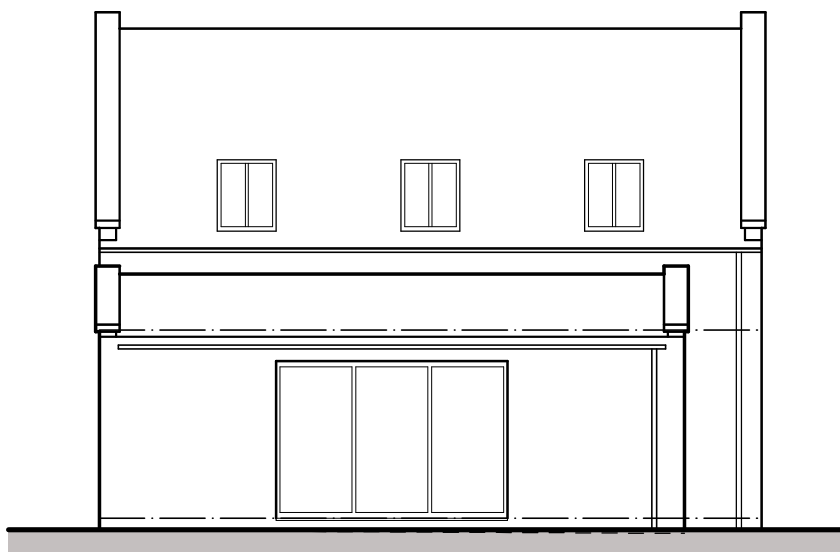


North Elevation

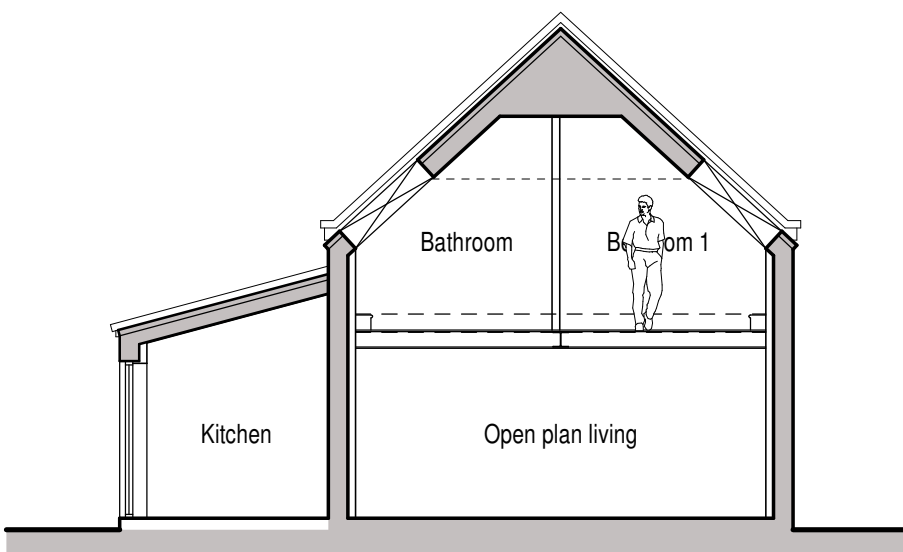


Cross Section

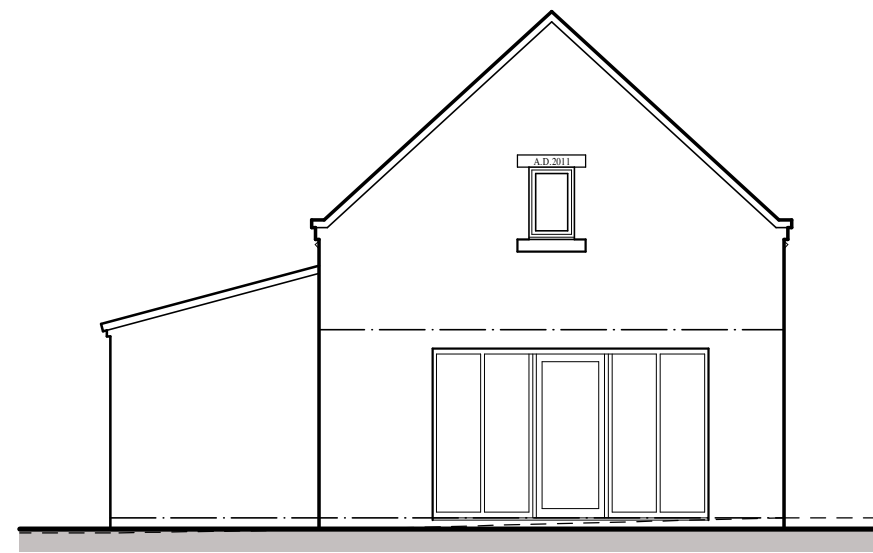


West Elevation

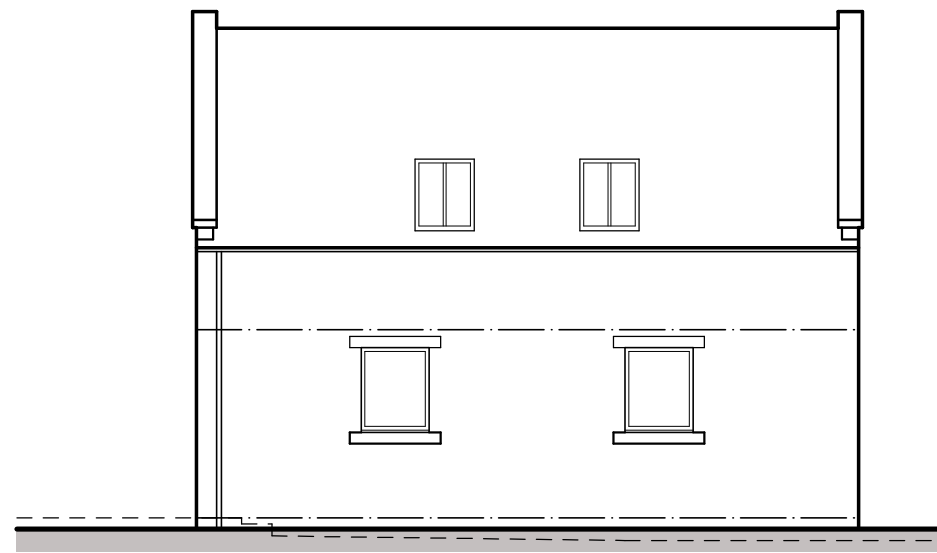


South Elevation

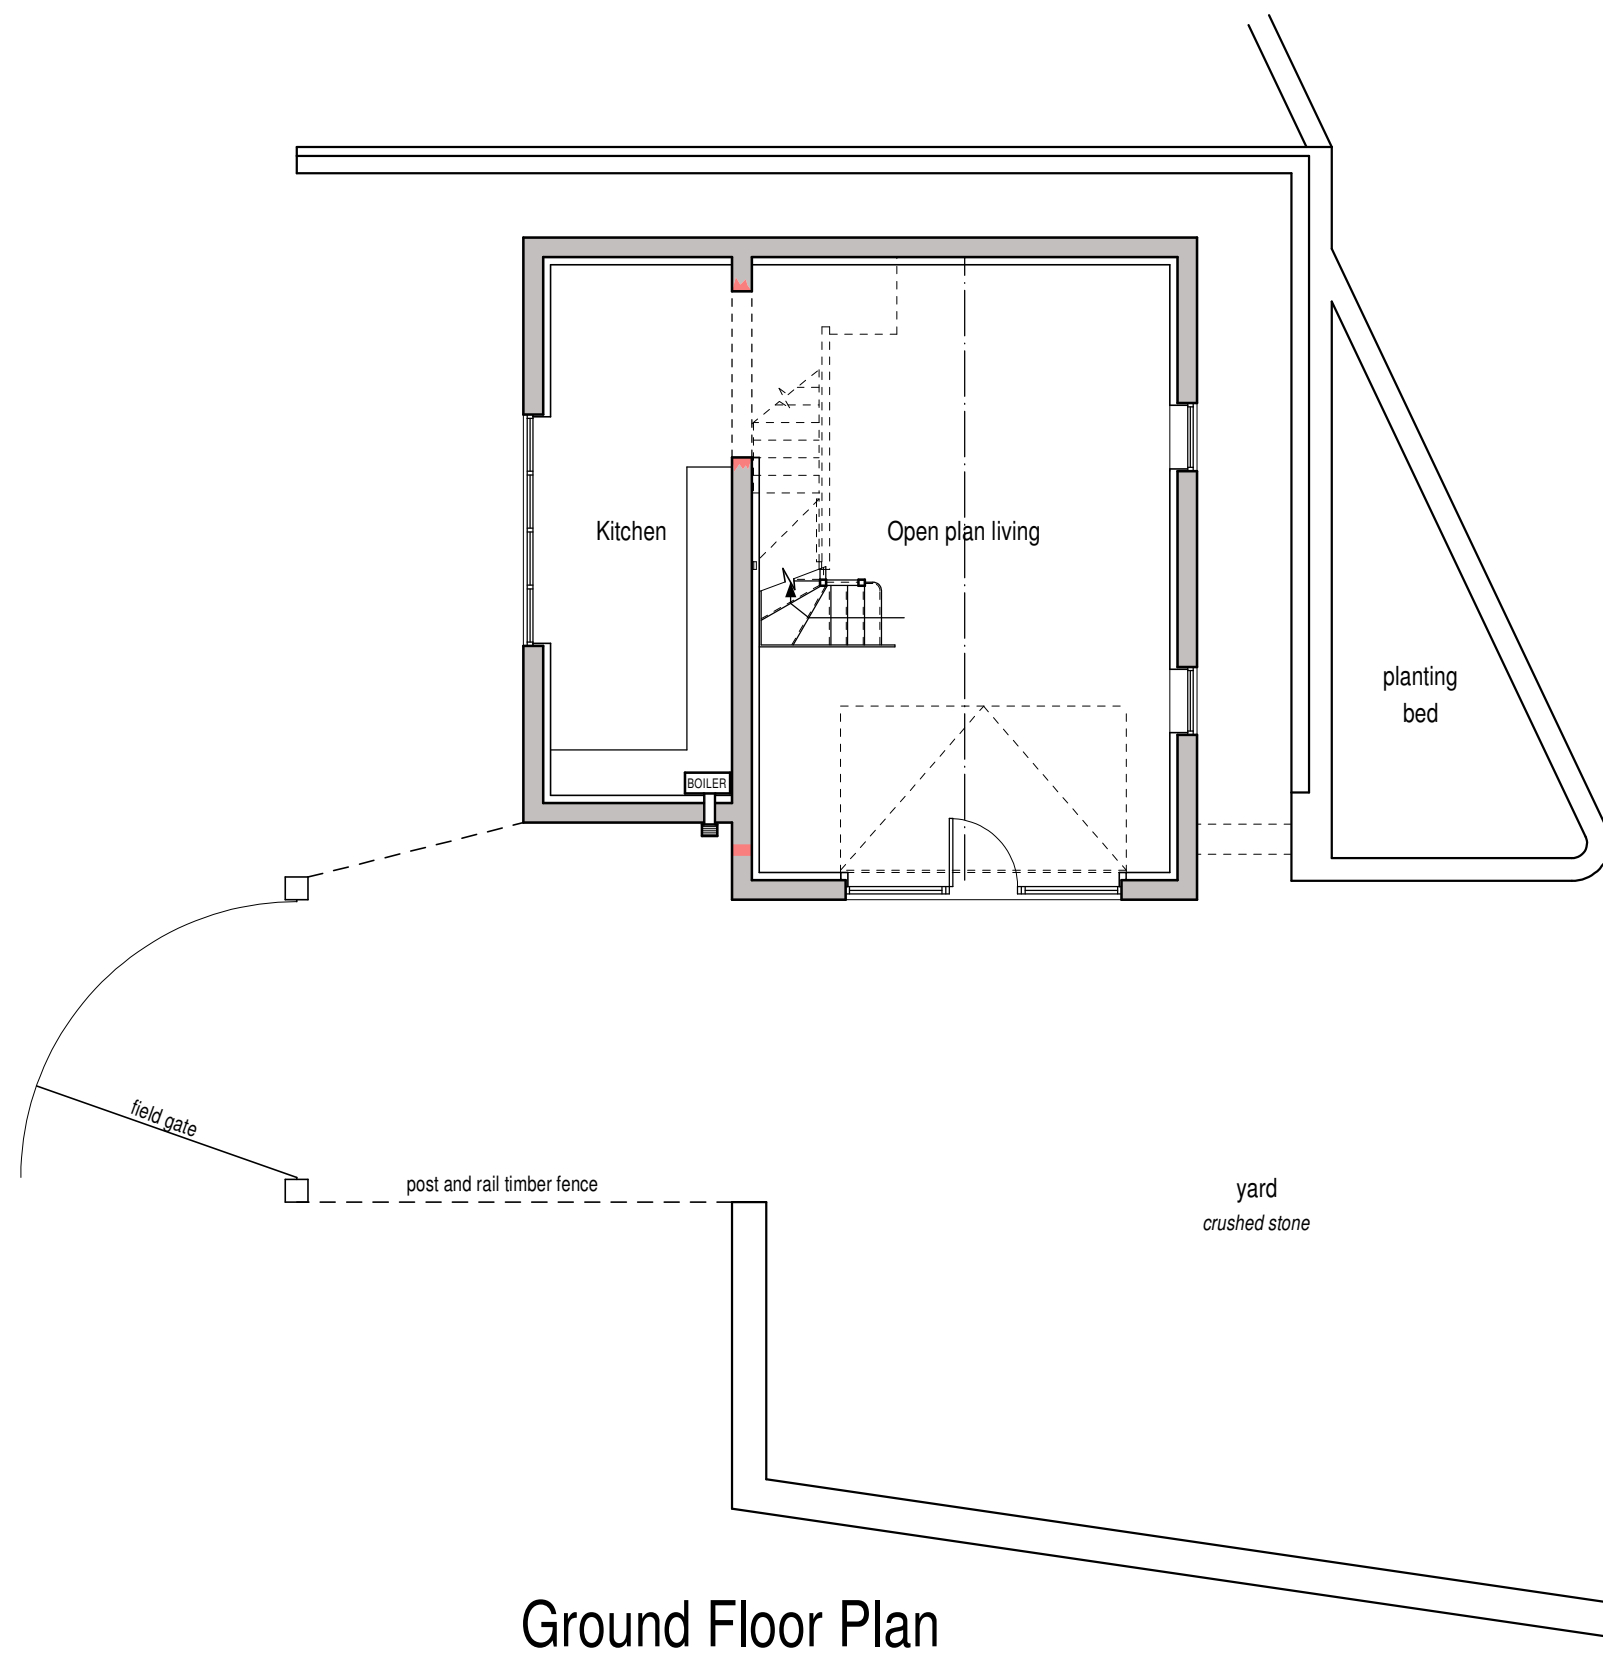

Ground Floor Plan

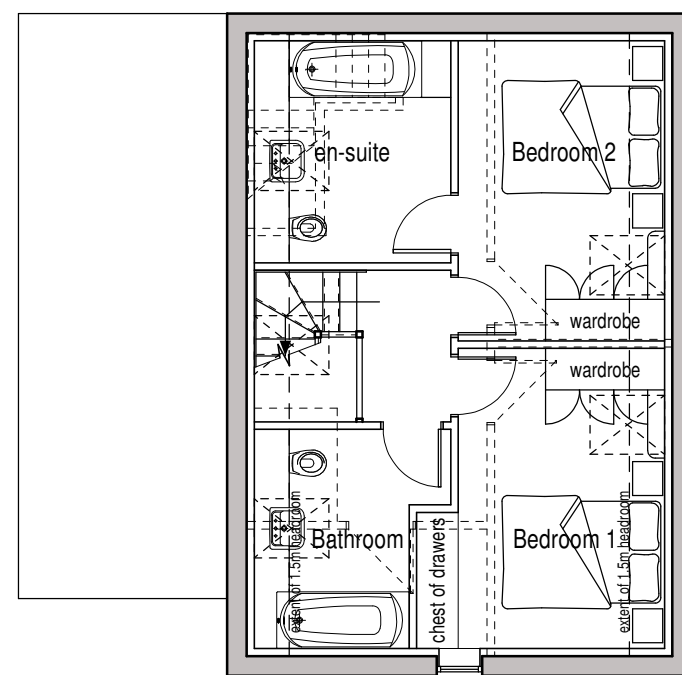

First Floor Plan

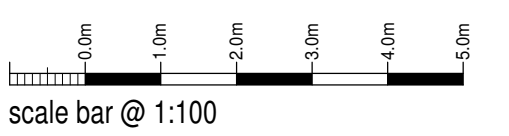

Mr M Randles

Proposed First Floor Extension
to dwelling and access track,
Woodhead Farm,
Top Road,
Biddulph Moor,
Stoke-On-Trent, ST8 7LF
Dwelling As Approved
Floor Plans + Elevations

Date	Sheet	Scale
July 2021	A1	1:100
Dwg No.	Rev.	Drawn
2019-2430-17	-	NAW



10 Cawdry Buildings, Fountain Street, Leek, ST13 6JP
Telephone: 01538 386002
E-mail: info@sammonsltd.co.uk
Web: www.sammonsltd.co.uk

This drawing is copyright.
All dimensions must be checked prior to commencement.