




SECTION A:A @ 1:100

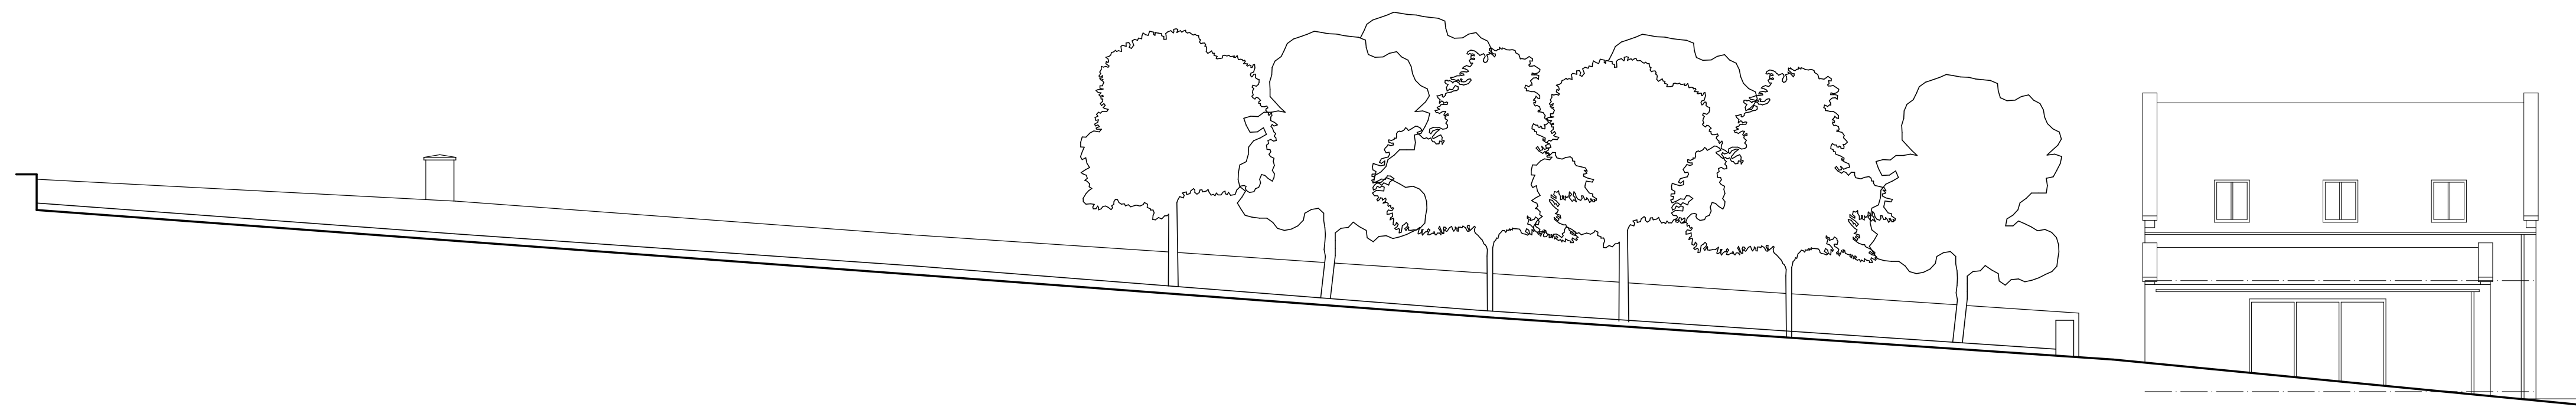

SECTION B:B @ 1:100

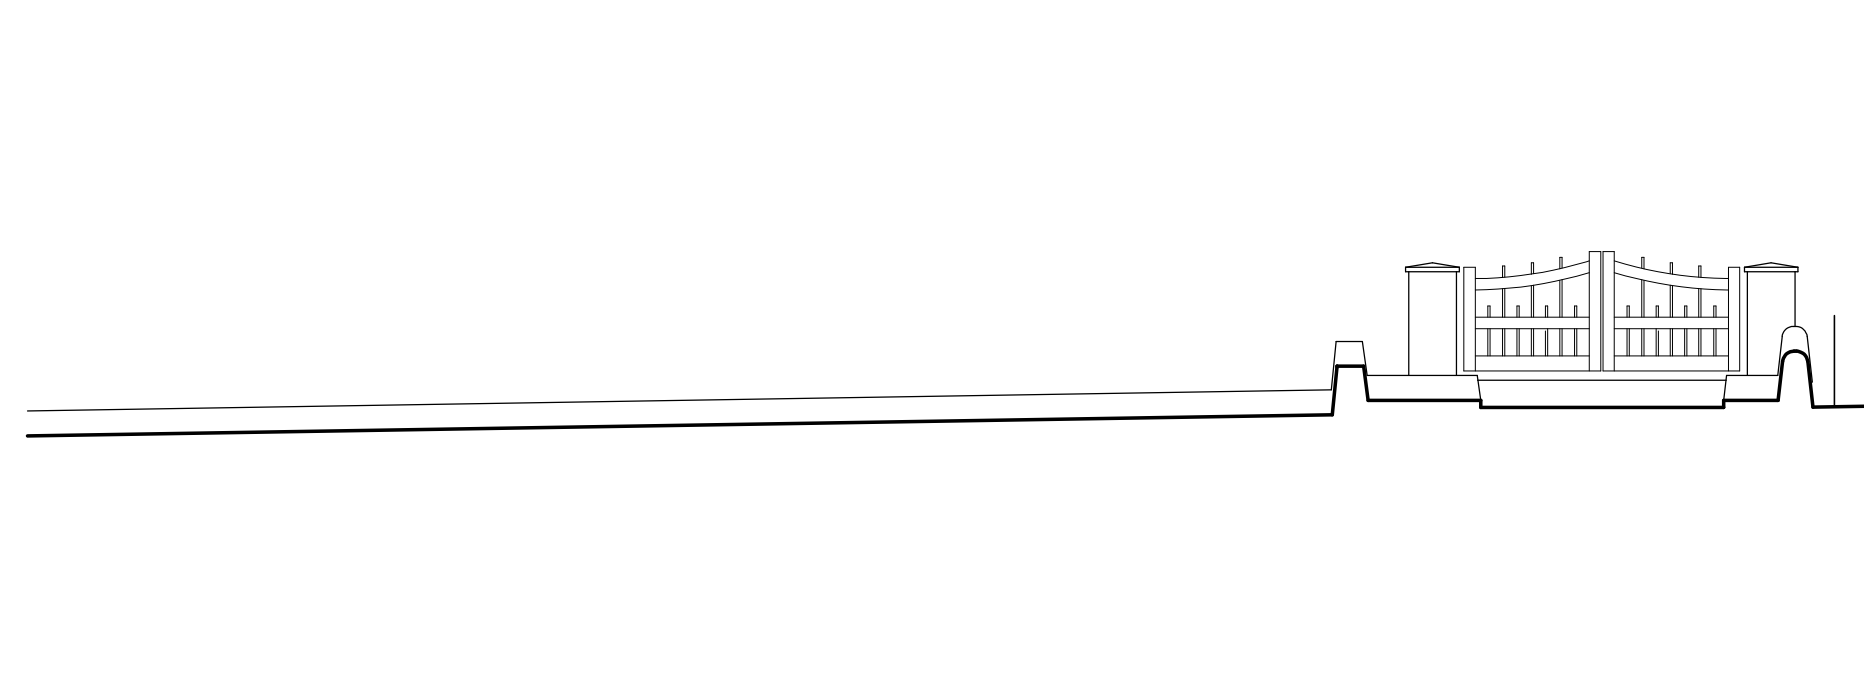


SECTION C:C @ 1:100

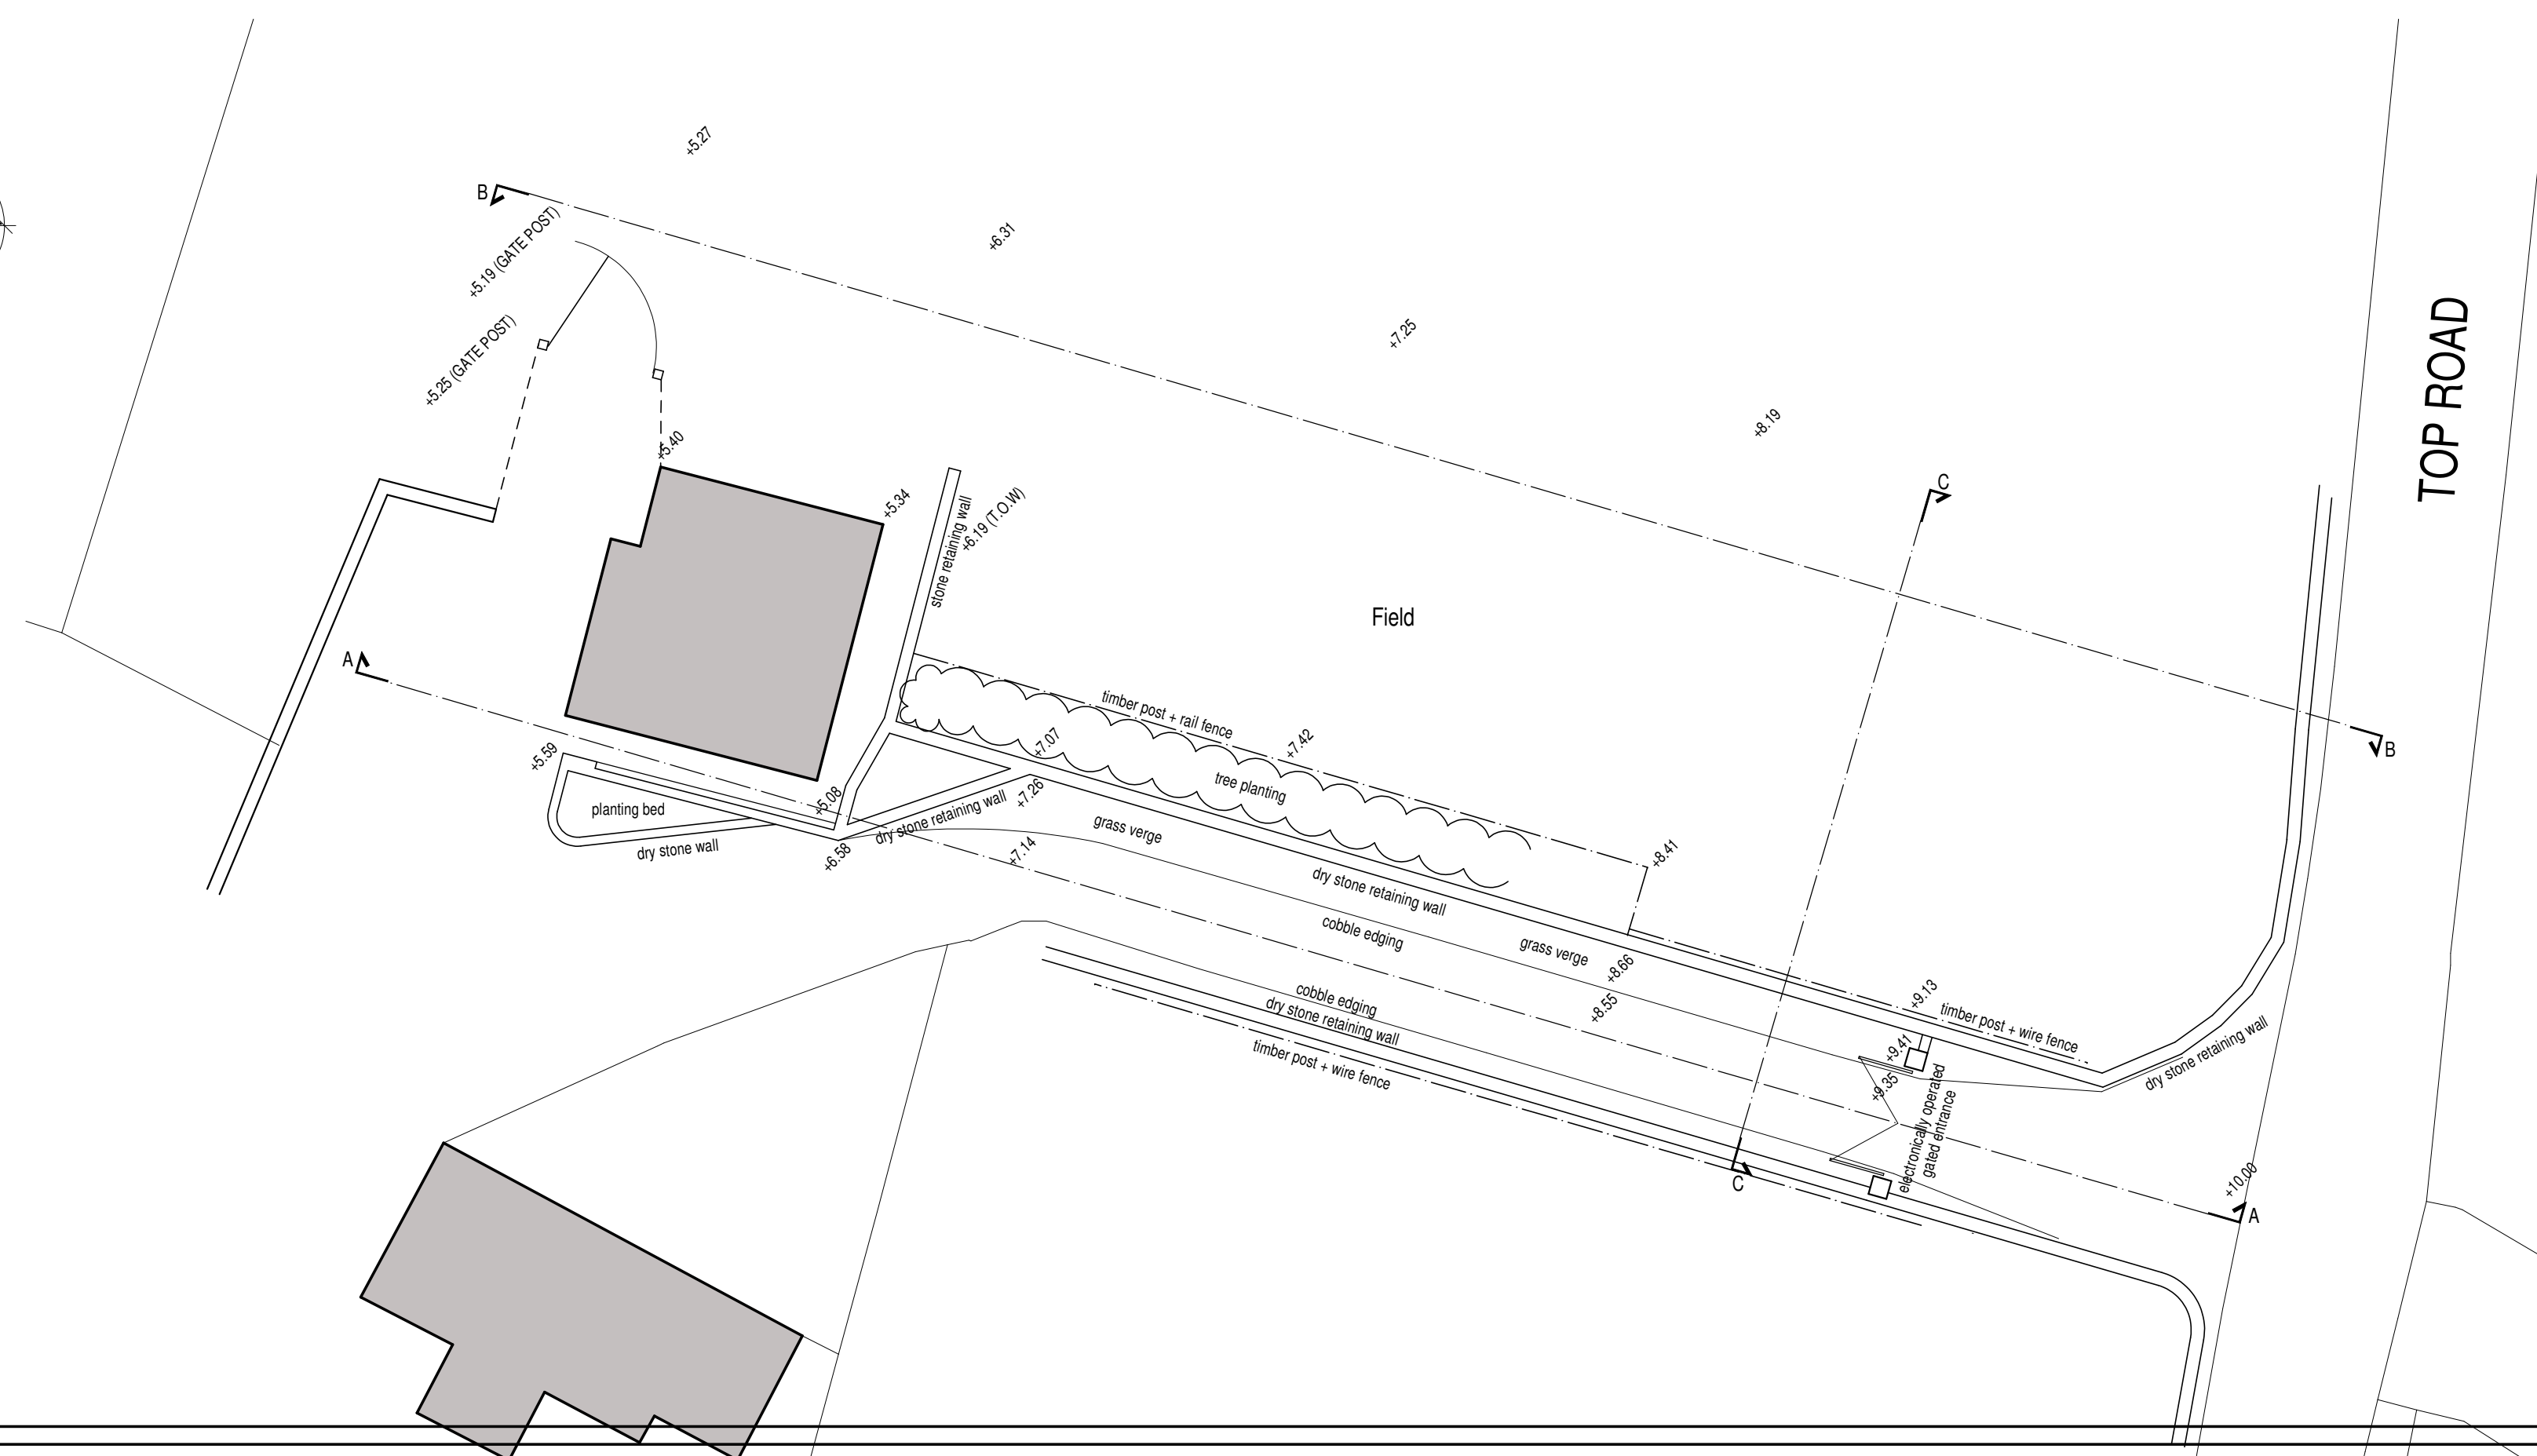


SITE PLAN @ 1:200

	.0m	.0m	.0m
--	-----	-----	-----

 

m m

 

Mr M Randles

Proposed First Floor Extension
to dwelling and access track,
Woodhead Farm,
Top Road,
Biddulph Moor,
Stoke-On-Trent, ST8 7LF

Existing Conditions

Site Plan + Sections

Date	Sheet	Scale
August 2021	A1	1:100 + 1:200

Drg No.	Rev.	Drawn
2019-2430-18	-	NAW

A =



Telephone: 01538 386002

Web: www.sammonsltd.co.uk

This drawing is copyright.

This drawing is copyright.
All dimensions must be checked prior to commencement.