

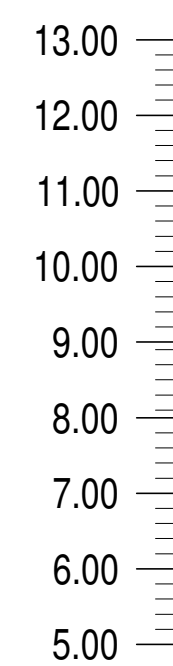
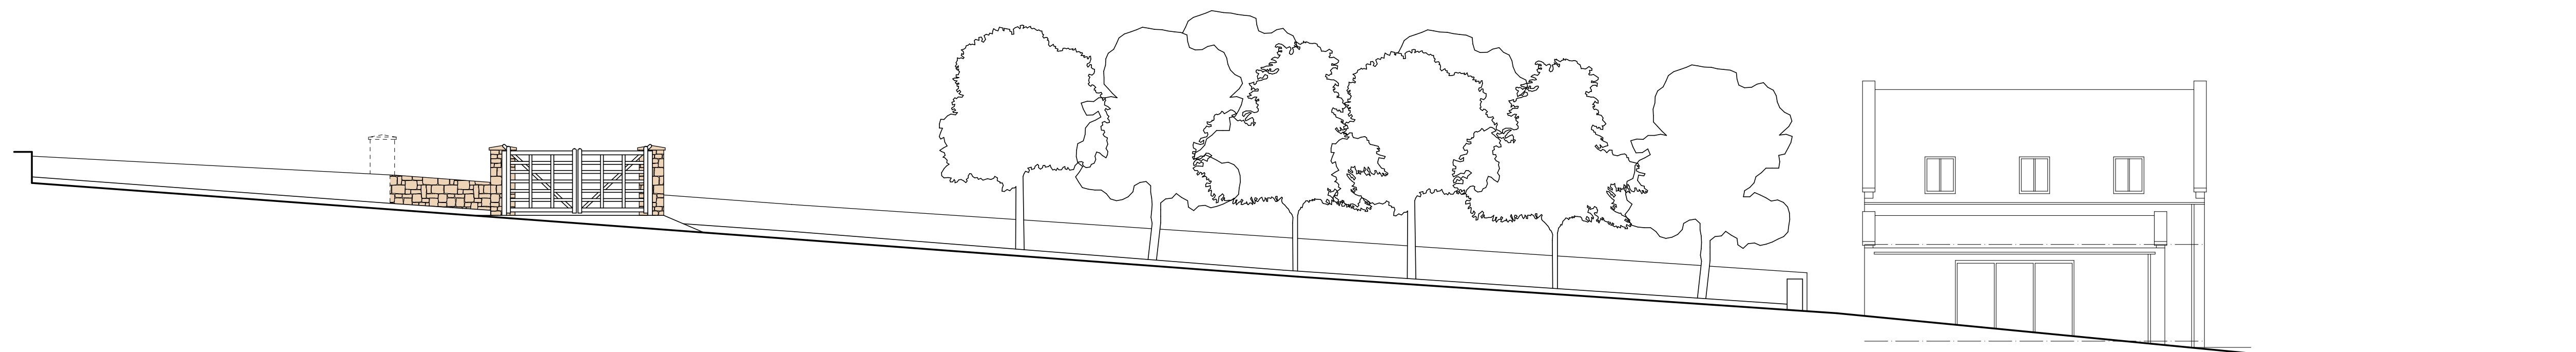



SECTION A:A @ 1:100

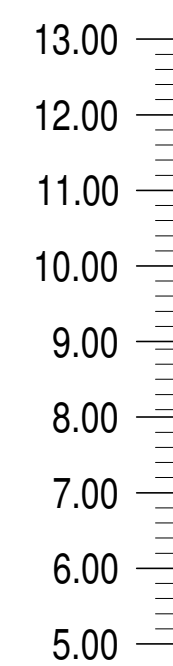


SECTION B:B @ 1:100

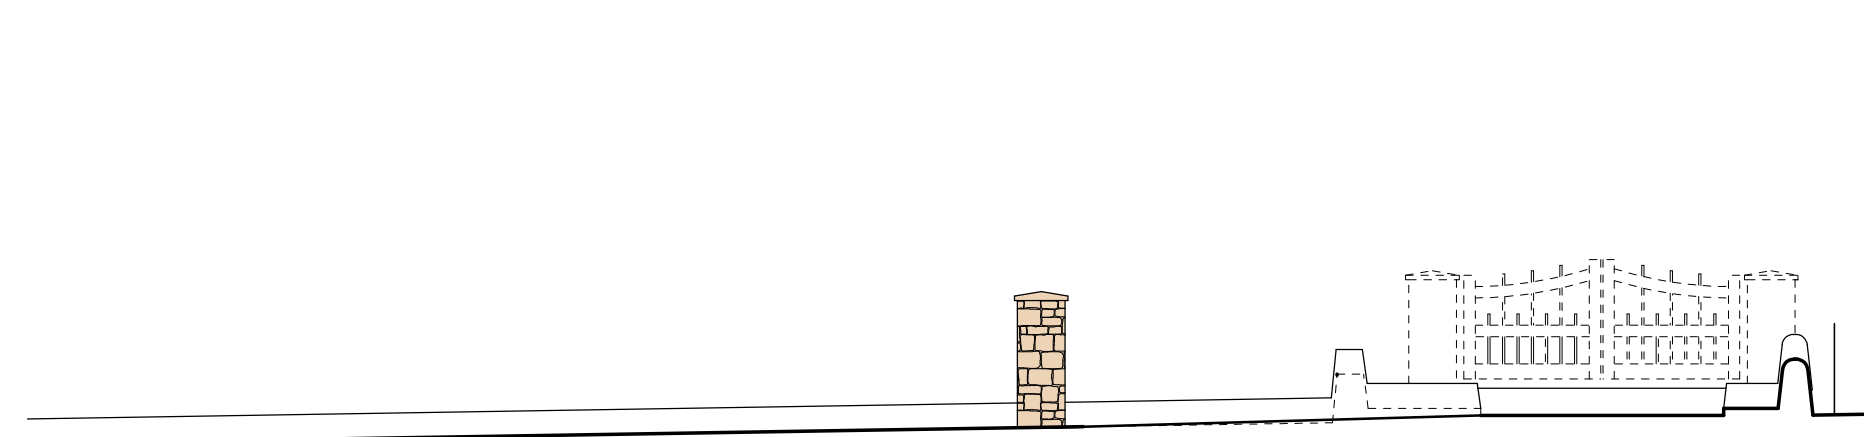

SECTION C:C @ 1:100

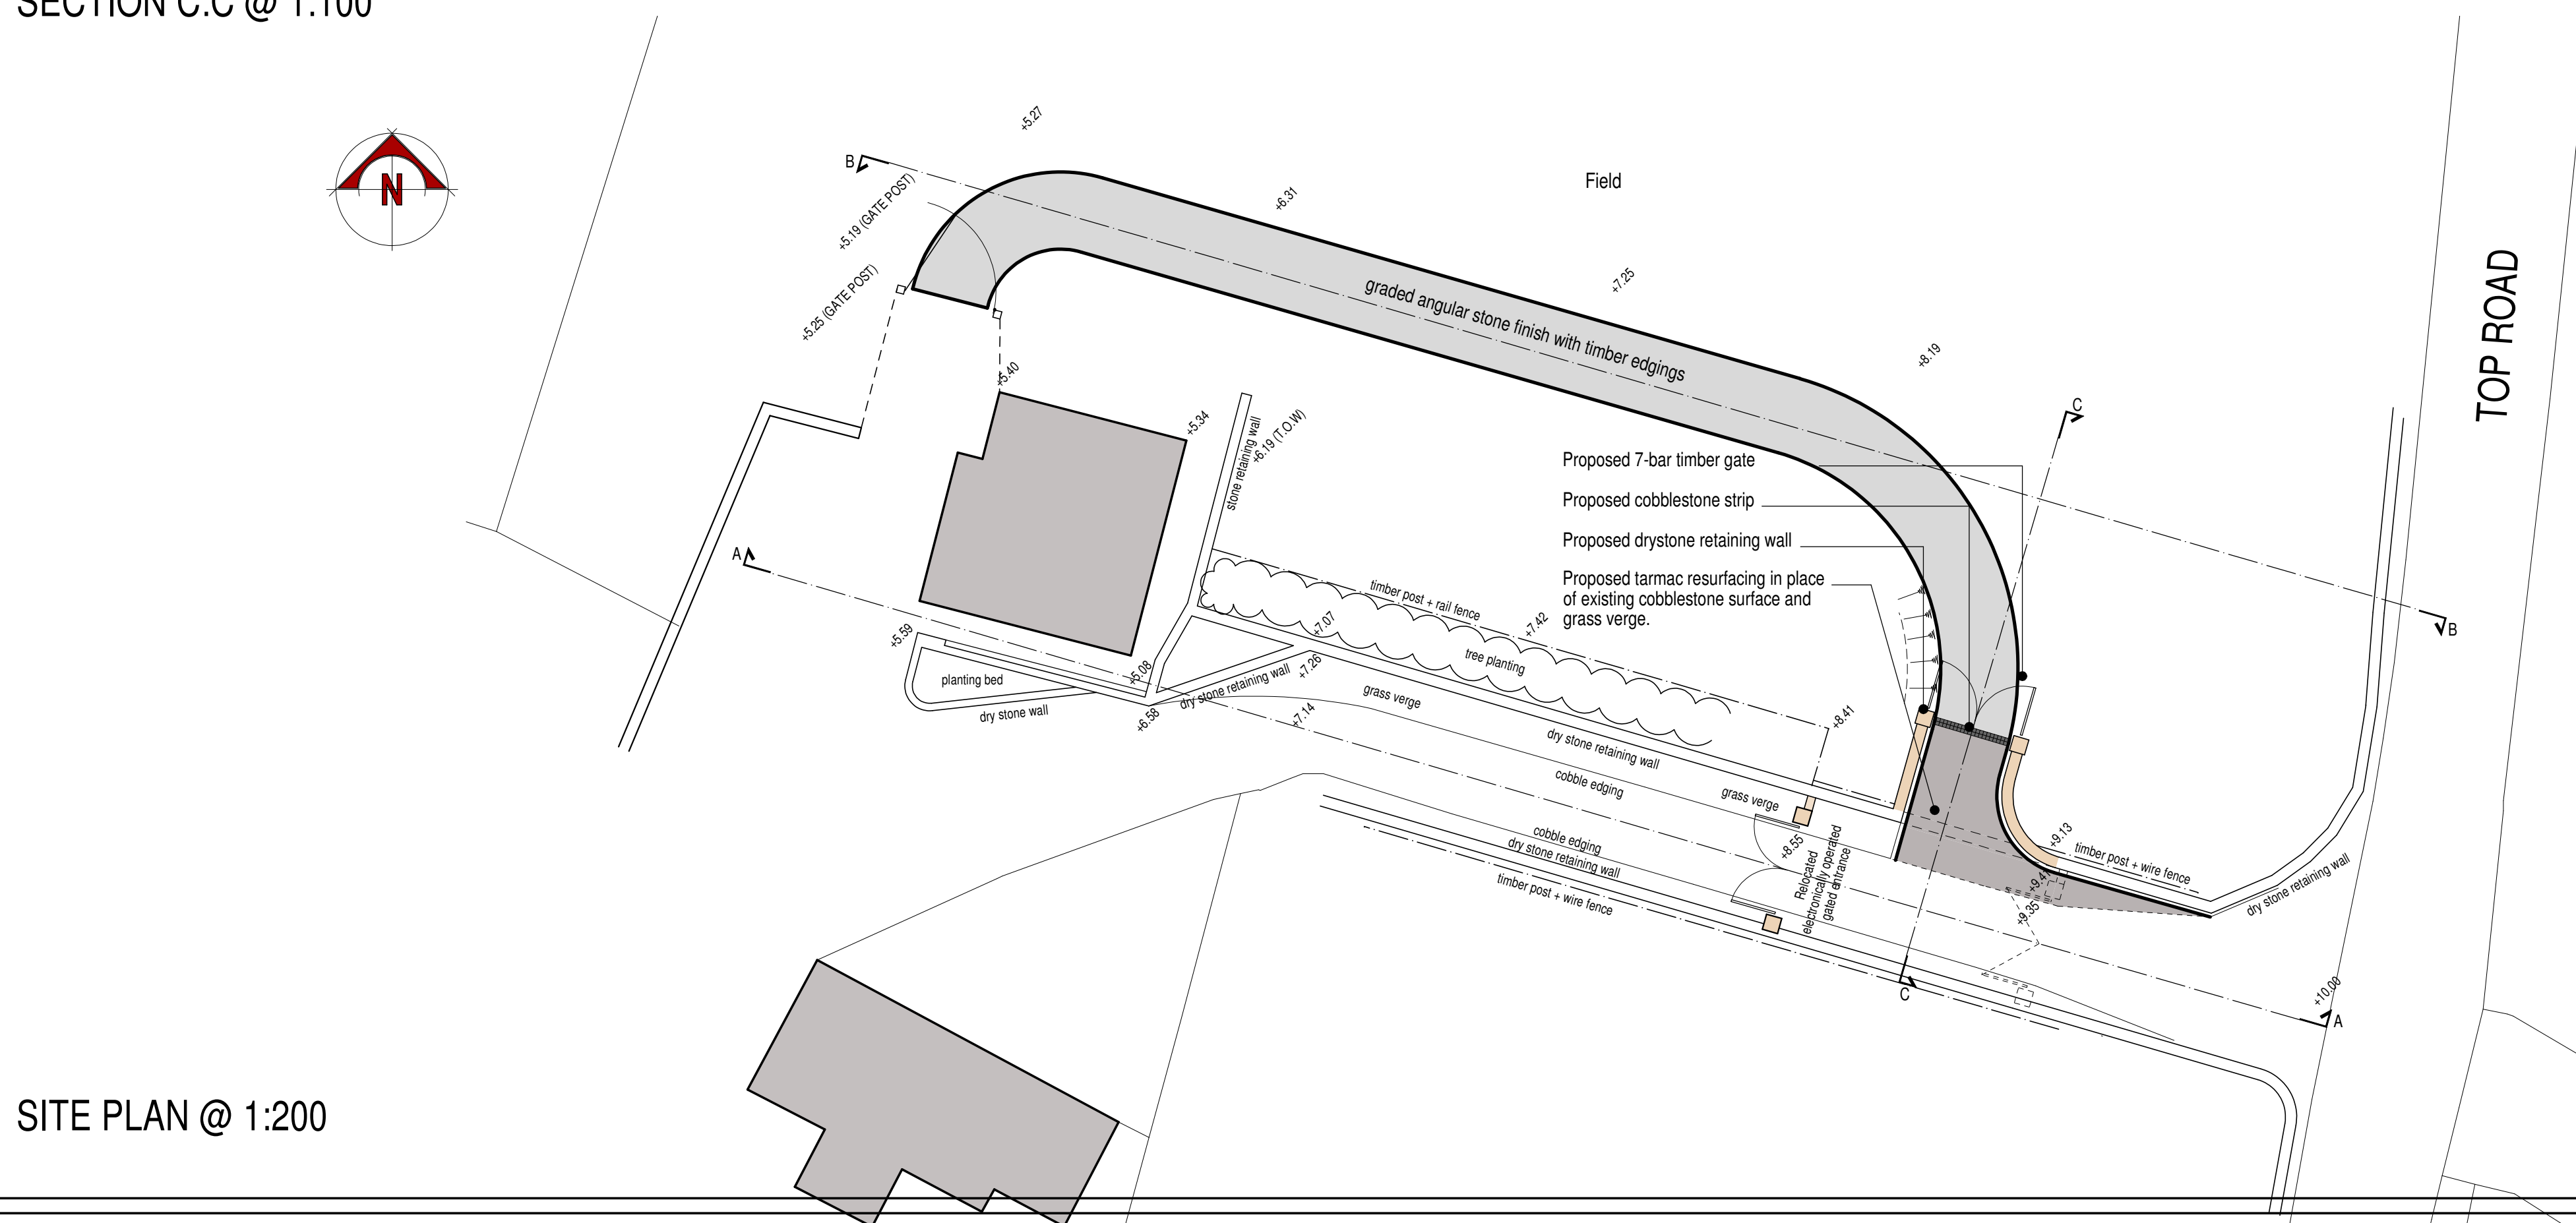

SITE PLAN @ 1:200

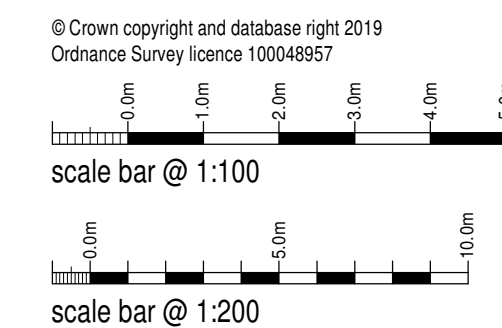

Mr M Randles

Proposed First Floor Extension
to dwelling and access track,
Woodhead Farm,
Top Road,
Biddulph Moor,
Stoke-On-Trent, ST8 7LF
Planning Proposal
Site Plan + Sections

Date	August 2021	Sheet	A1	Scale	1:100 + 1:200
Dwg No	2019-2430-19	Rev.	-	Drawn	NAW

SAMMONS
Architectural
LIMITED

10 Cawdry Buildings, Fountain Street, Leek, ST13 6JP
Telephone: 01538 386002
E-mail: info@sammonsltd.co.uk
Web: www.sammonsltd.co.uk

This drawing is copyright.
All dimensions must be checked prior to commencement.