


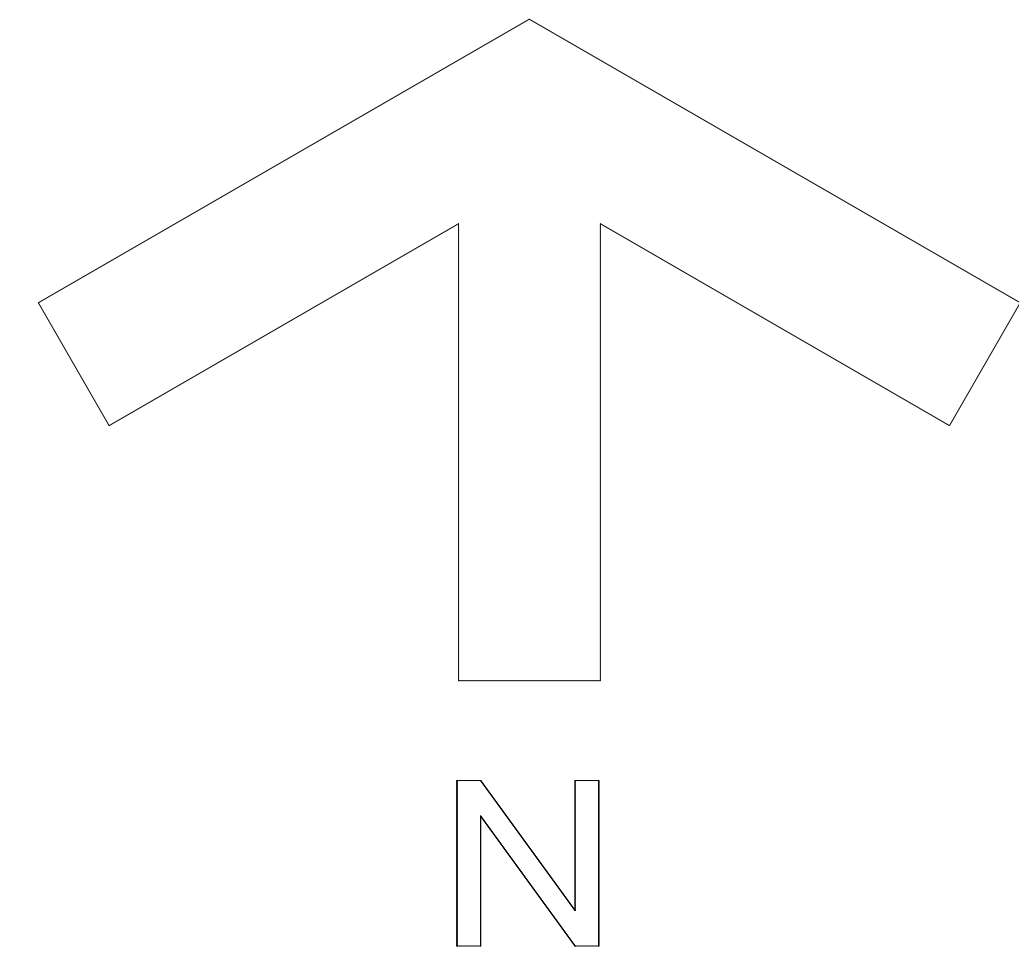


Proposed new dwelling

Existing
Agricultural
Building

Existing
Access

SITE PLAN

Please note that the Site Layout shown on the Site Plan & Location Plan are indicative only as these will be a matter for a subsequent Reserved Matters Application.

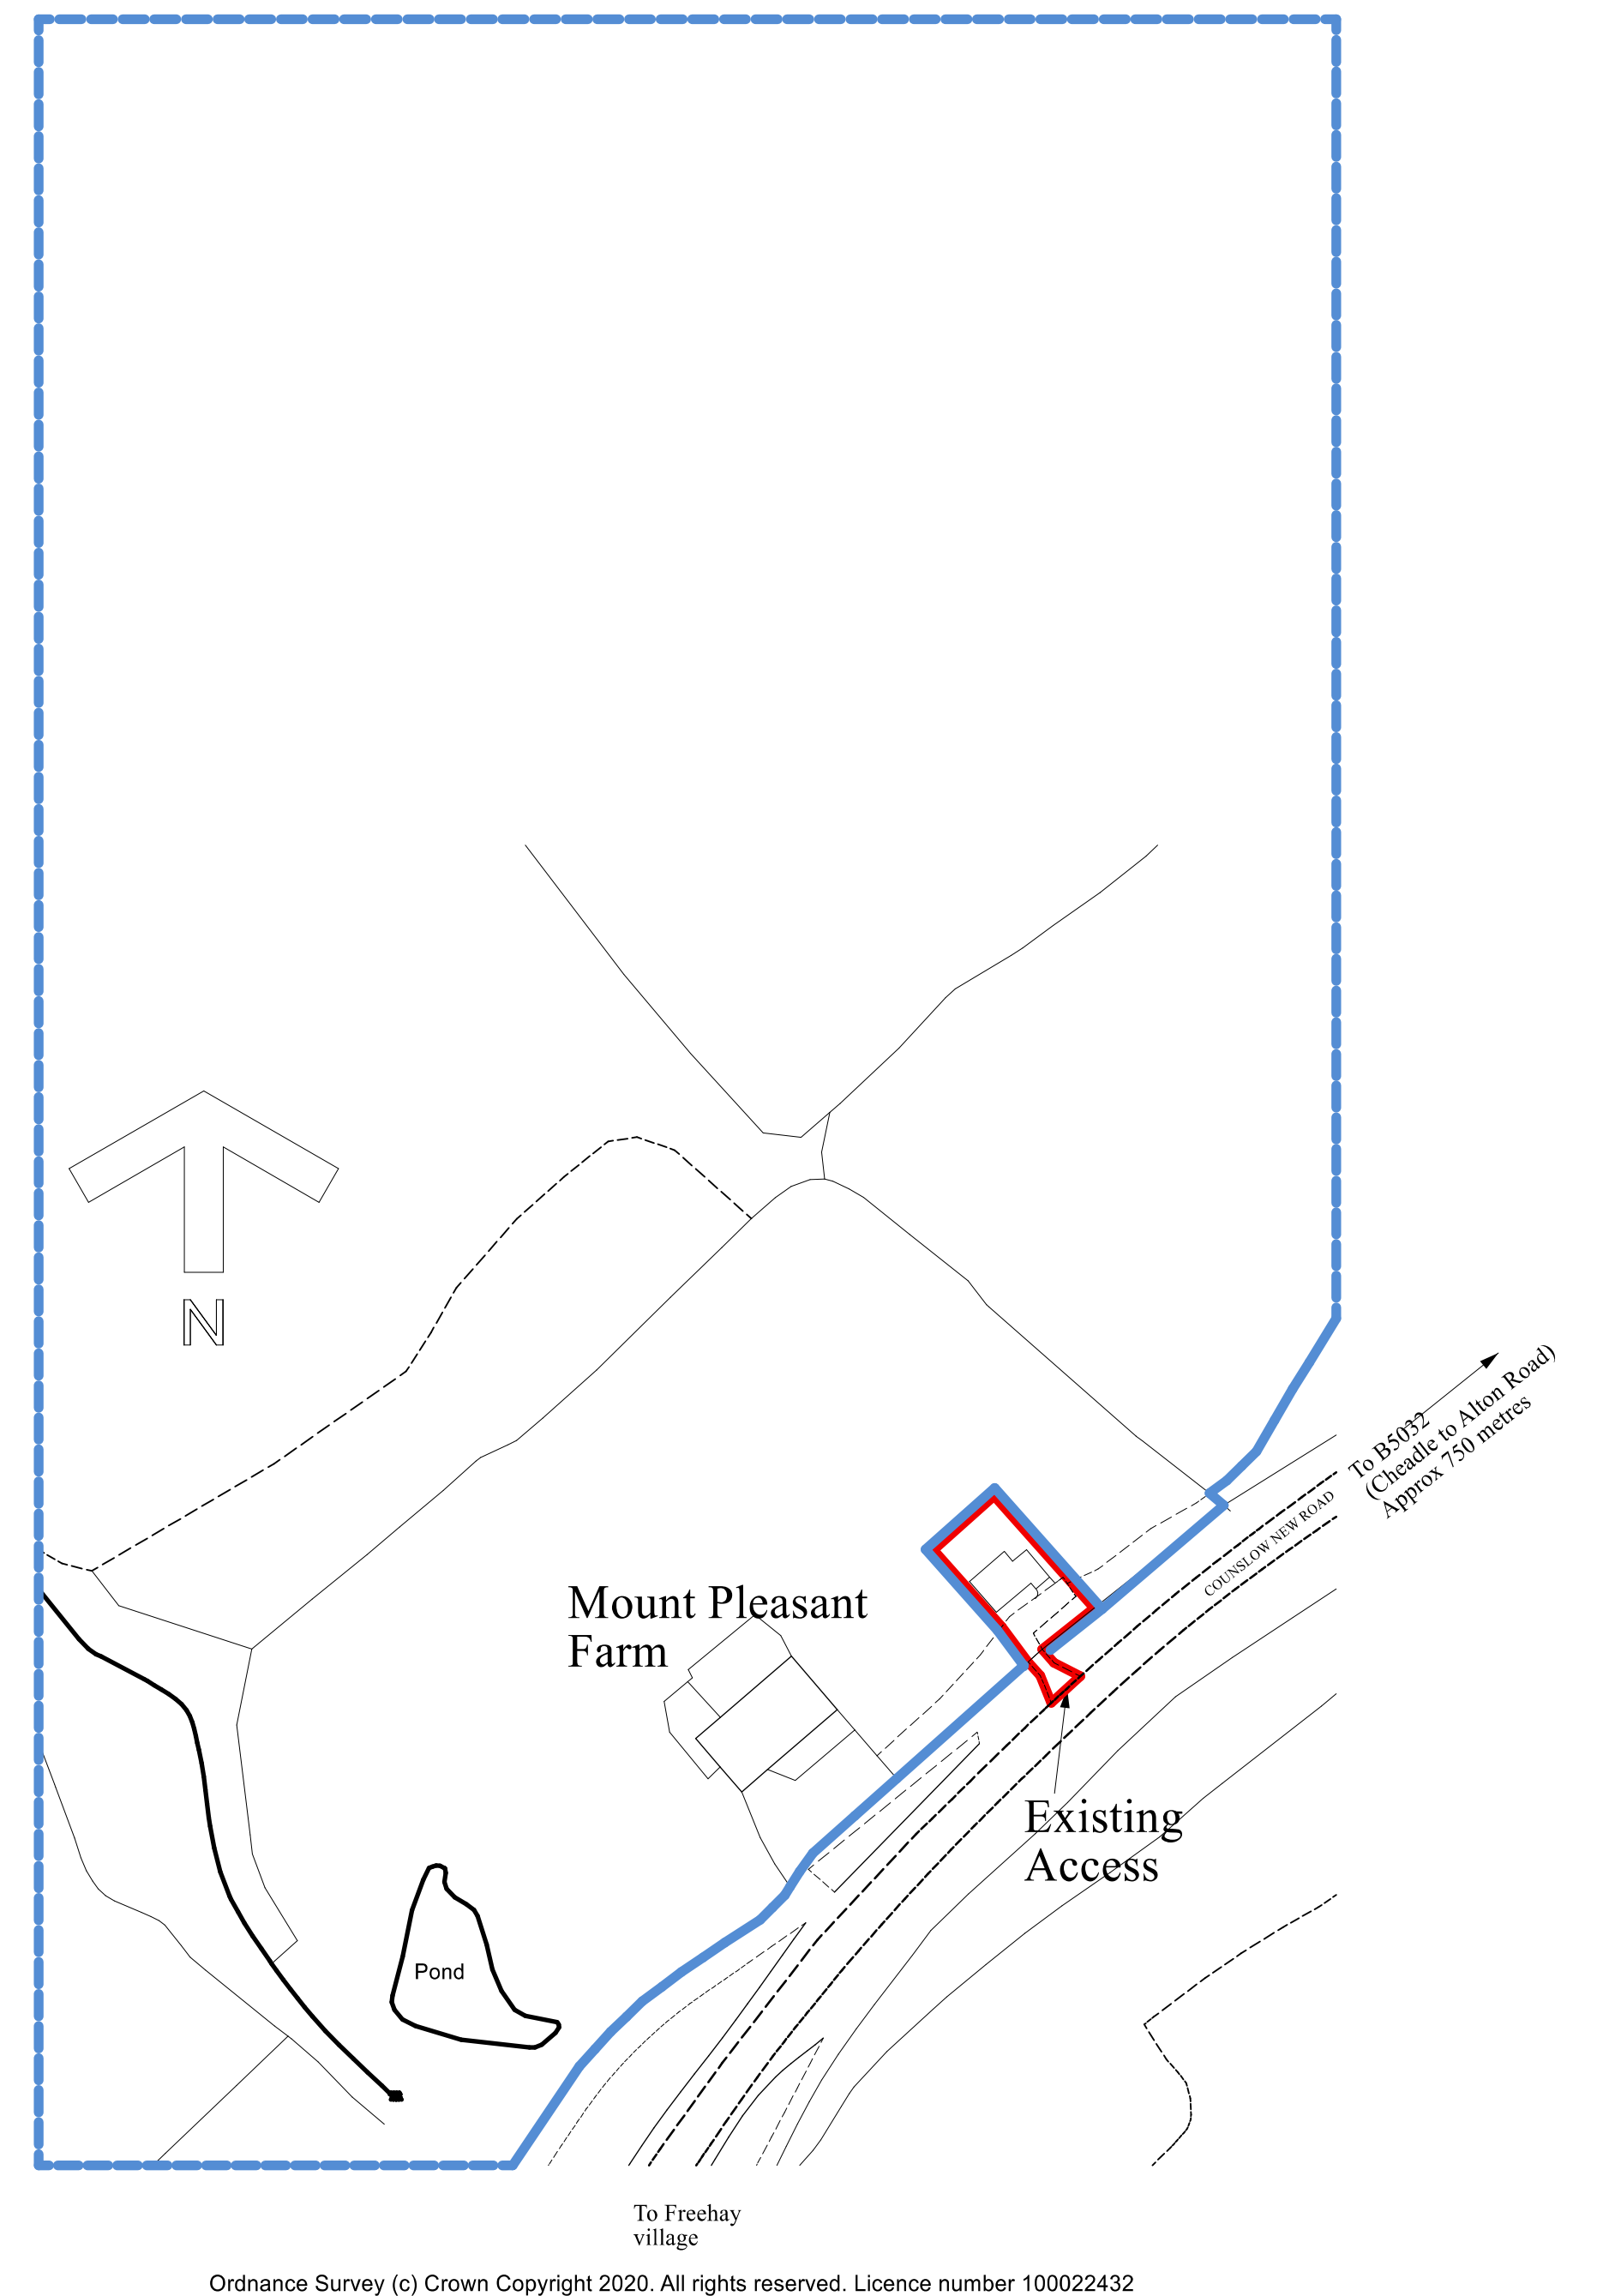

LOCATION
PLAN

MR. R. HEATLEY

DATE DECEMBER 2020

PROPOSED NEW DWELLING

AT
MOUNT PLEASANT FARM,
COUNSLOW NEW ROAD,
FREEHAY,
STOKE-ON-TRENT,
STAFFS. ST10 1RF

SCALES (at A1):
SITE PLAN 1:200
LOCATION PLAN 1:1250

DRAWN BY:
MALCOLM SALES
QUANTITY SURVEYORS, DESIGNERS
& BUILDING COST CONSULTANTS
CHURCHILL SUITE,
LULWORTH HOUSE,
51, HIGH STREET,
CHEADLE, STOKE-ON-TRENT,
STAFFS. ST10 1AR
TEL: 01538 757233
MOB: 07889 225437
E-MAIL: Malcolm.sales@salesqs.co.uk

AS PROPOSED
2ND APPLICATION

FOR OUTLINE PLANNING
APPLICATION

DRAWING NR. 2010/24/02