



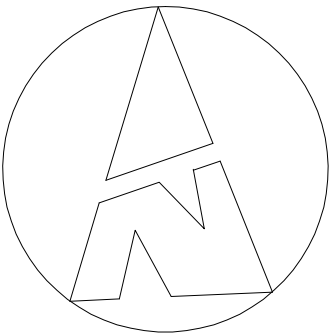

● MAC ARCHITECTURAL DESIGN LTD. All rights reserved.
This Drawing and its contents has been produced for the Client only and is not intended for any other person or for any other purpose than the Drawing Status. No part of this drawing and associated graphical contents may be reproduced, copied, modified or distributed, without the prior written consent of MAC Architectural Design Ltd.

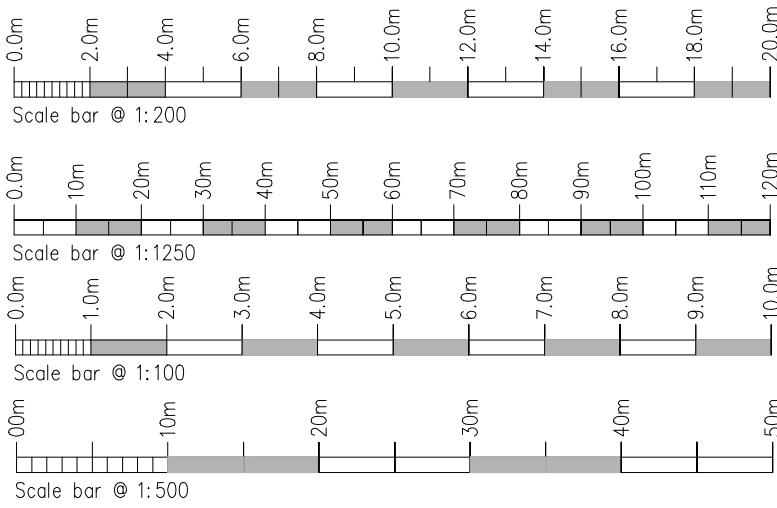

Rev.	Drawn	Comments.	Date

MAC
ARCHITECTURAL DESIGN LTD
Moorland House, 123 Moorland Road, Burnlem, ST6 1JD.
T:01782 503302 E:admin@mac-arch.co.uk

Client:
Mr L Shuker.

Project:
**Proposed fodder storage building at
Malt House Farm,
Leek Road, Weston Coyney.
Staffordshire ST3 5BE.**

Title:
Site Plan.

Status:
Planning.

A1: Drawn: AC Bailey June 2021 Drawing Ref: 1752-01

Site Plan Scale 1:200