




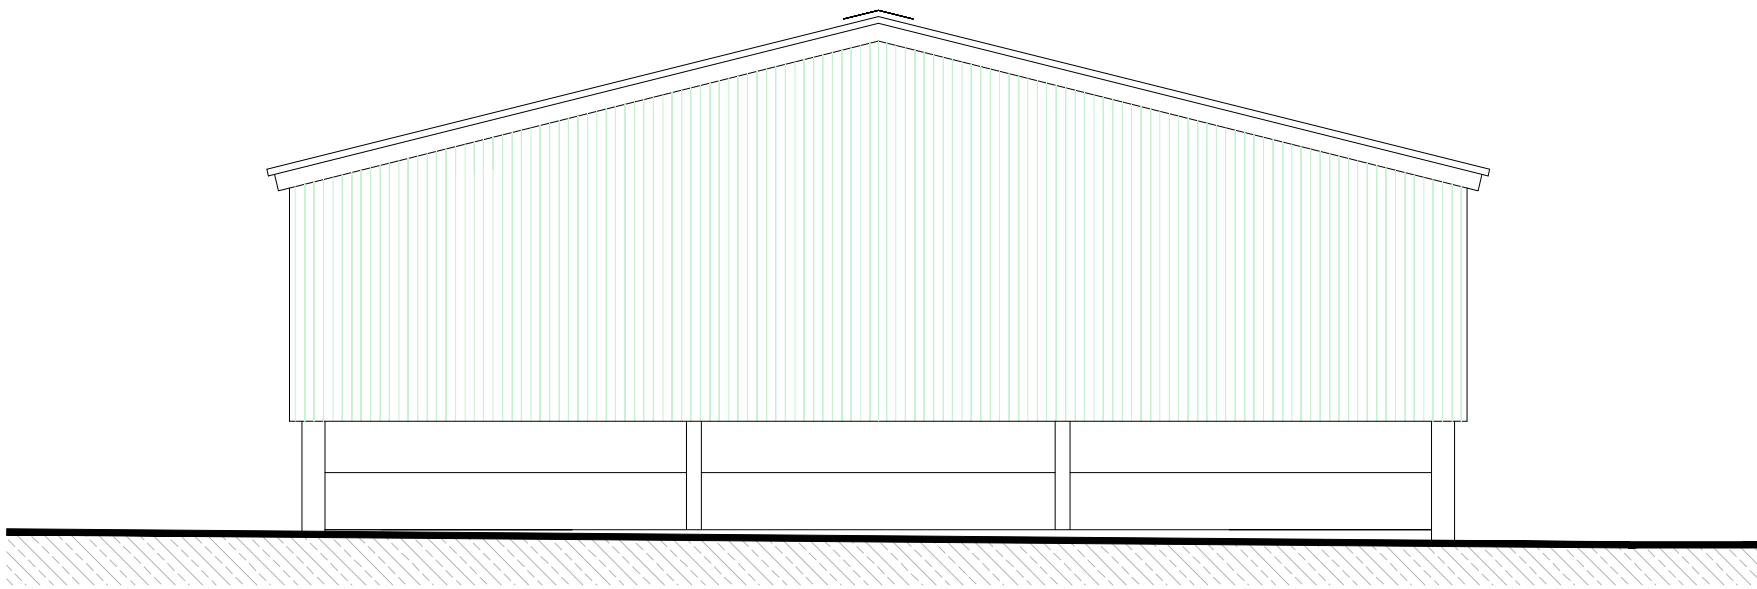


North Elevation Scale 1:100

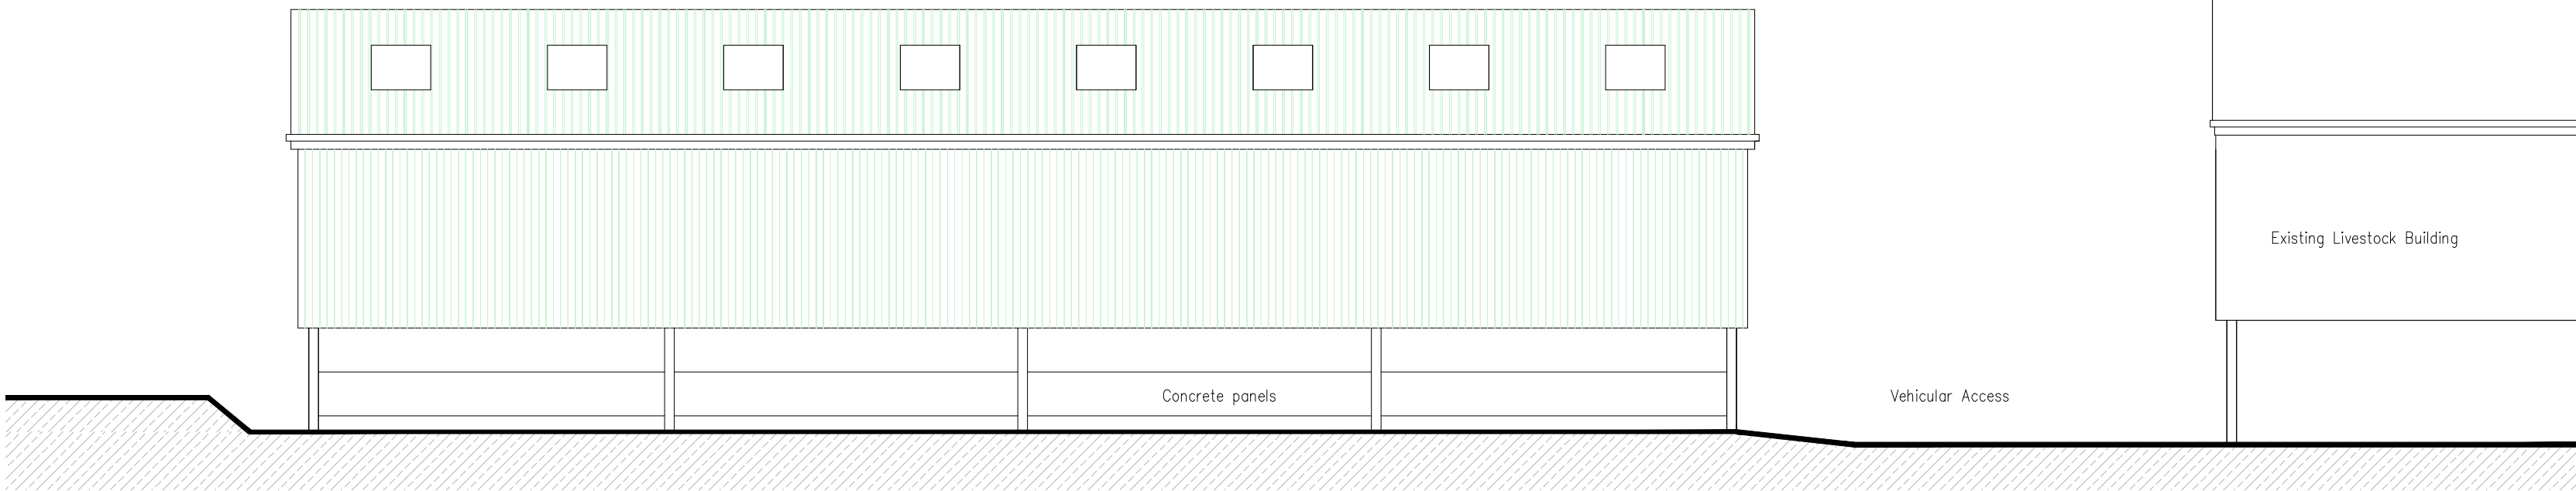


West Elevation Scale 1:100

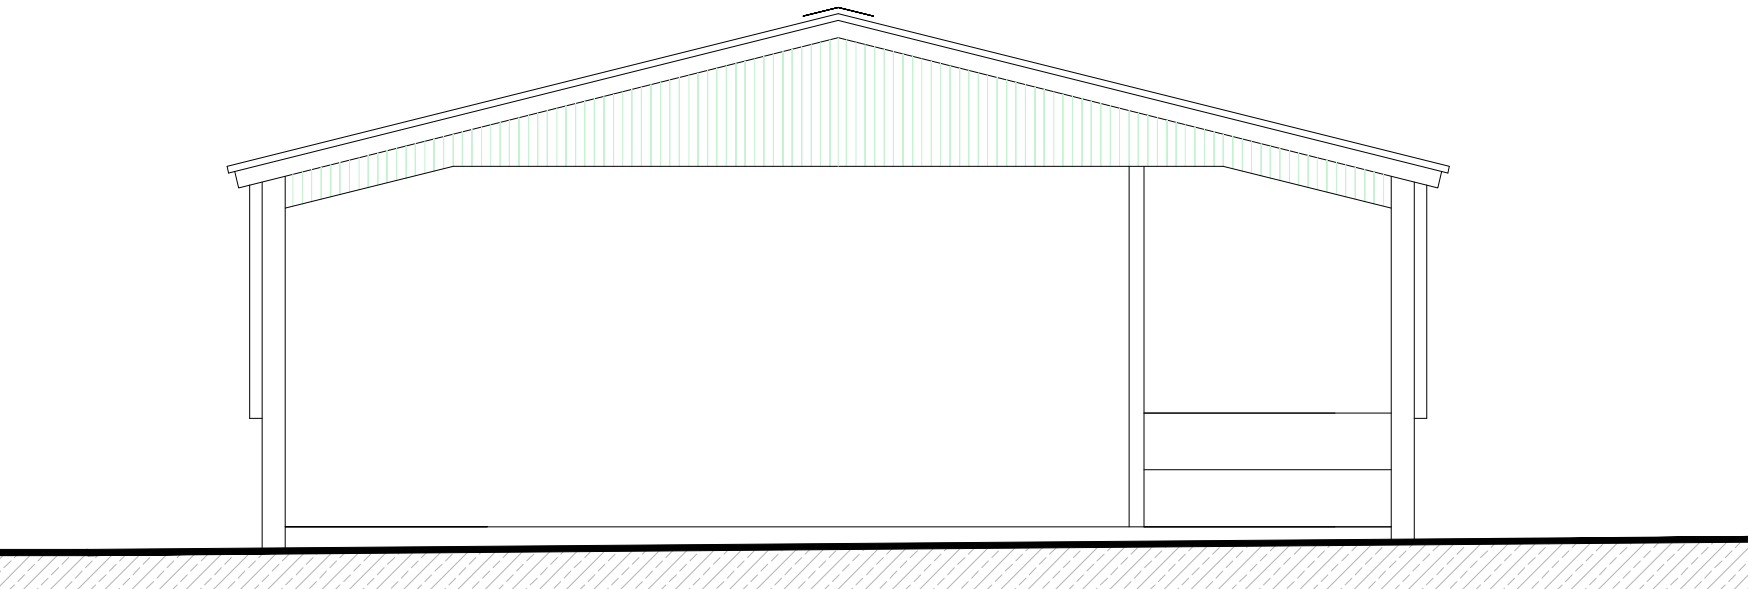


South Elevation Scale 1:100

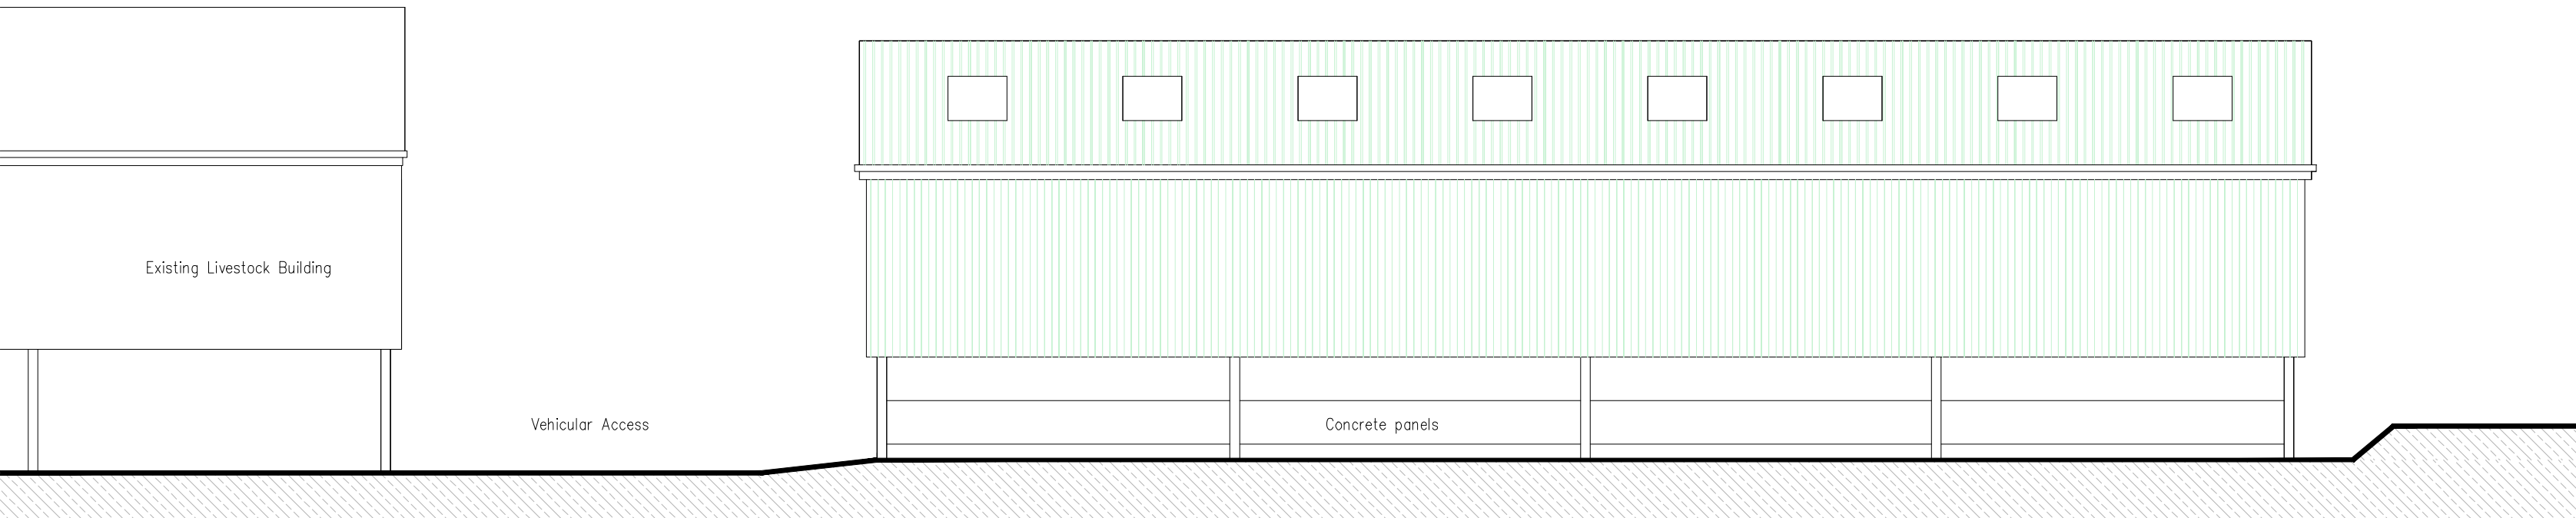


East Elevation Scale 1:100

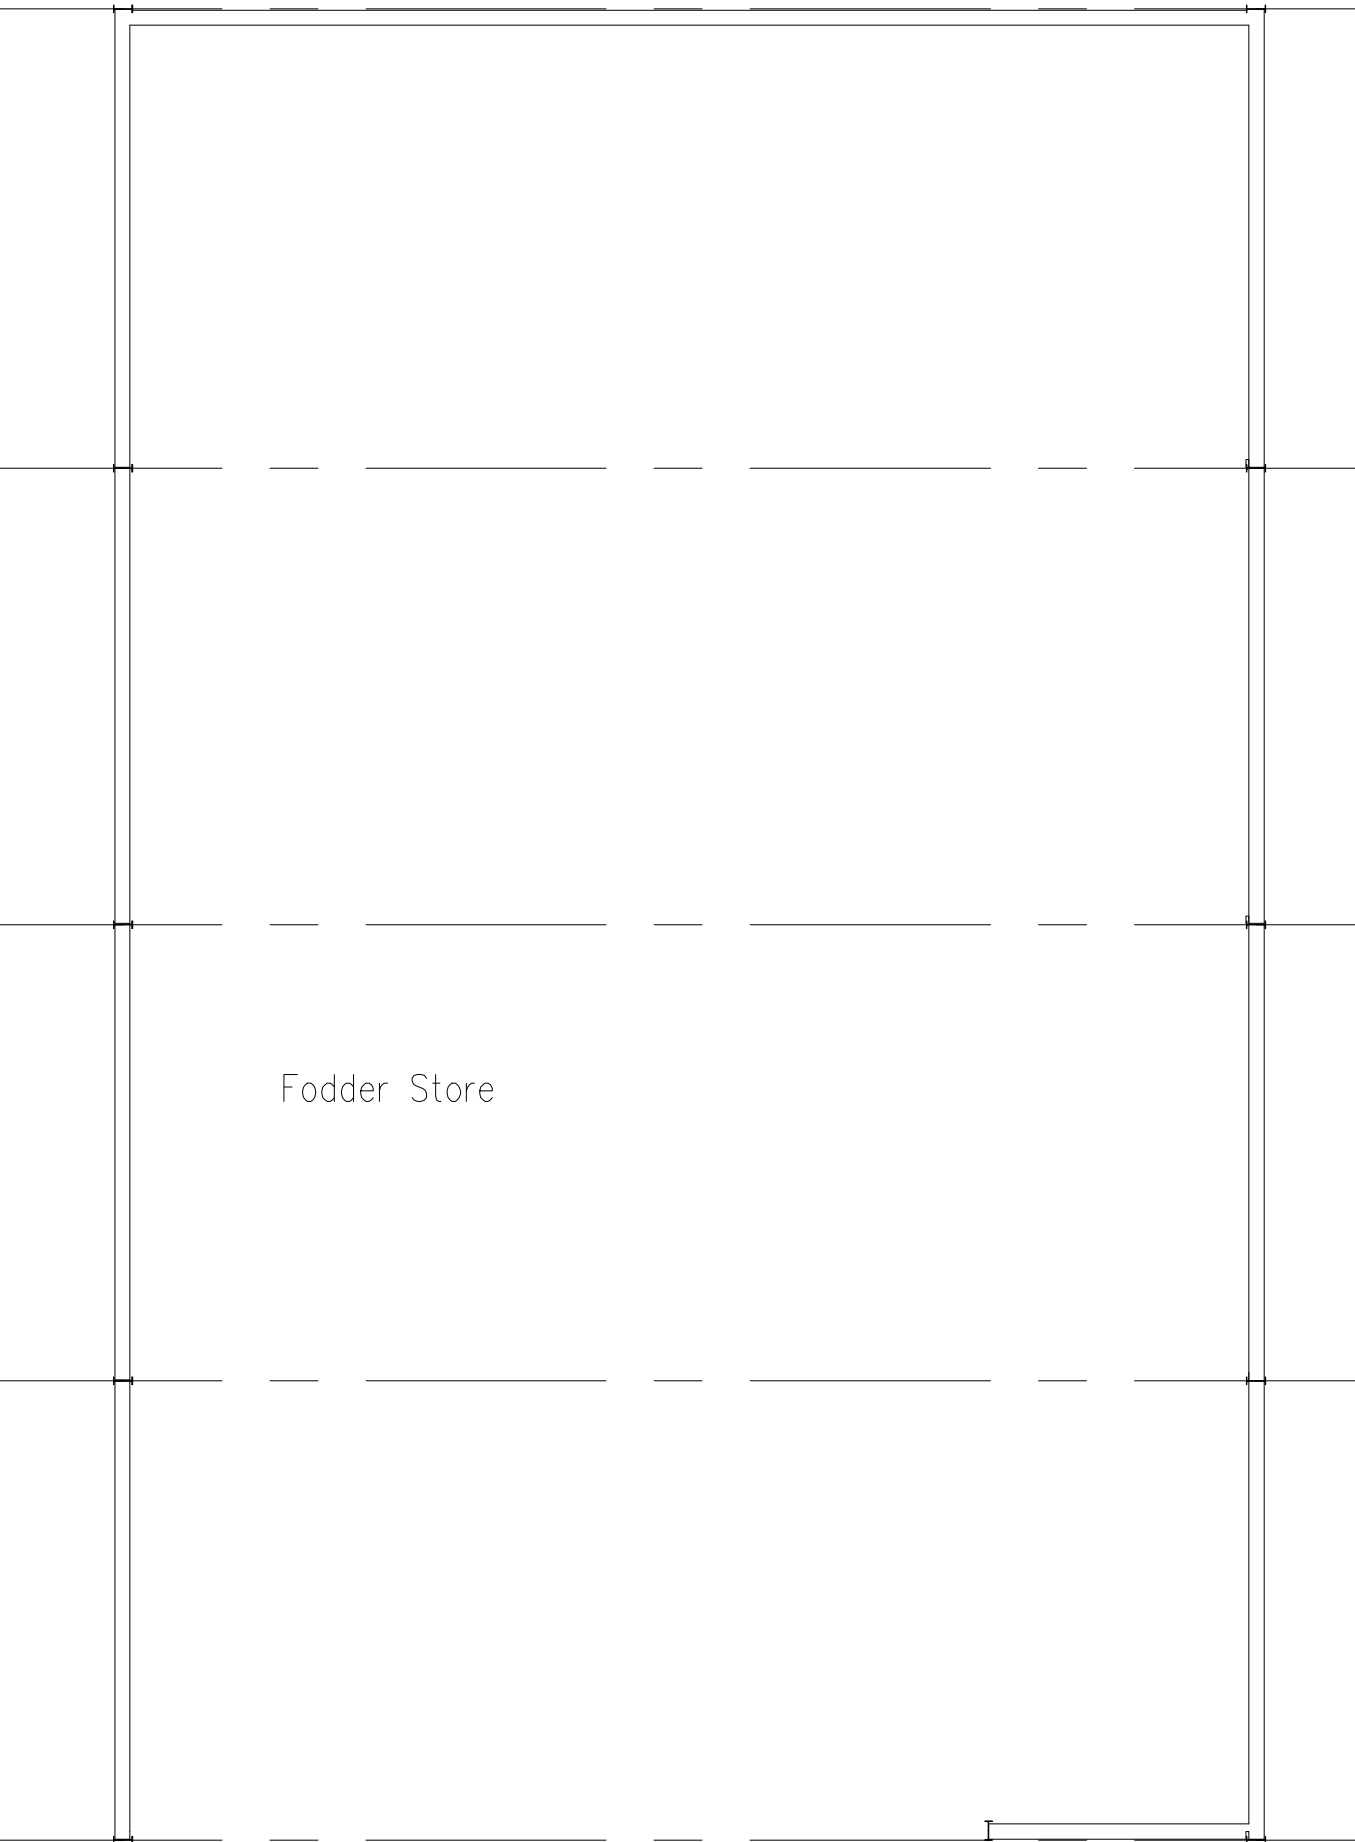

Floor Plan Scale 1:100

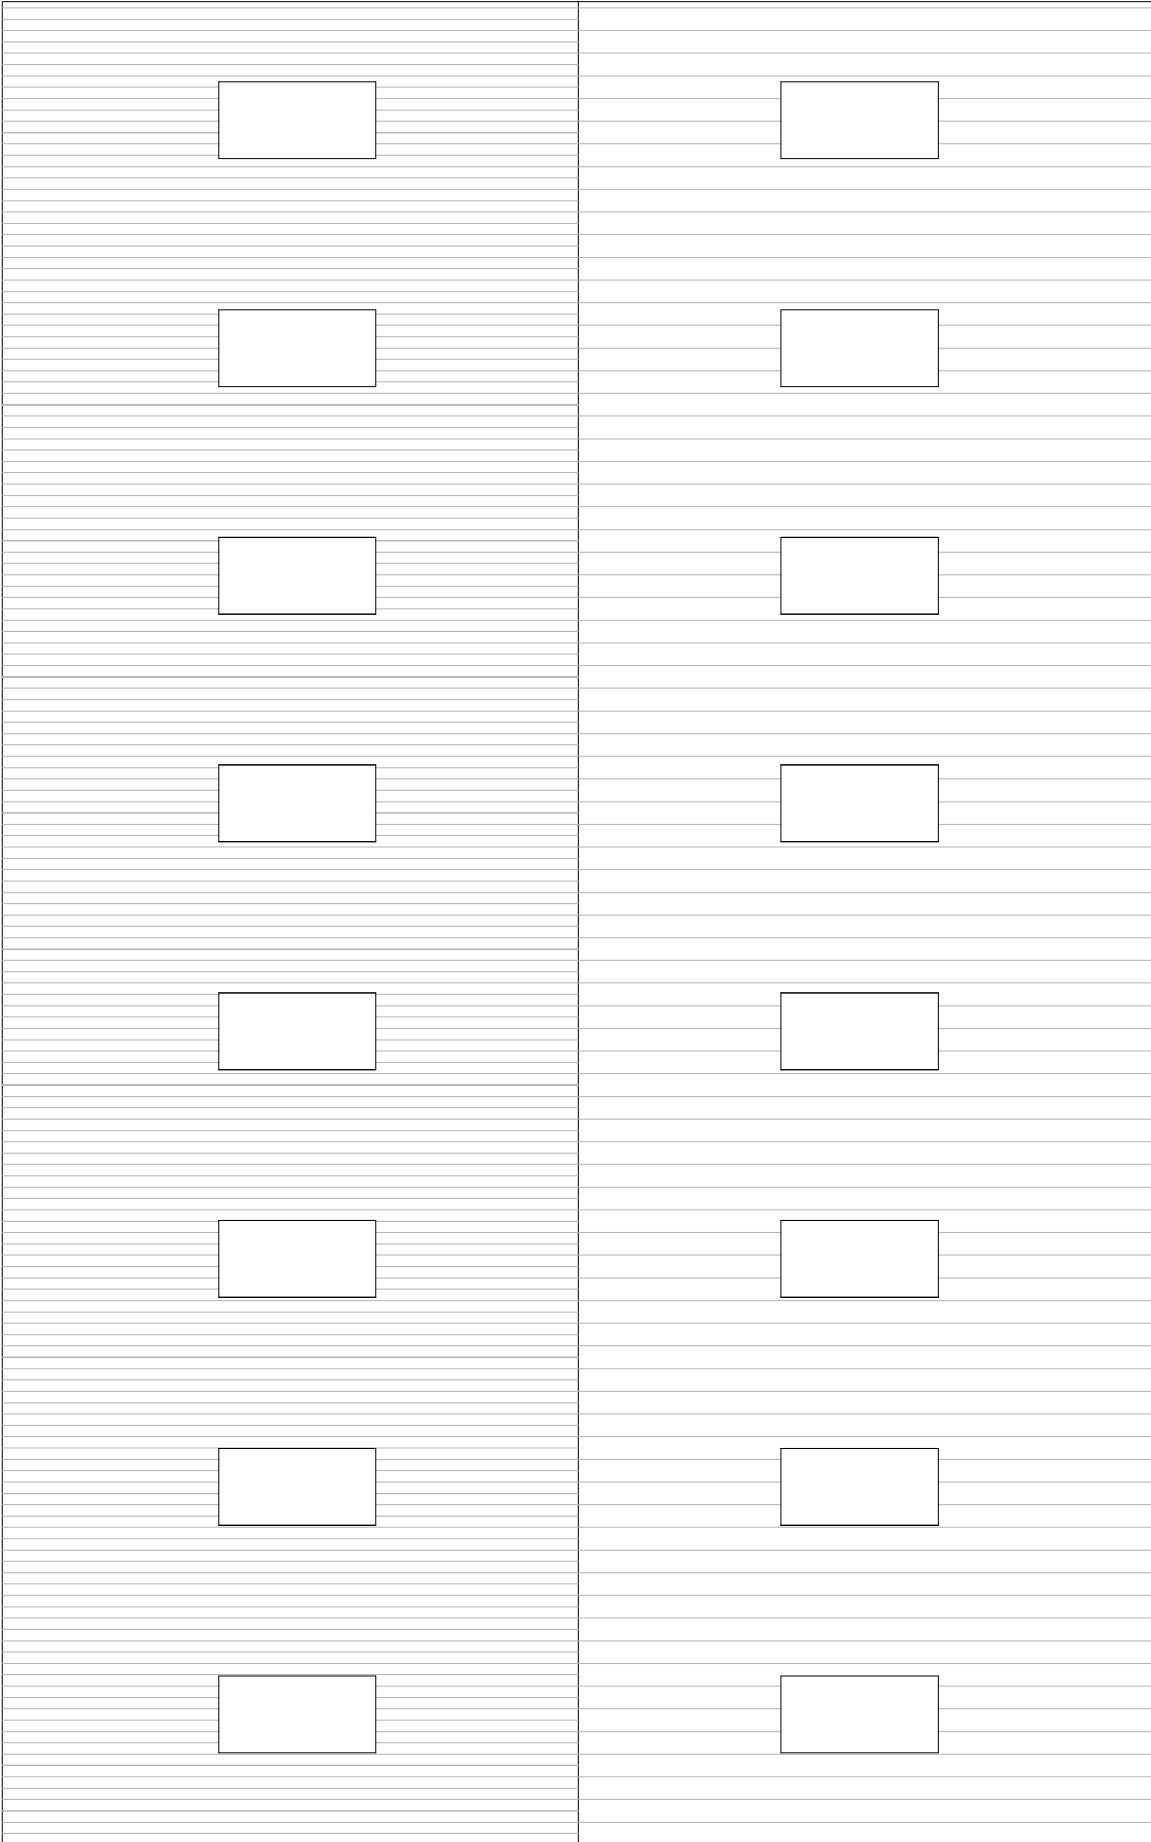


Roof Plan Scale 1:100

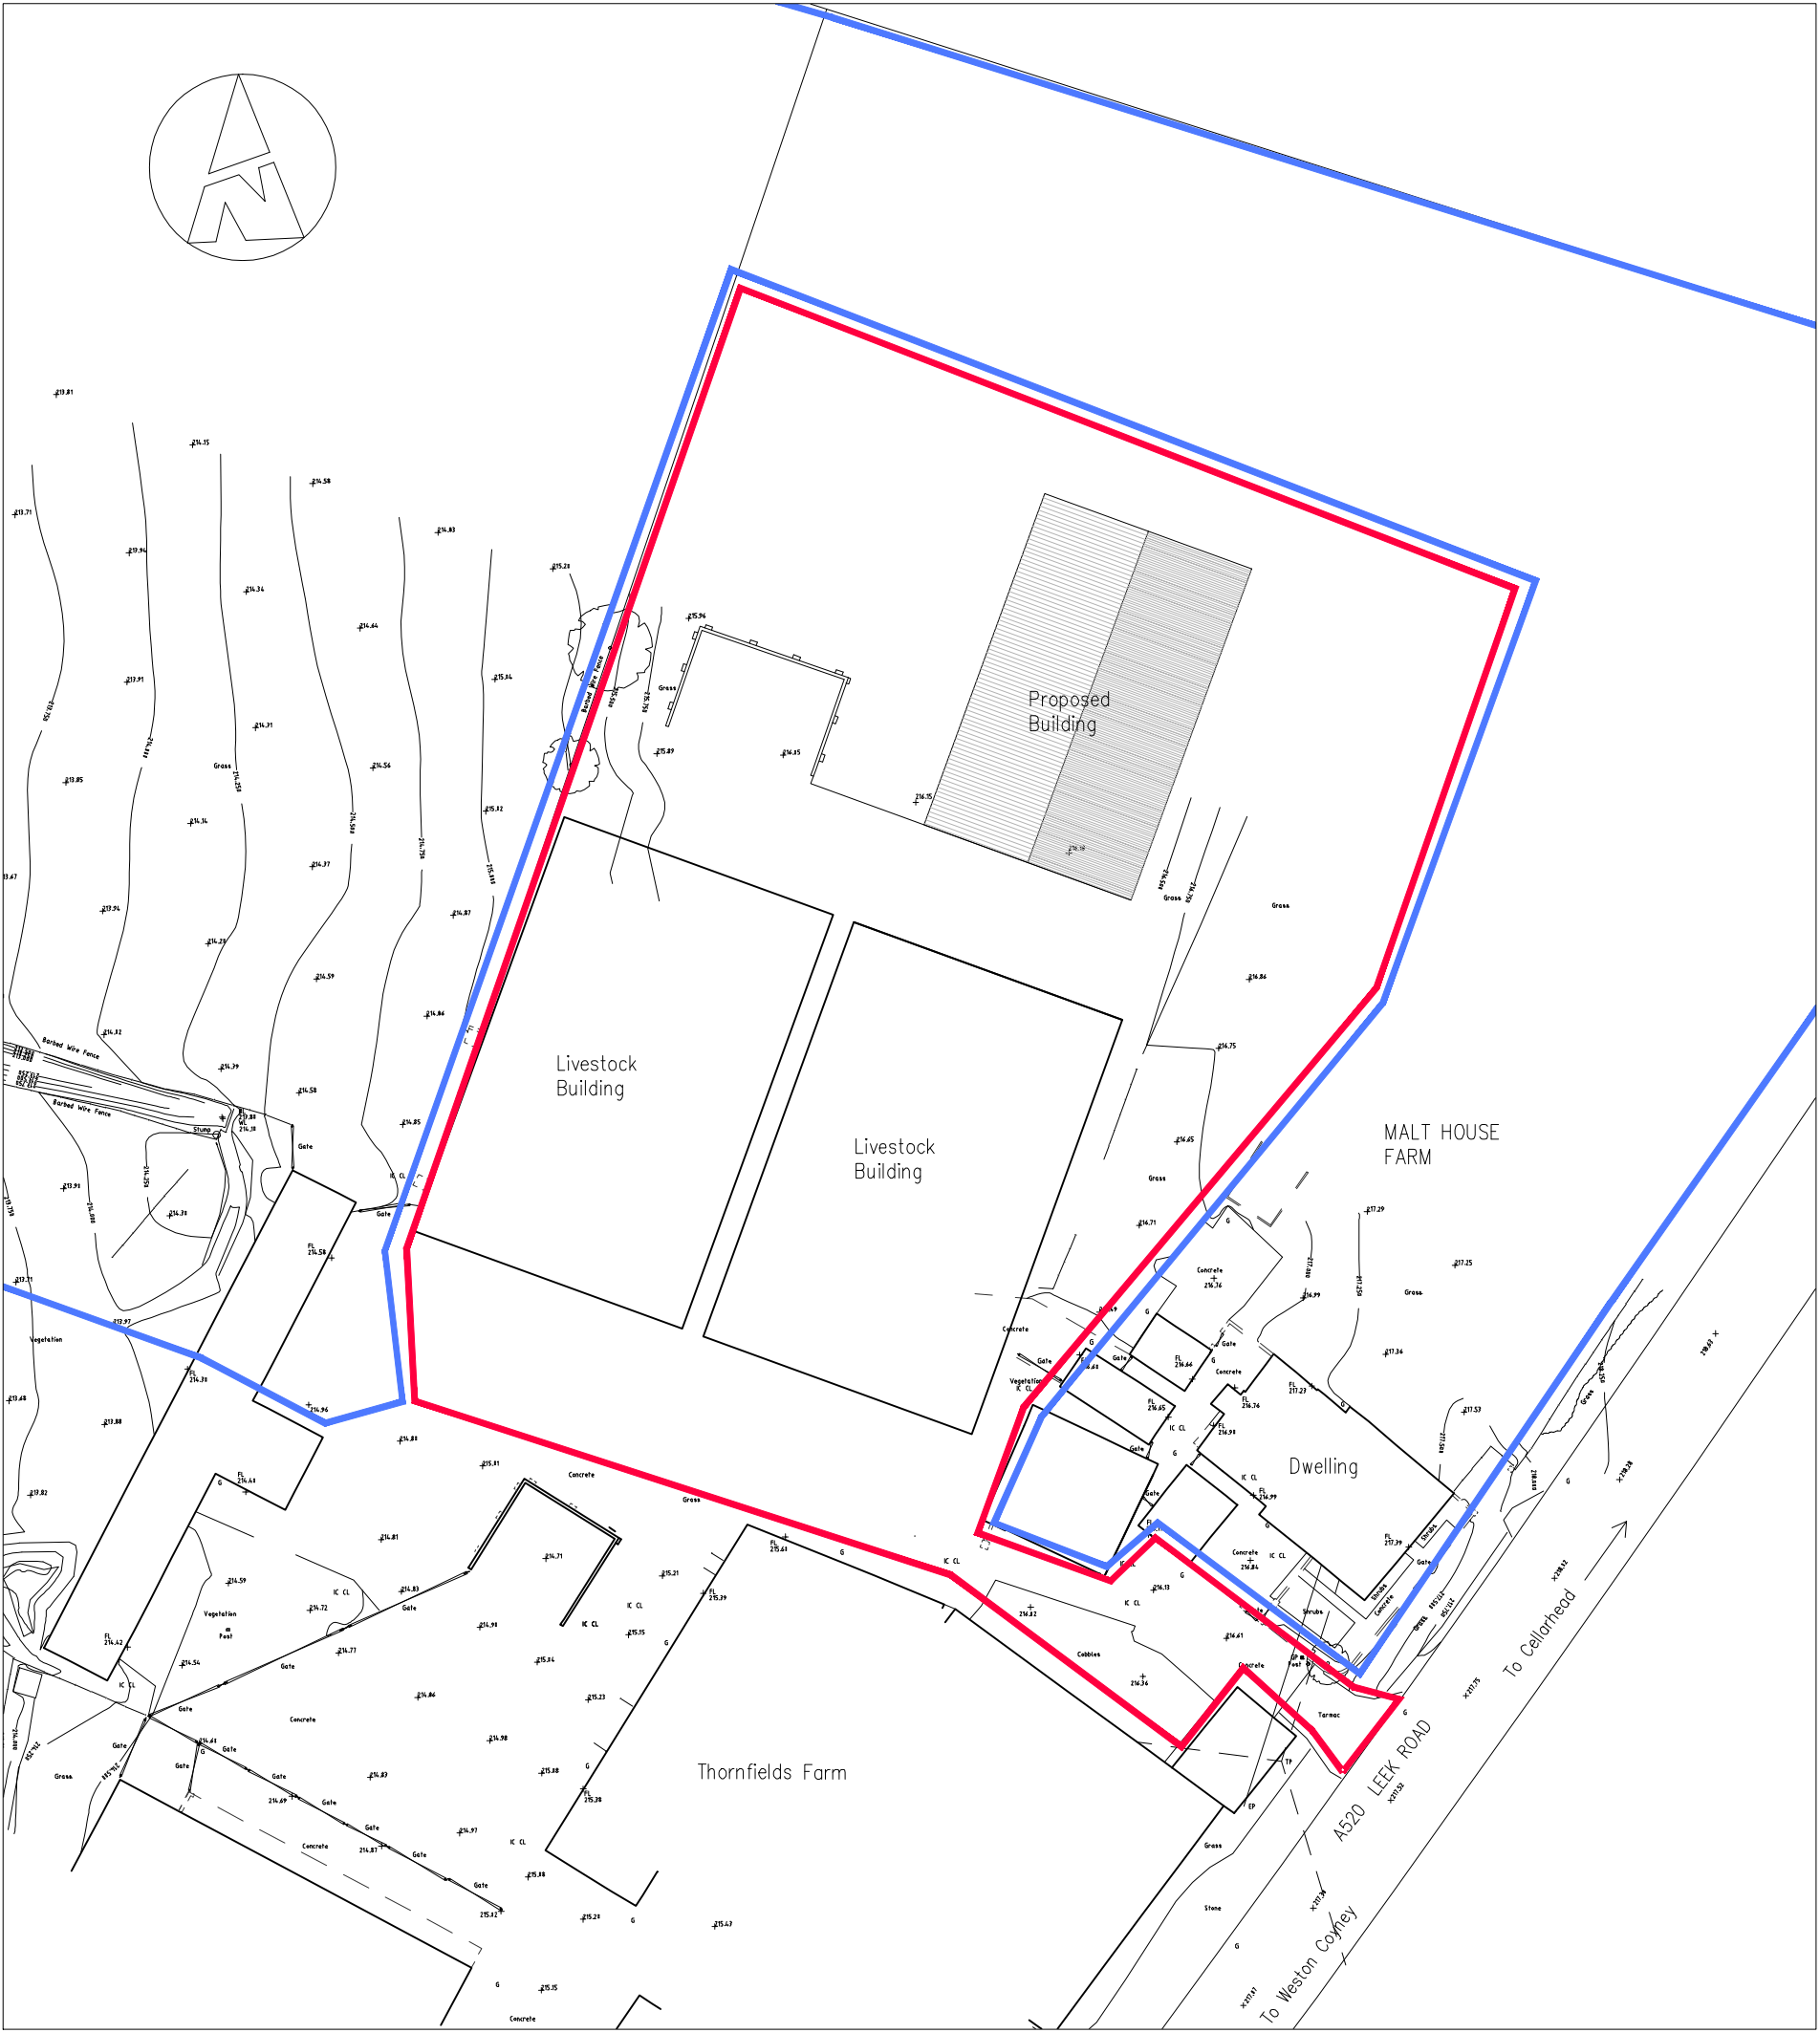

Site Plan Scale 1:500

© MAC ARCHITECTURAL DESIGN LTD. All rights reserved.
This Drawing and its contents has been produced for the Client only and is not intended for any other person or for any other purpose than the Drawing Status. No part of this drawing and associated graphical contents may be reproduced, copied, modified or distributed, without the prior written consent of MAC Architectural Design Ltd.

FACING MATERIALS:
Roof – Juniper green fibre cement cladding with 16 No roof lights.
Rainwater goods – galvanised steel box gutter, 110mm diam. down pipes.
Walls – Galvanised steel box profiled cladding Colour Juniper Green
RAL:100 20 10

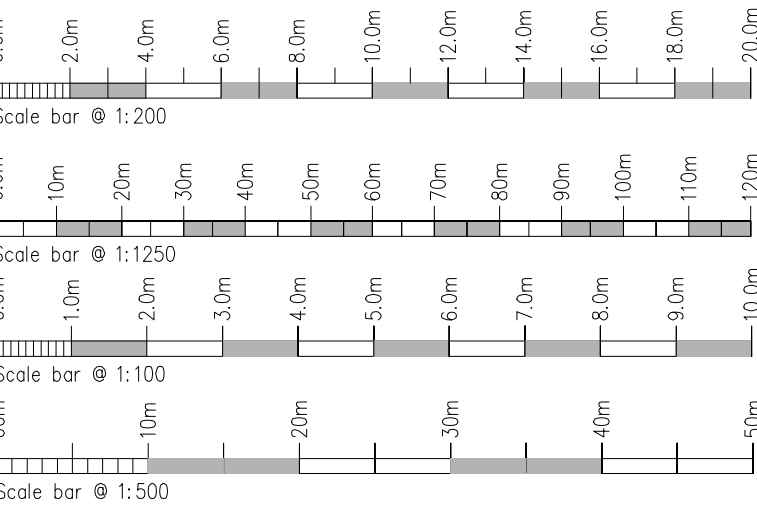

Rev.	Drawn	Comments.	Date

MAC
ARCHITECTURAL DESIGN LTD
Moorland House, 123 Moorland Road, Burnlem, ST9 1JD.
T:01782 503302 E:admin@mac-arch.co.uk

Client:
Mr L Shuker.

Project:
Proposed fodder storage building at Malt House Farm, Leek Road, Weston Coyney. Staffordshire ST3 5BE.

Title:
Plans & Elevations.

Status:
Planning.

A1: Drawn: AC Bailey June 2021 Drawing Ref: 1752-02