



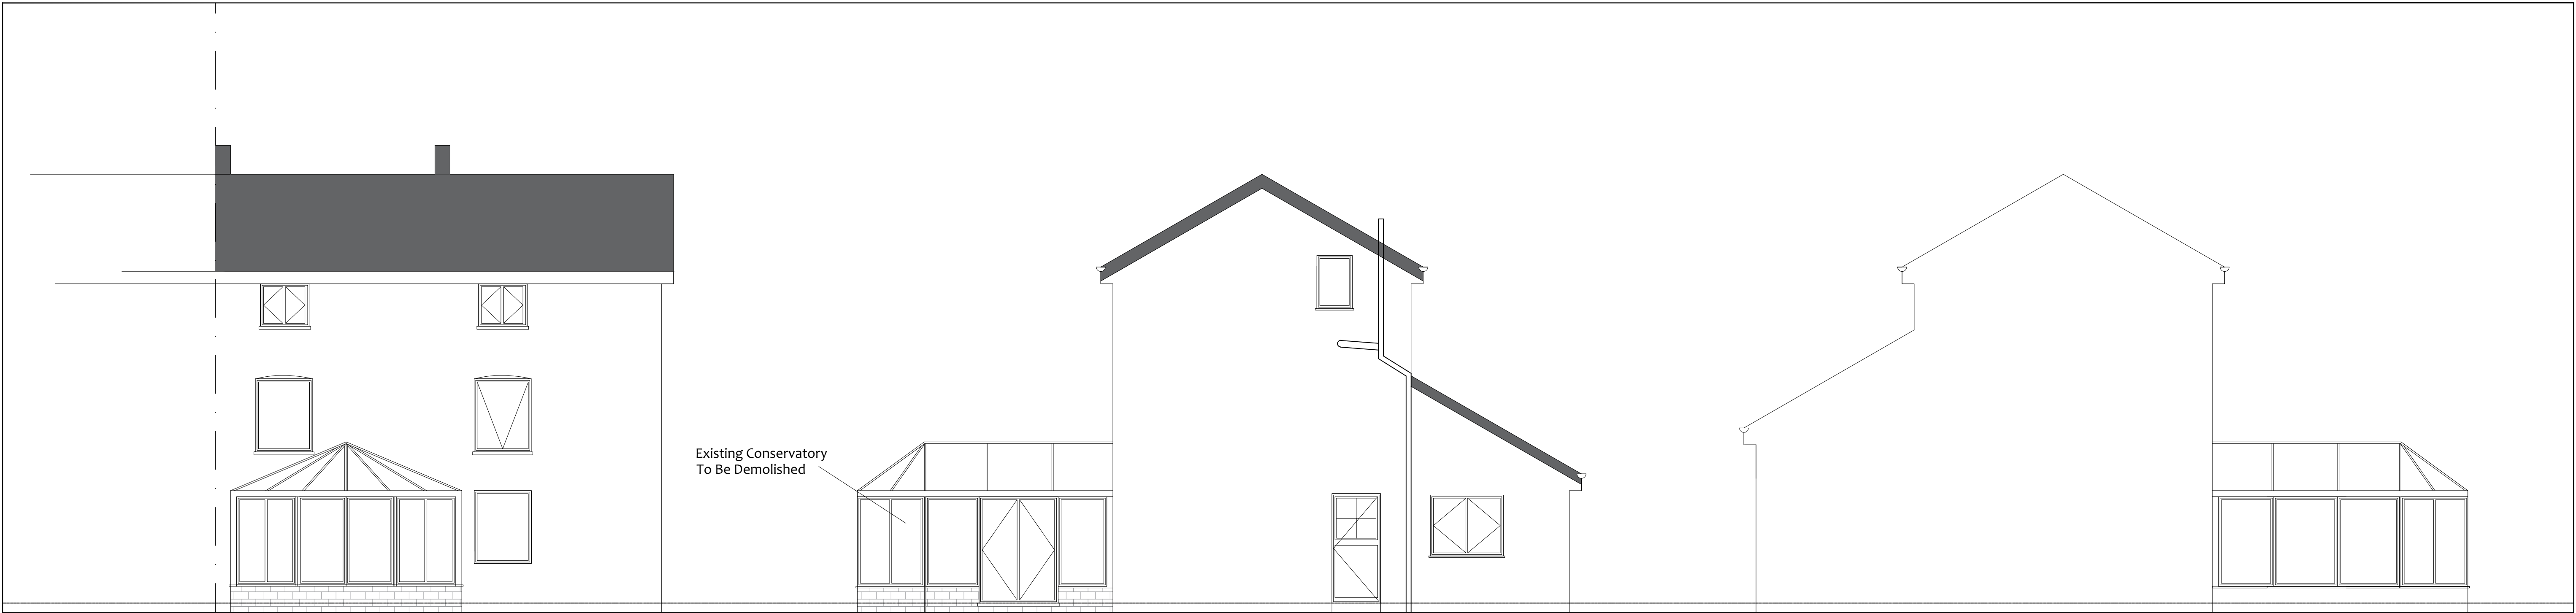

Existing West Elevation
Scale 1: 50

Existing South Elevation
Scale 1: 50

Existing North Elevation
Scale 1: 50

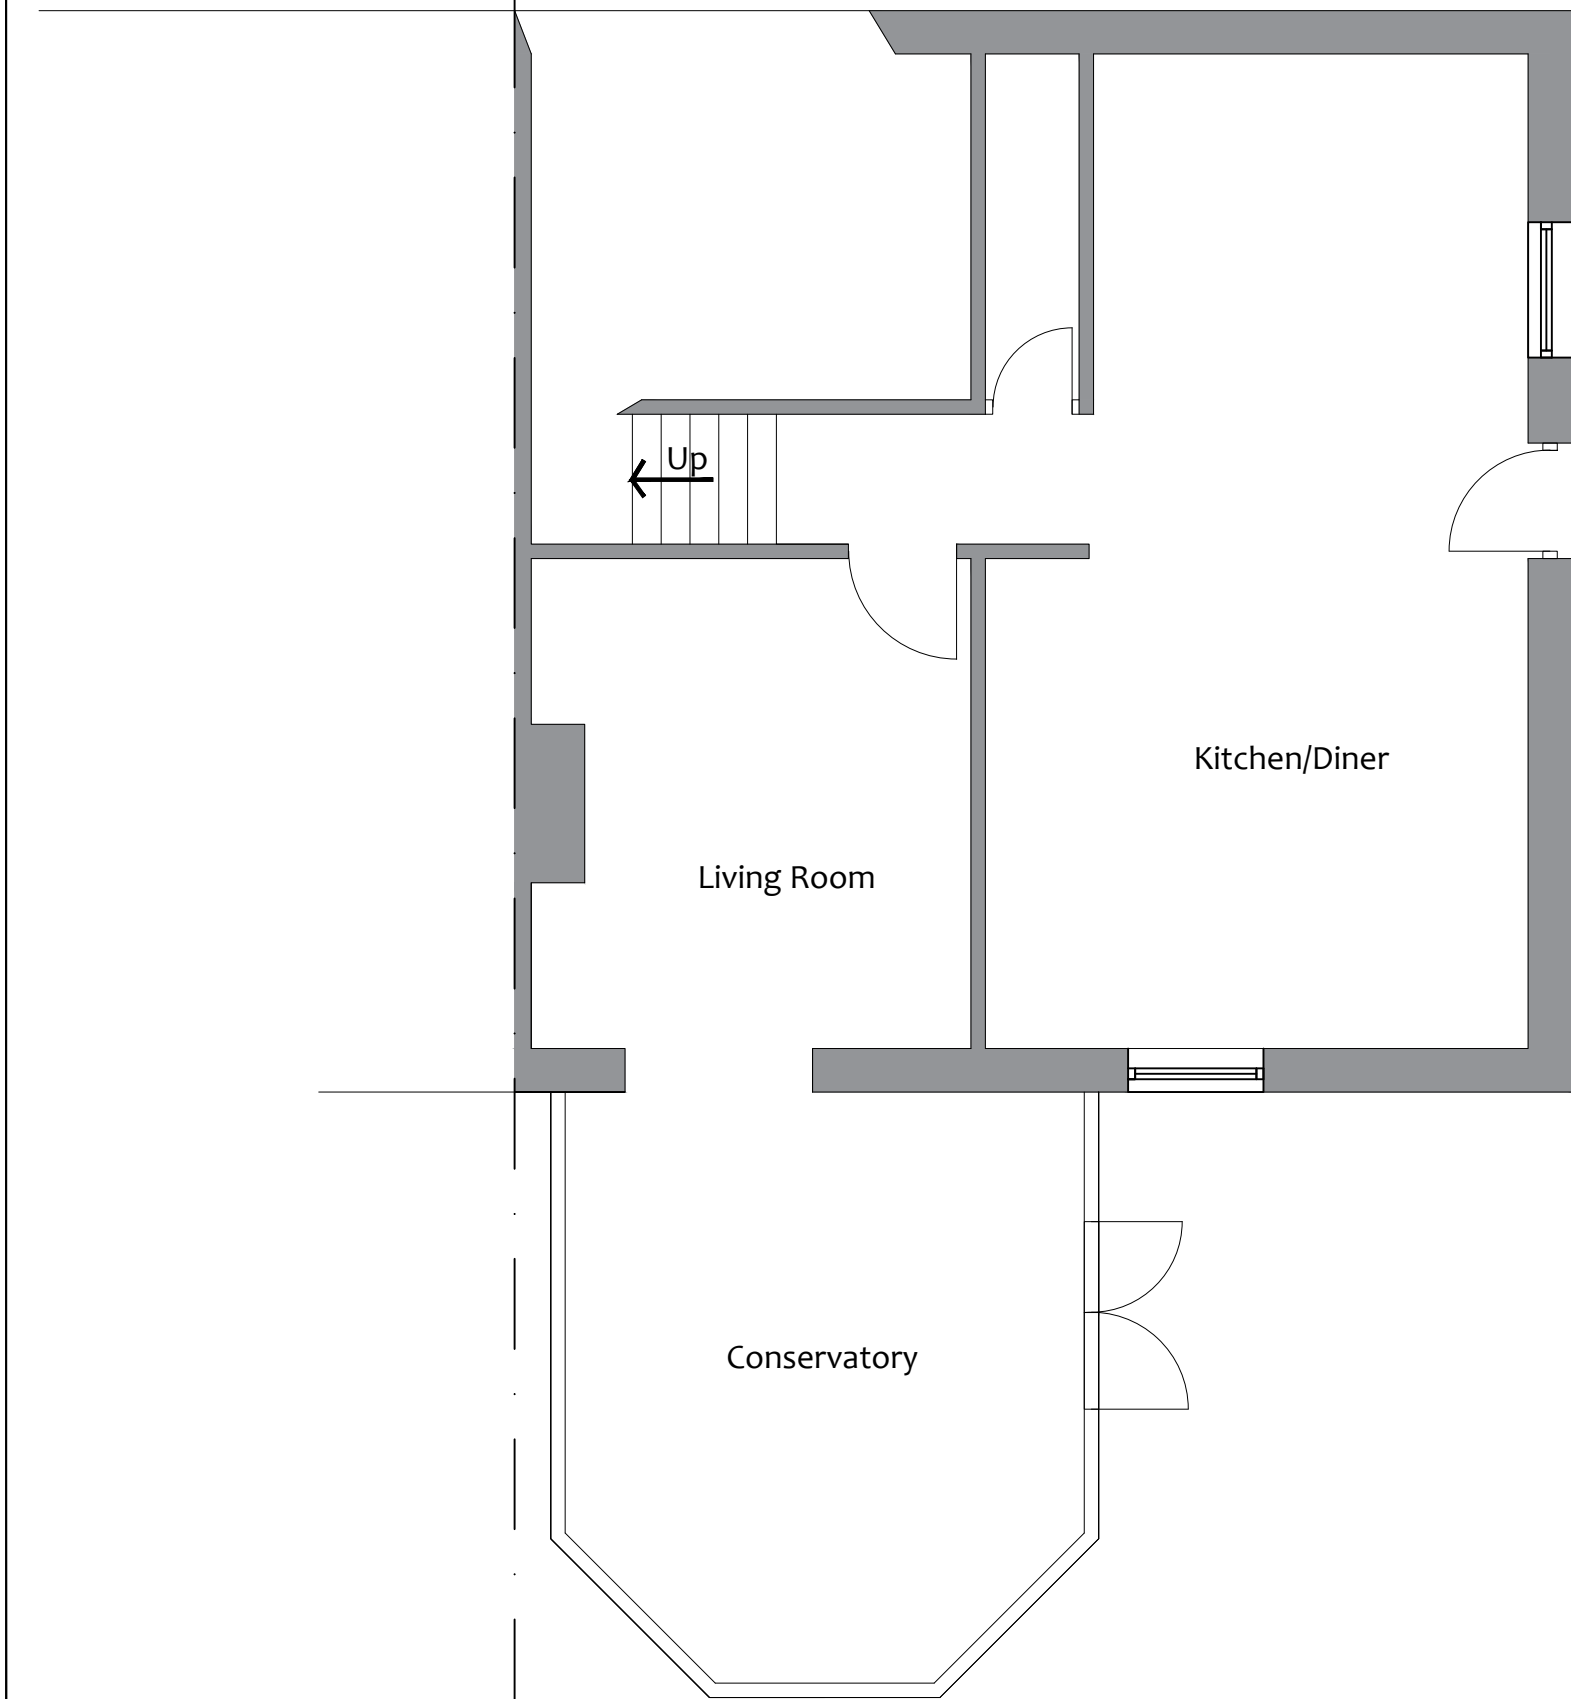

Existing Ground Floor Plan
Scale 1: 50

Rev	Date	Description
 JL Technical Drawings LTD jltechnical@yahoo.com 07472264808		
Client Mr Dom Green		
Project 2 Old Vicarage Cottage Dimble Lane Alton ST10 4BL		
Title Existing Plans & Elevations		
Drawn	JL	Date July 2021
Checked		Scale As Noted.
Status		
Dwg No.	DG/2021/01	Rev
This drawing is Copyright. It is sent to you in confidence. It must not be copied or disclosed to third parties without our written permission. It remains our property and must be returned on request.		