




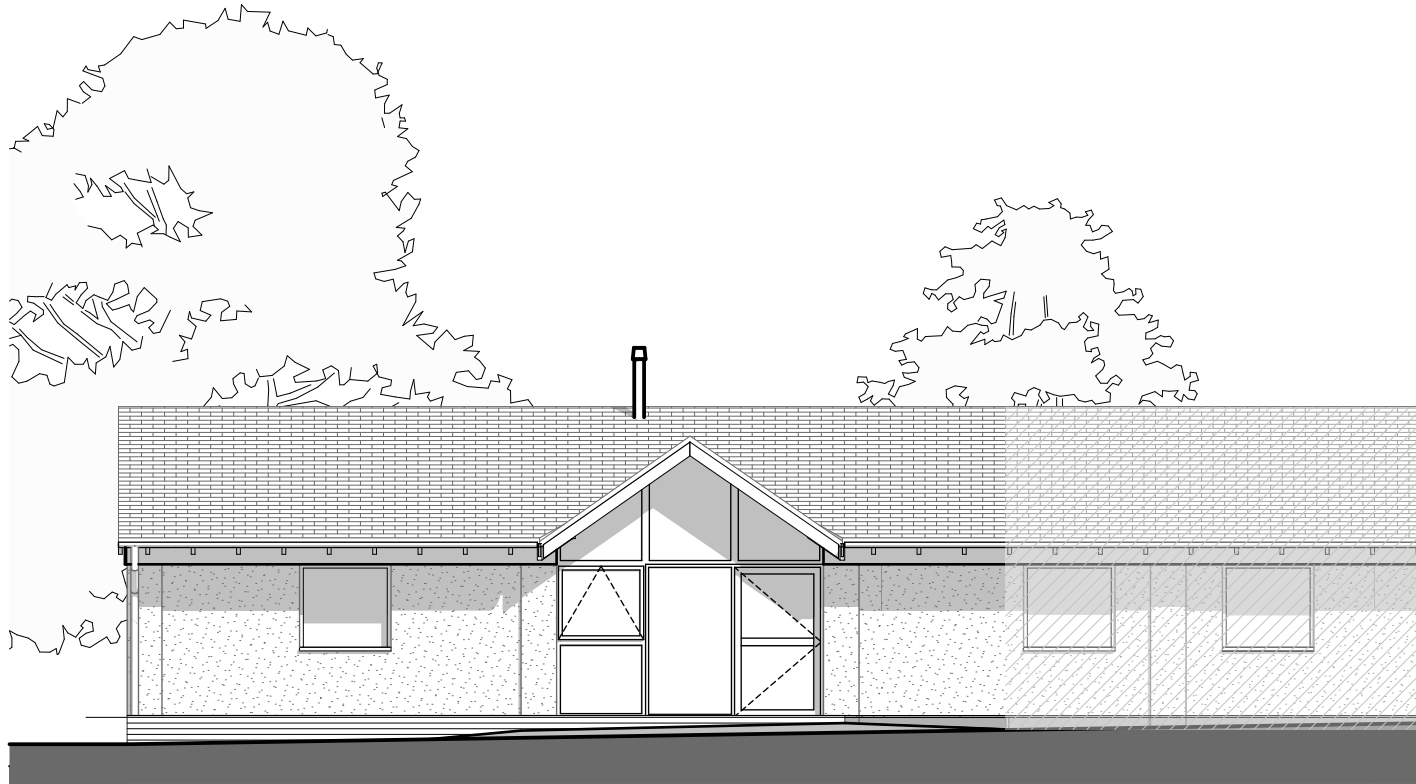


2 North-East Elevation 1:100

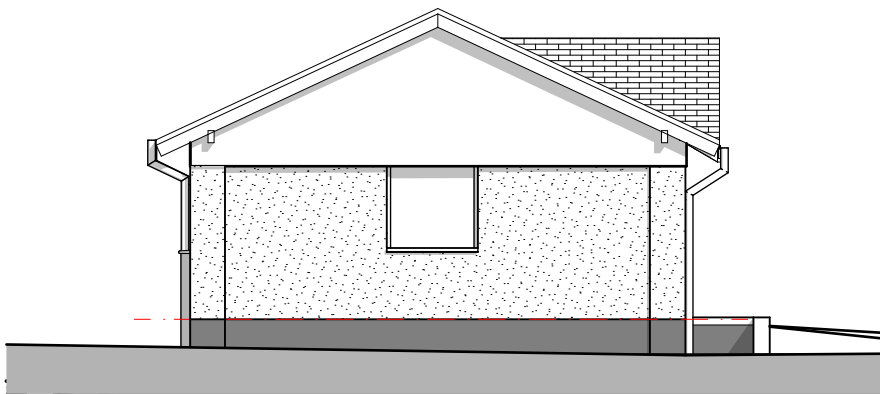


3 South-East Elevation 1:100

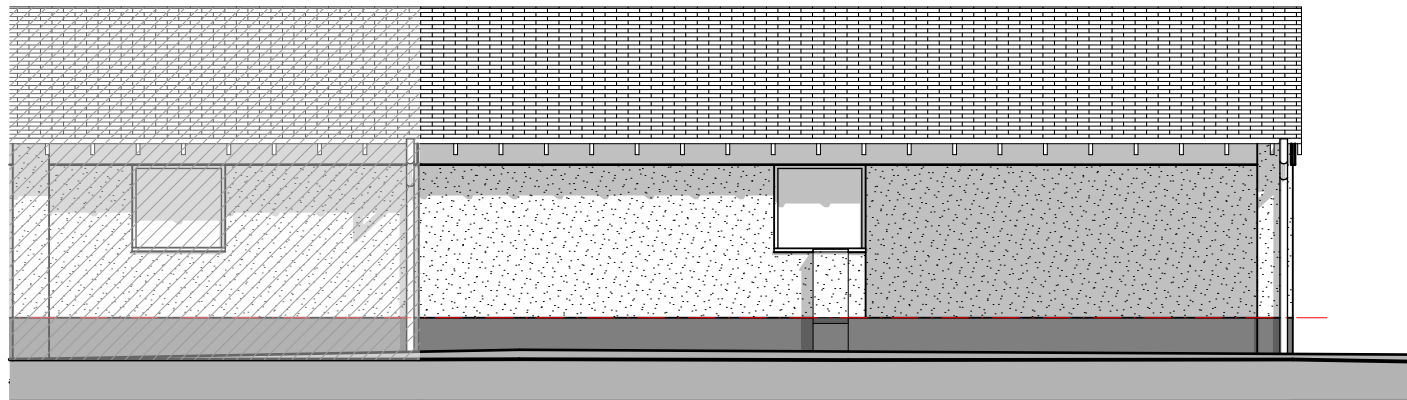


4 South-West Elevation 1:100

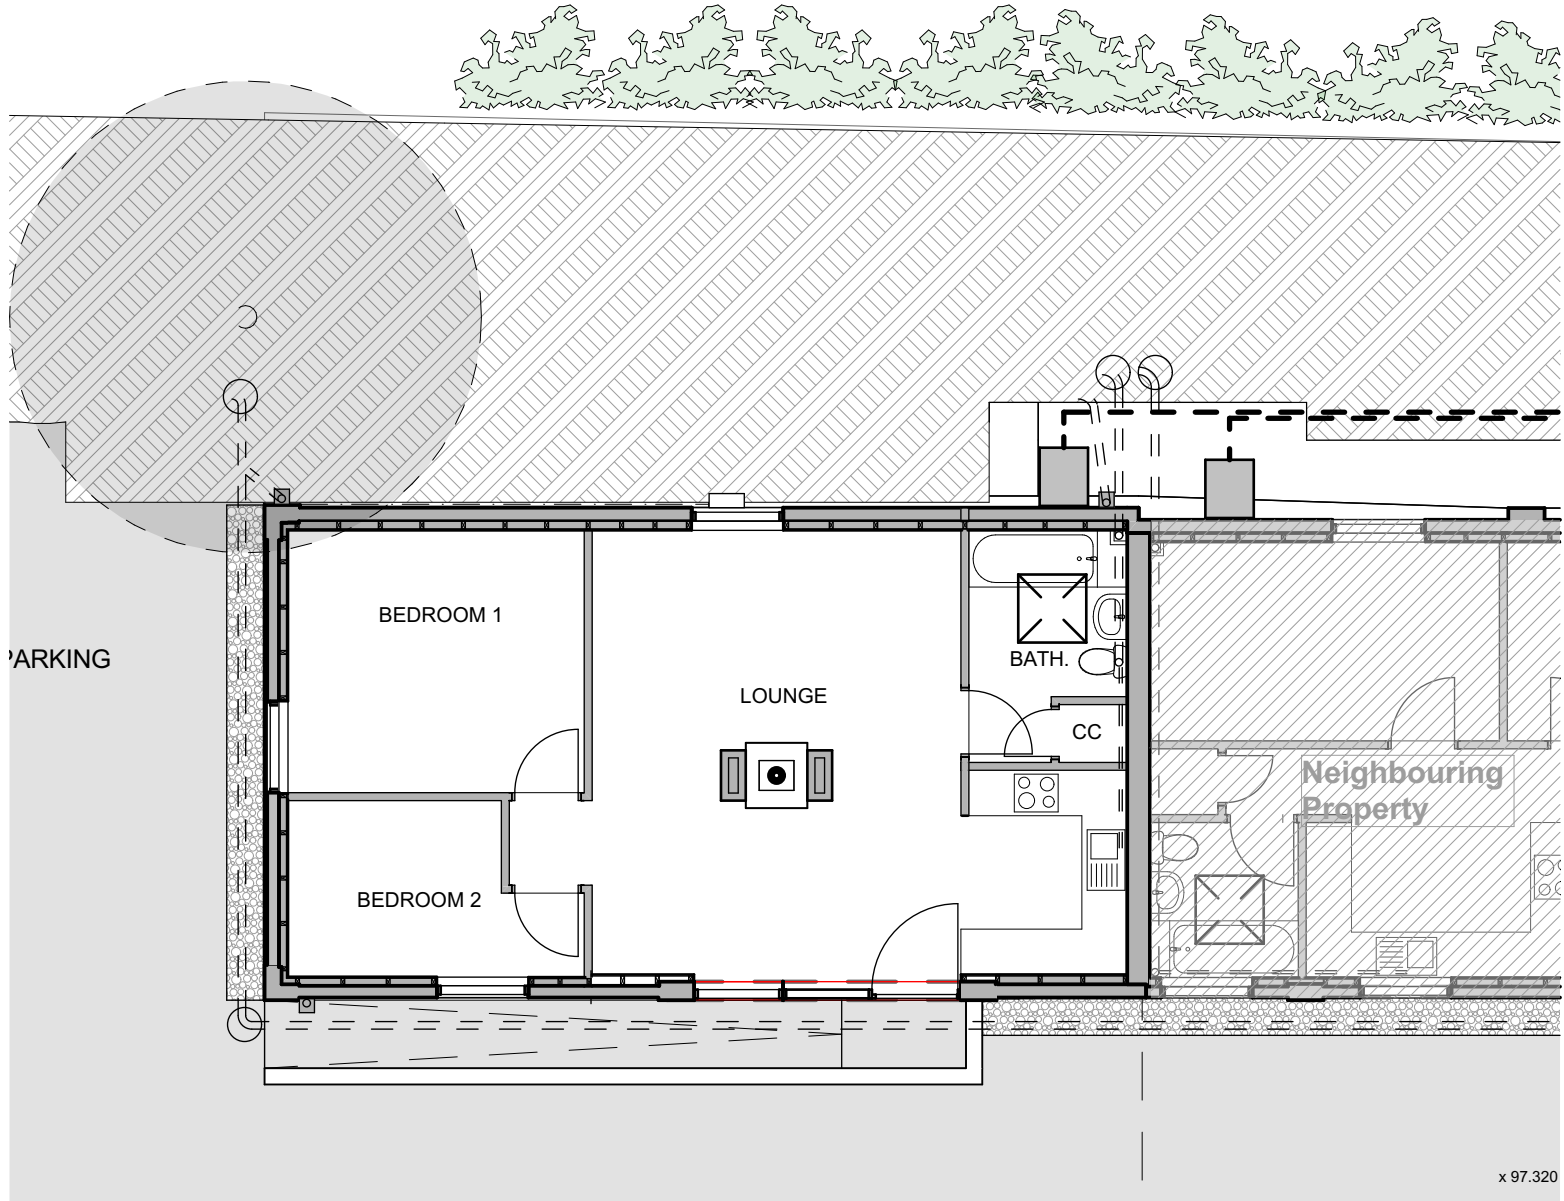

1 GF-Ground Floor 1:100

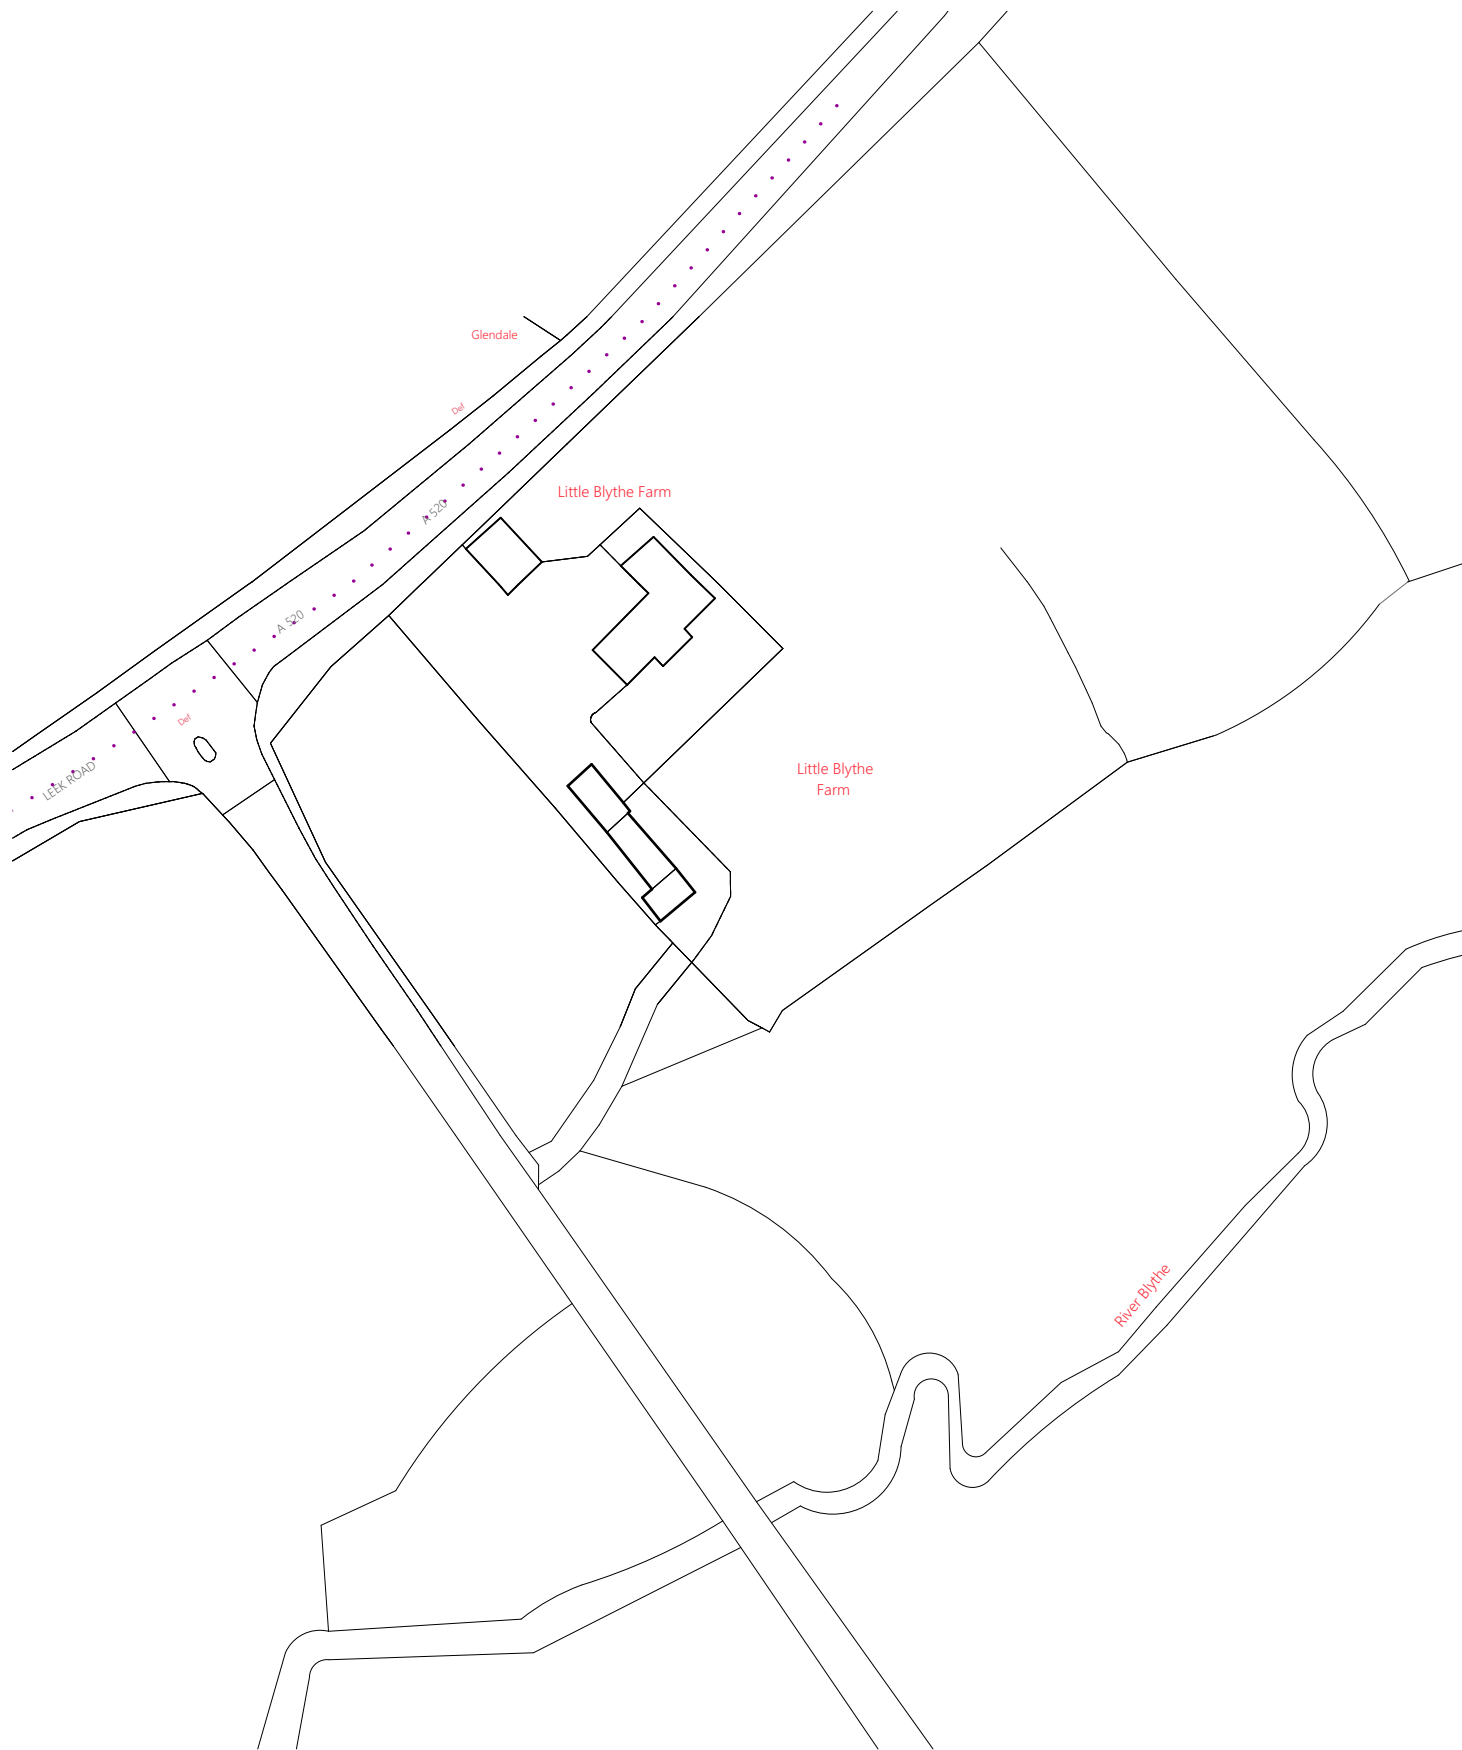

5 Location and Site Plan (1) 1:1250

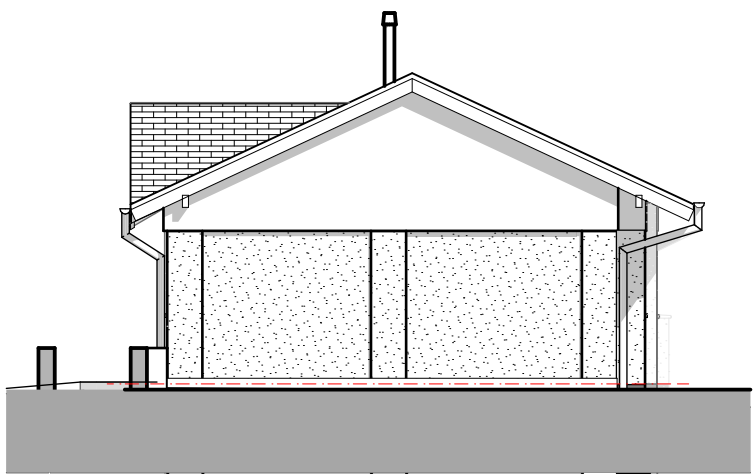

6 North-West Elevation 1:100

Client.
Mr C Steele
The Hayloft

Project.
Proposed front and rear extension to
existing dwelling

Plans and elevations as exsiting

Drawing no.	CS-01-01	Scale.	1:100, 1:1250
Date.	07/09/21	Revision.	A
Sheet Size.	A2 SIZE		