



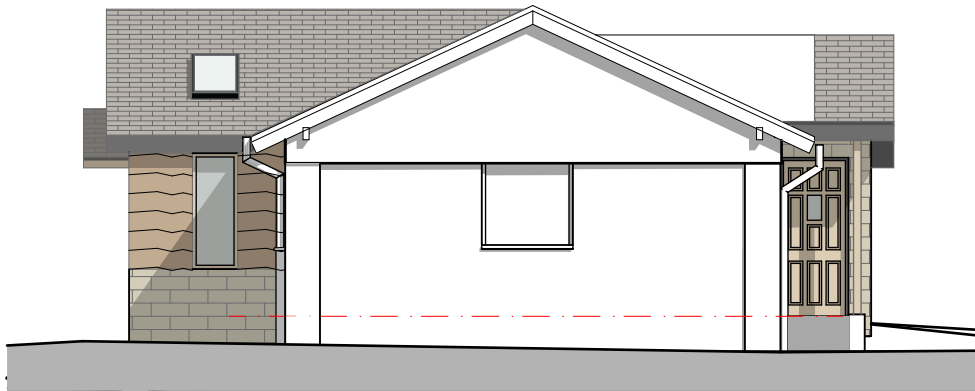


E-01 North-East Elevation 1:100

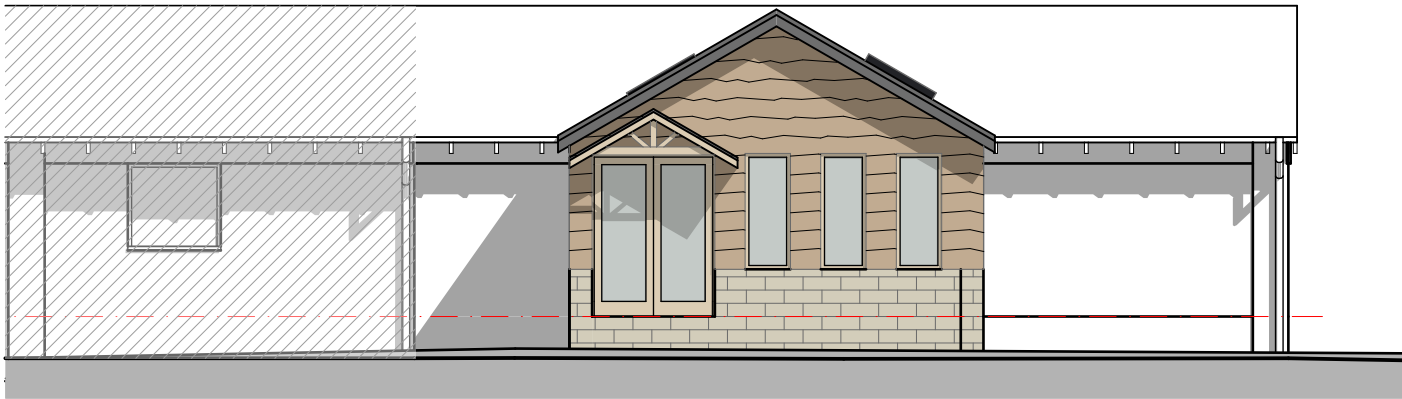


E-02 South-East Elevation 1:100




E-03 South-West Elevation 1:100

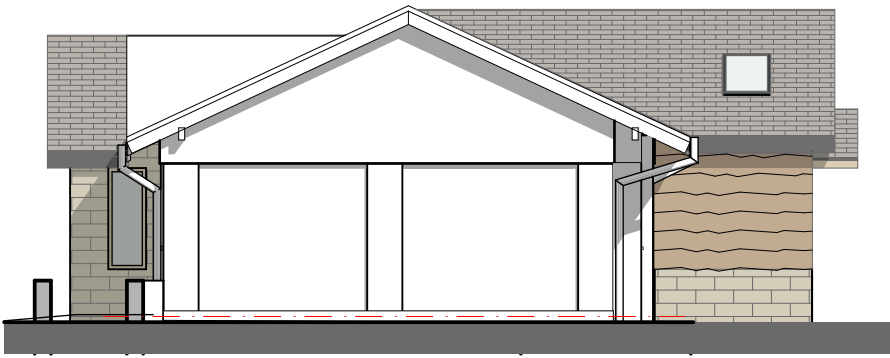

E-04 North-West Elevation 1:100

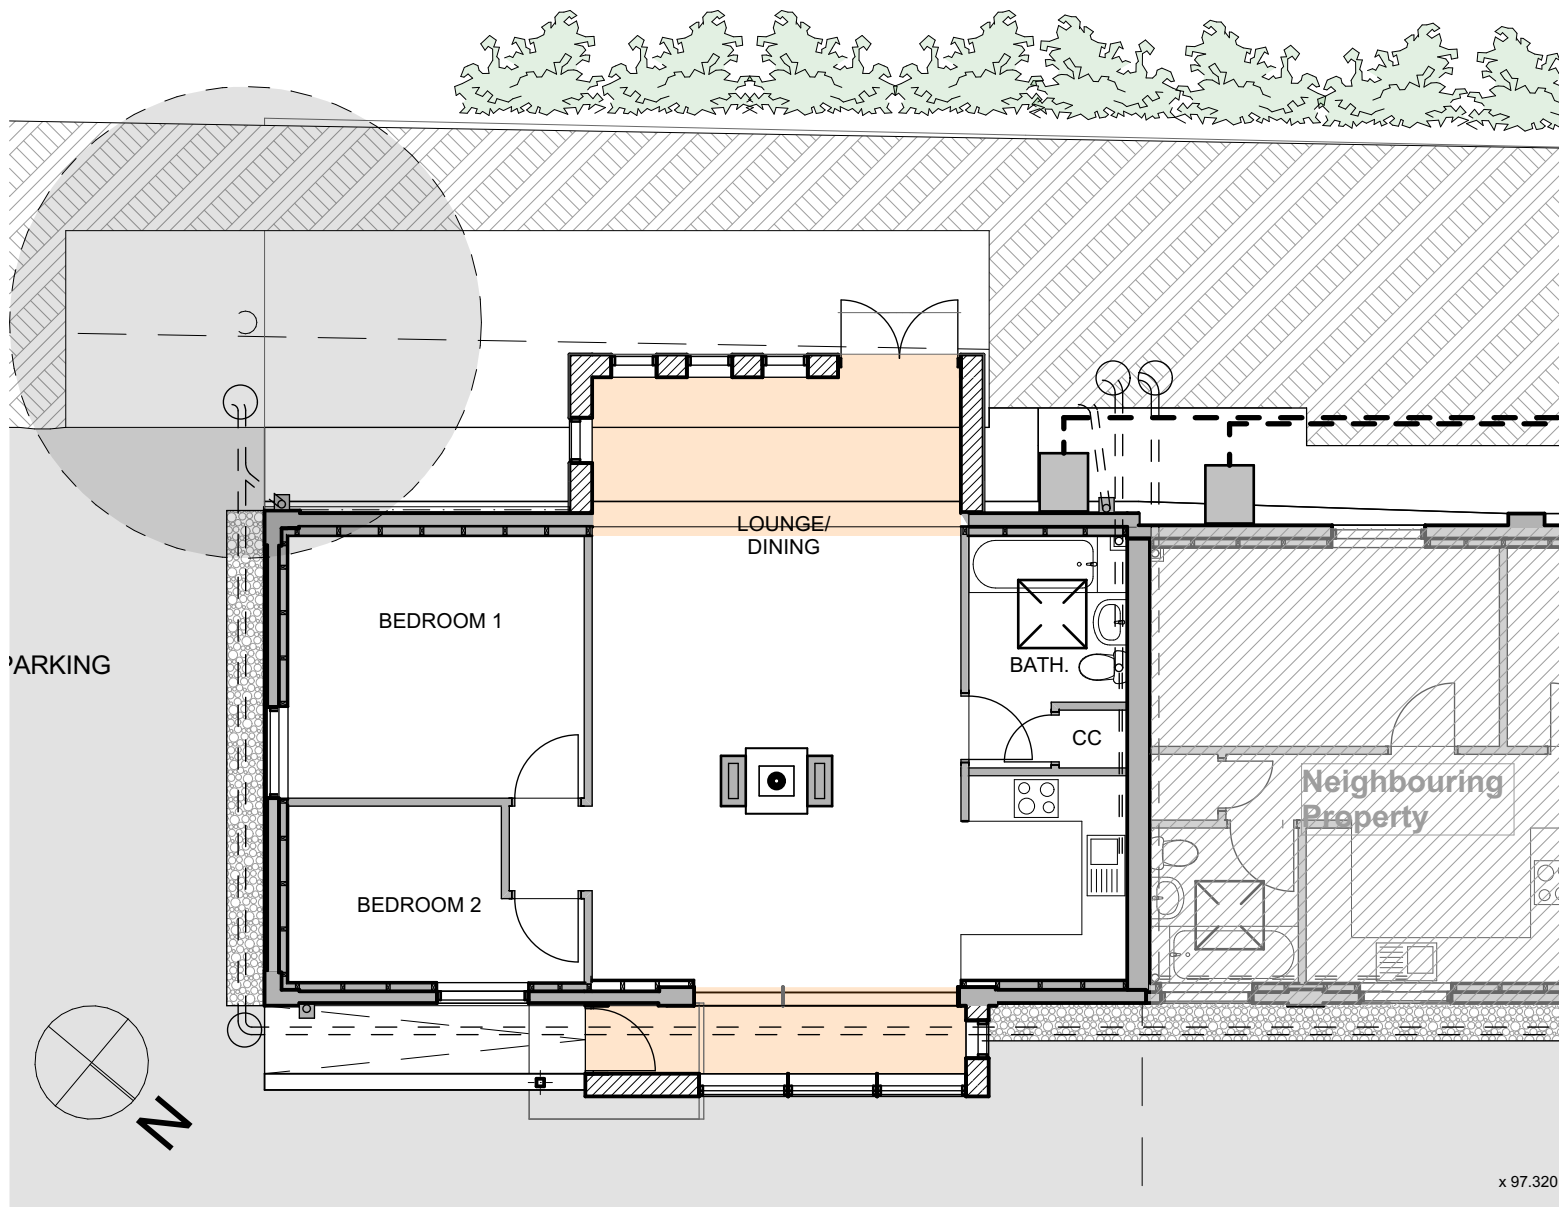

1 GF-Ground Floor 1:100

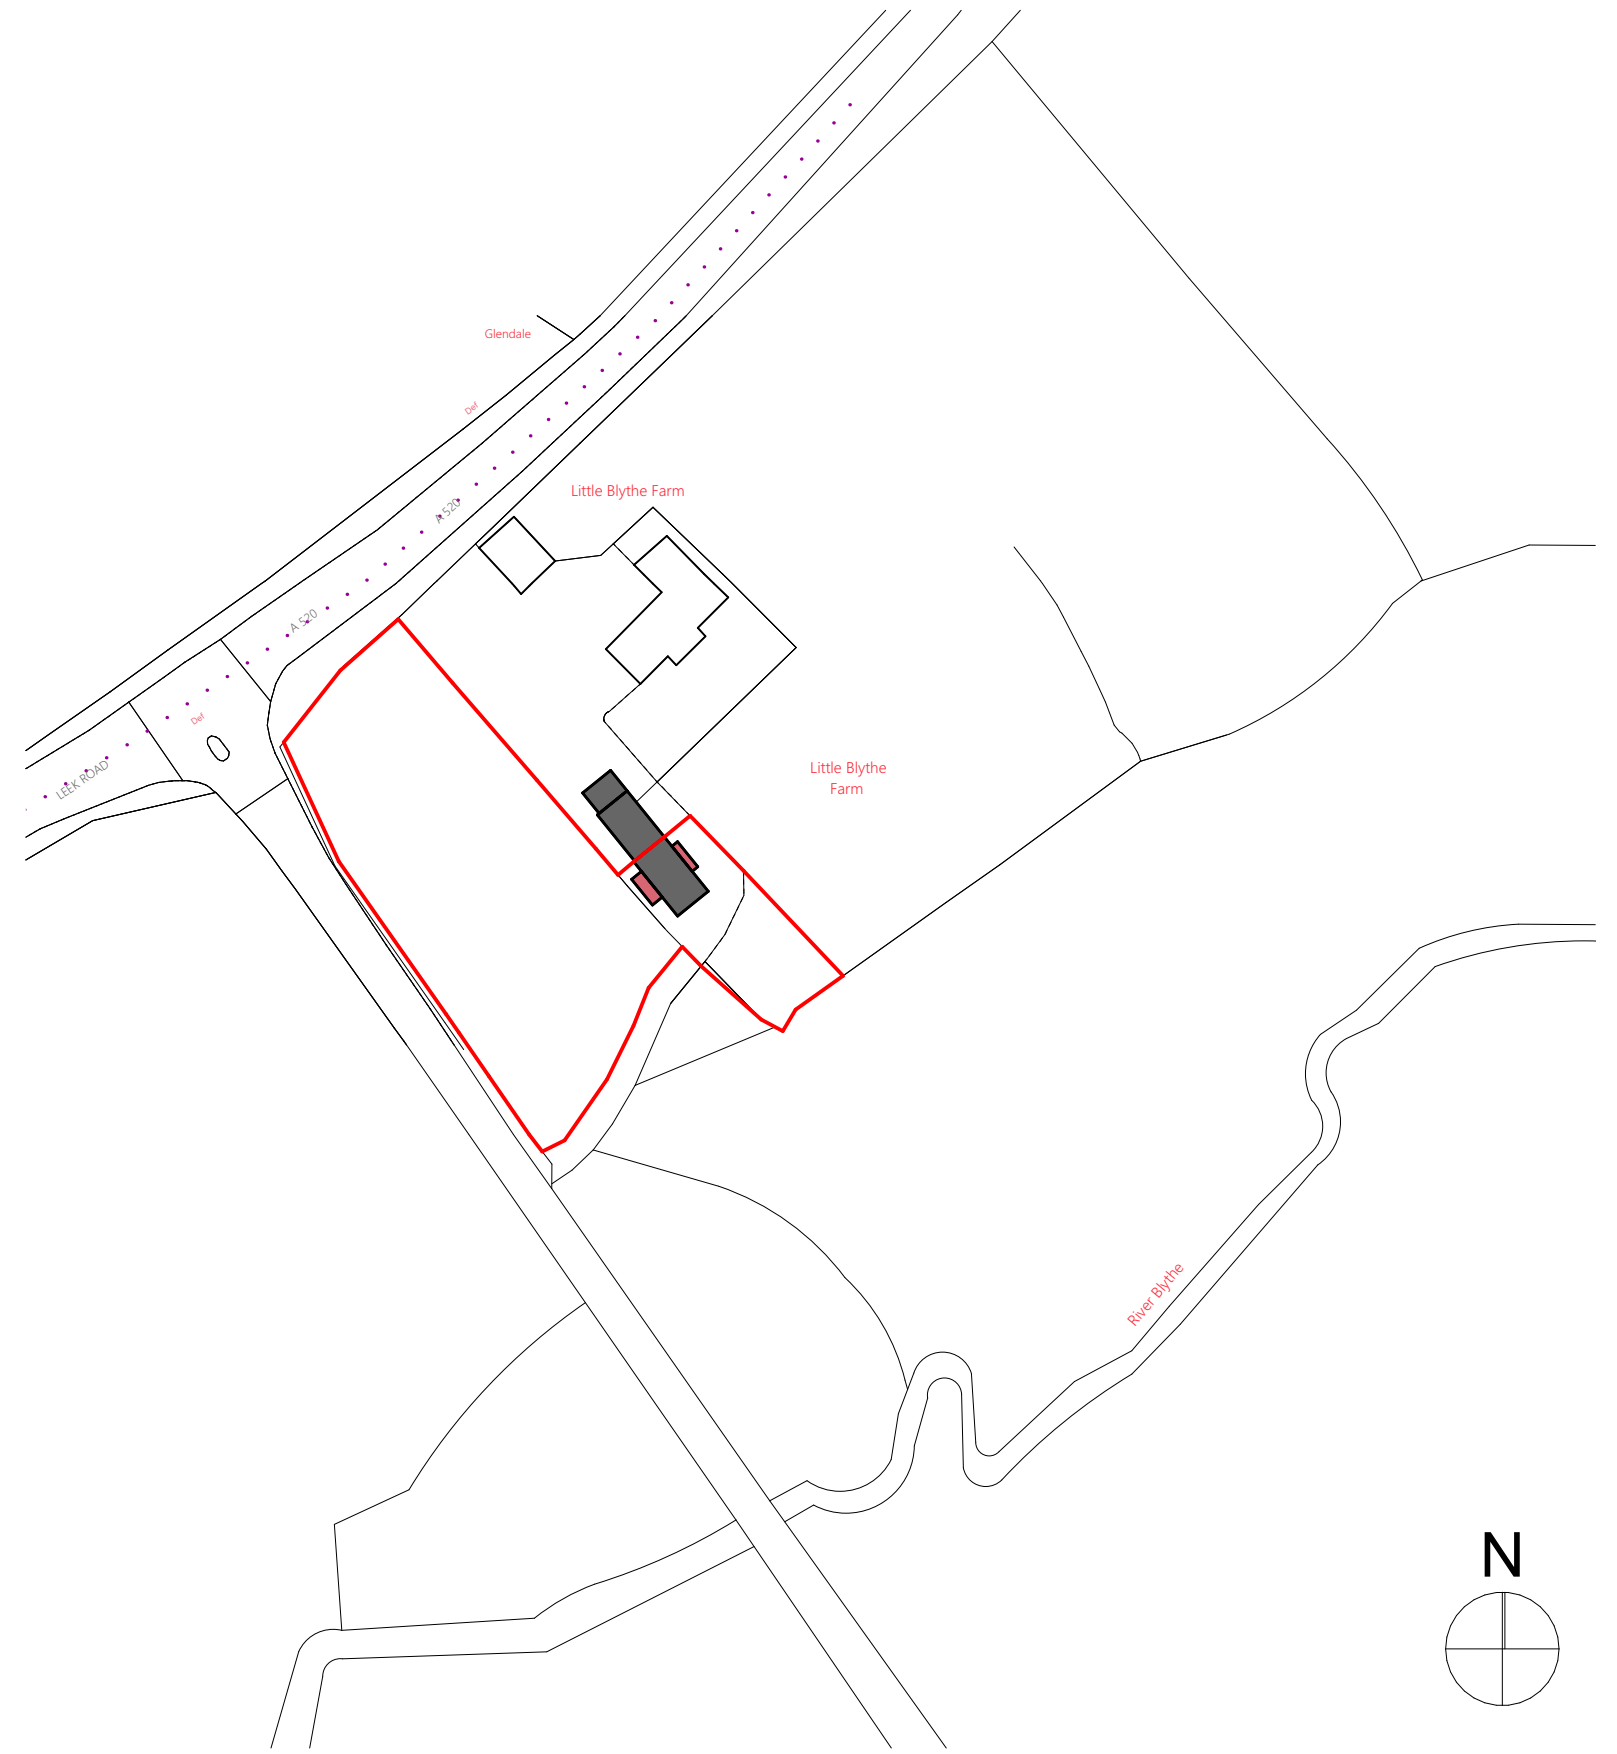

5 Location Plan 1:1250

Client.
Mr C Steele
The Hayloft

Project.
Proposed front and rear extension to
existing dwelling

Planning Scheme

Drawing no.	Scale.
CS-01-05	1:100, 1:1250
Date.	Revision.
07/09/2021	-
Sheet Size.	A2 SIZE