


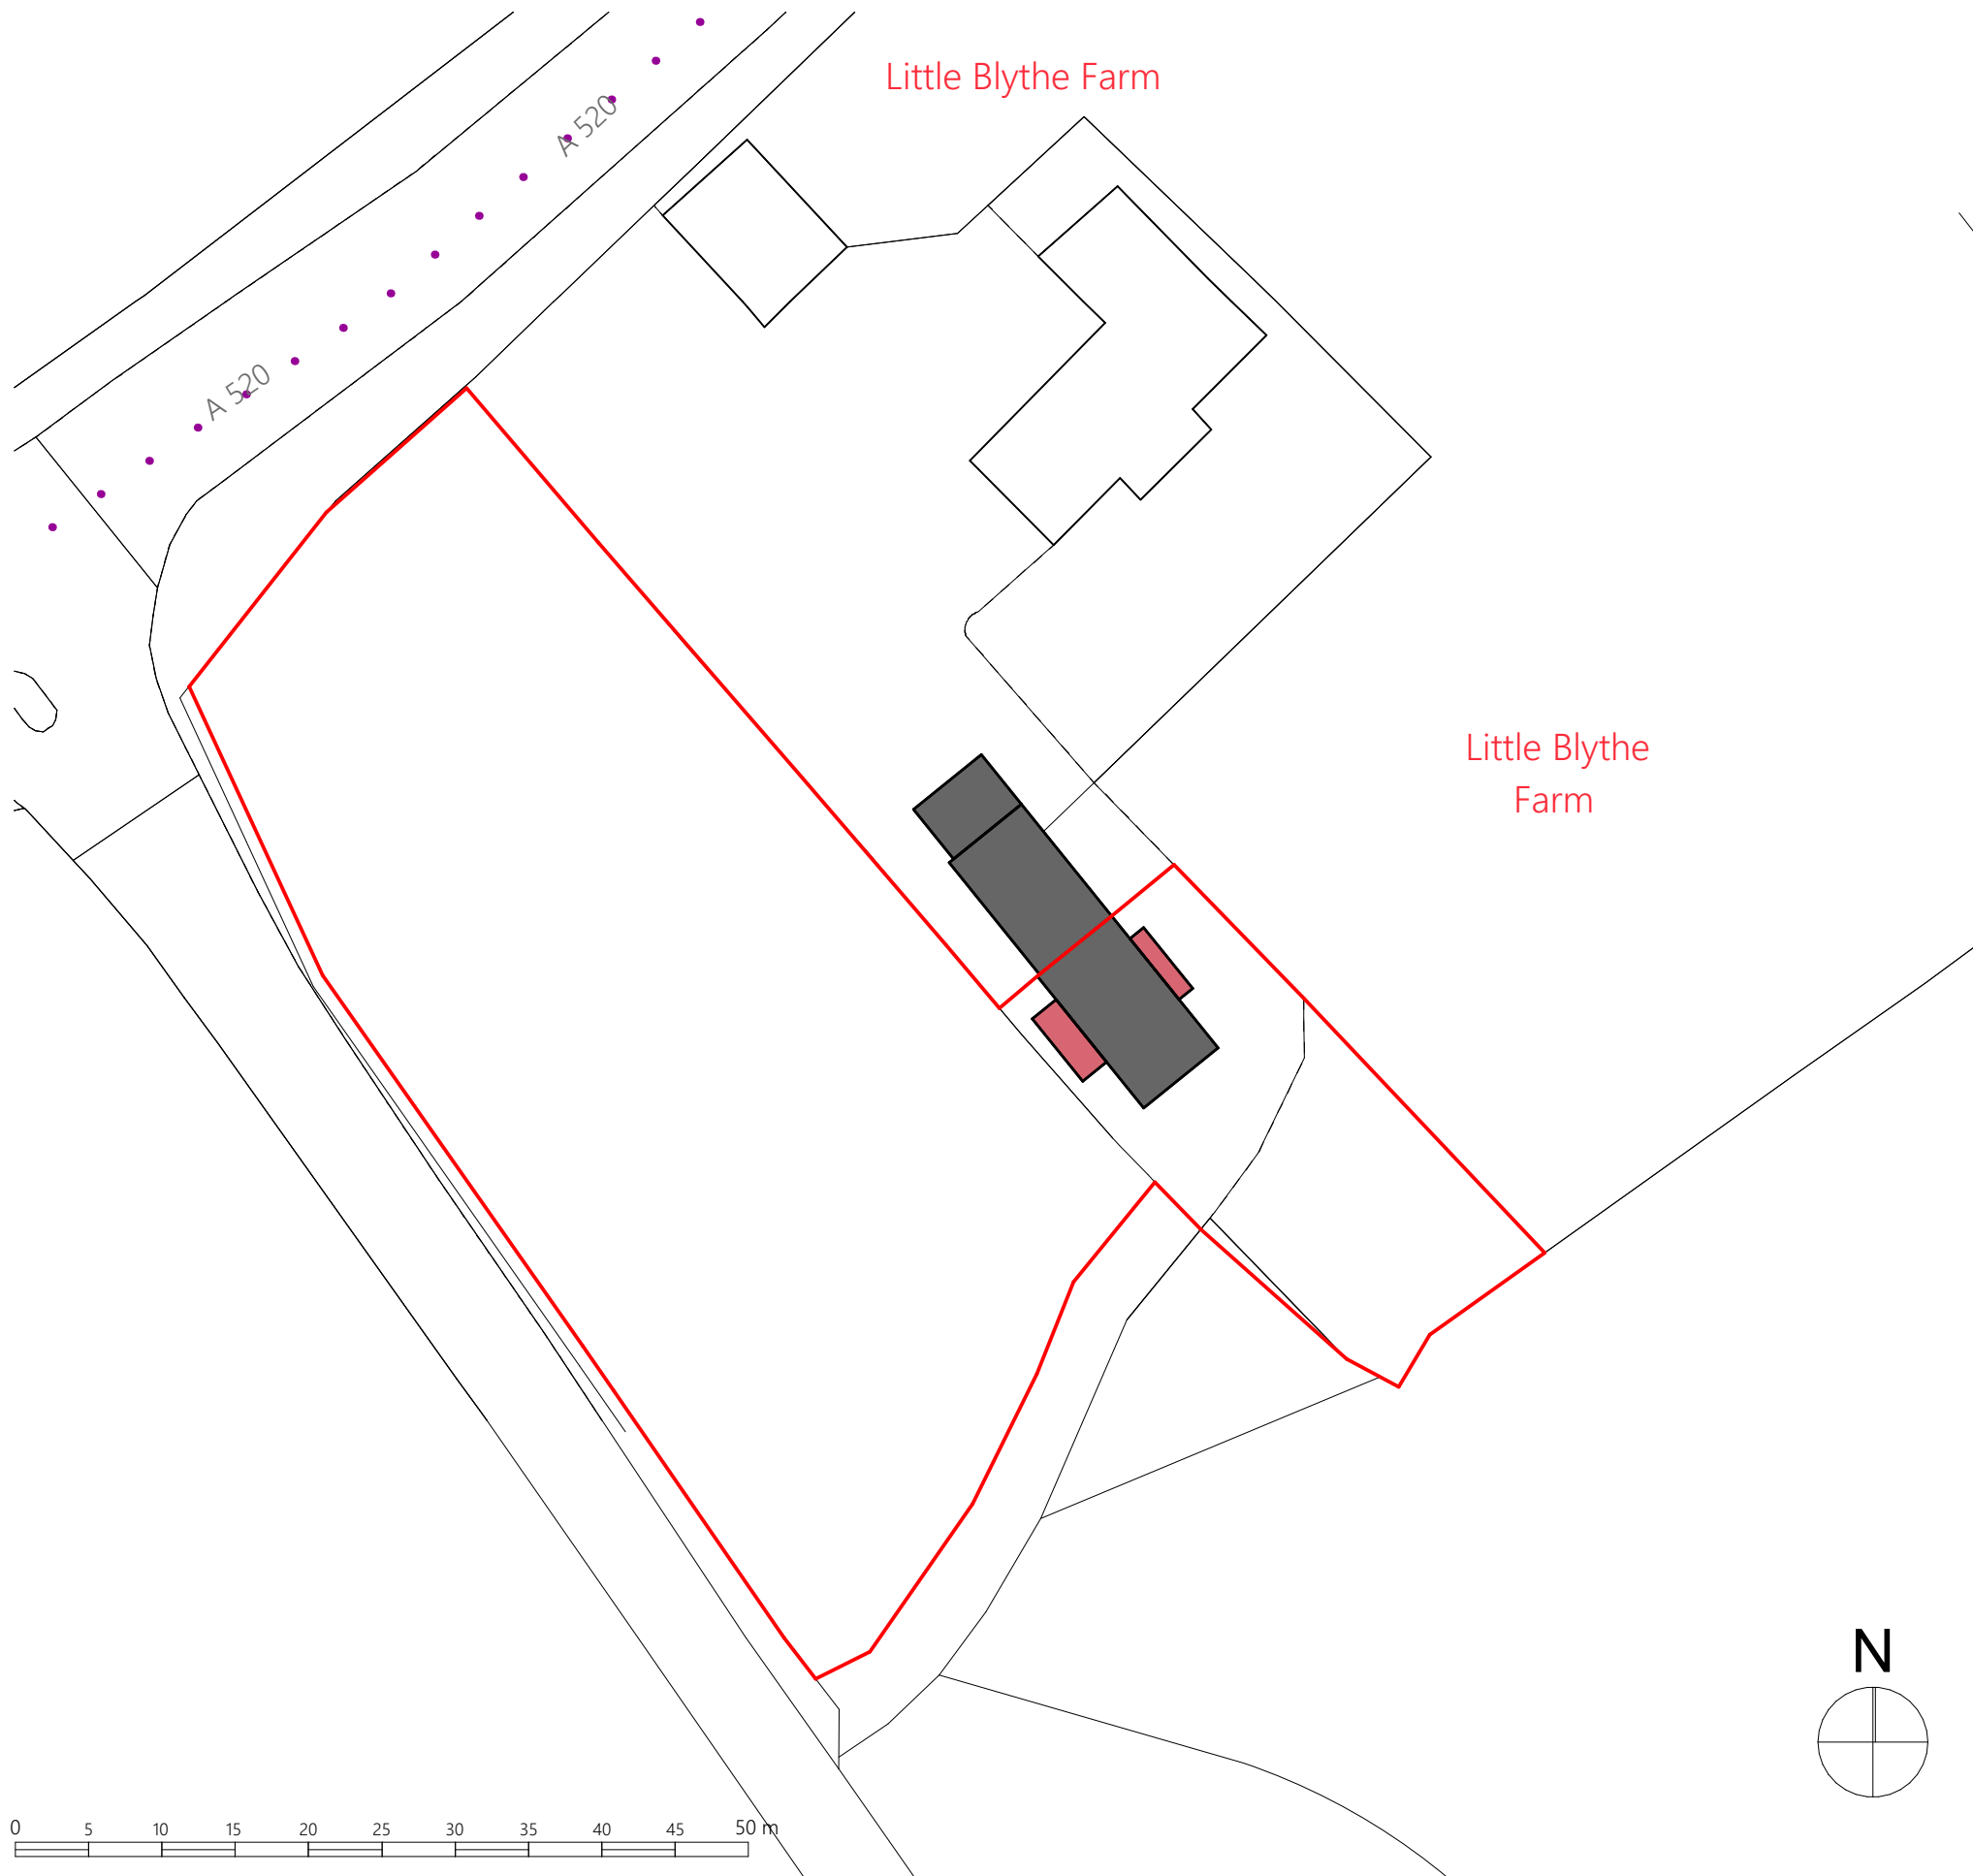

Client.

Mr C Steele
The Hayloft

Project.

Proposed front and rear extension to
existing dwelling

Site Plan

Drawing no.

CS-01-06

Scale.

1:500

Date. 07/09/2021

Revision.

Sheet Size. A2 SIZE

-