


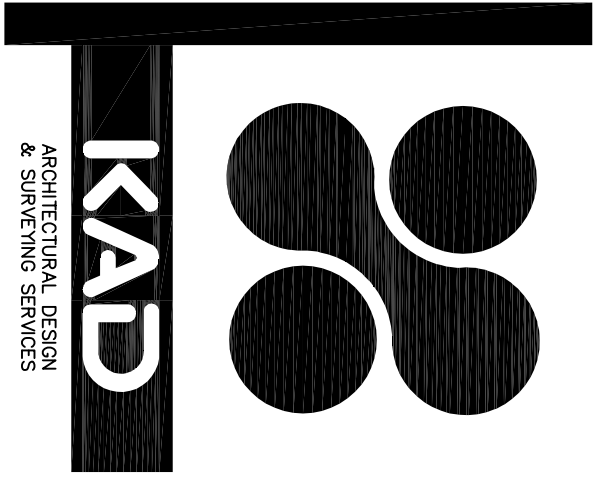

52 Parkway
Trentham
Stoke-On-Trent
Staffordshire
ST14 8AG

tel: 01797 4 243439

www.kadarchitectural.co.uk
jon@kadarchitectural.co.uk

Copyright
KAD Architectural Design & Surveying Services.
This drawing and the designs depicted may not be reproduced in whole or in part without the prior written permission of KAD Architectural Design & Surveying Services

THE PARTY WALL ACT 1996 - The Client's attention is drawn to the Party Wall Act 1996 which requires the building owner undertakes any building works on, adjacent to or over the boundary of the property. The Client shall ensure that all legal obligations in this regard are complied with.

REVISIONS & PUBLICATION DATES

22 09 2021 rain water to discharge into main sewer

Planning & Building Regulation
Purposes Only

PROJECT NUMBER / DRAWING NUMBER
2469/21/02A




CLIENT
Mr & Mrs M Plant
2 Mill House
Stanley Moss Lane
Stockton Brook
ST9 9LH

Existing and Proposed Details


FIRST PUBLICATION DATE
July 2021
Jon Bennett

SCALE :
1:50, 1:100
printed @ A1

PROJECT
Proposed Extension at
2 Mill House
Stanley Moss Lane
Stockton Brook
ST9 9LH

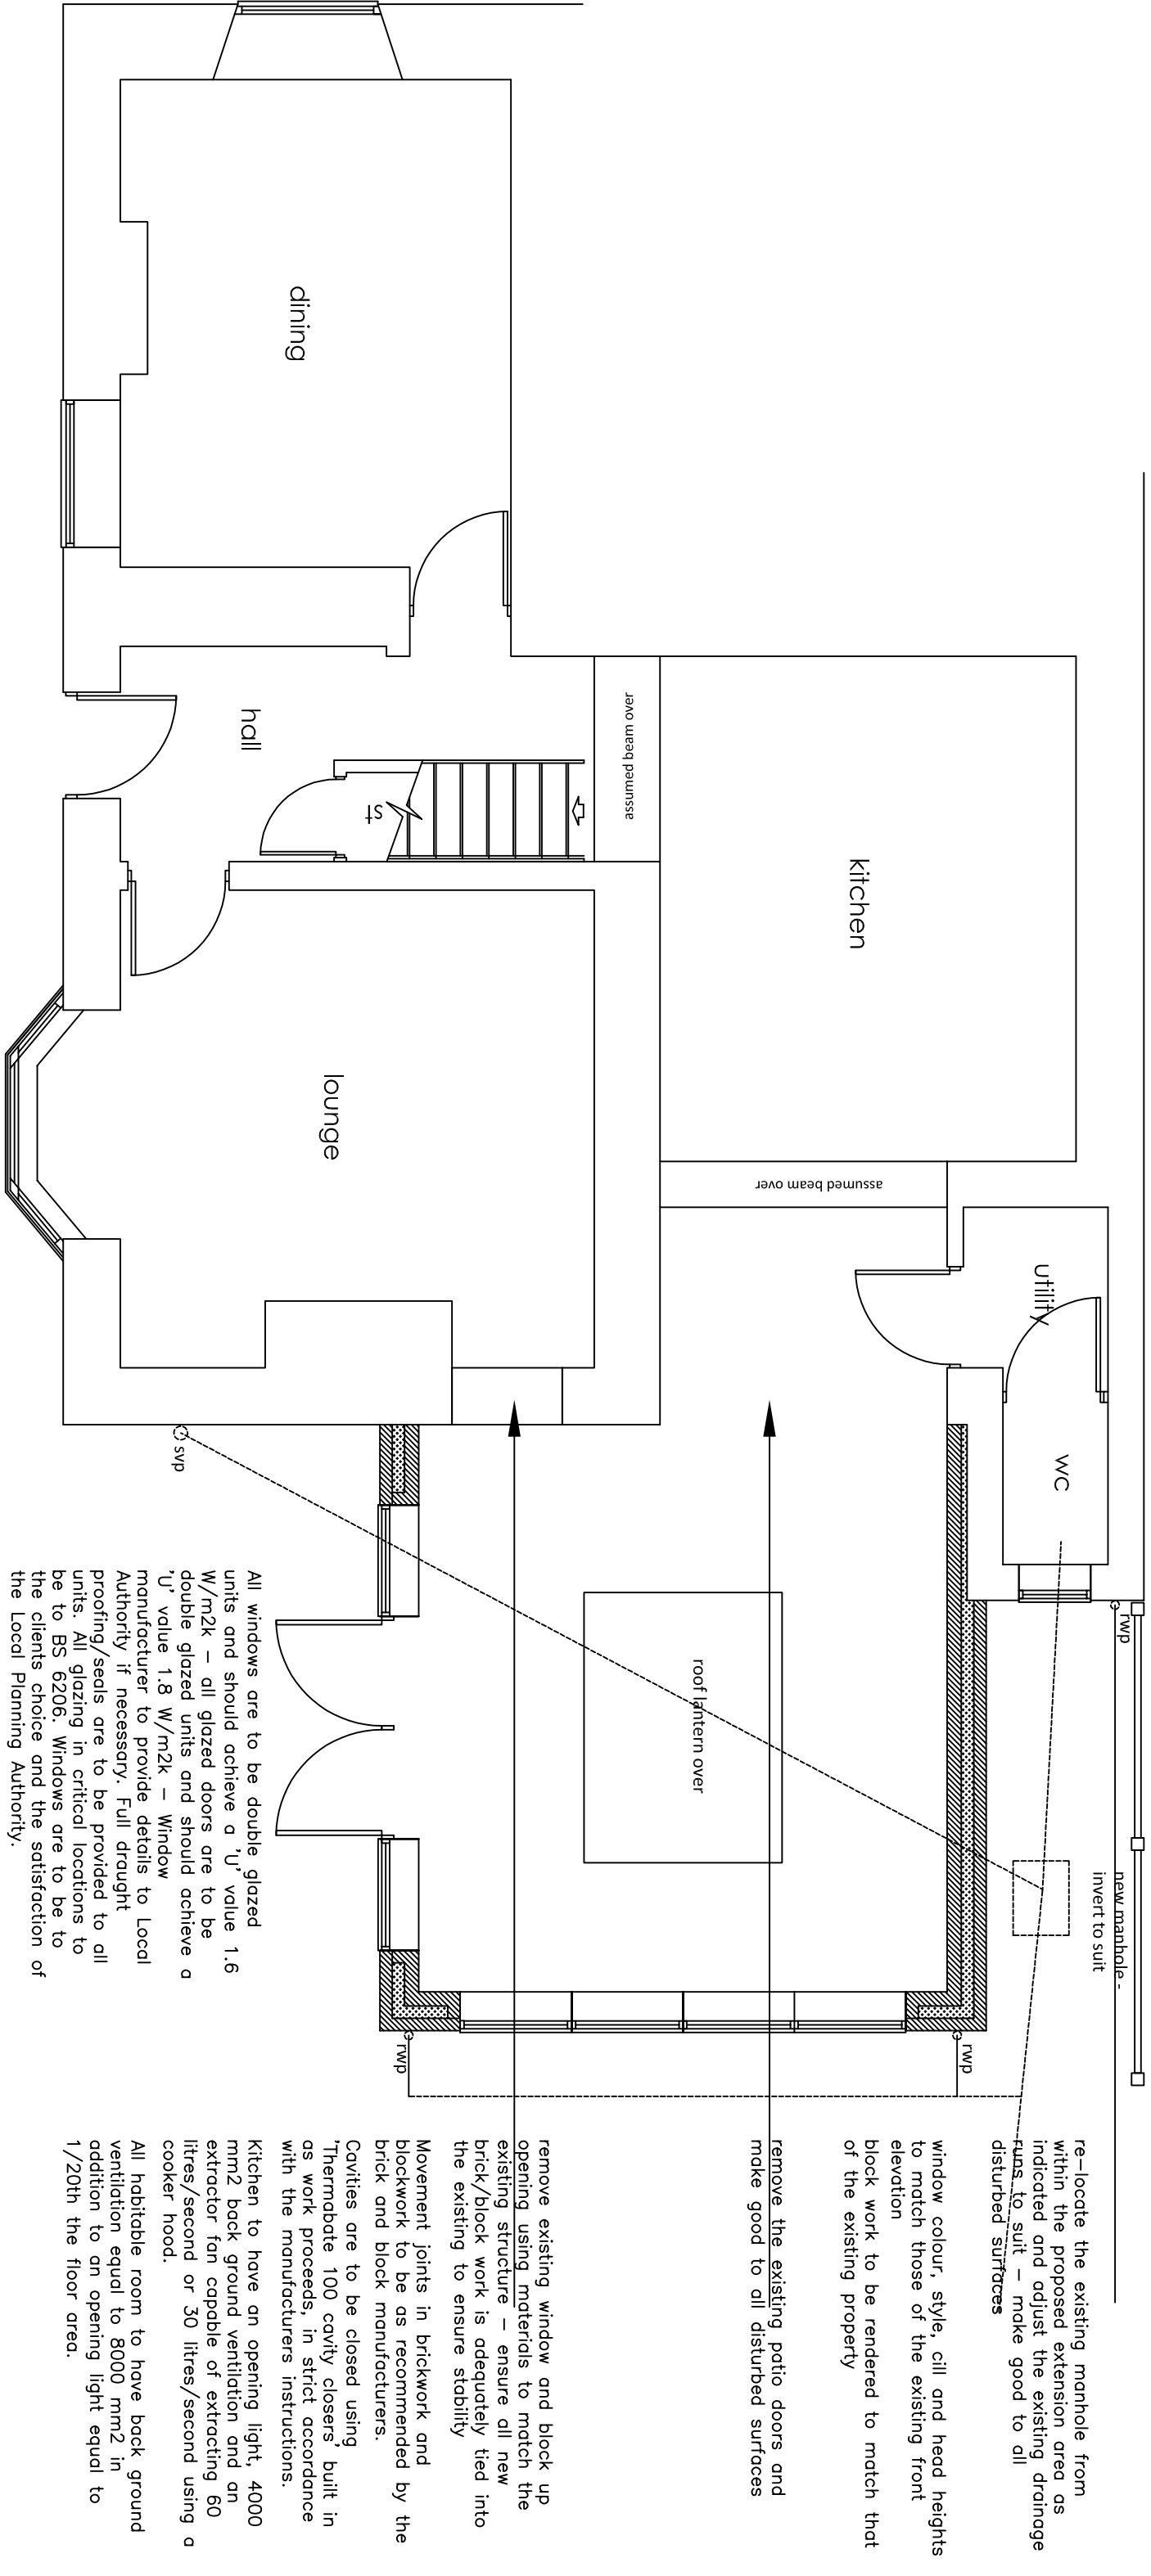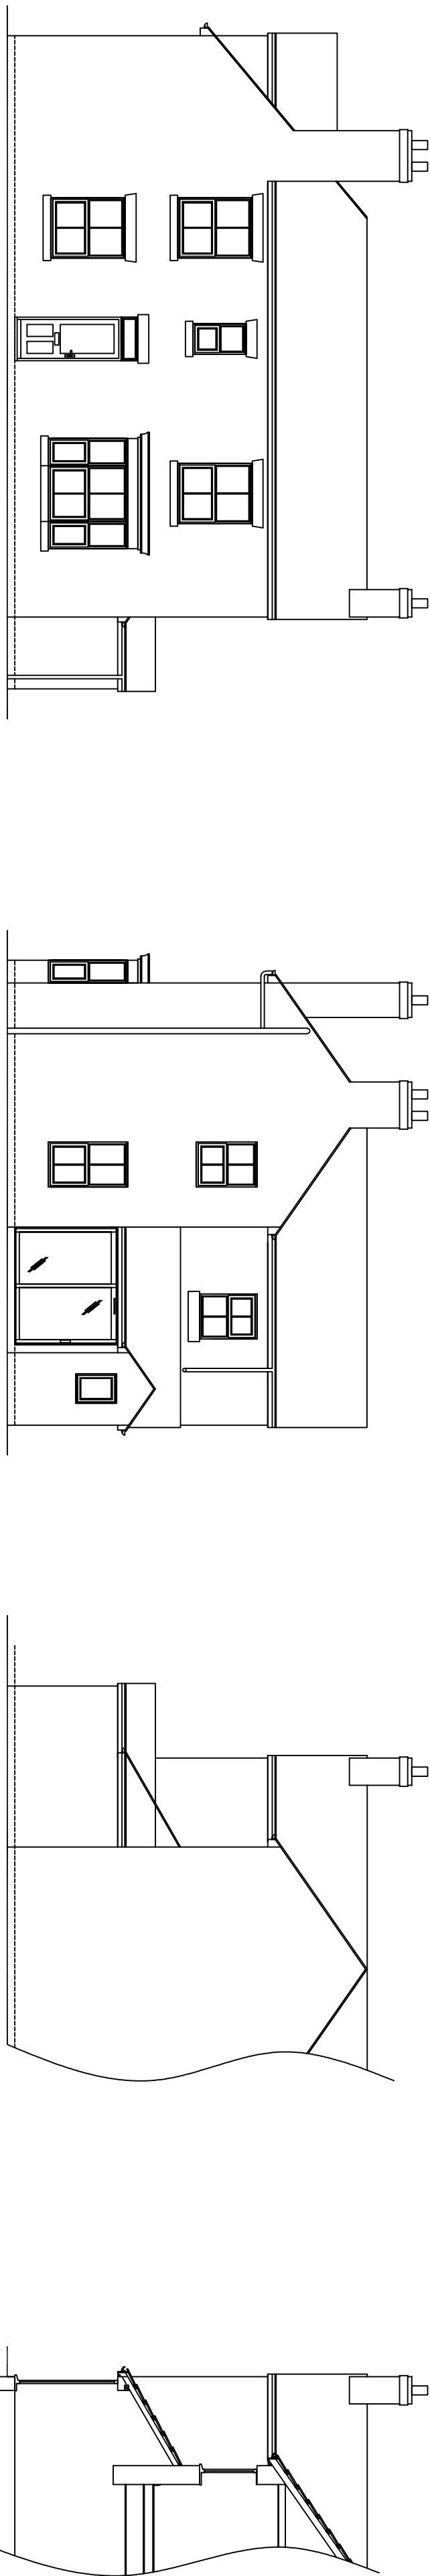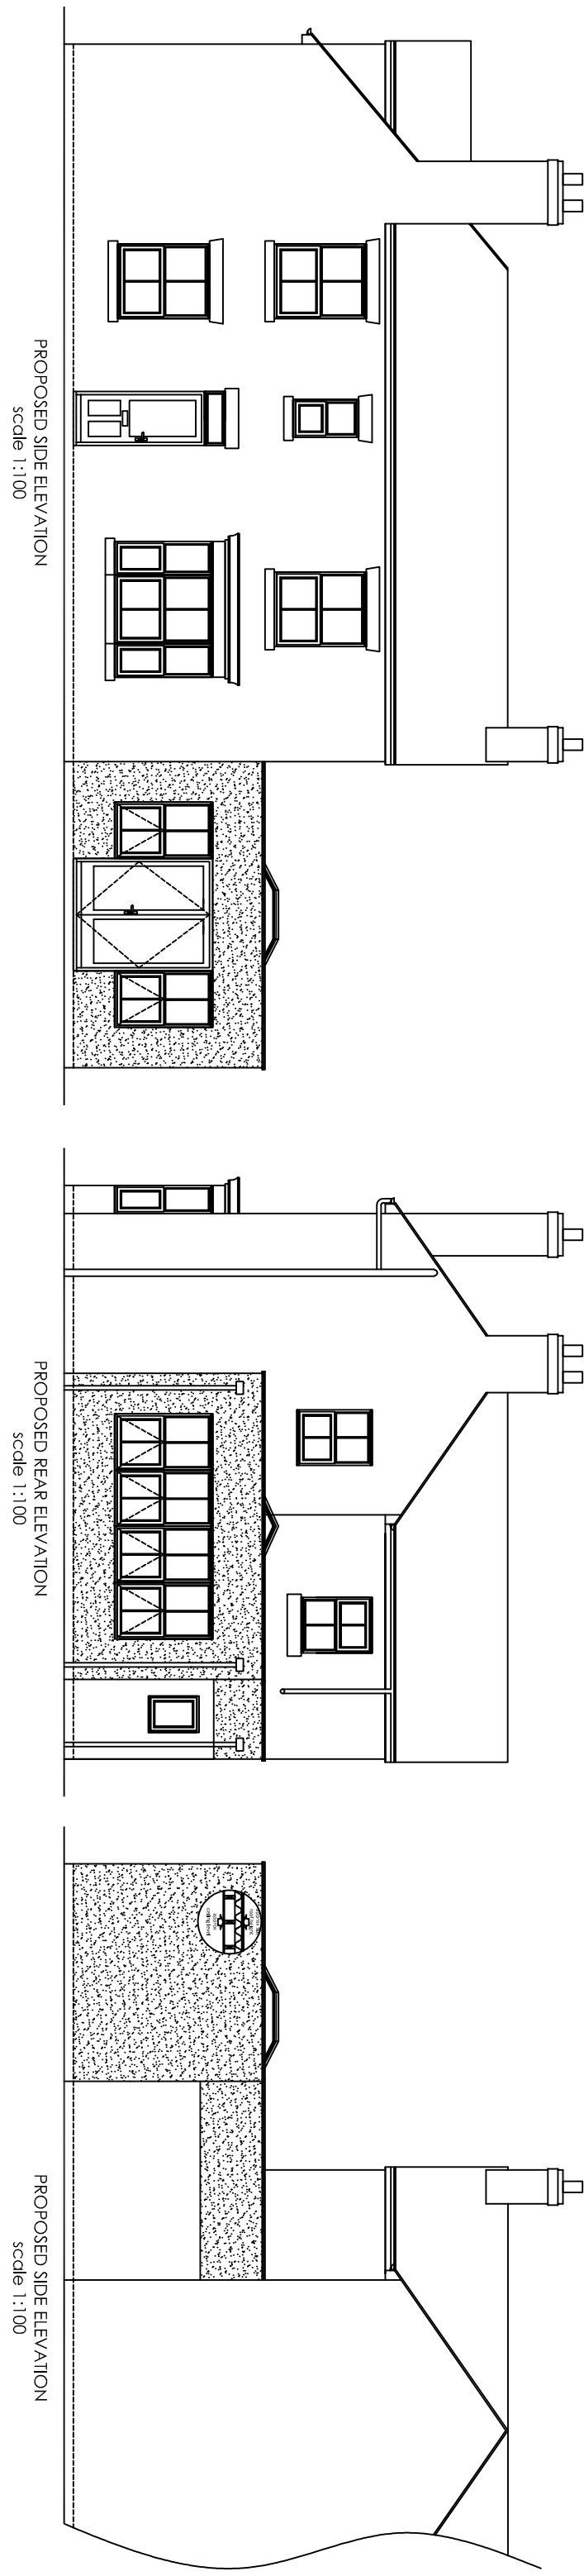

PROPOSED GROUND FLOOR PLAN
scale 1:50

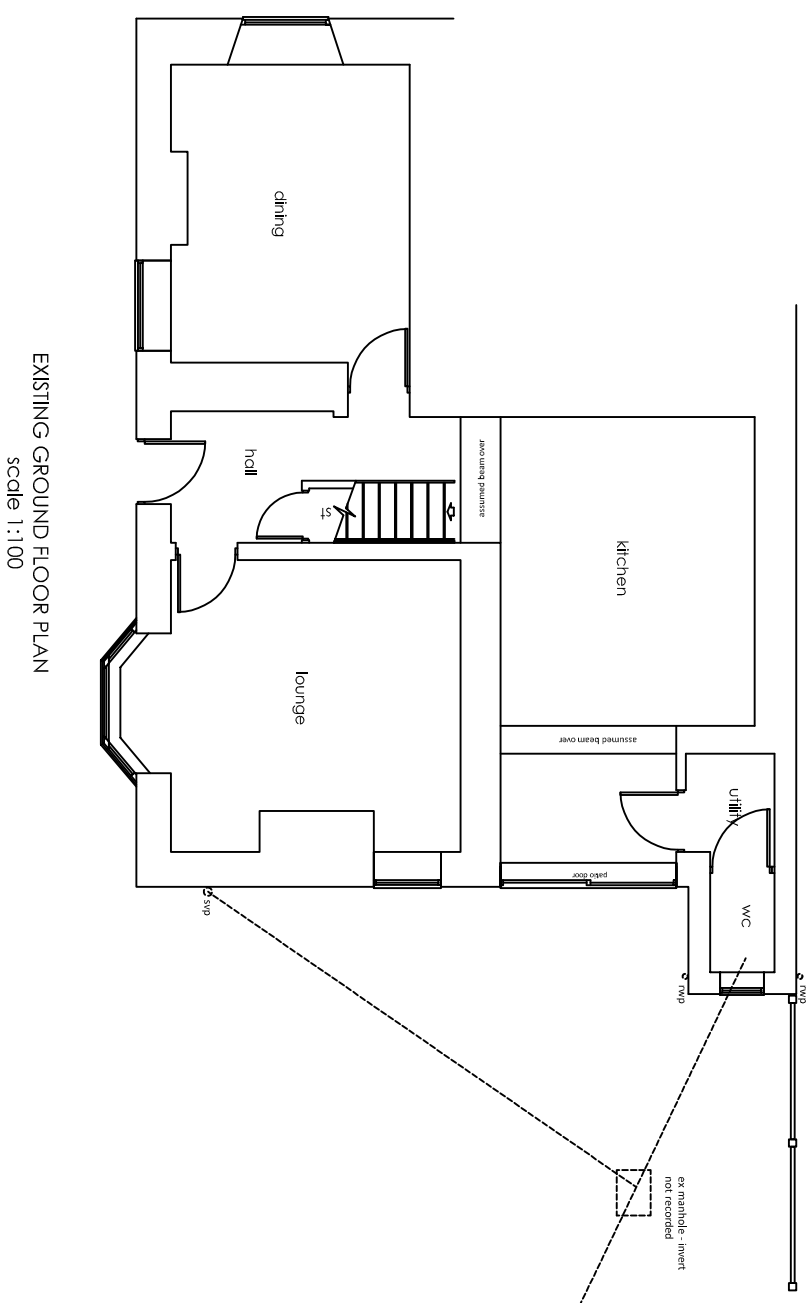

EXISTING GROUND FLOOR PLAN
scale 1:100

