




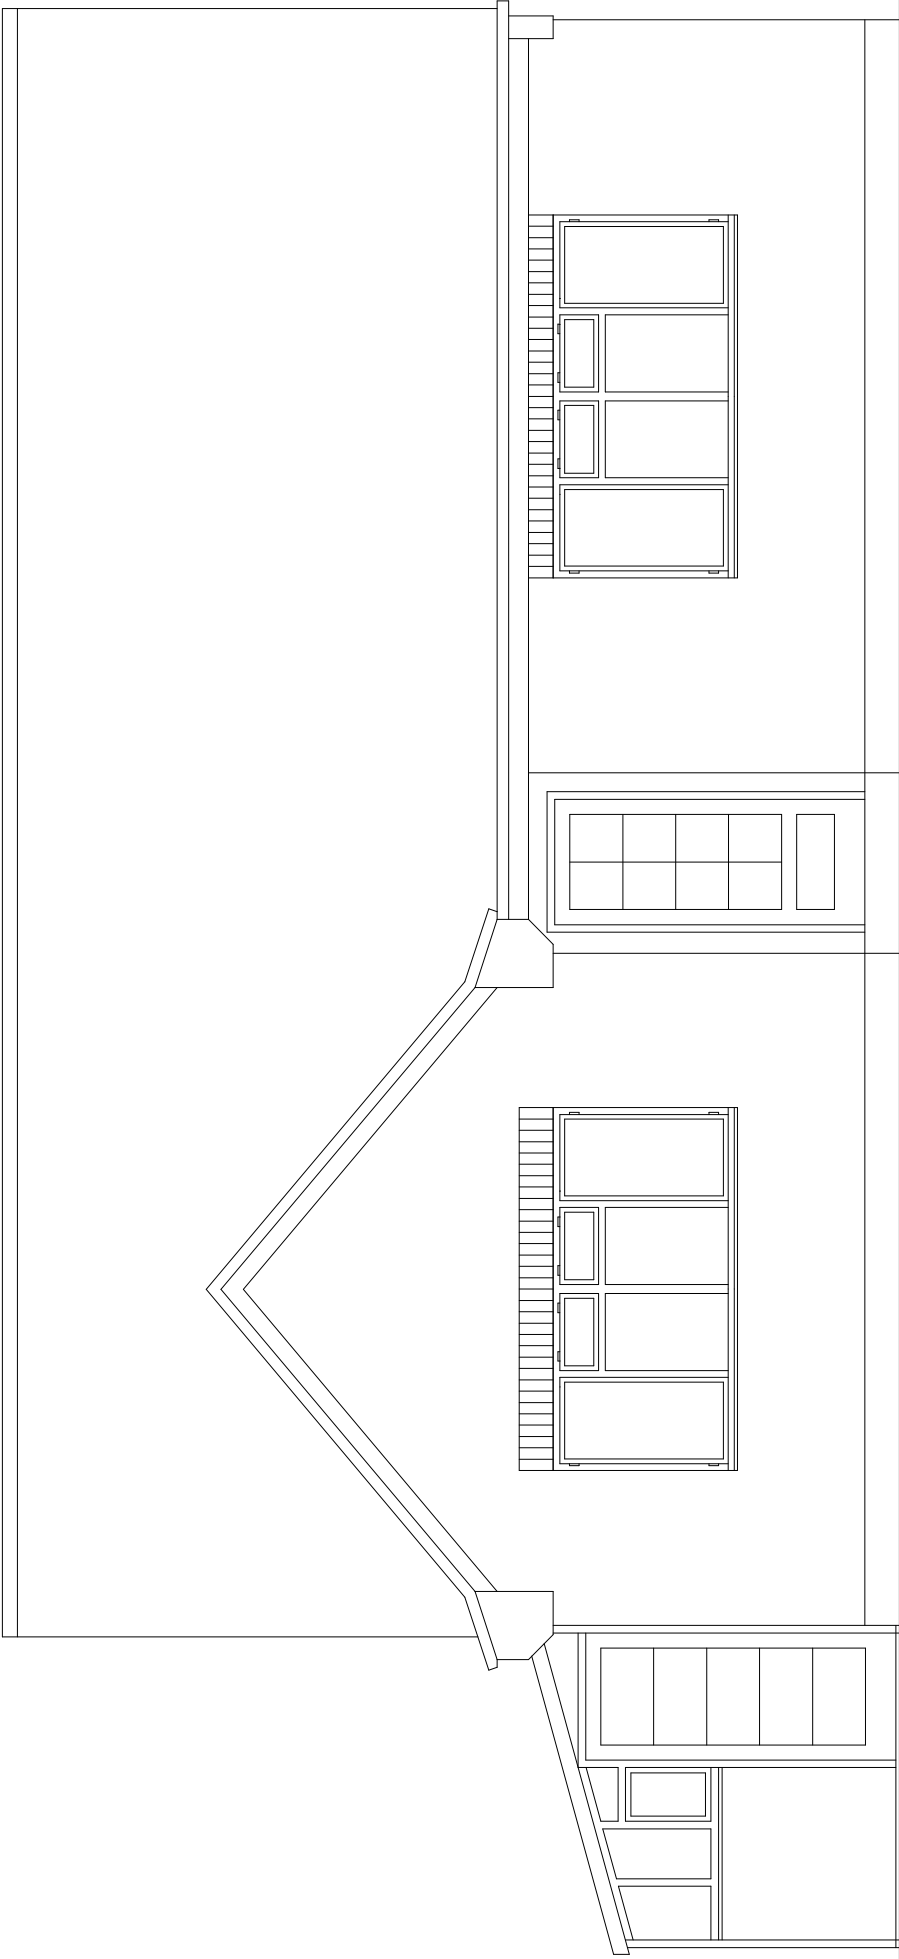


EXISTING FRONT ELEVATION

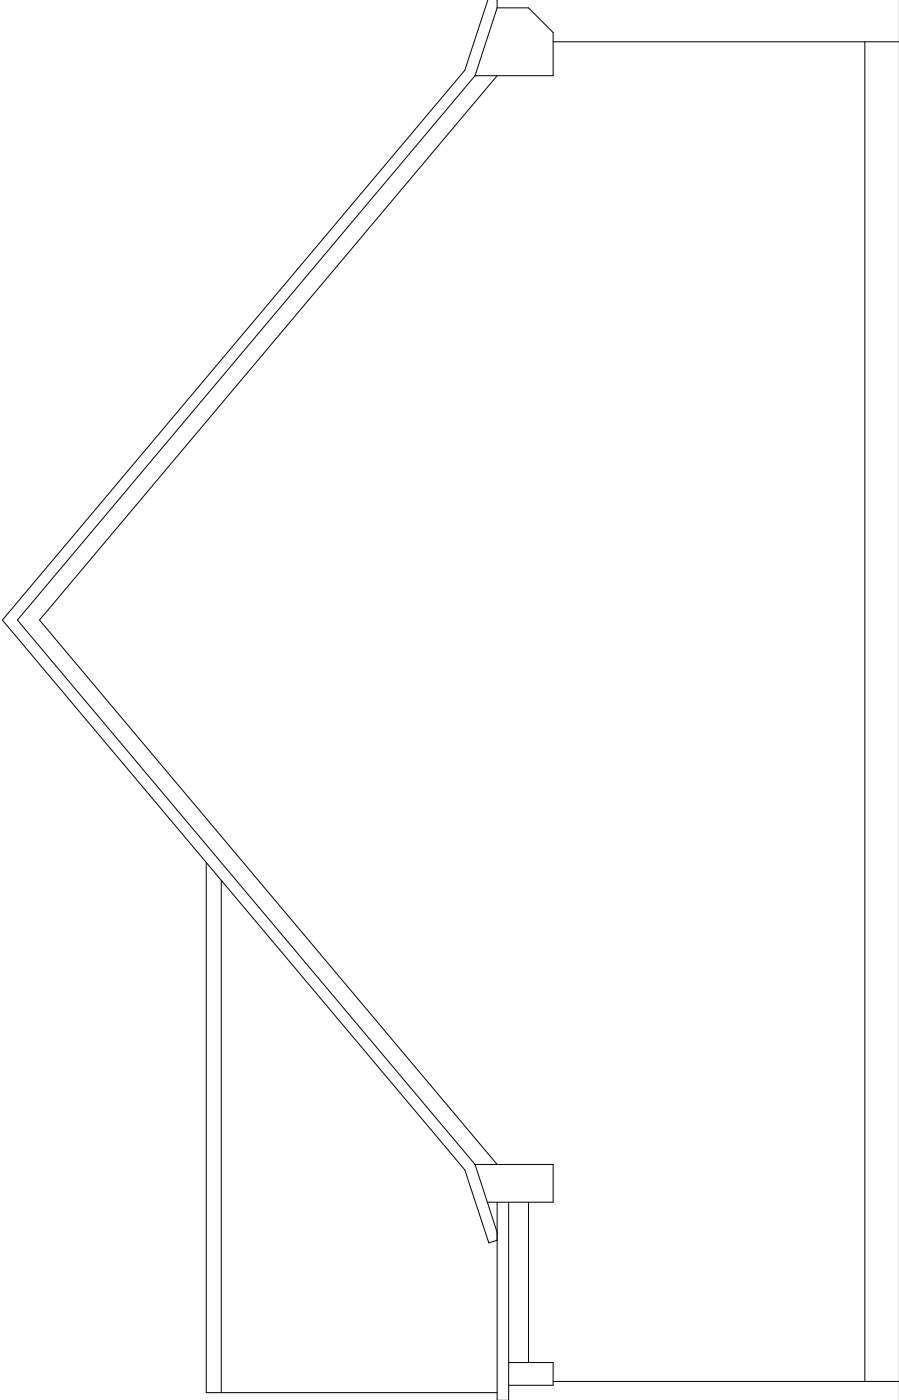

EXISTING SIDE ELEVATION

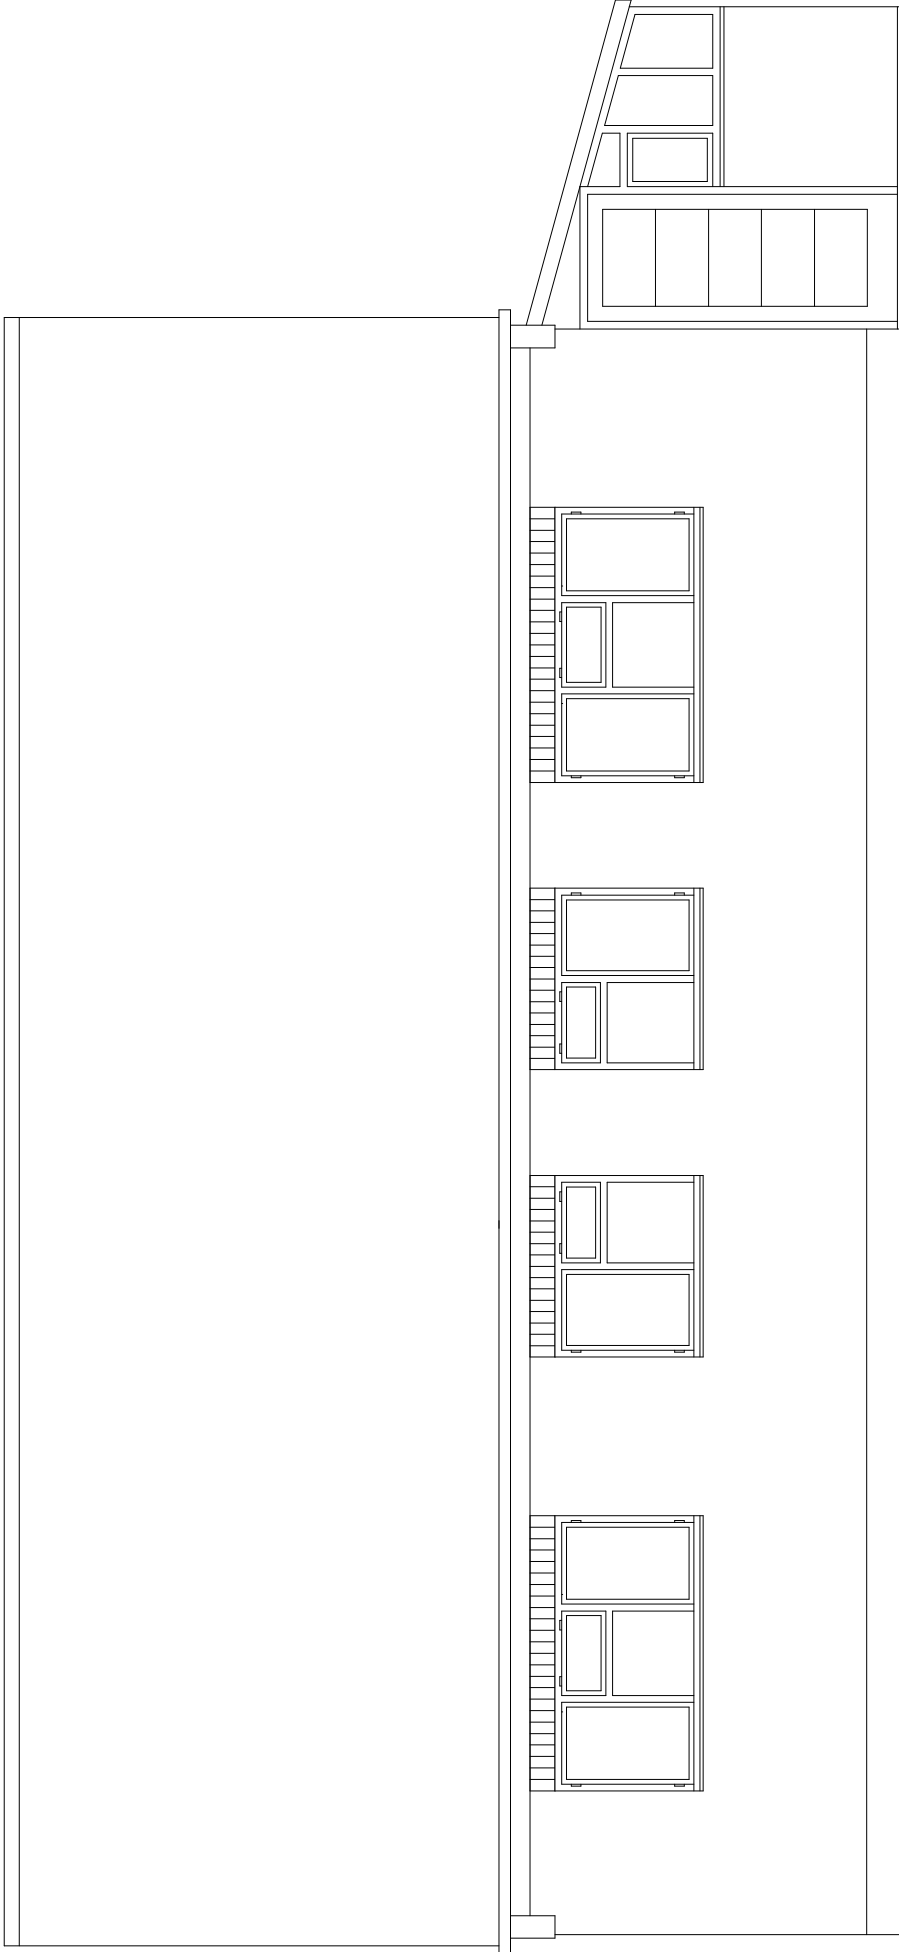


EXISTING REAR ELEVATION

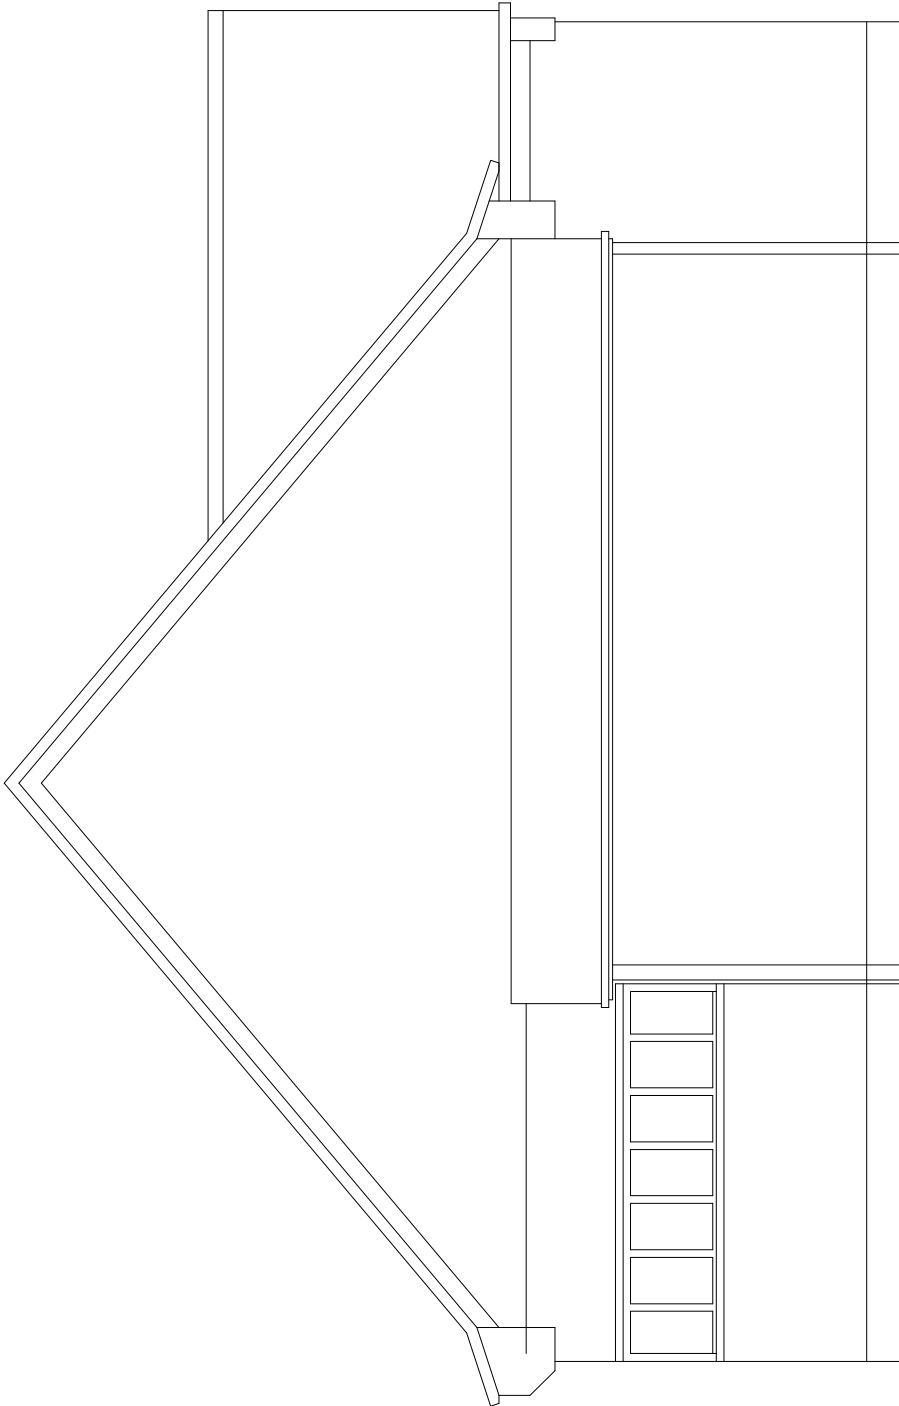

EXISTING SIDE ELEVATION



EXISTING GROUND FLOOR PLAN

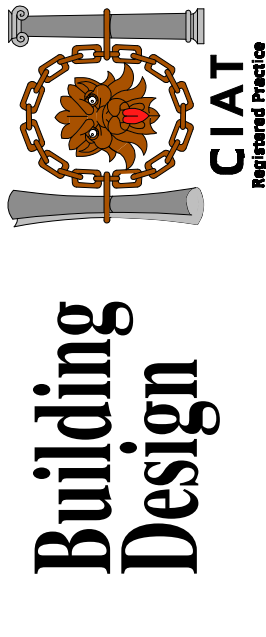

TITLE  
PROPOSED ALTERATIONS AND EXTENSIONS AT  
16 CHURCH LANE  
CHECKLEY  
STOKE-ON-TRENT  
ST10 4NJ  
CLIENT

DRAWING NO.  
SURVEY AS EXISTING  
SCALE  
1:500/00  
DATE  
JUNE 2021

B. BLAKEMAN CIAT  
2 Cornmar Place  
16 Church Lane  
Stoke-on-Trent  
ST12 9PL  
TEL 01783 47064

