


FRONT ELEVATION TO ROAD


SIDE ELEVATION

SIDE ELEVATION

REAR ELEVATION

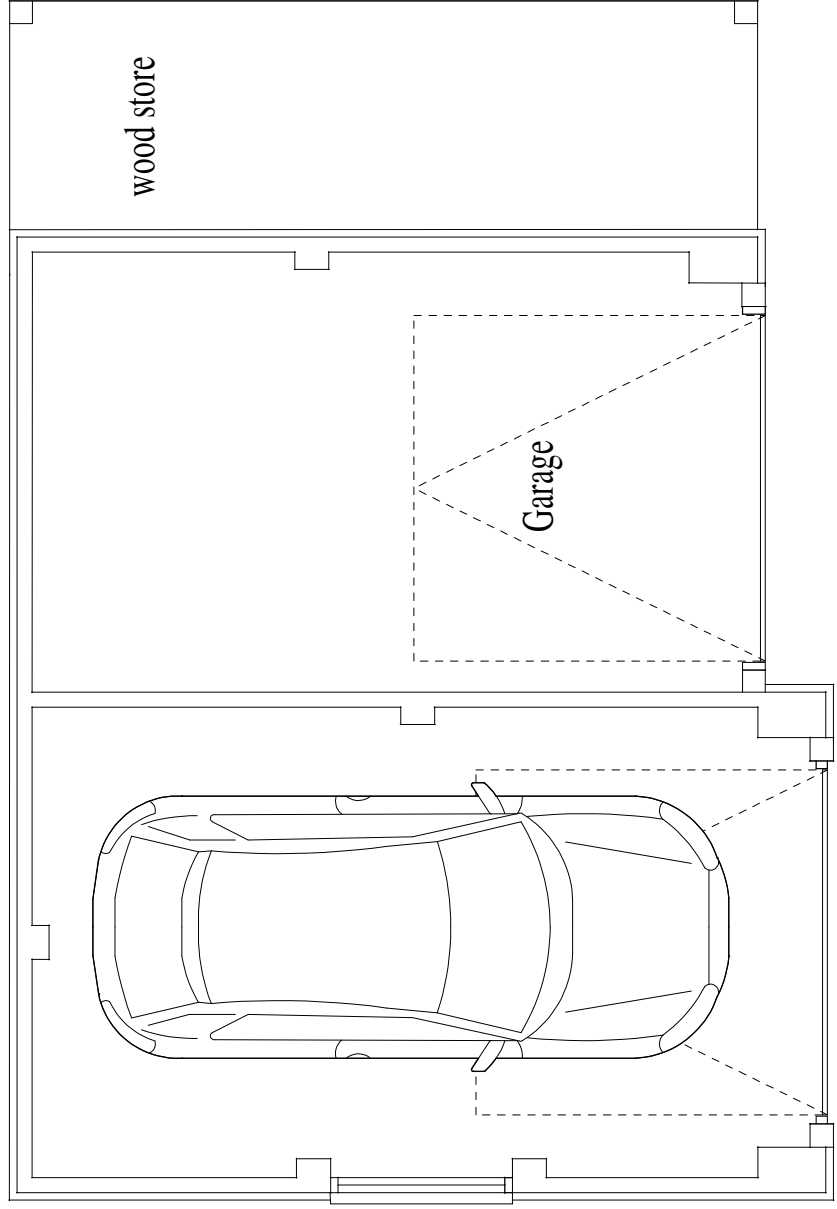


GROUND FLOOR PLAN


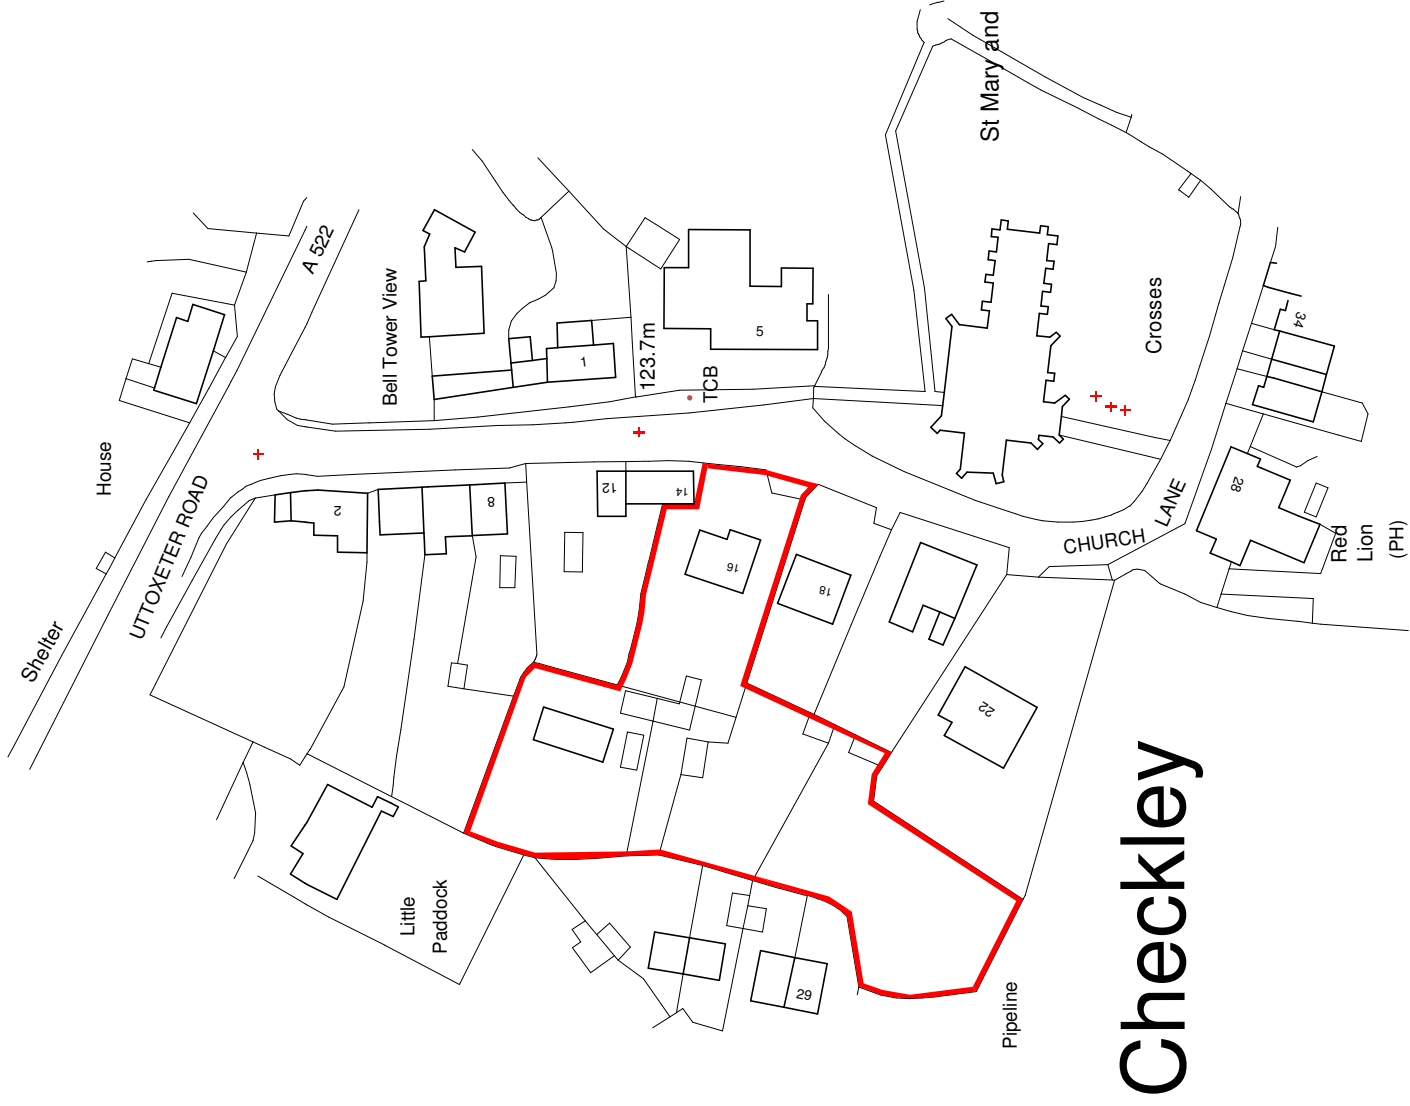


LOCATION PLAN 1:1250

Checked/Drawn: 15/07/2021 Copyright 2021. All rights reserved. Licence number: 18002412

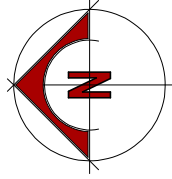


SITE PLAN 1:500

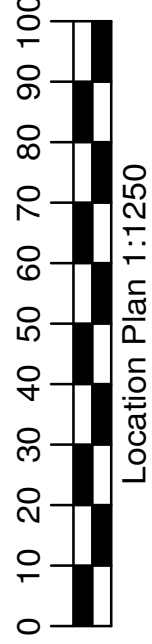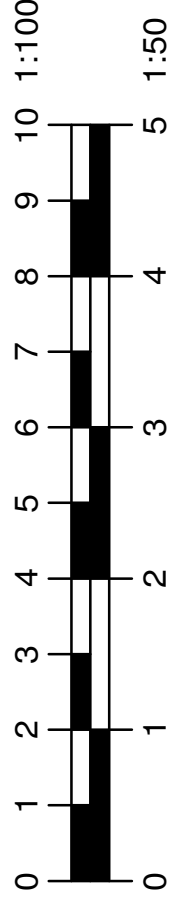

Location Plan 1:1250

Block Plan 1:500

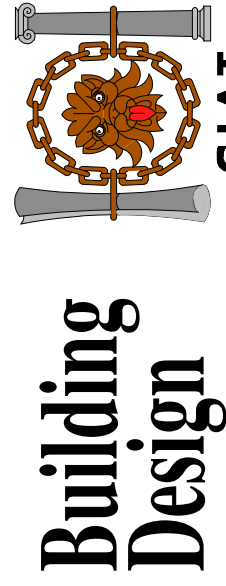

CIAT
Registered Practice

PROPOSED ALTERATIONS AND EXTENSIONS AT
16 CHURCH LANE
CHECKLEY
STOKE-ON-TRENT
ST10 4NJ

CLIENT
MS. S. WILKINSON & MR. K. HEATHCOTE

DRAWING NO.

PLANNING 1 GARAGE

SCALE 1:50

DATE JULY 2021

B. BLAKEMAN CIAT

2, Conna Place

Stoke-on-Trent

ST12 9PL

TEL 01823 470604