


BLOCK/SITE PLAN
 AREA 90m x 90m
 SCALE: 1:500 on A4
 CENTRE COORDINATES: 395071 , 344518

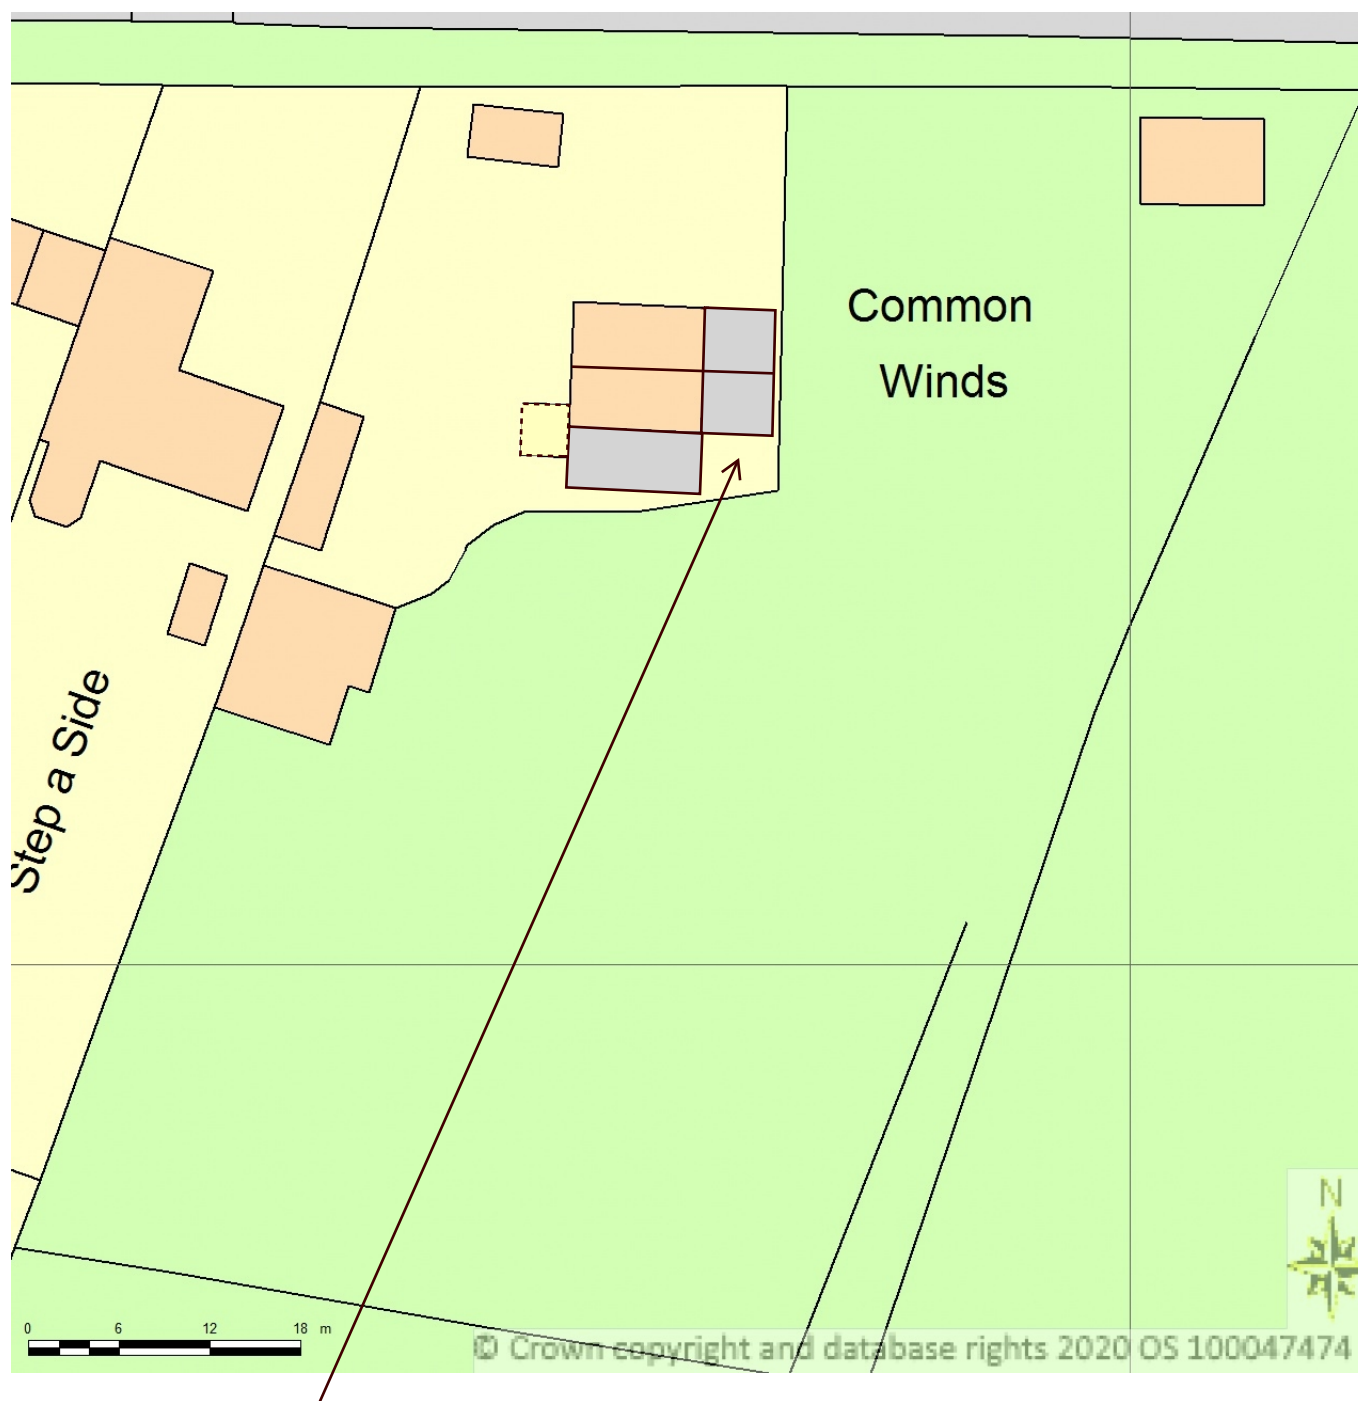

Proposed extension footprint shaded grey
 see 1:1250 location plan for site boundaries



Supplied by Streetwise Maps Ltd
www.streetwise.net
 Licence No: 100047474

Proposed Extension and Alterations at:
Common Winds, Caverswall Common Lane, Caverswall ST11 9EY

Proposed 1:500 site plan (A4) Ref CW4b September 2021 (revised)

Geoff Rouane C.Build.E, MCABE, MRICS.
 Chartered Building Surveyor
 Tel 07946517767
 Email: geoffrouane@btinternet.com

