


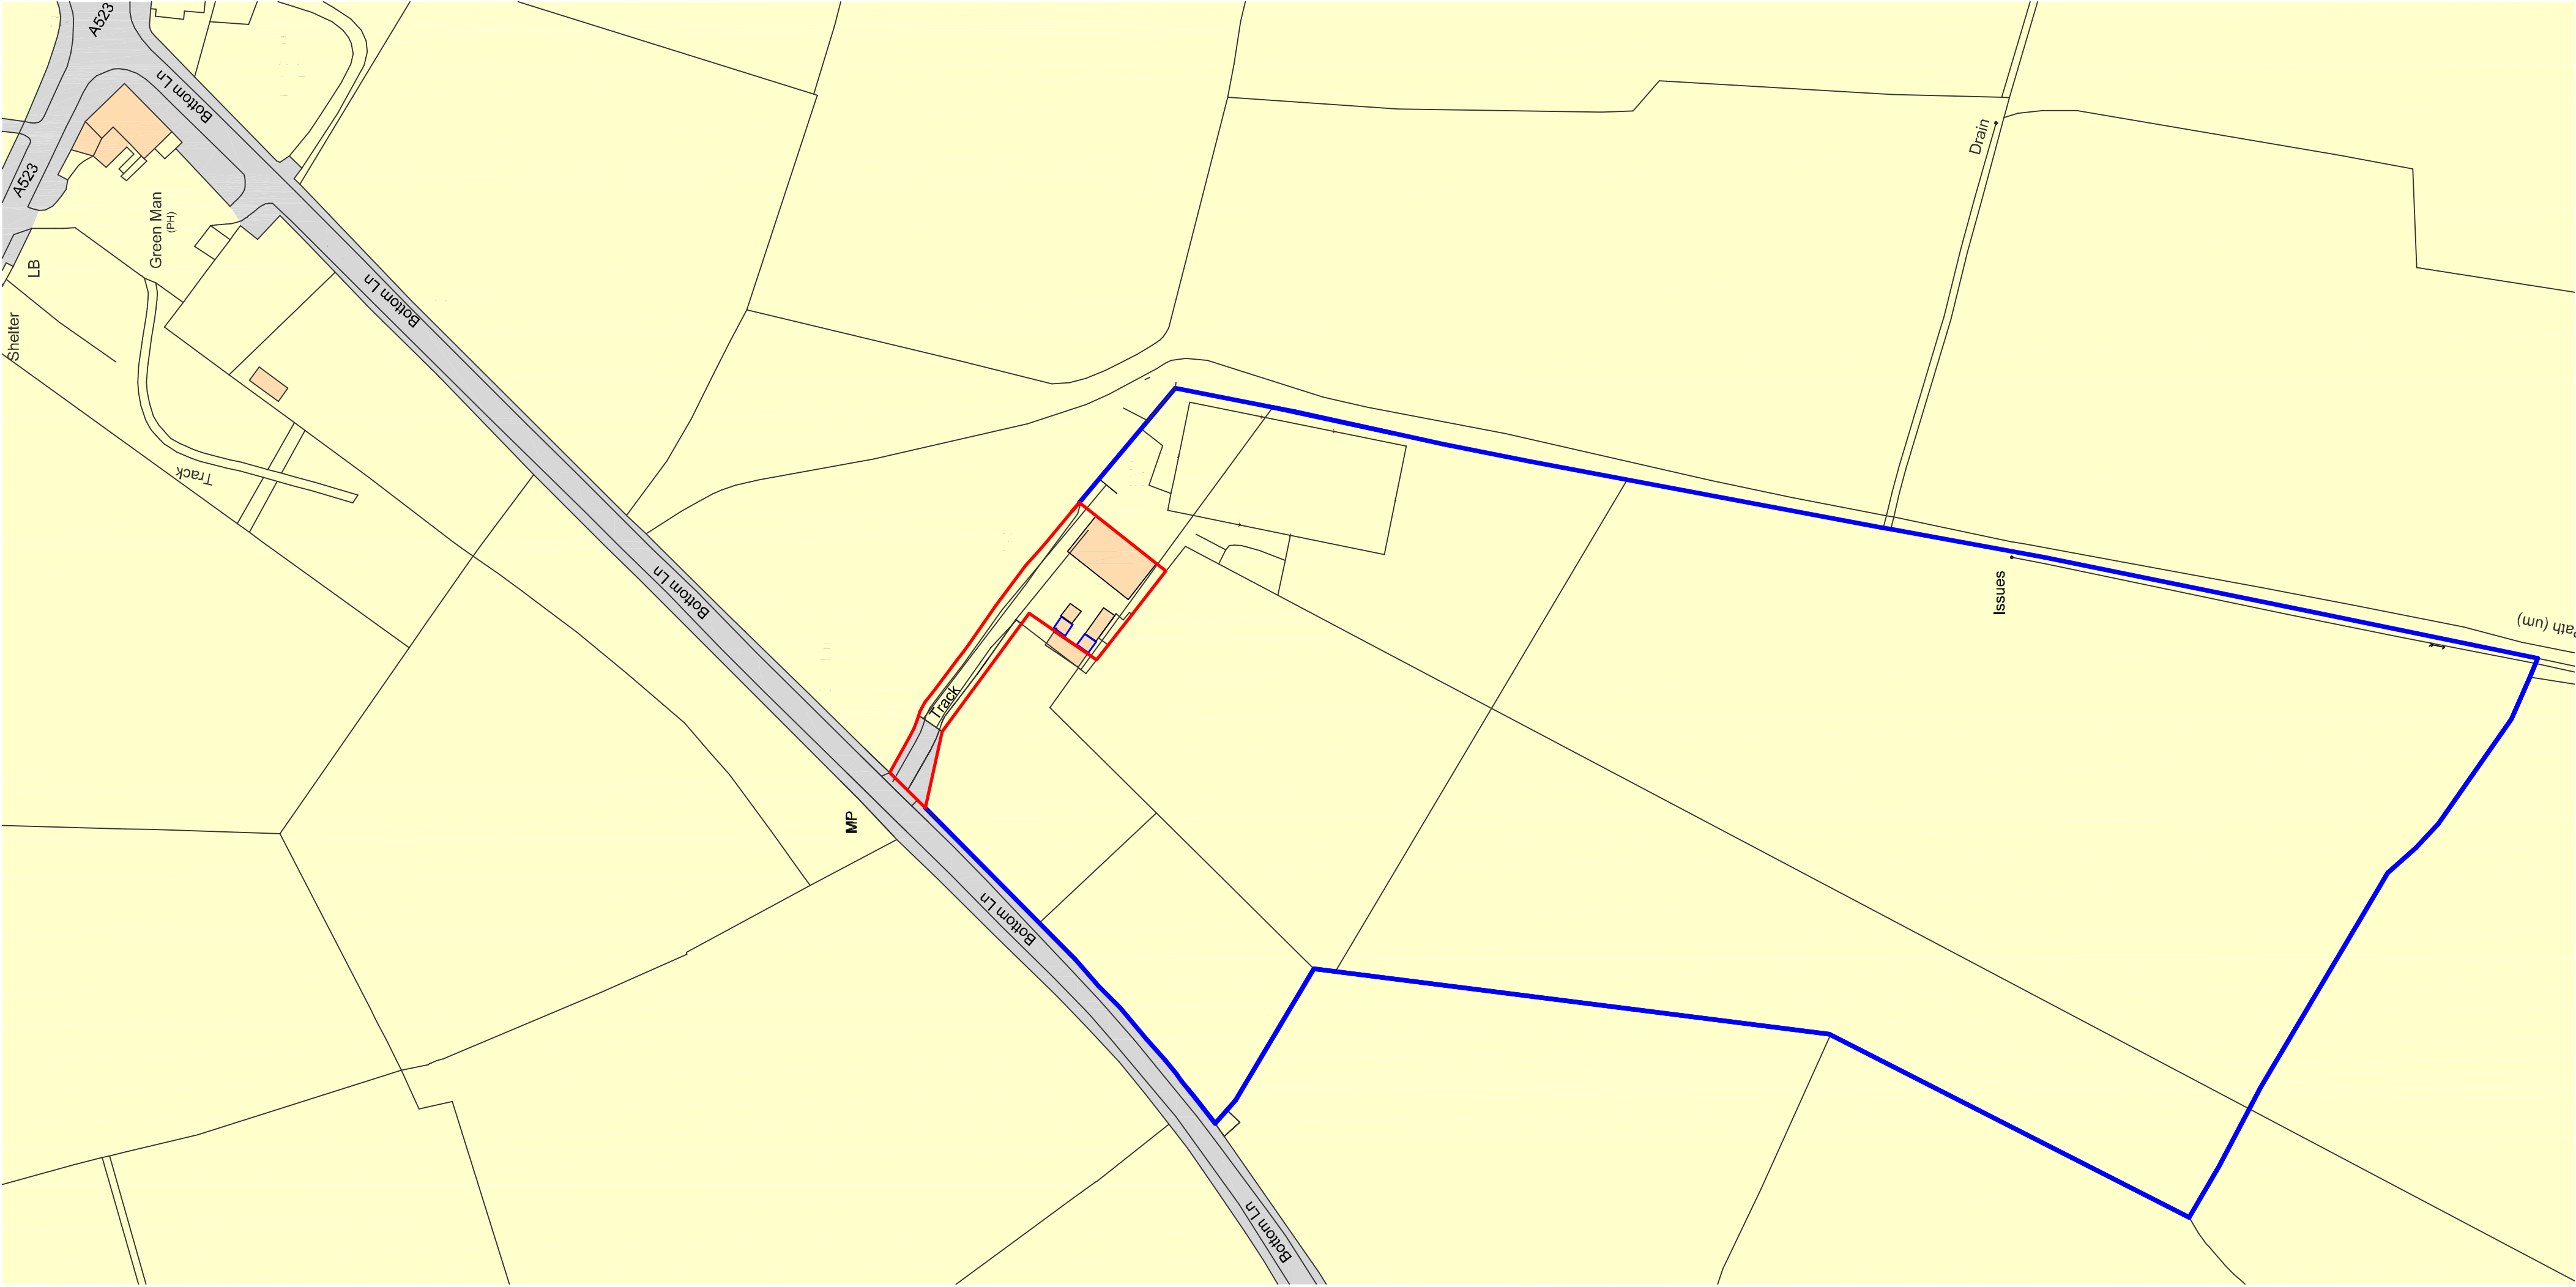



Copyright Survey, © Crown Copyright 2021. All rights reserved. Licence number 100029432

Metres 0 10 20 30 40 50 60 70 80 90 100

SCALE 1:1250

Site Location Plan

Site Plan as Existing and Proposed

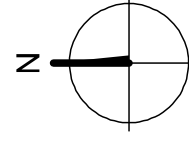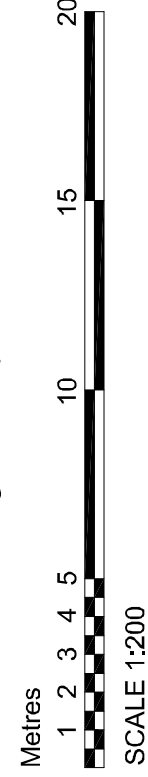

DBD Architectural Consultancy Ltd ©2021

1. Copyright is vested with DBD Architectural Consultancy Ltd.
2. All drawings to be checked on this before use.
3. Copyright is checked before reproduction of new work to the existing conditions.
4. Copyright is checked before reproduction of new work to the existing conditions.
5. All drawings to be used in conjunction with all other drawings and specifications.

Rev	By	Date	Description
1	DBD	10/01/2021	Initial Design
2	DBD	10/01/2021	Final Design



Mr. H. H. H. H.
10 Addons Avenue
Skipton, North Yorkshire
YO13 3PL

Representative Equitation Buildings

Site Plans

Scale: 1:1250
Date: 10/01/2021
Page: 1 of 1
PL 01A