


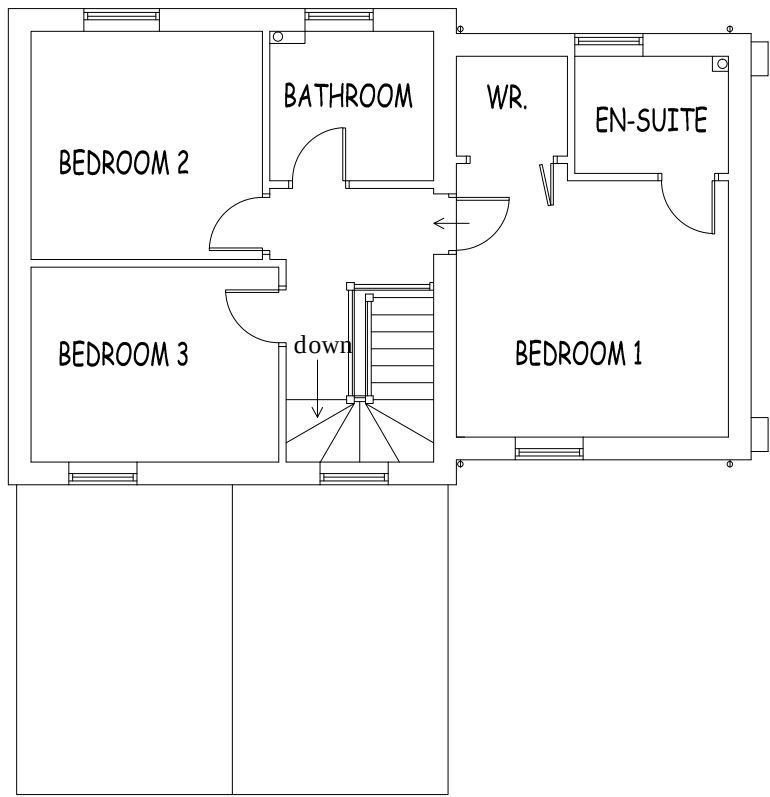


 


EXISTING FIRST FLOOR PLAN

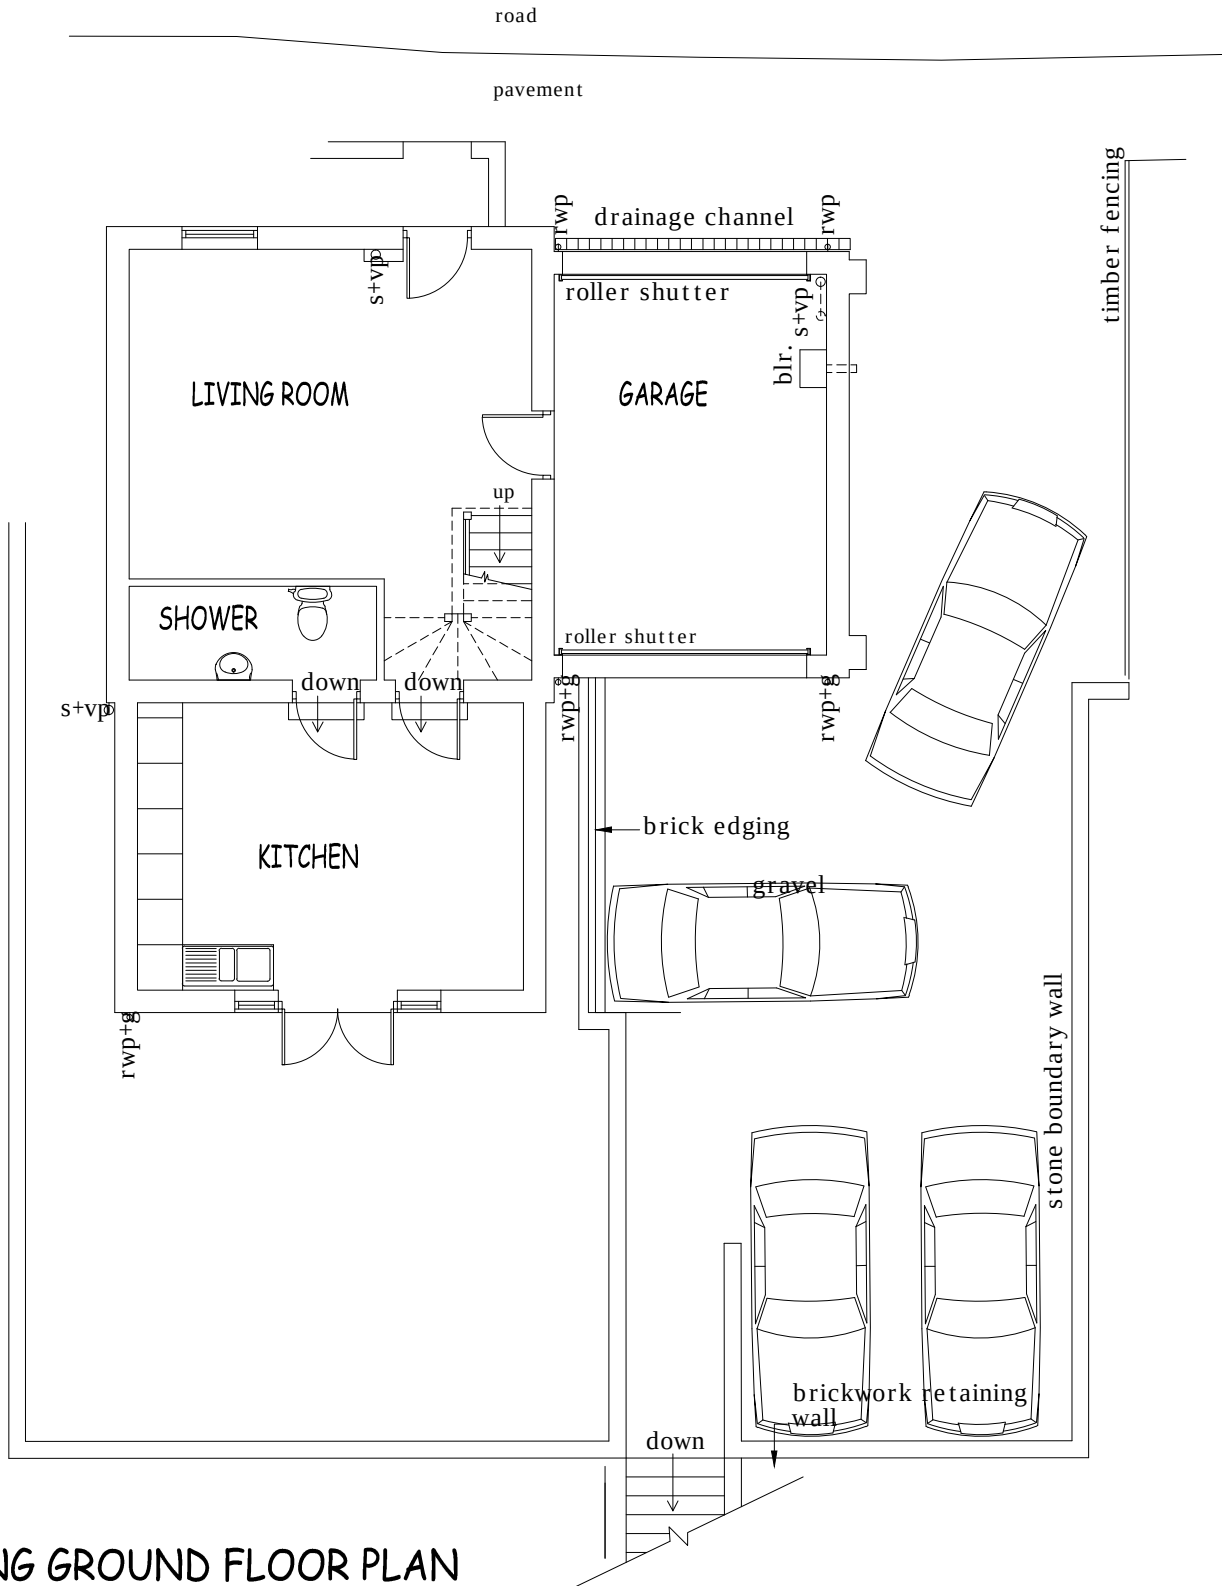

EXISTING GROUND FLOOR PLAN

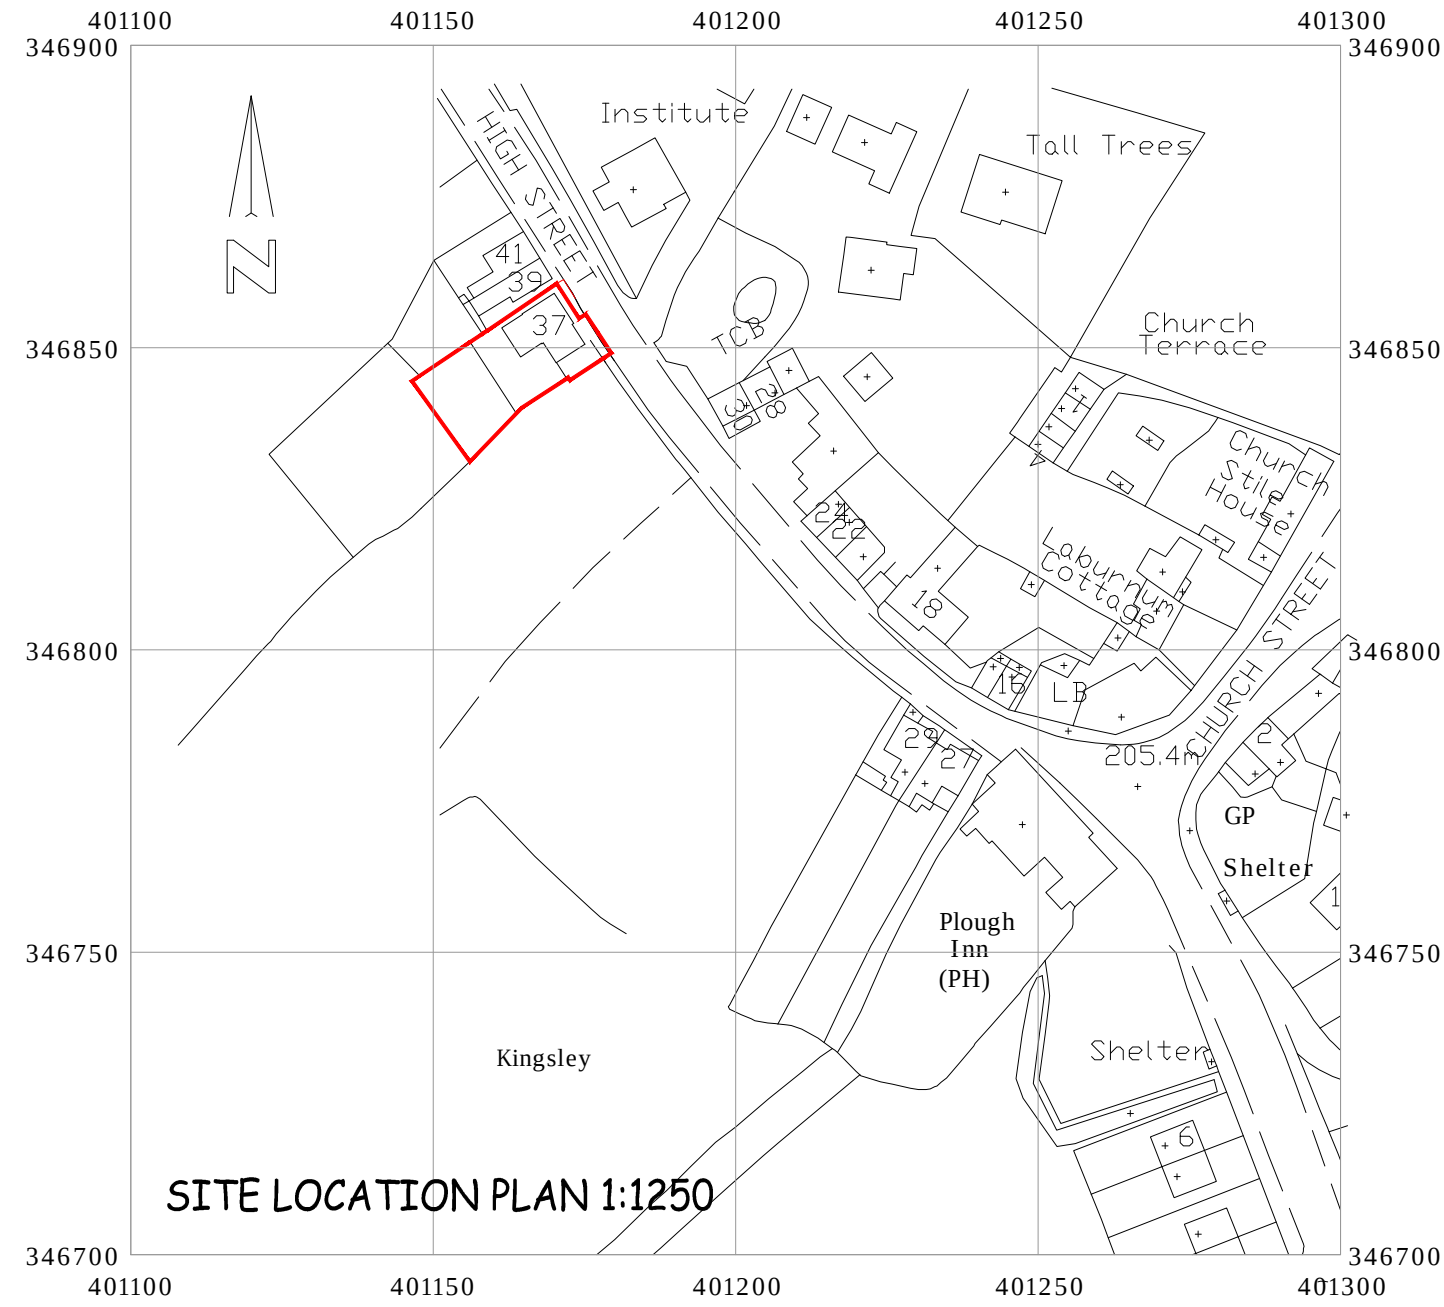

SITE LOCATION PLAN 1:1250

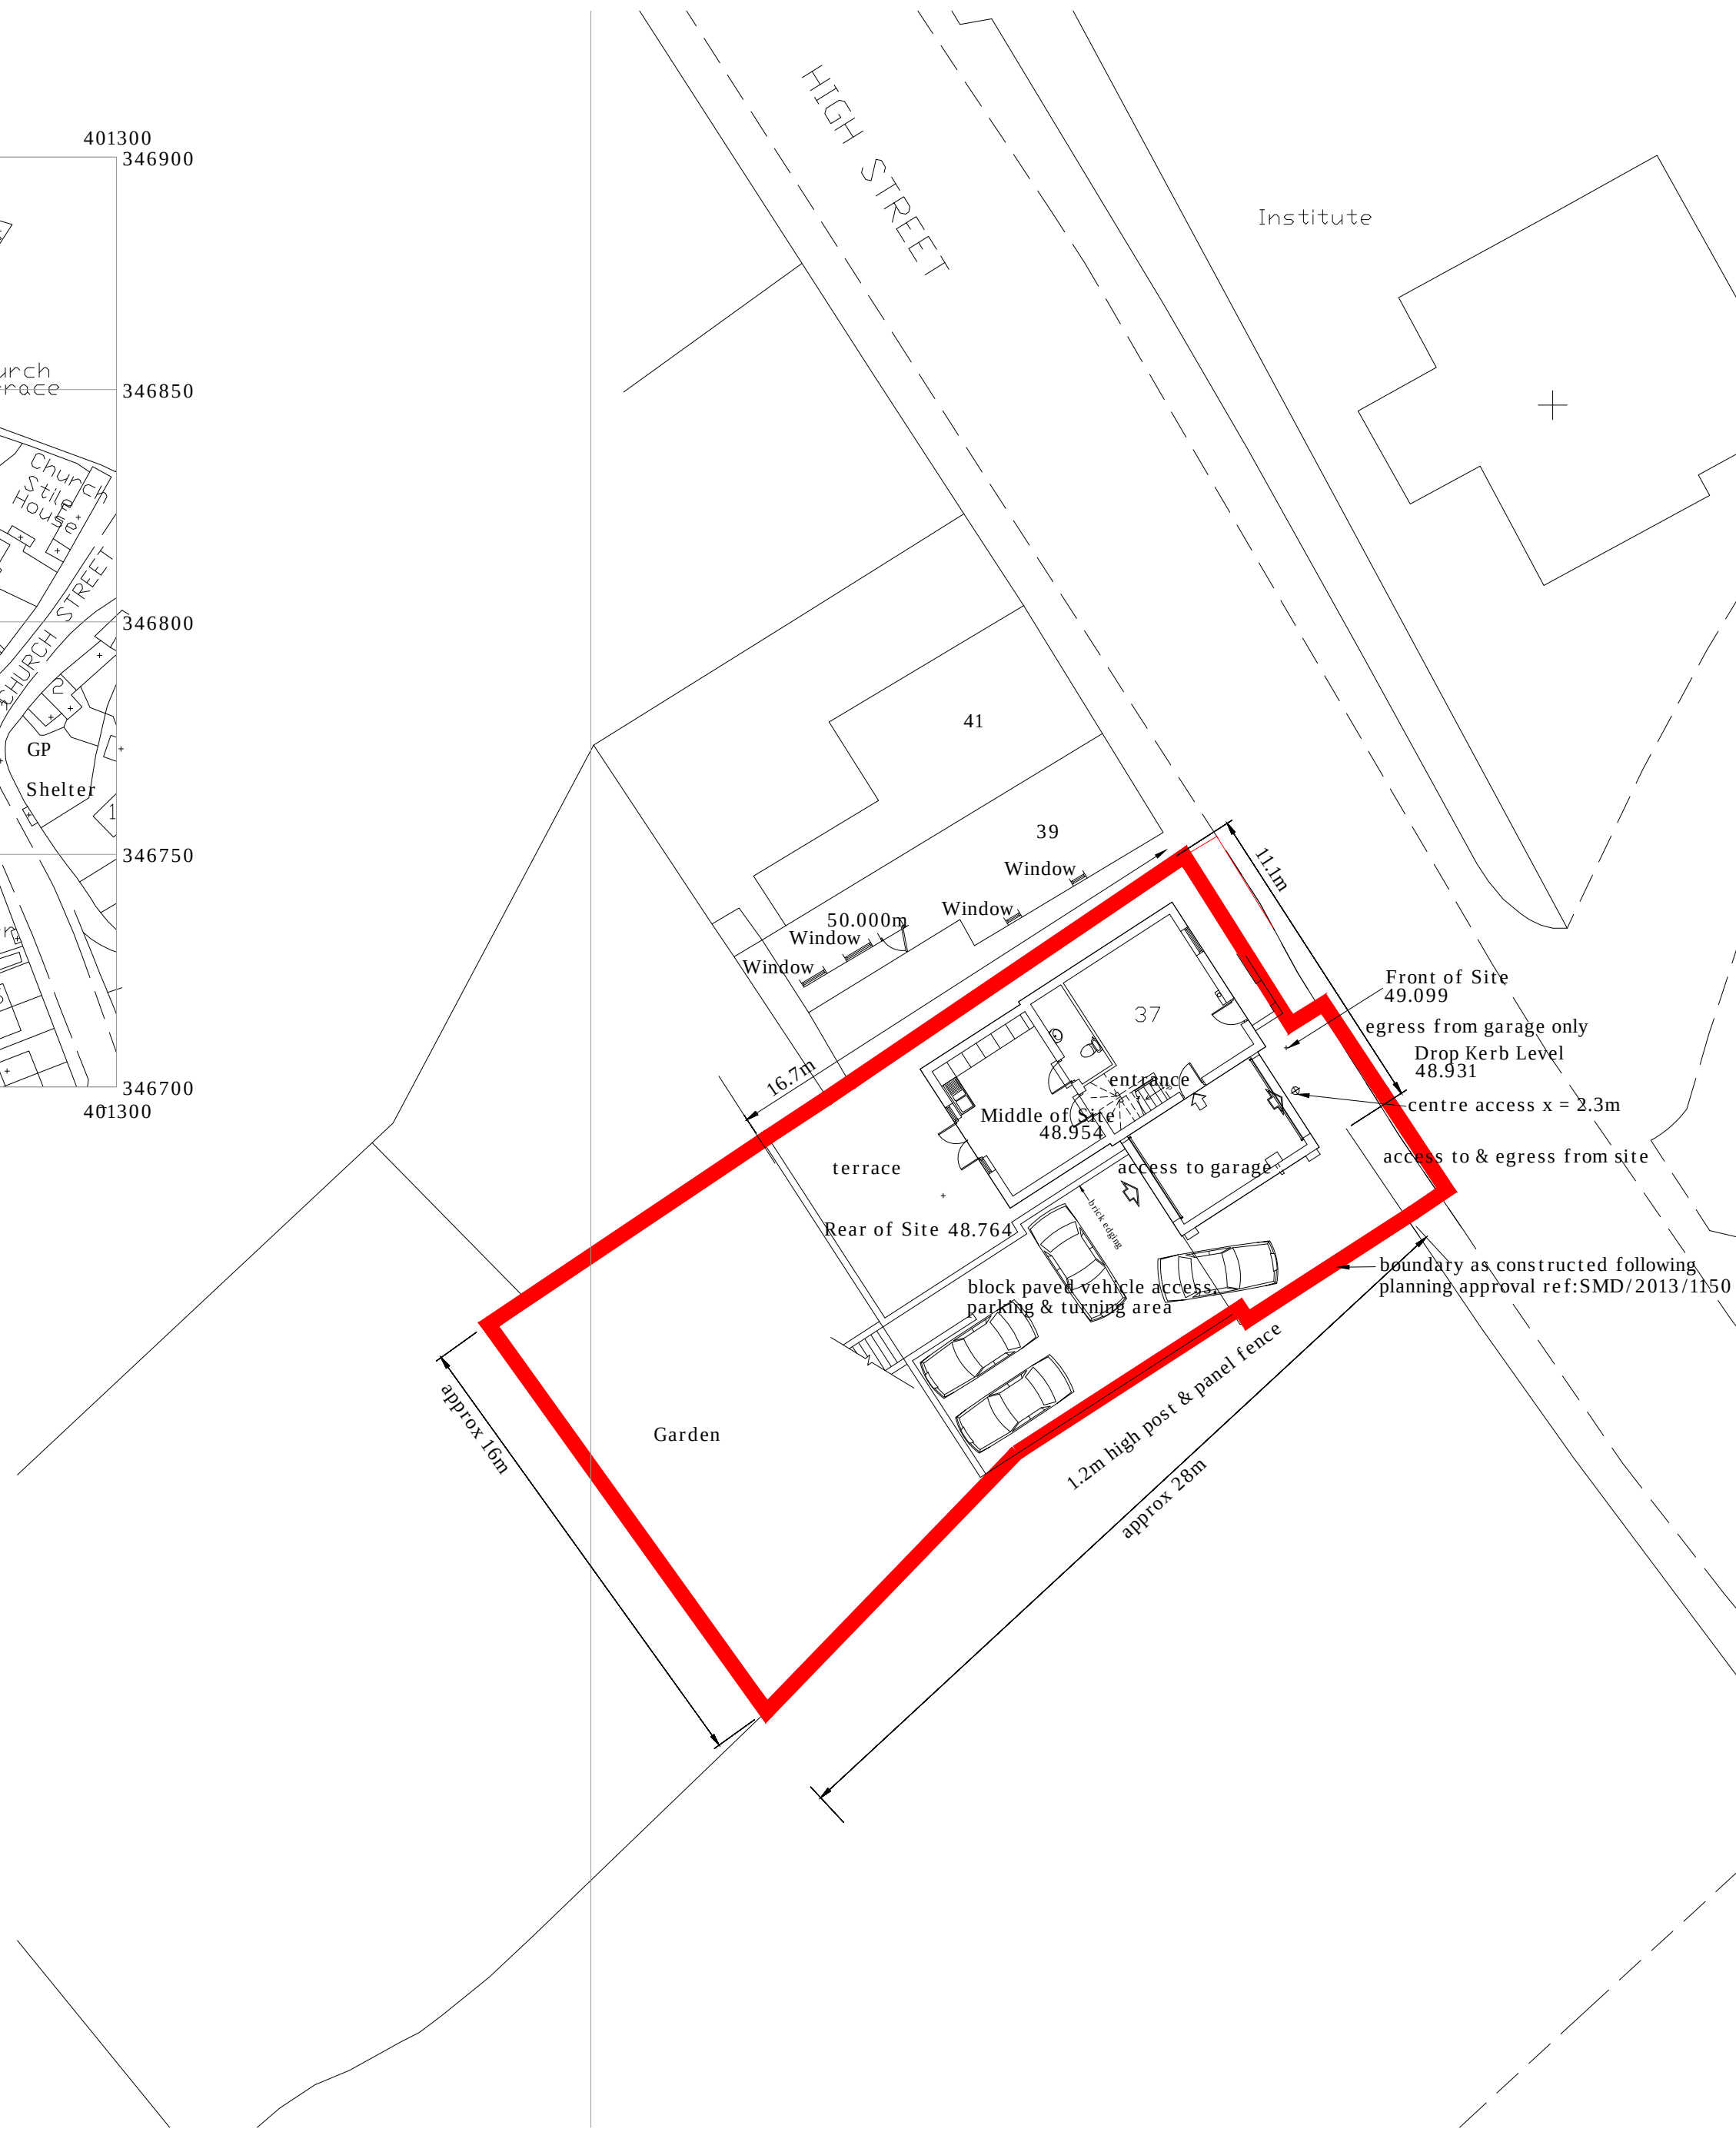


view from south



view from south




view from south west

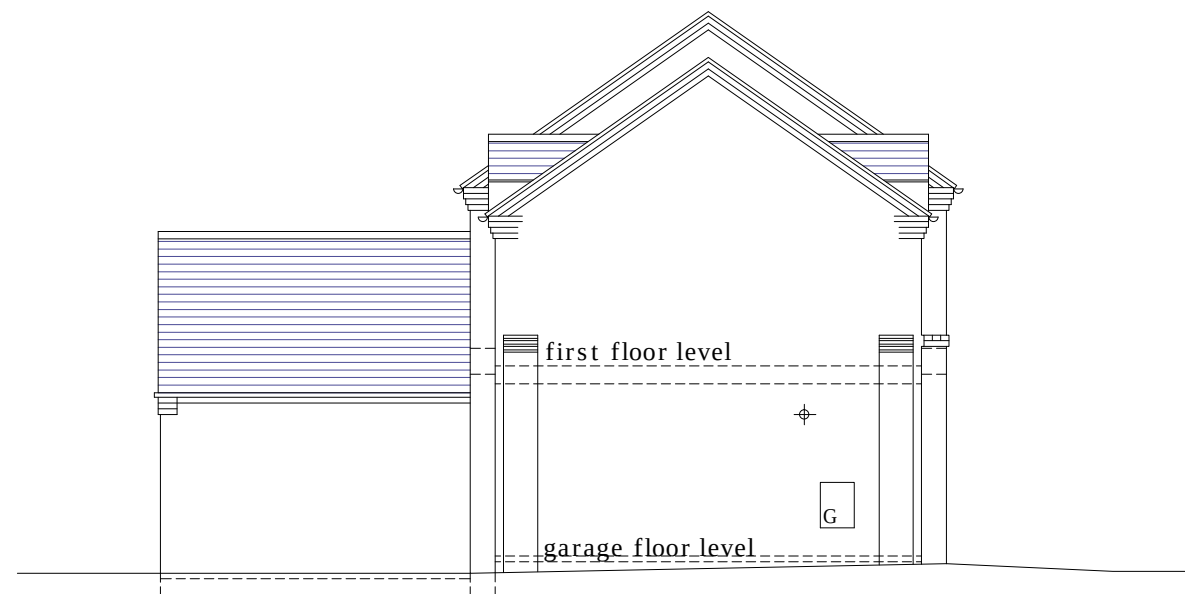

EXISTING SOUTH EAST ELEVATION



EXISTING NORTH EAST ELEVATION

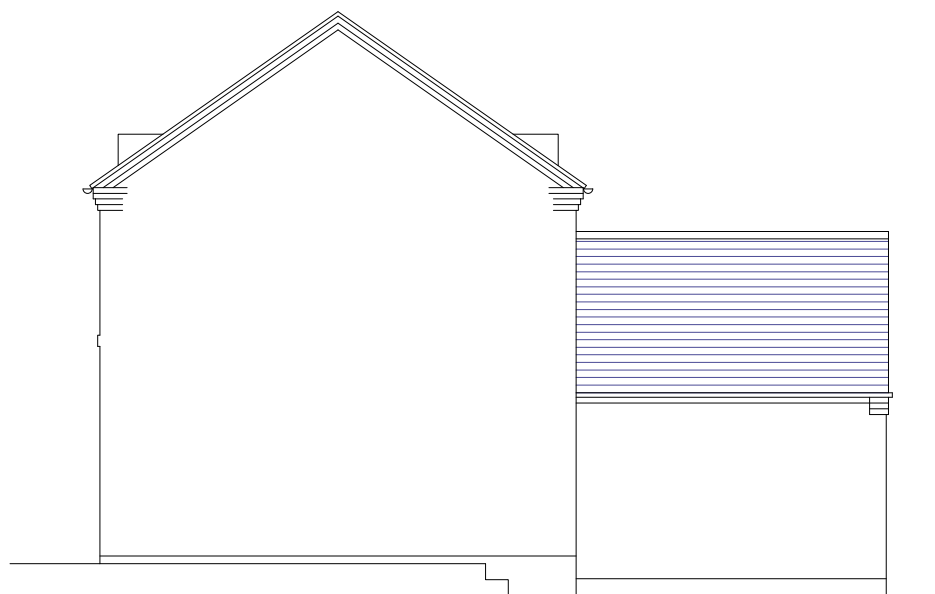

EXISTING NORTH WEST ELEVATION



EXISTING SOUTH WEST ELEVATION

B 20/07/2021 Retention of house as approved with amended south east red edged boundary & rear parking/. garden arrangements.

A 10/05/2021 Existing and proposed added

revisions:

This drawing is the property of MBD architecture Ltd. Copyright is reserved by them and the drawing is issued on the condition that it is not copied either wholly or in part without the consent in writing of MBD architecture Ltd. Figured dimensions are to take preference over those scaled. All dimensions to be checked on site before commencement of any work or shop drawings. This drawing to be read in conjunction with the specification when a specification exists.

project: PROPOSED SINGLE STOREY REAR EXTENSION AND ALTERATIONS

site: 37 HIGH STREET, KINGSLEY, STOKE ON TRENT

client: MRS VICTORIA COOPER

MBD architecture

ARCHITECTURE AND PLANNING CONSULTANTS

74 Newcastle Road
Stone Staffordshire ST15 8LB
Tel: 01785 814822 Email: mbd@jnda.co.uk

drawing: PLANNING PROPOSALS

scales: 1:100 1:200 1:1250

drawing number: 20L62 PO1

rev: B

date: 20/07/21

plot: A1/1:100