



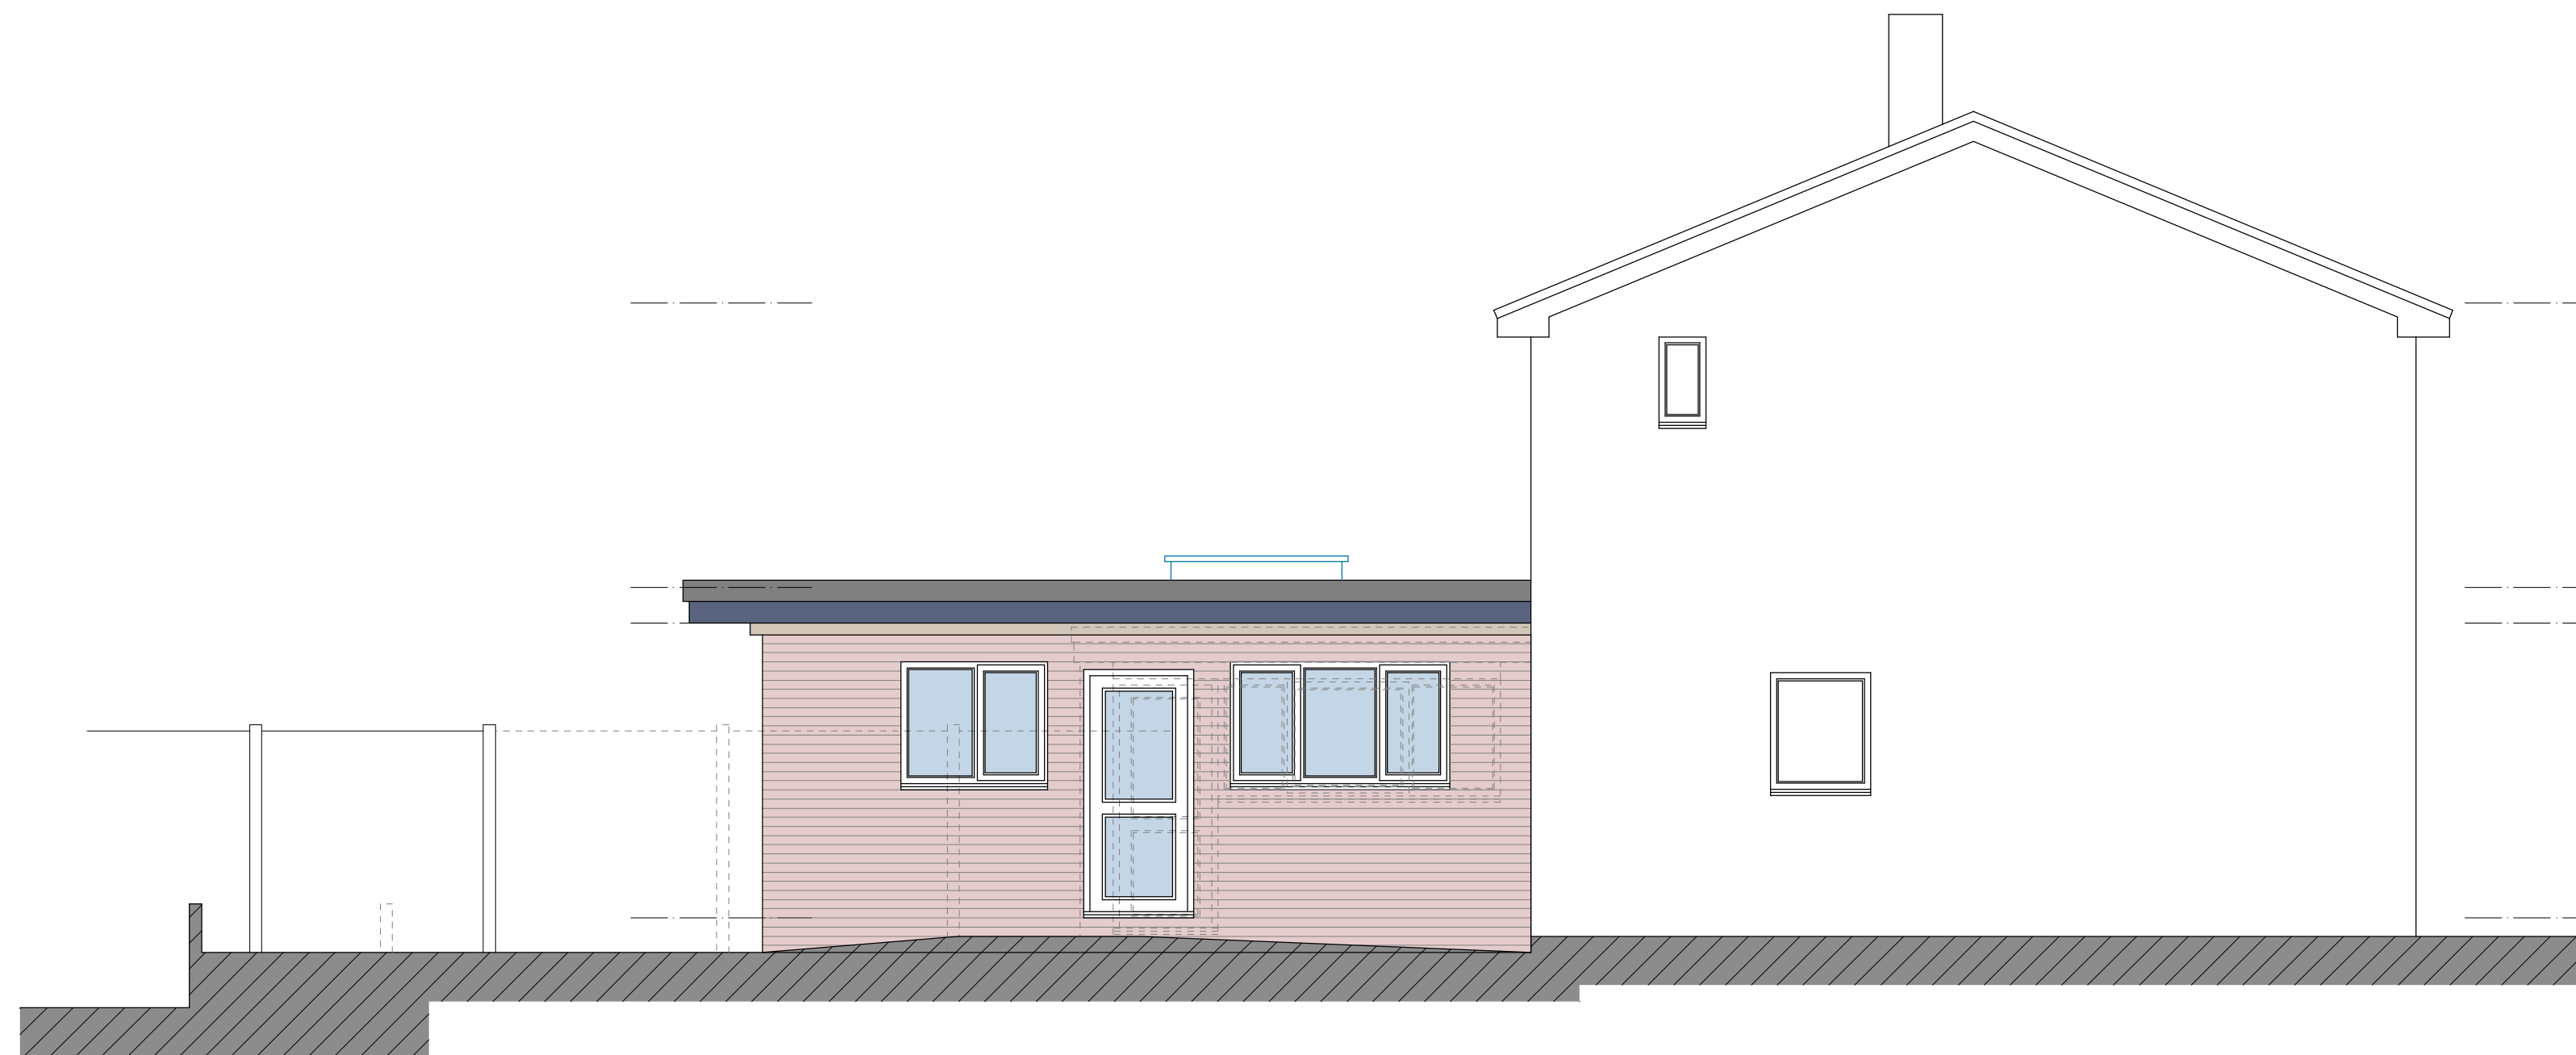


rear elevation




side elevation

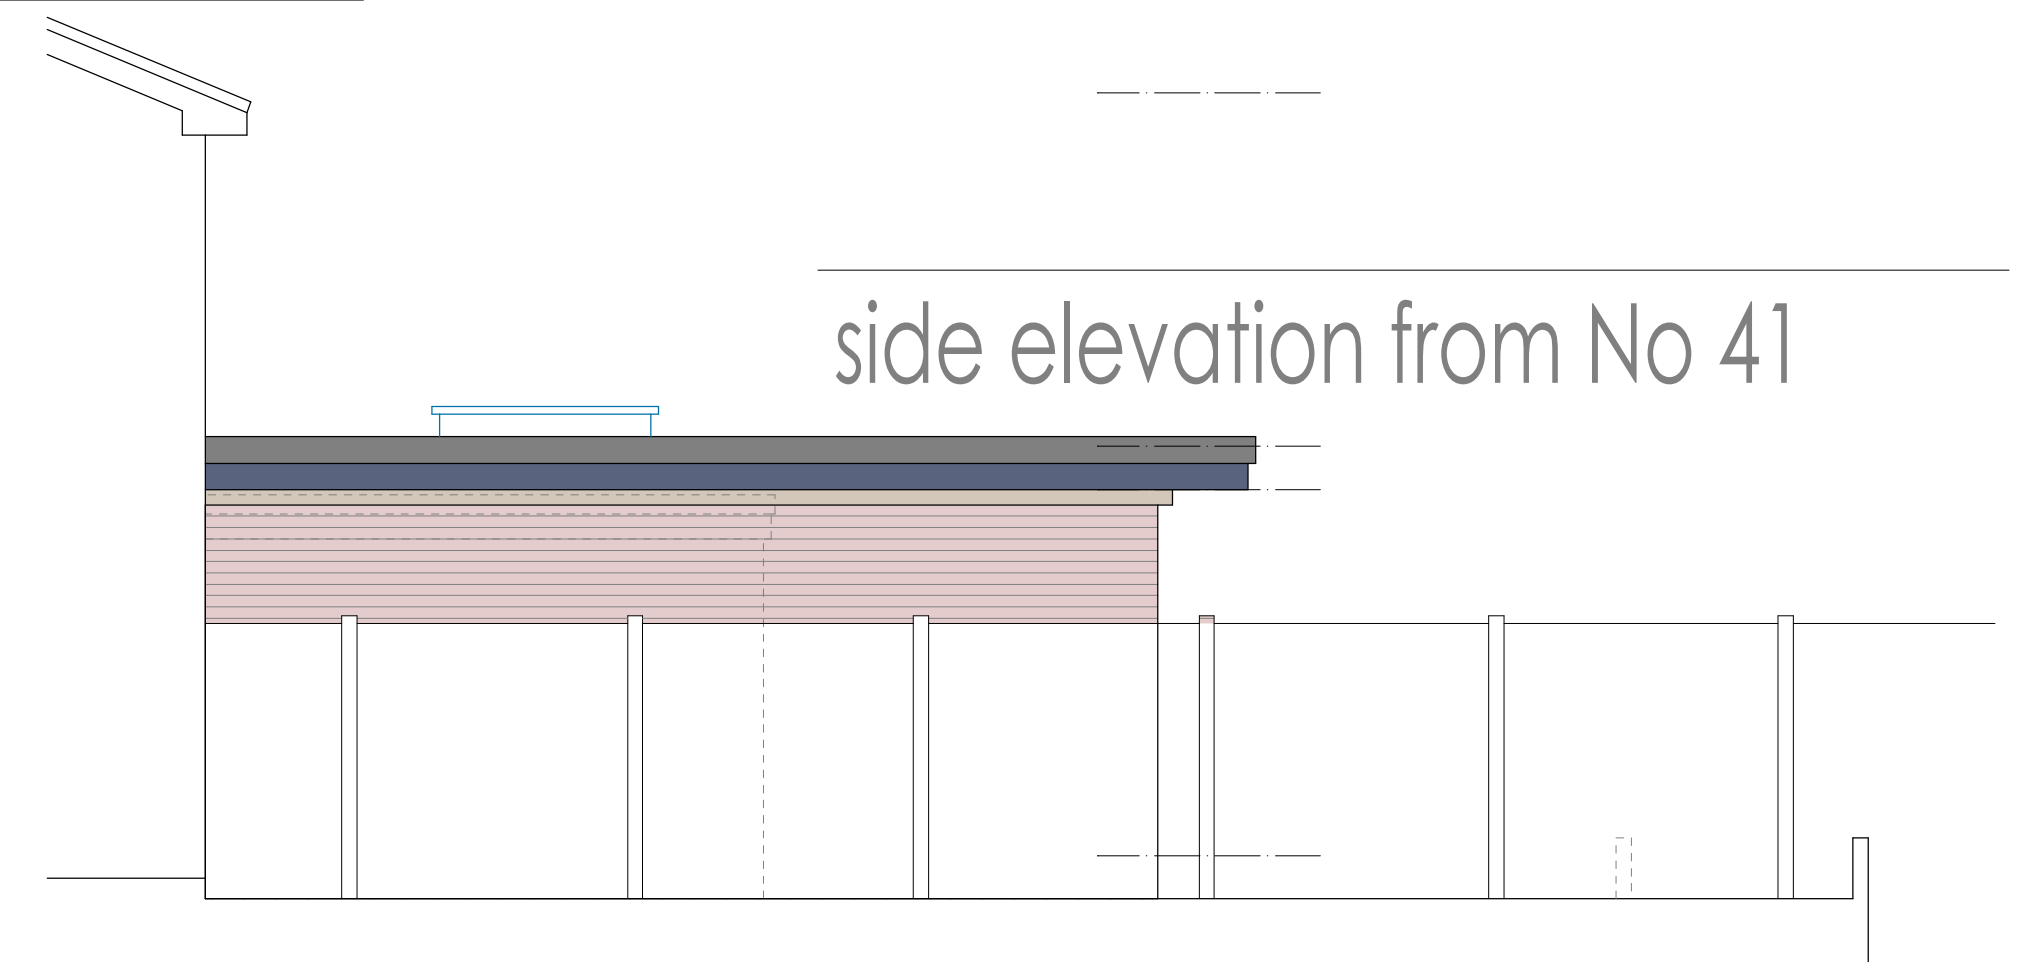

side elevation from No 41

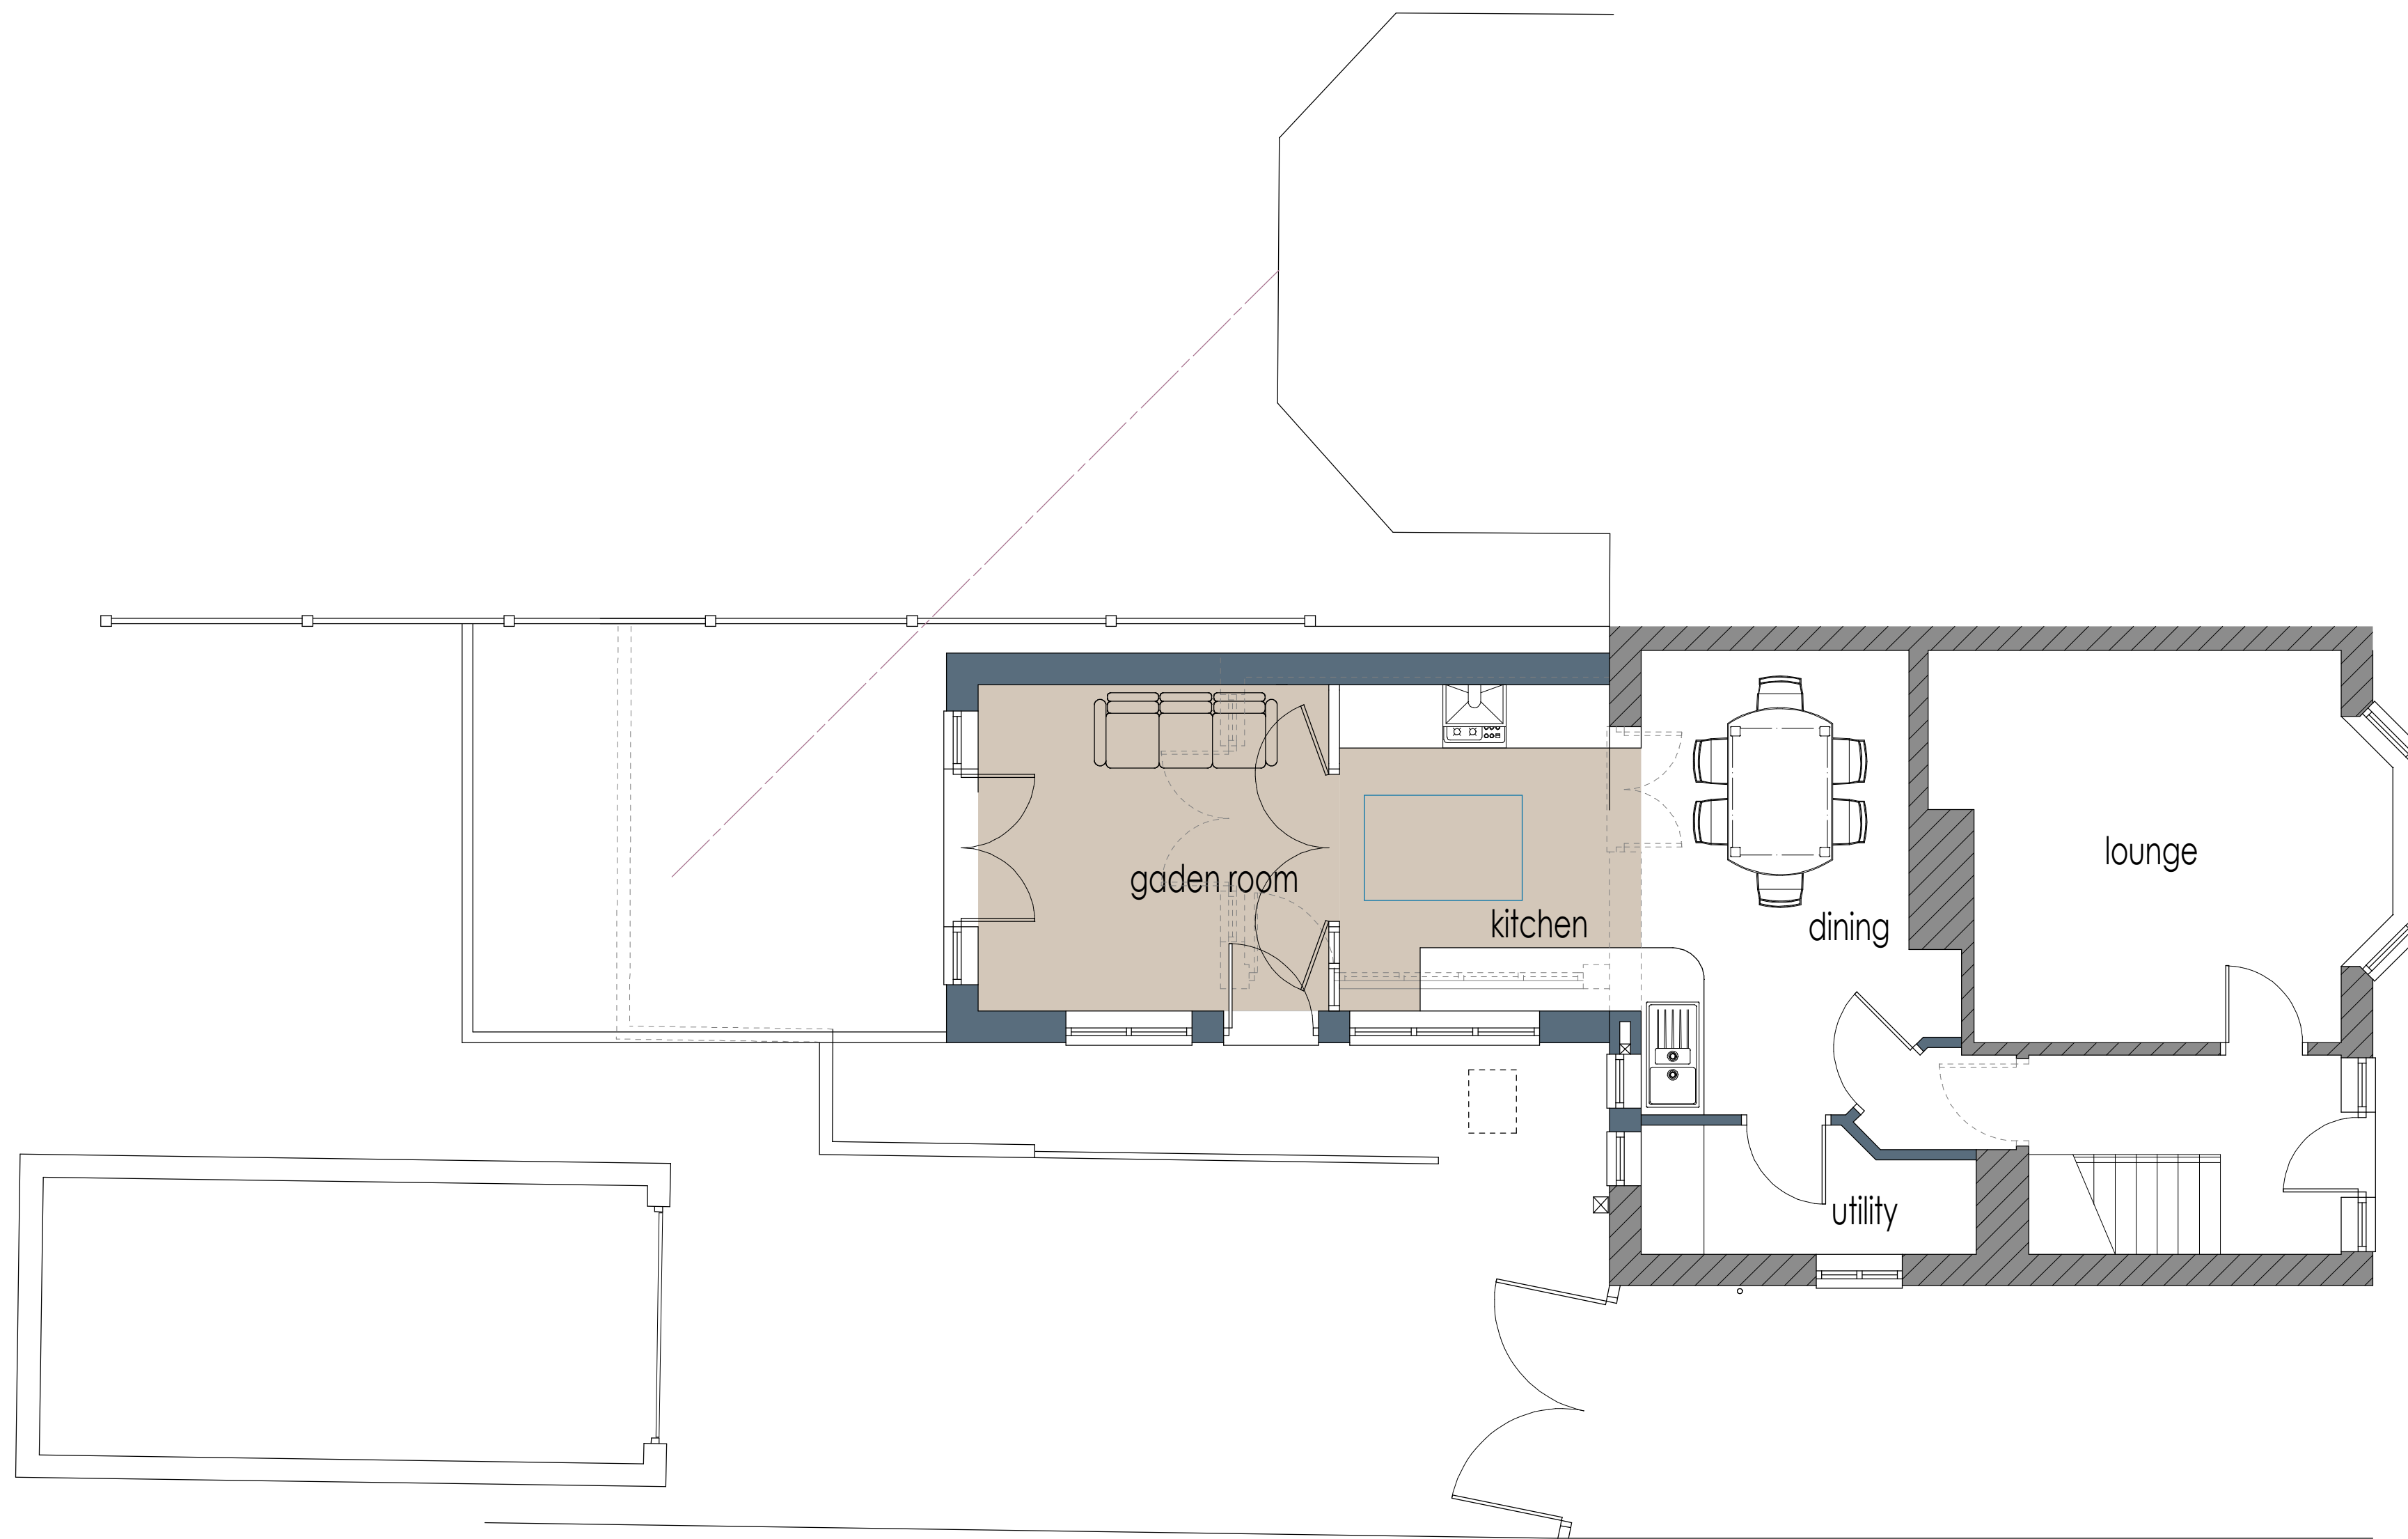

ground floor plan

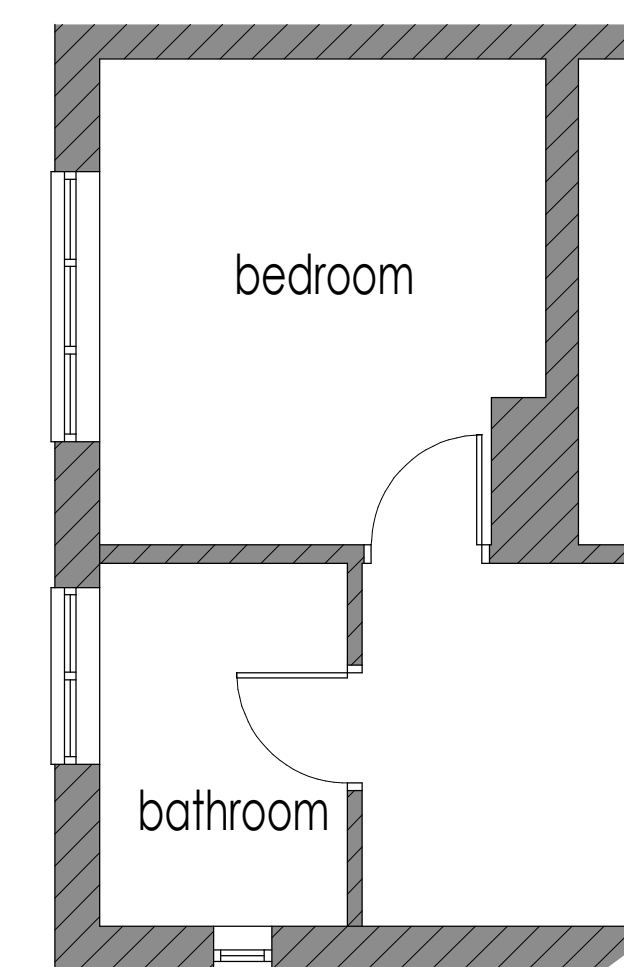

first floor plan

39 School Lane - Caverswall

alterations & extensions

Client			
Mr & Mrs P. Hull			
Contract			
Proposed alterations and extensions to 39 School Lane, Caverswall.			
Drawing Title			
Proposed Conditions - Scheme 3 Floor Plans & Elevations			
Date	September 2021	Status	Preliminary
Scale	1:50	Contract Number	5652
Dwg. No.	5652 - 004	Revision Suffix	
Revisions			