






Front Elevation
1 : 100

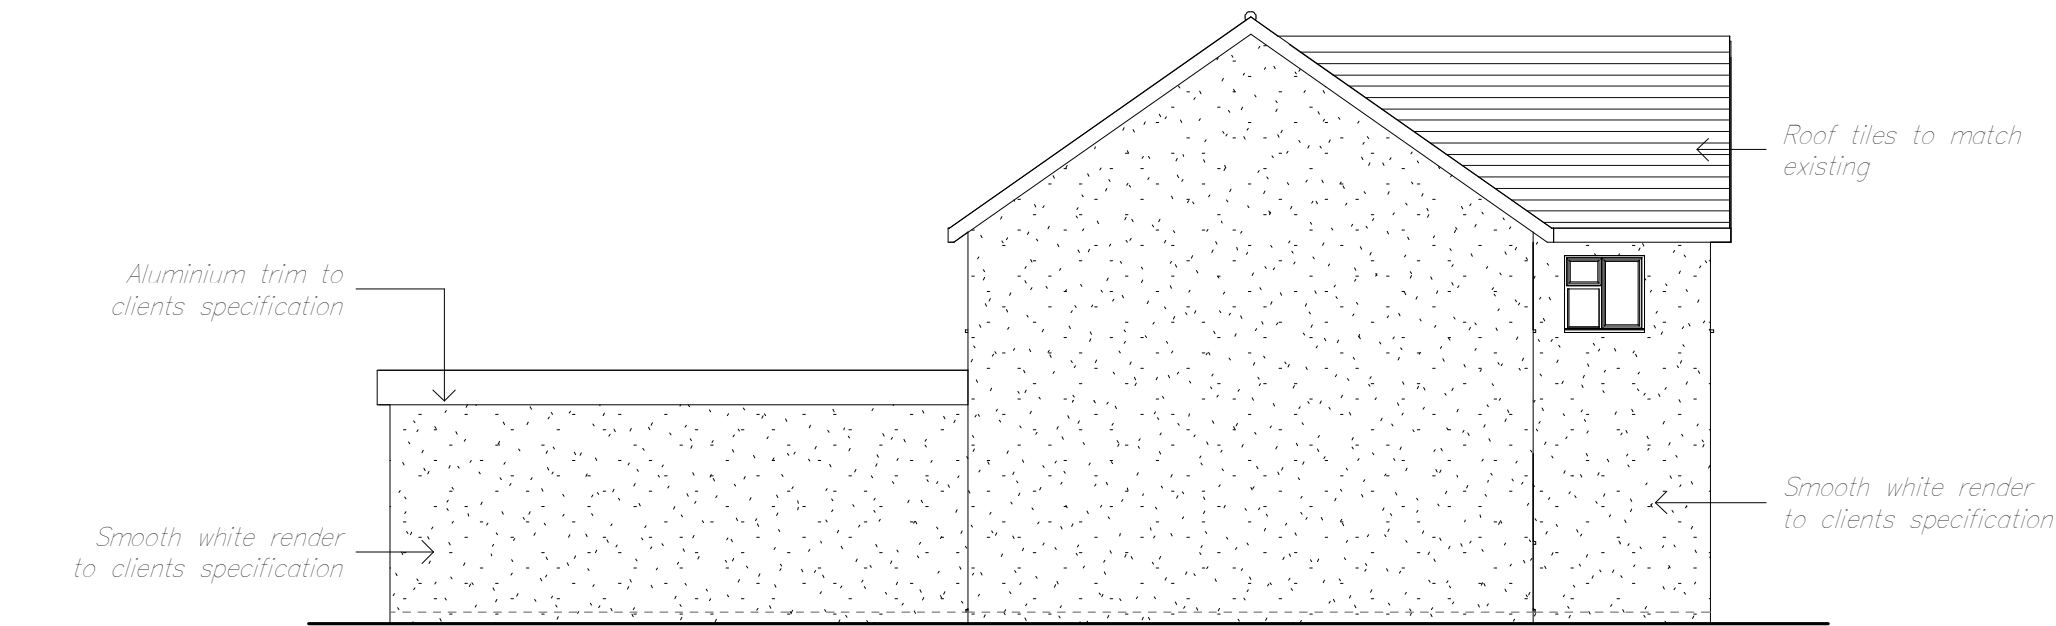


Side Elevation (West)
1 : 100

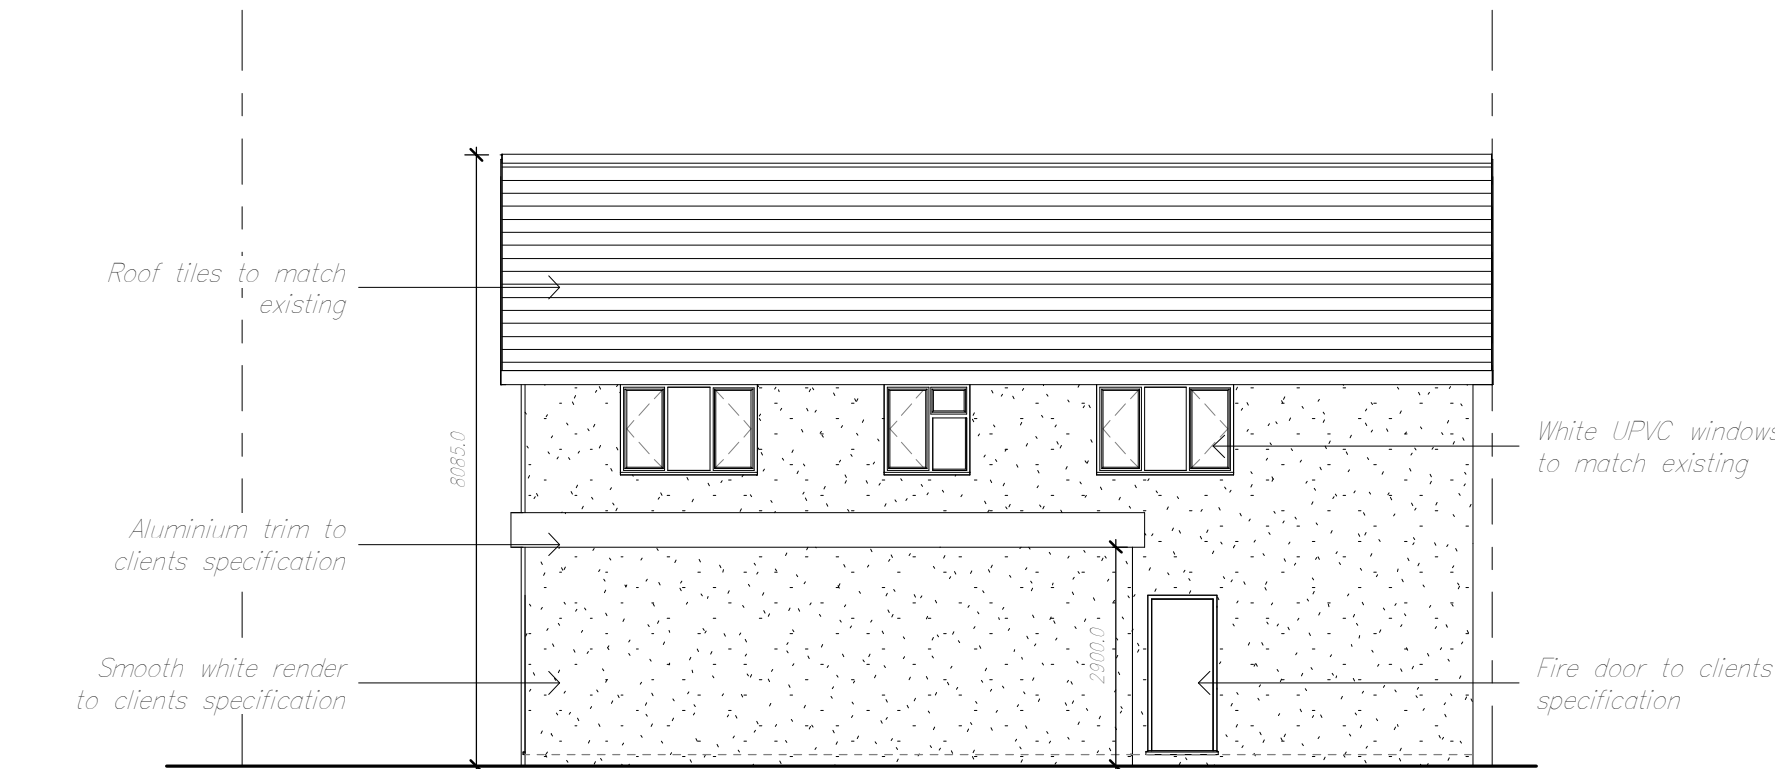


Rear Elevation
1 : 100

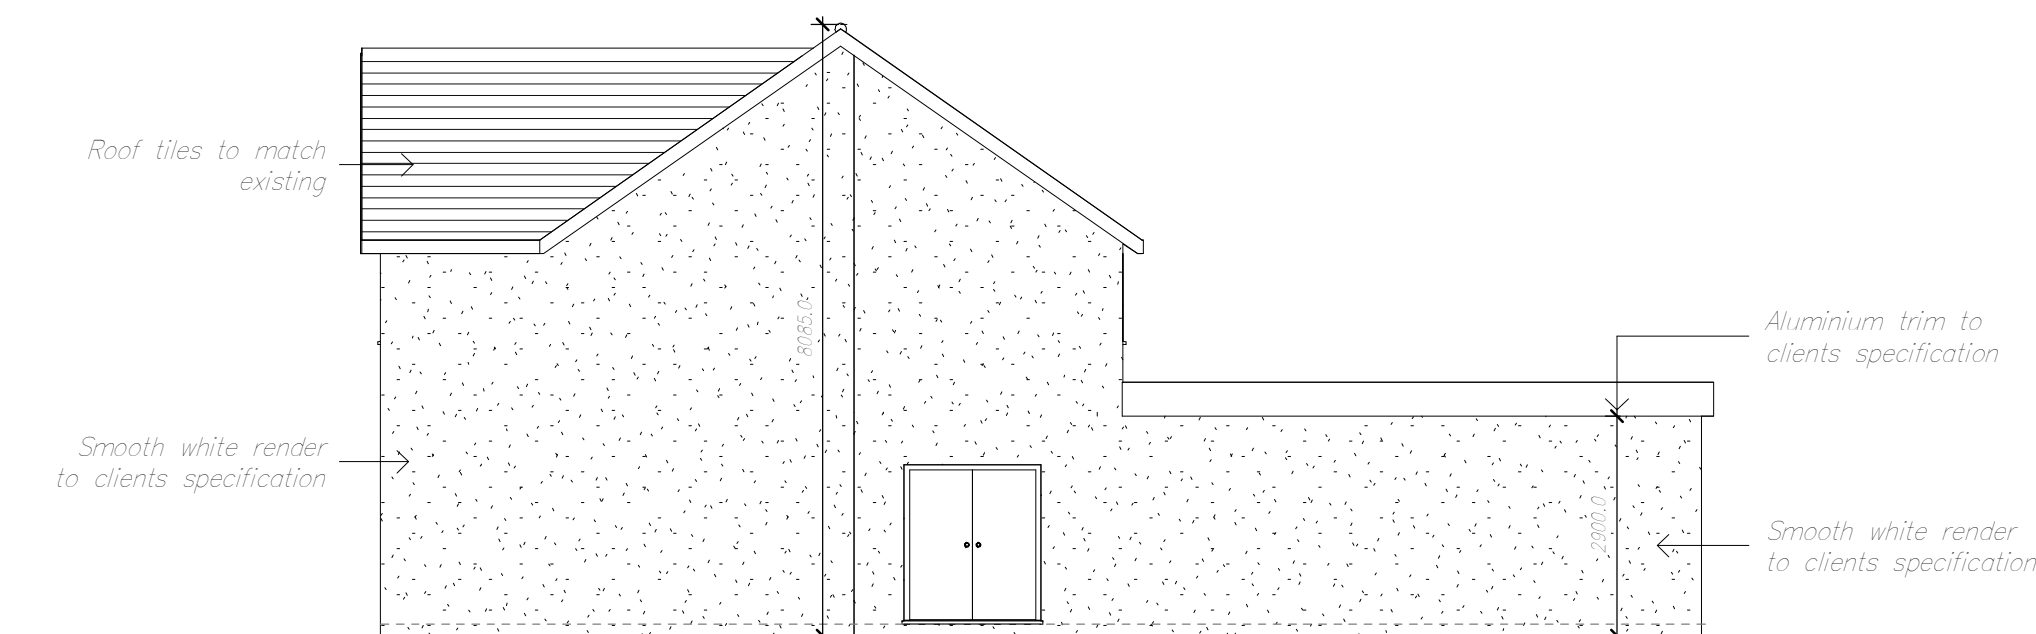

Side Elevation (East)
1 : 100

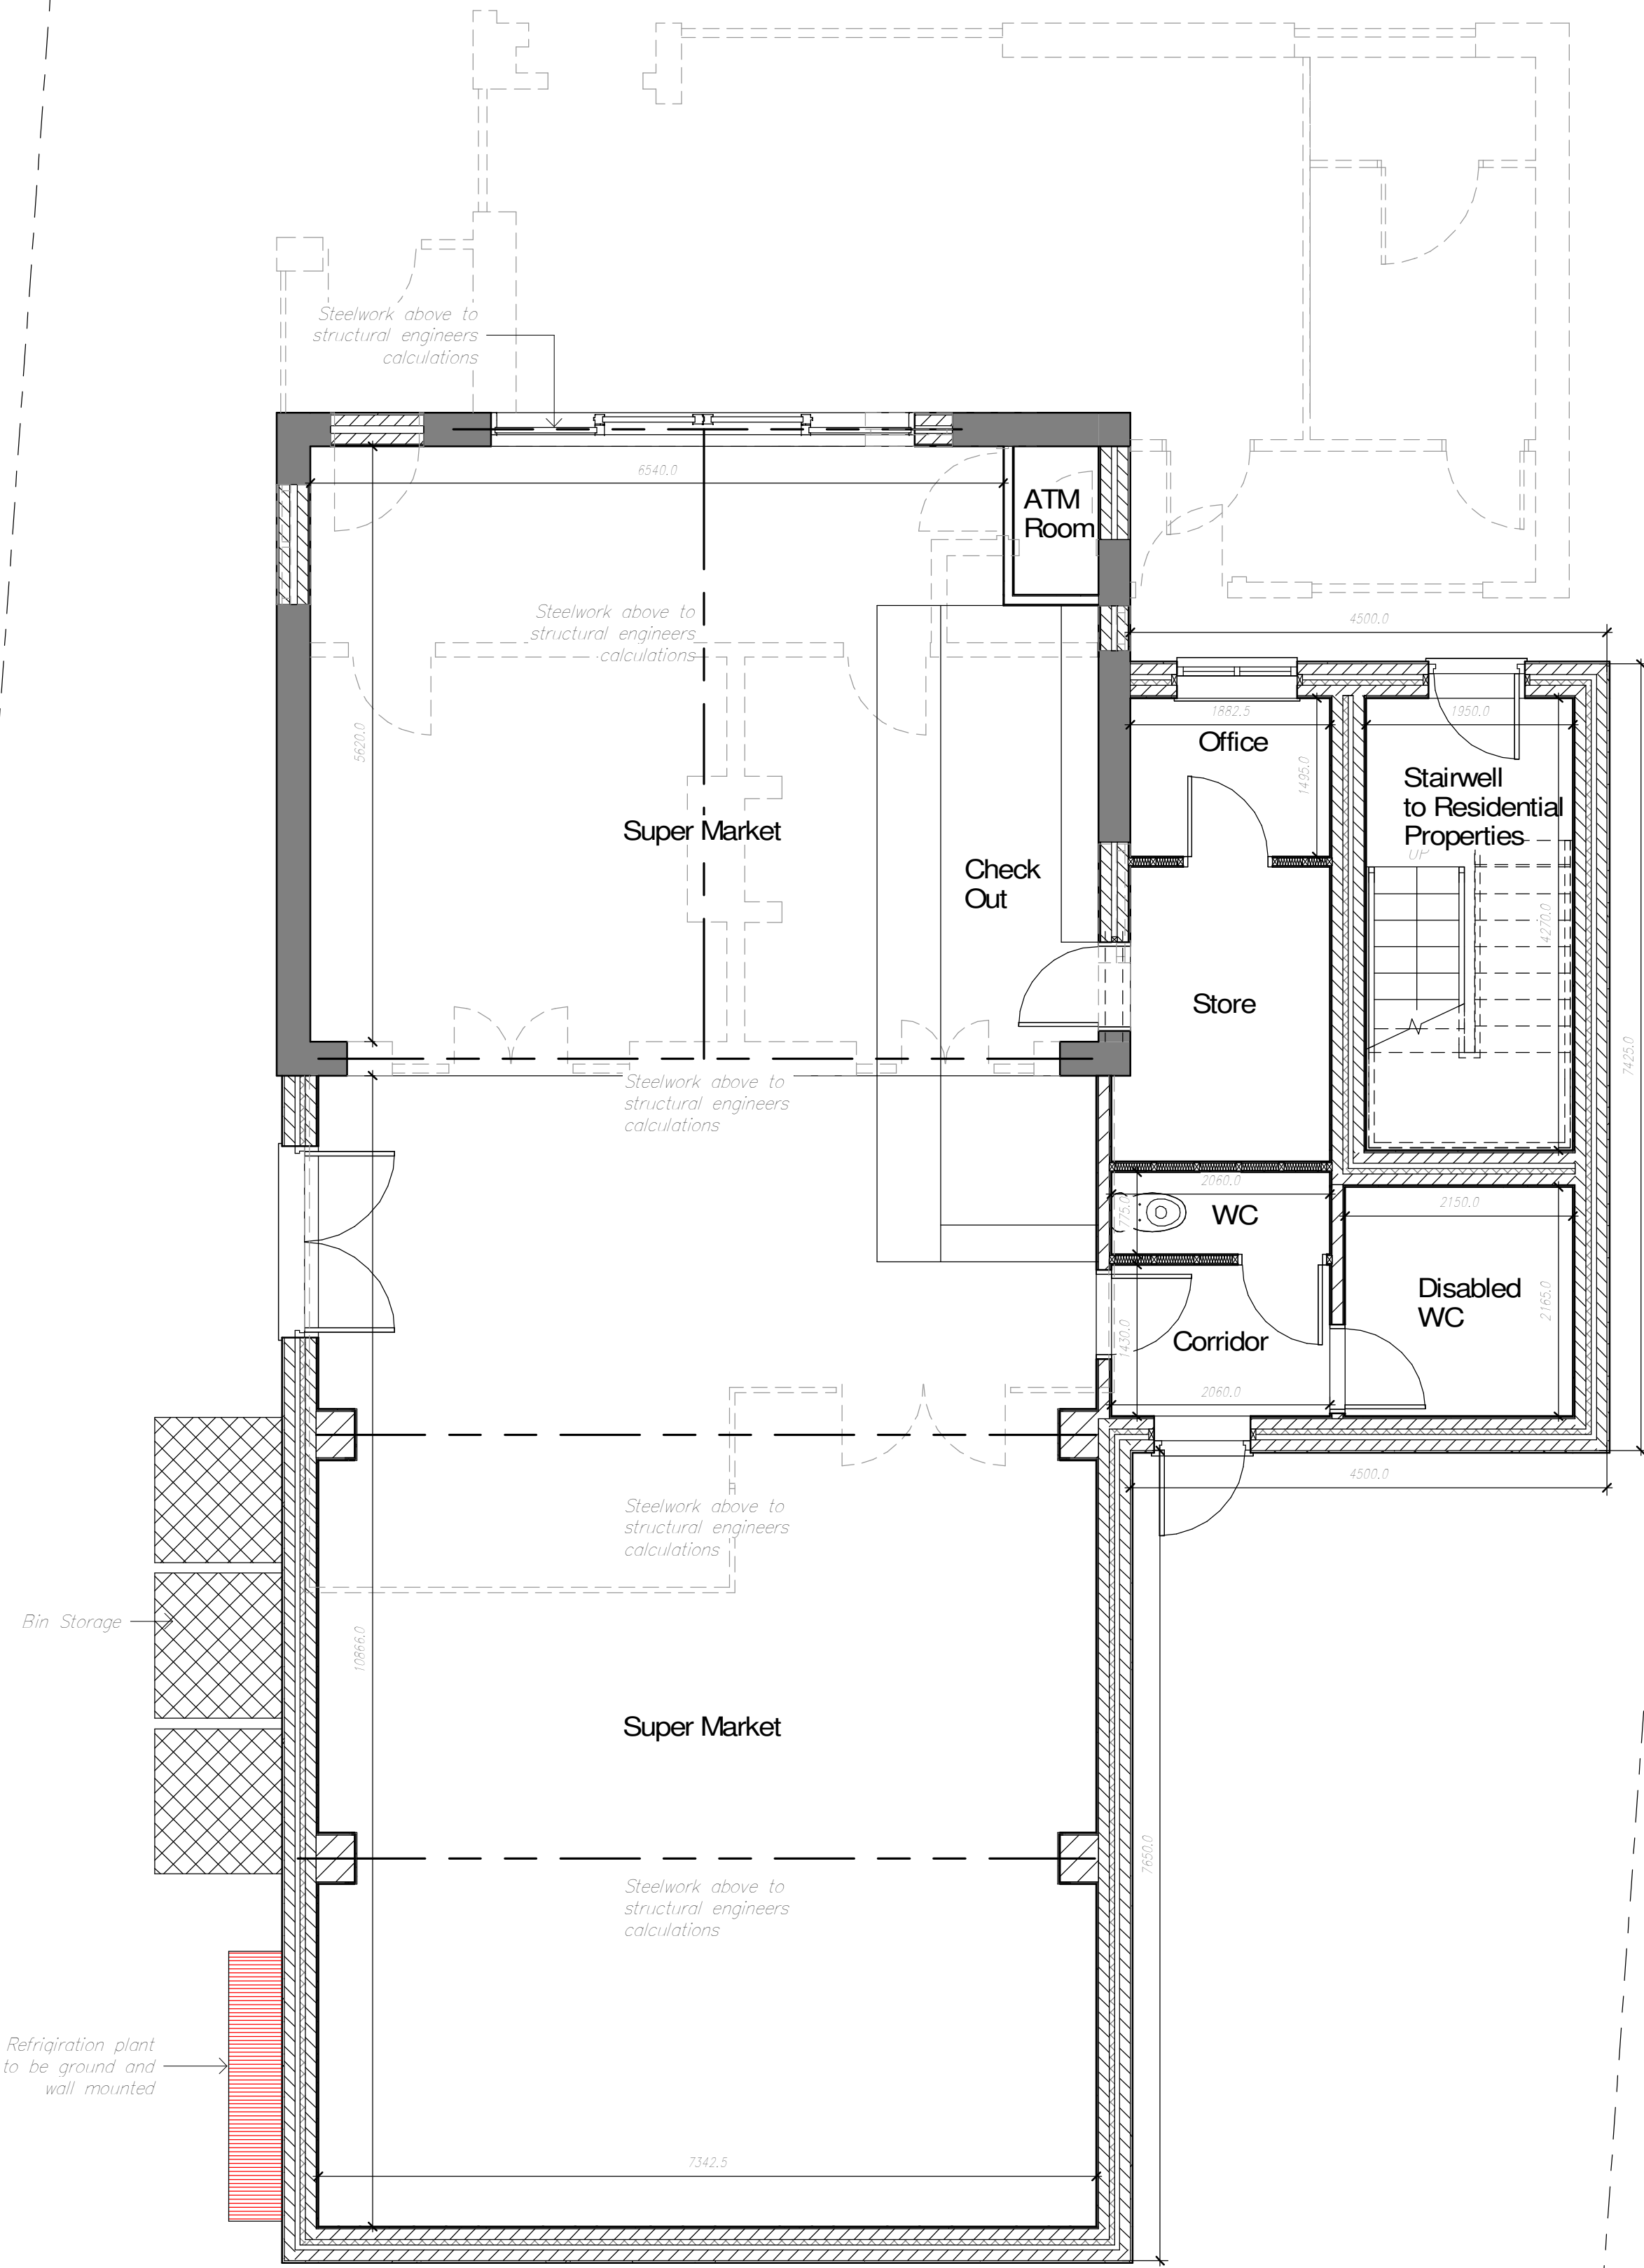

Ground Floor Plan
1 : 50

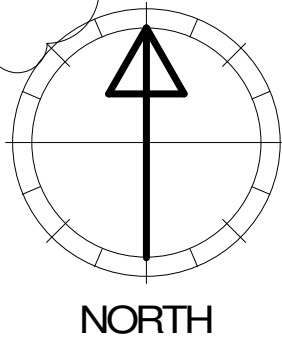

Notes	
No.	Description

	16.09.21	Amendments made as per planners request	
A	17.06.21	Amendments made as per clients request	
Revision	Date	Description	
CR8 ARCHITECTURAL			
Cr8 Architectural Ltd Acom House, 22 High Street Sutton Coldfield Birmingham, B72 1UX Tel: 0121 647 3600 enquires@cr8-arch.com www.cr8-arch.com			
Client			
Mr Satheesh Kanna			
Project			
Single Storey Side & Rear extension			
Location			
Post Office, 417 Ash Bank Road, Werrington, ST9 0JP			
Drawing Title			
Proposed Plans & Elevations			
Status			
PLANNING			
Scale	Date	Drawn	Revision
As indicated	03.06.21	SA	
Job No.	Drawing No.	Checked	B
	002	RST	