




Notes	
No.	Description

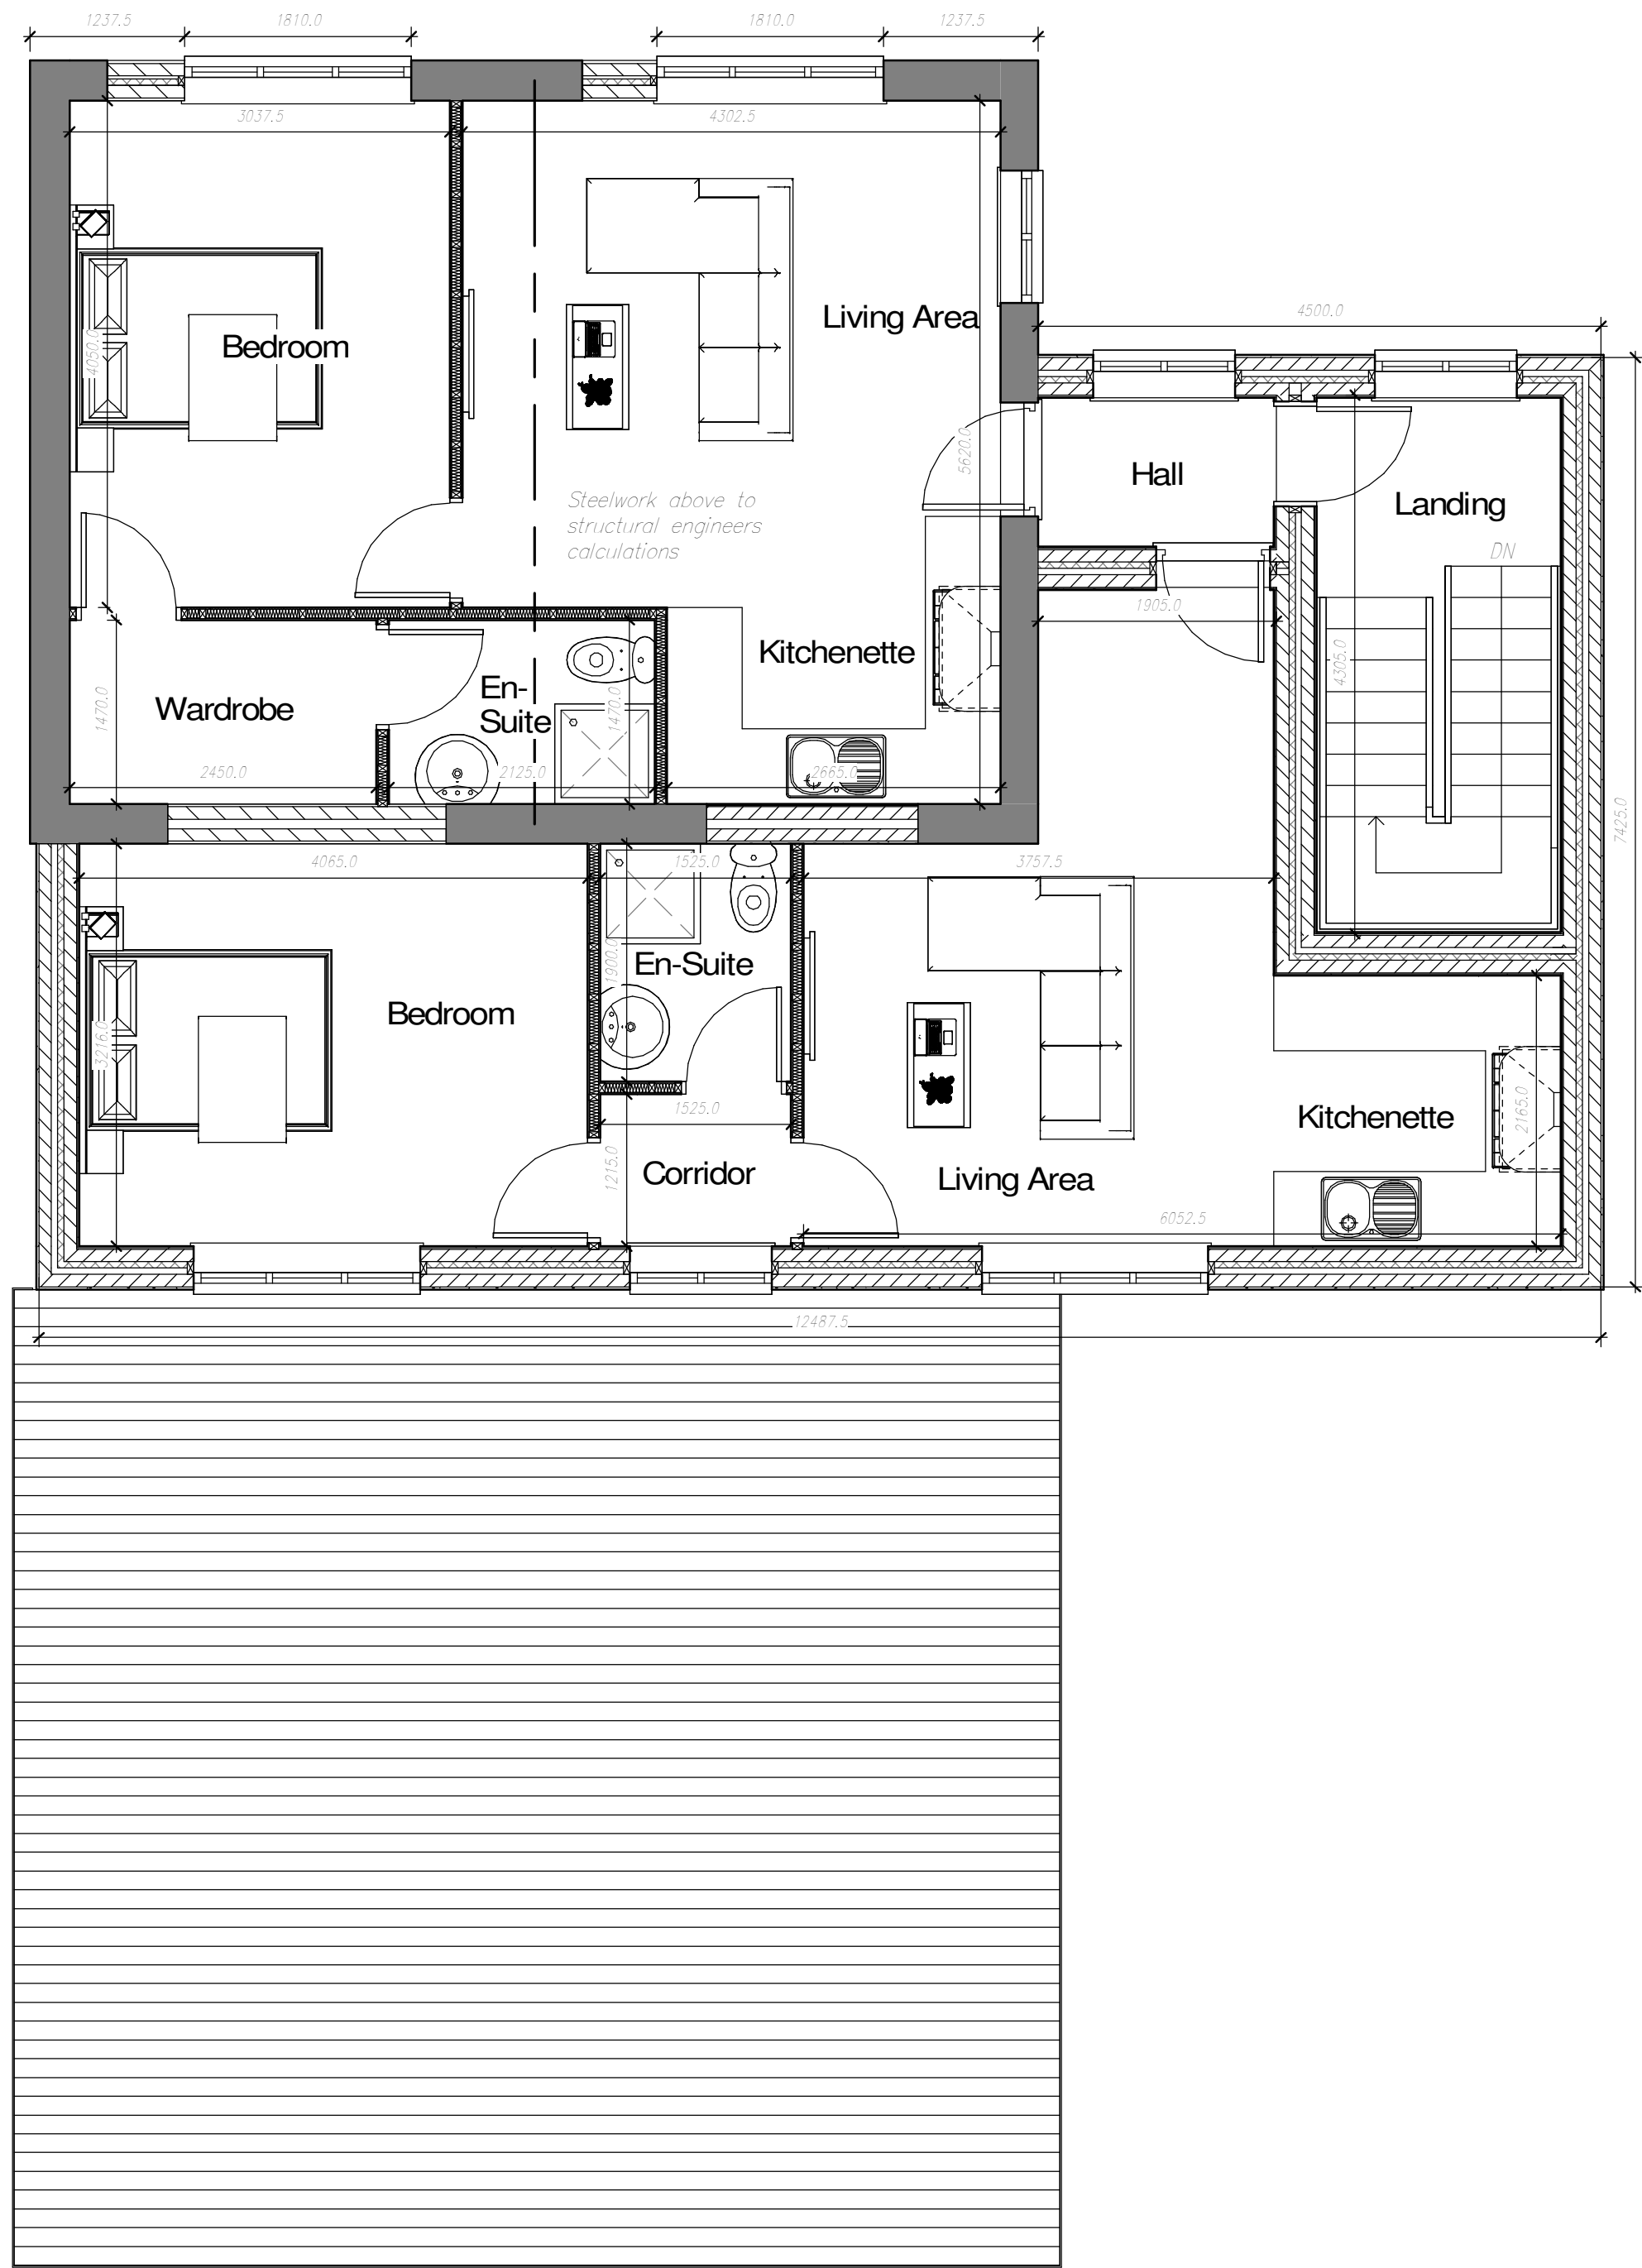

First Floor Plan
1 : 50

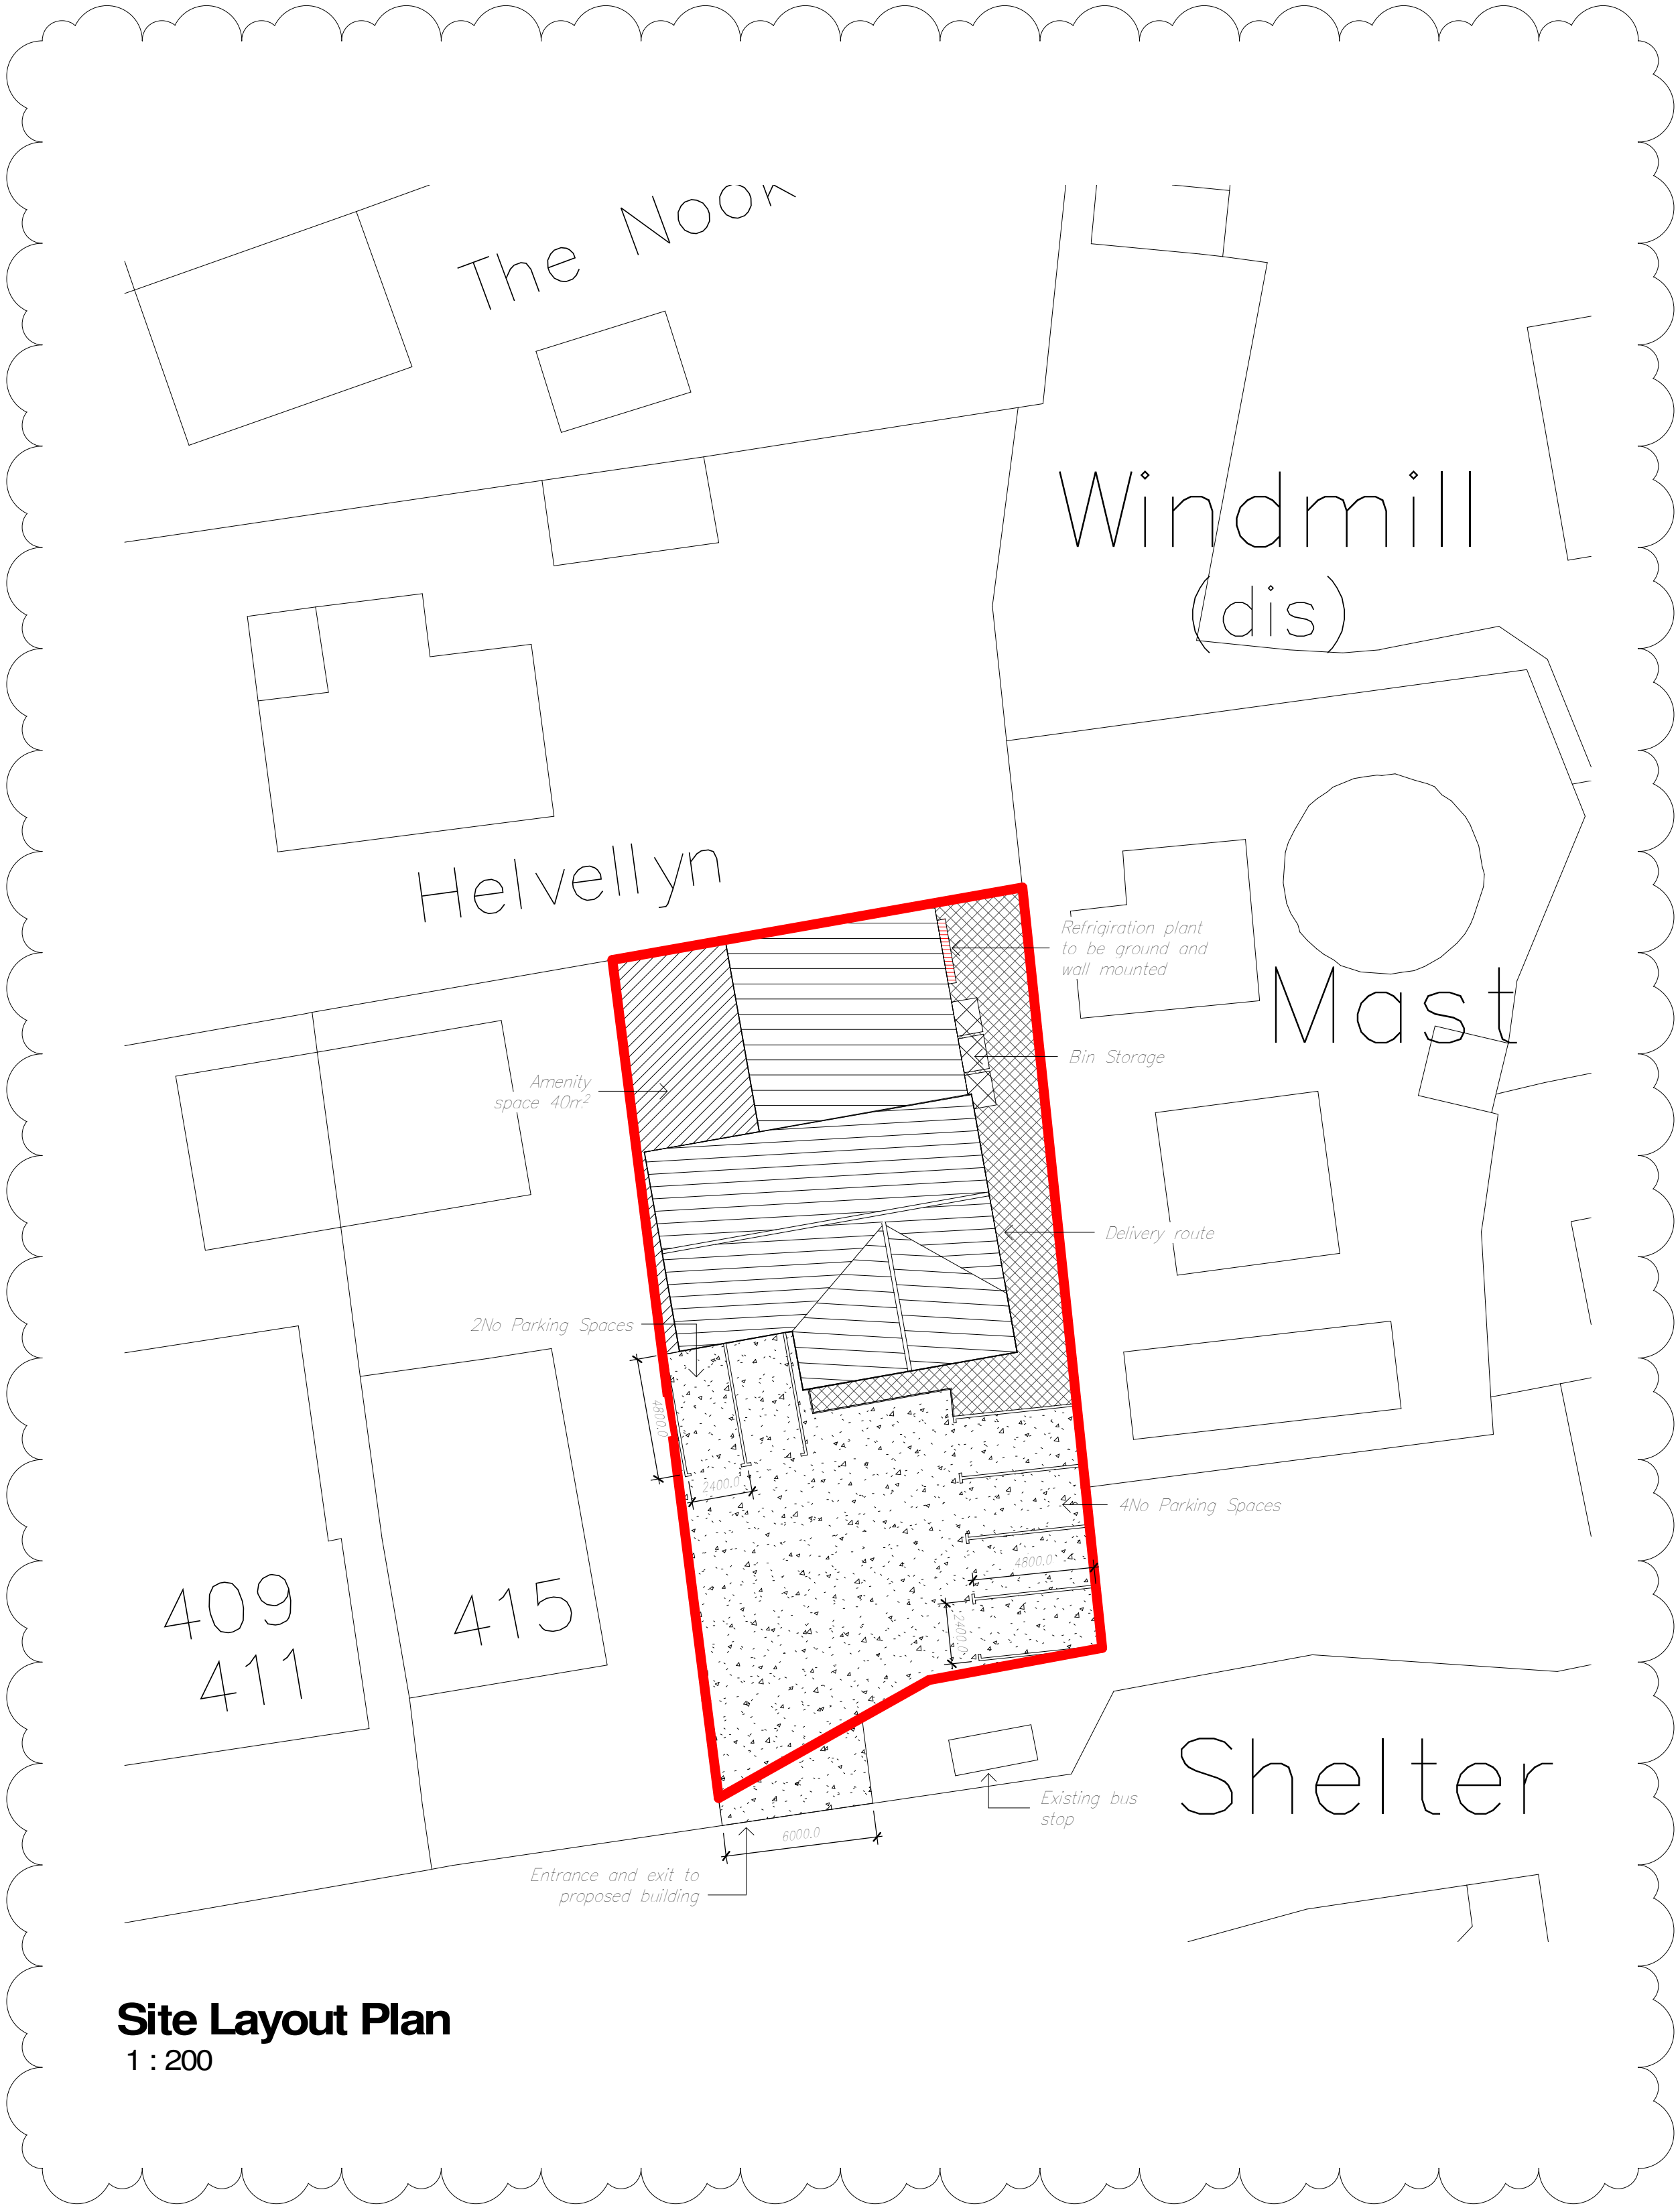

Site Layout Plan
1 : 200

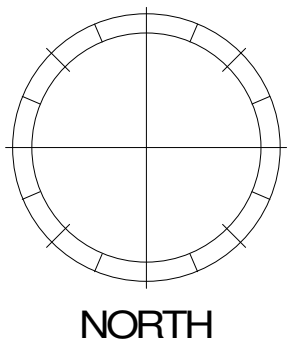

	16.09.21	Amendments made as per planners request	
A	17.06.21	Amendments made as per clients request	
Revision	Date	Description	
CR8 ARCHITECTURAL Cr8 Architectural Ltd Acorn House, 22 High Street Sutton Coldfield Birmingham, B72 1UX Tel: 0121 647 3600 enquires@cr8-arch.com www.cr8-arch.com			
Client Mr Satheesh Kanna			
Project Single Storey Side & Rear extension			
Location Post Office, 417 Ash Bank Road, Werrington, ST9 0JP			
Drawing Title First Floor Plan & Site Layout Plan			
Status PLANNING			
Scale As indicated	Date 03.06.21	Drawn SA	Revision B
Job No.	Drawing No. 003	Checked RST	