






PROPOSED SOUTH ELEVATION.

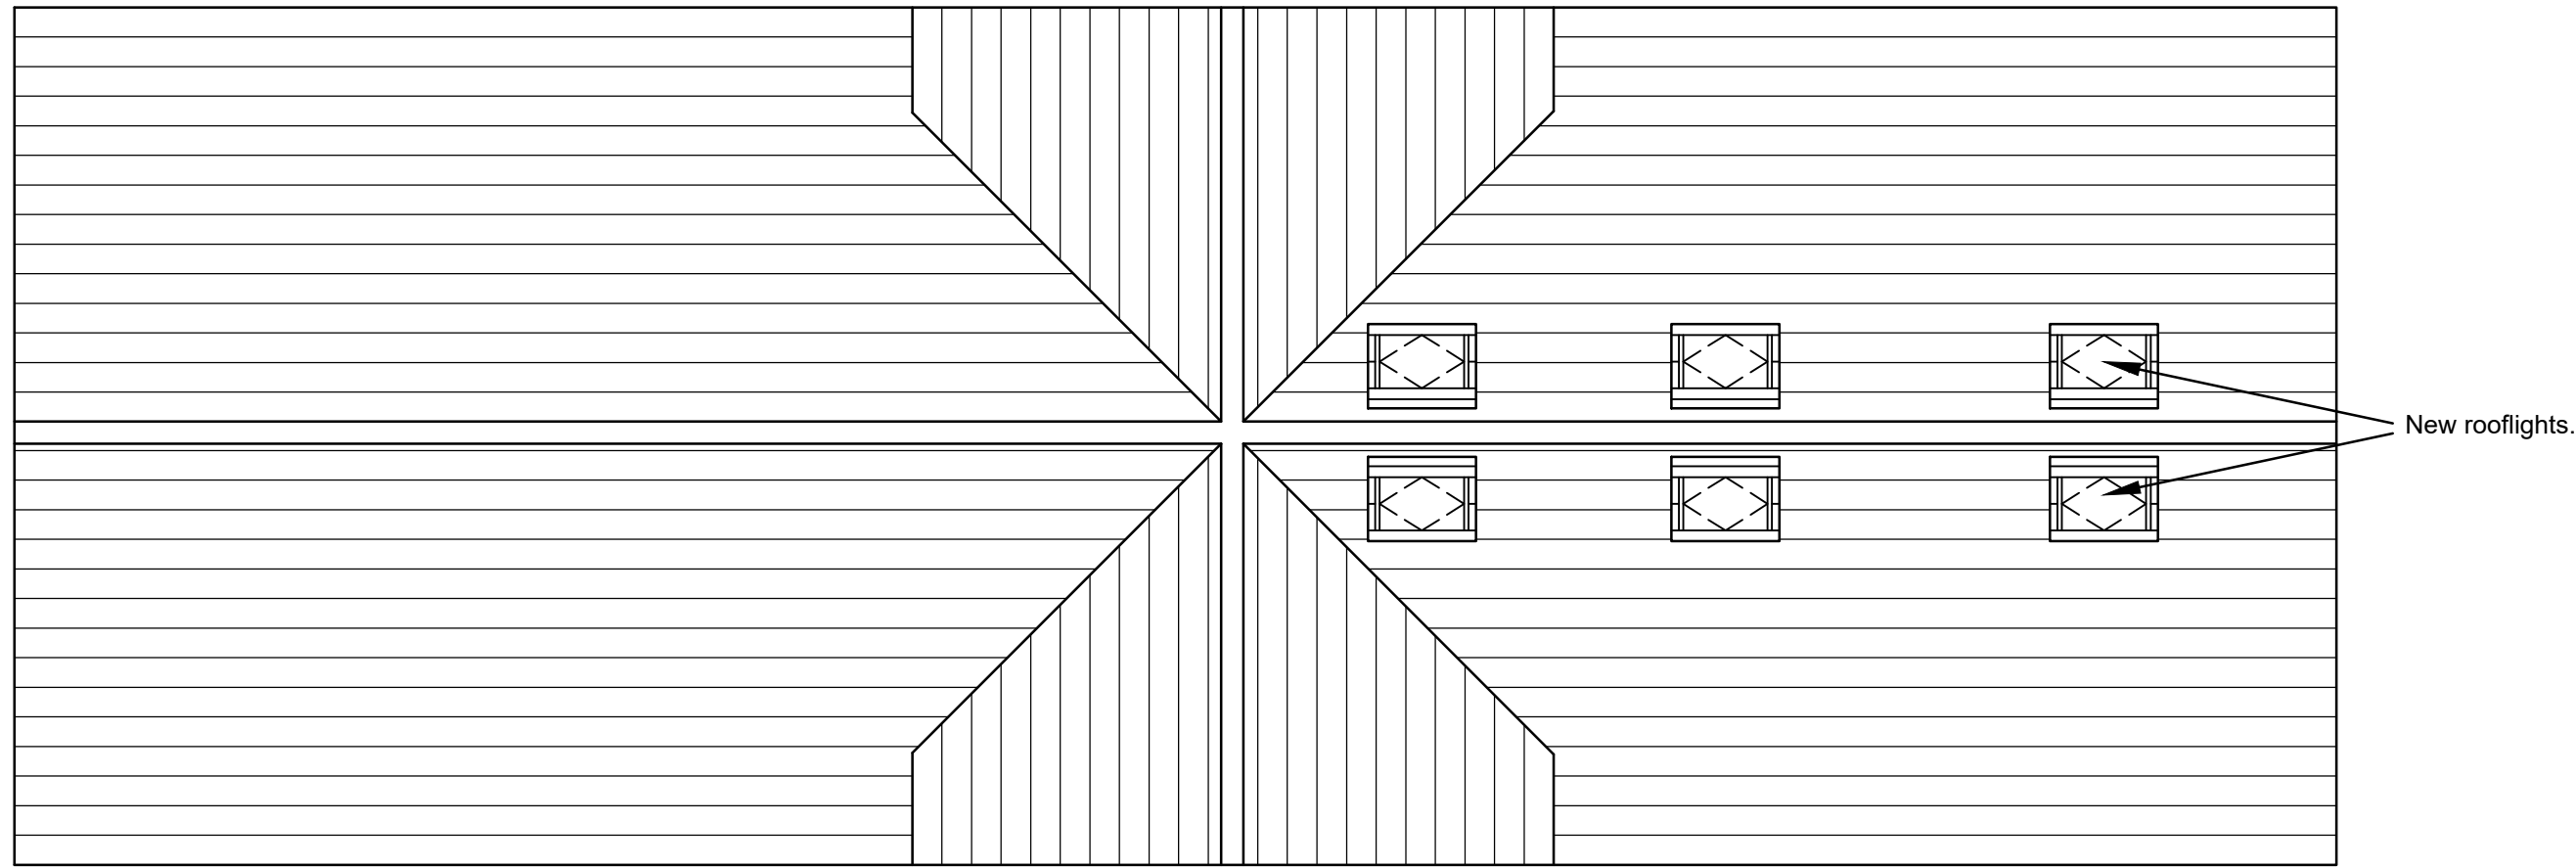


PROPOSED ROOF SPACE LAYOUT PLAN.

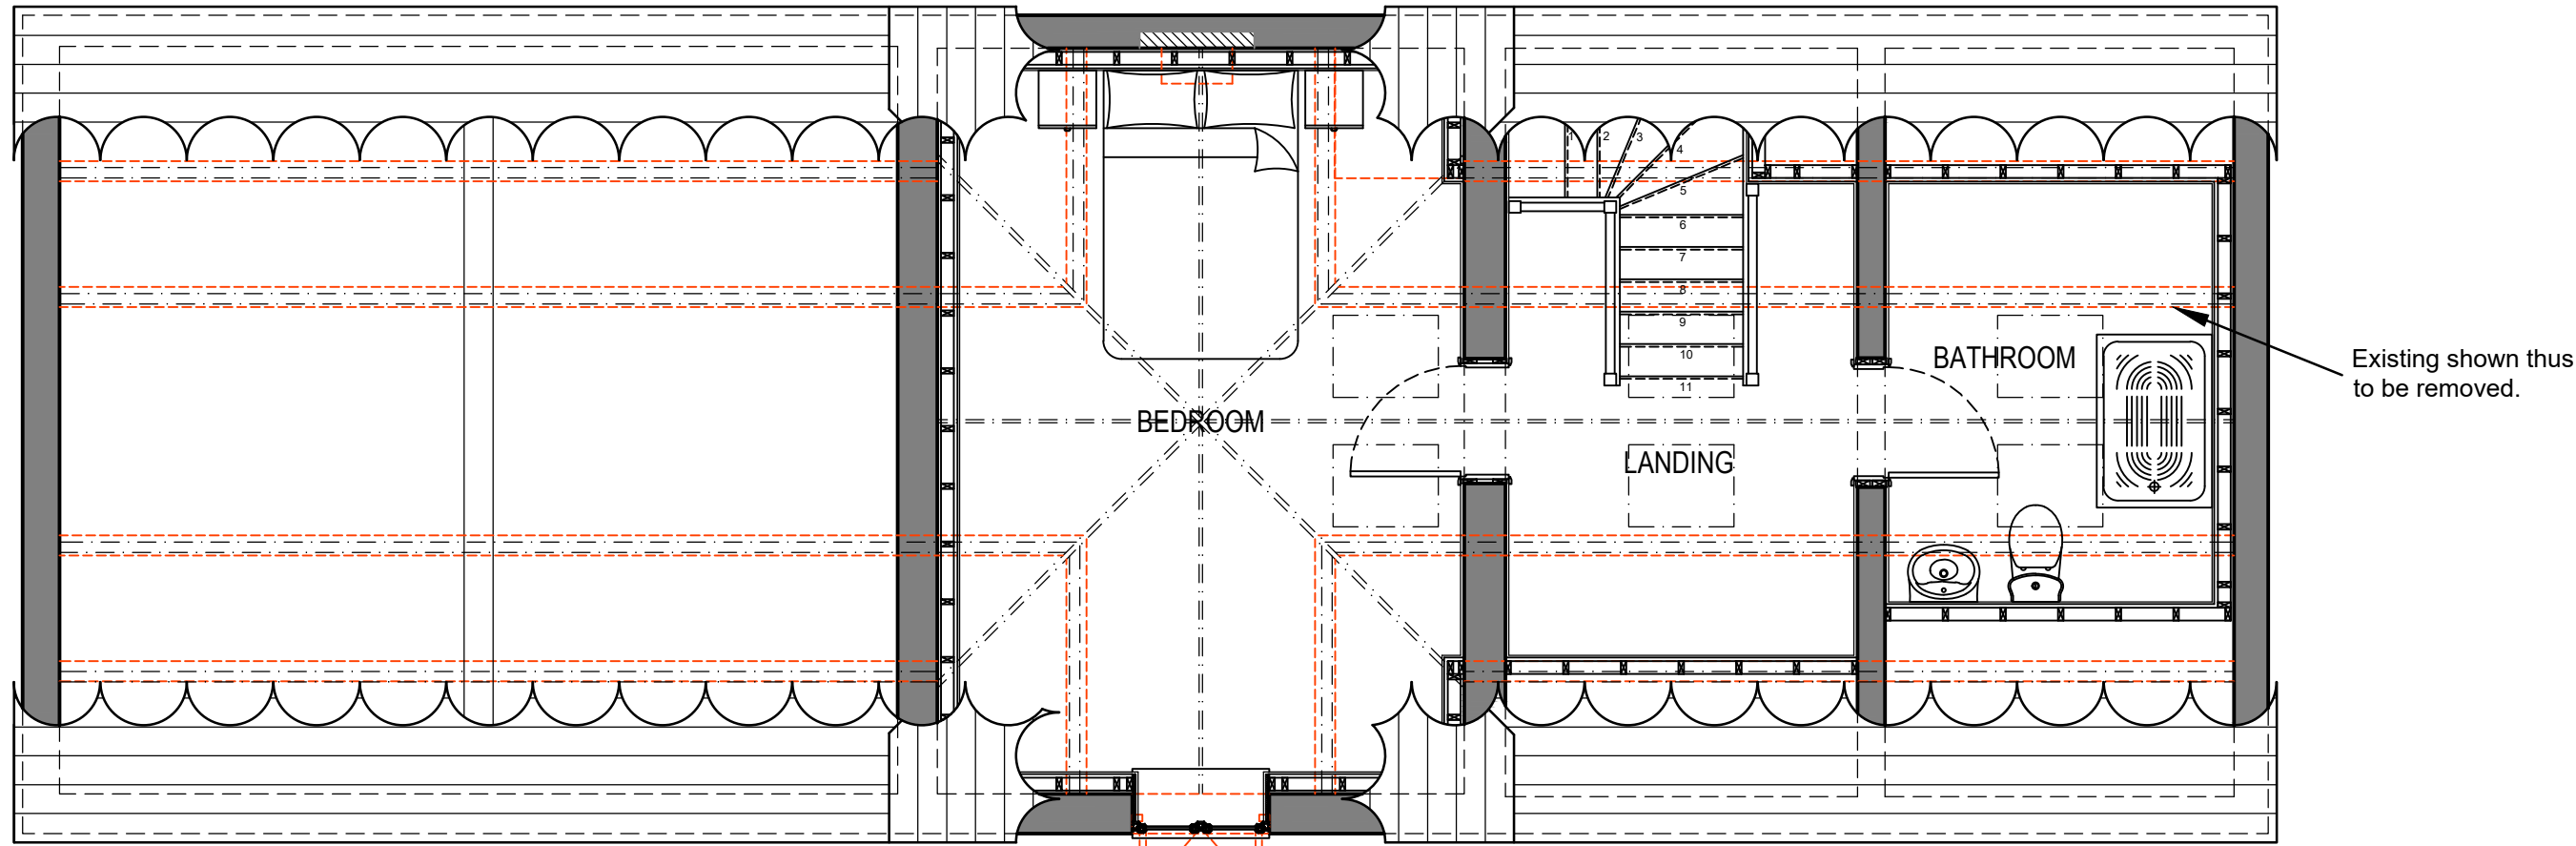


PROPOSED ROOF SPACE LAYOUT PLAN.

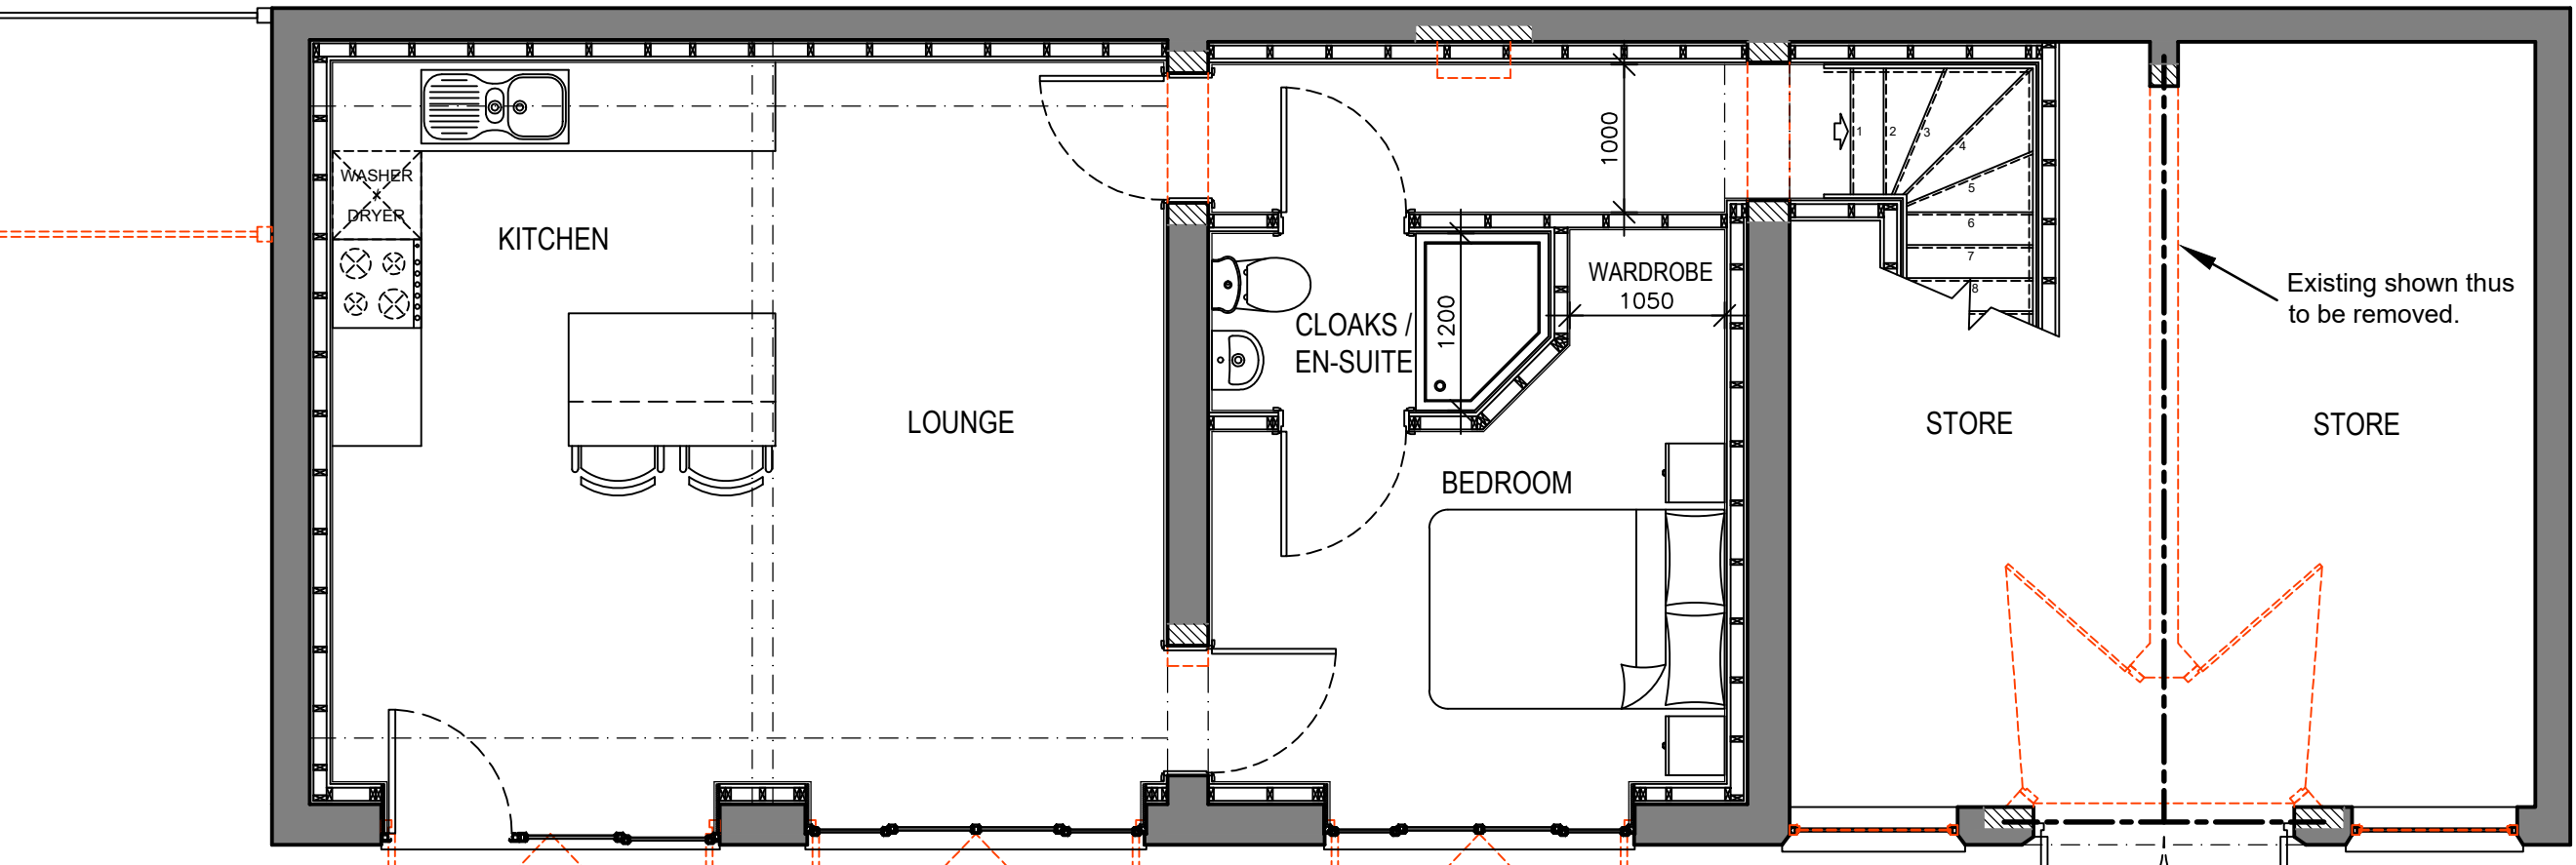


PROPOSED GROUND FLOOR LAYOUT PLAN.

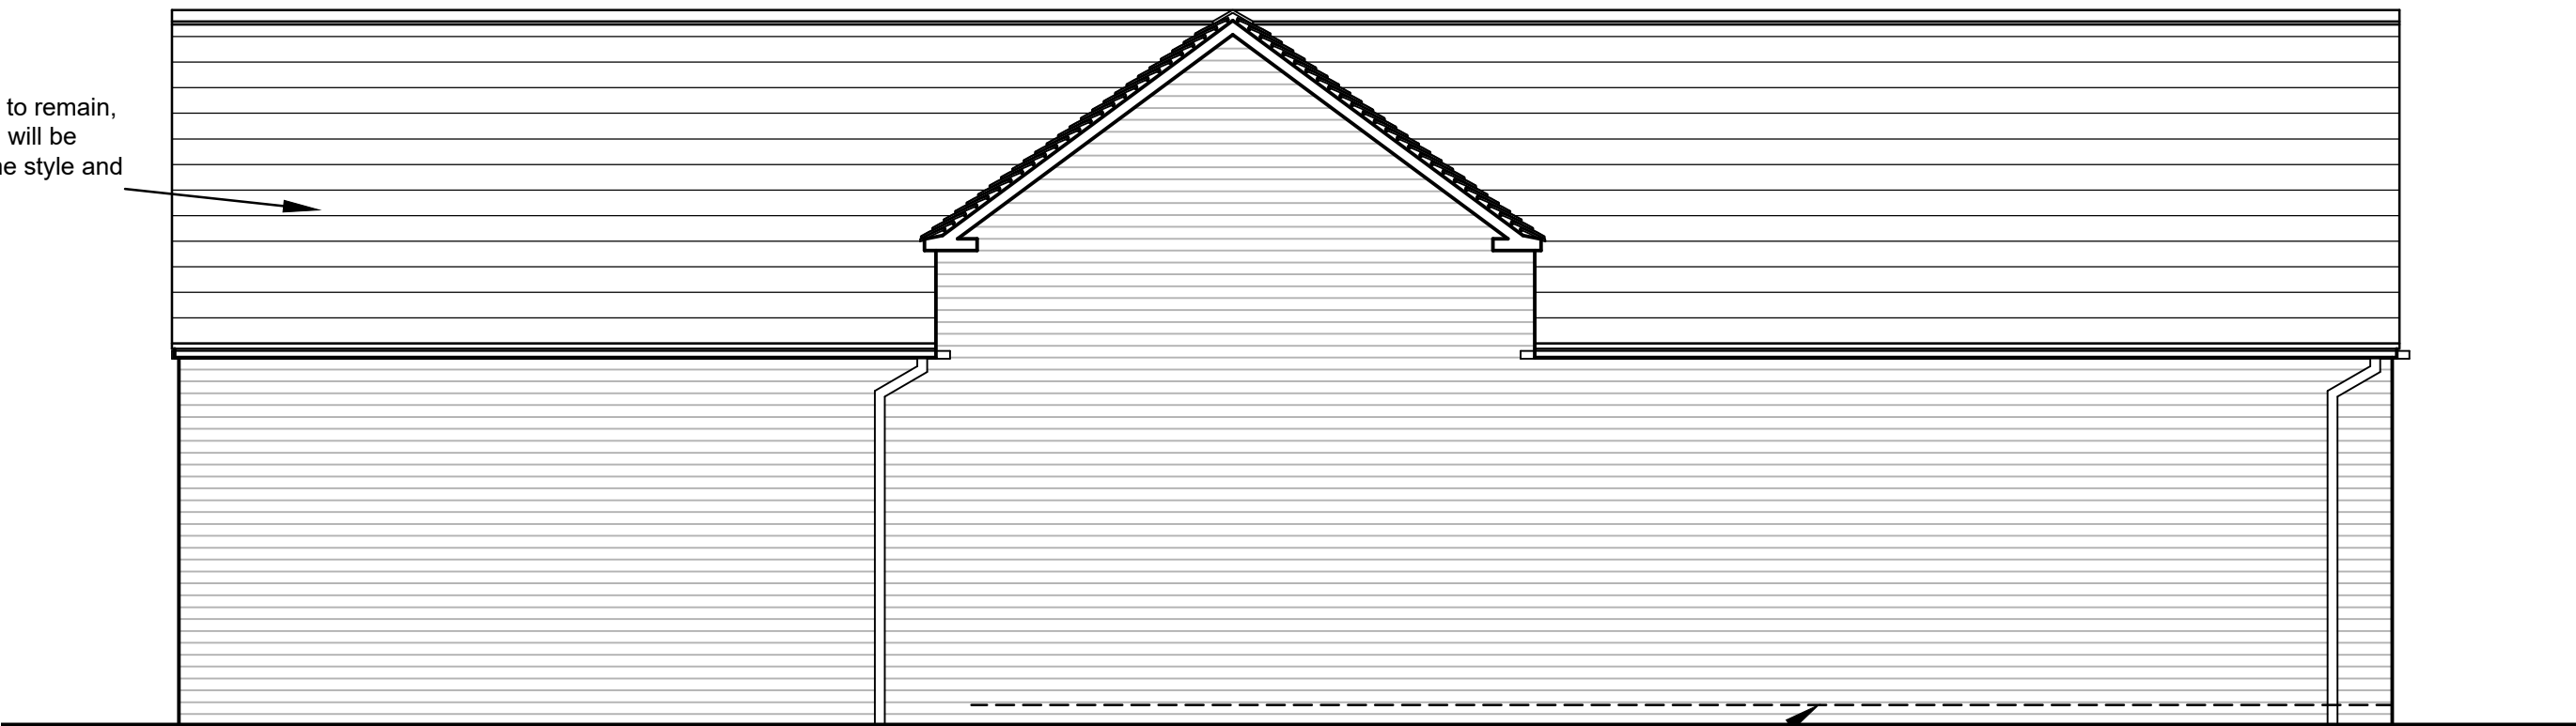

PROPOSED NORTH ELEVATION.

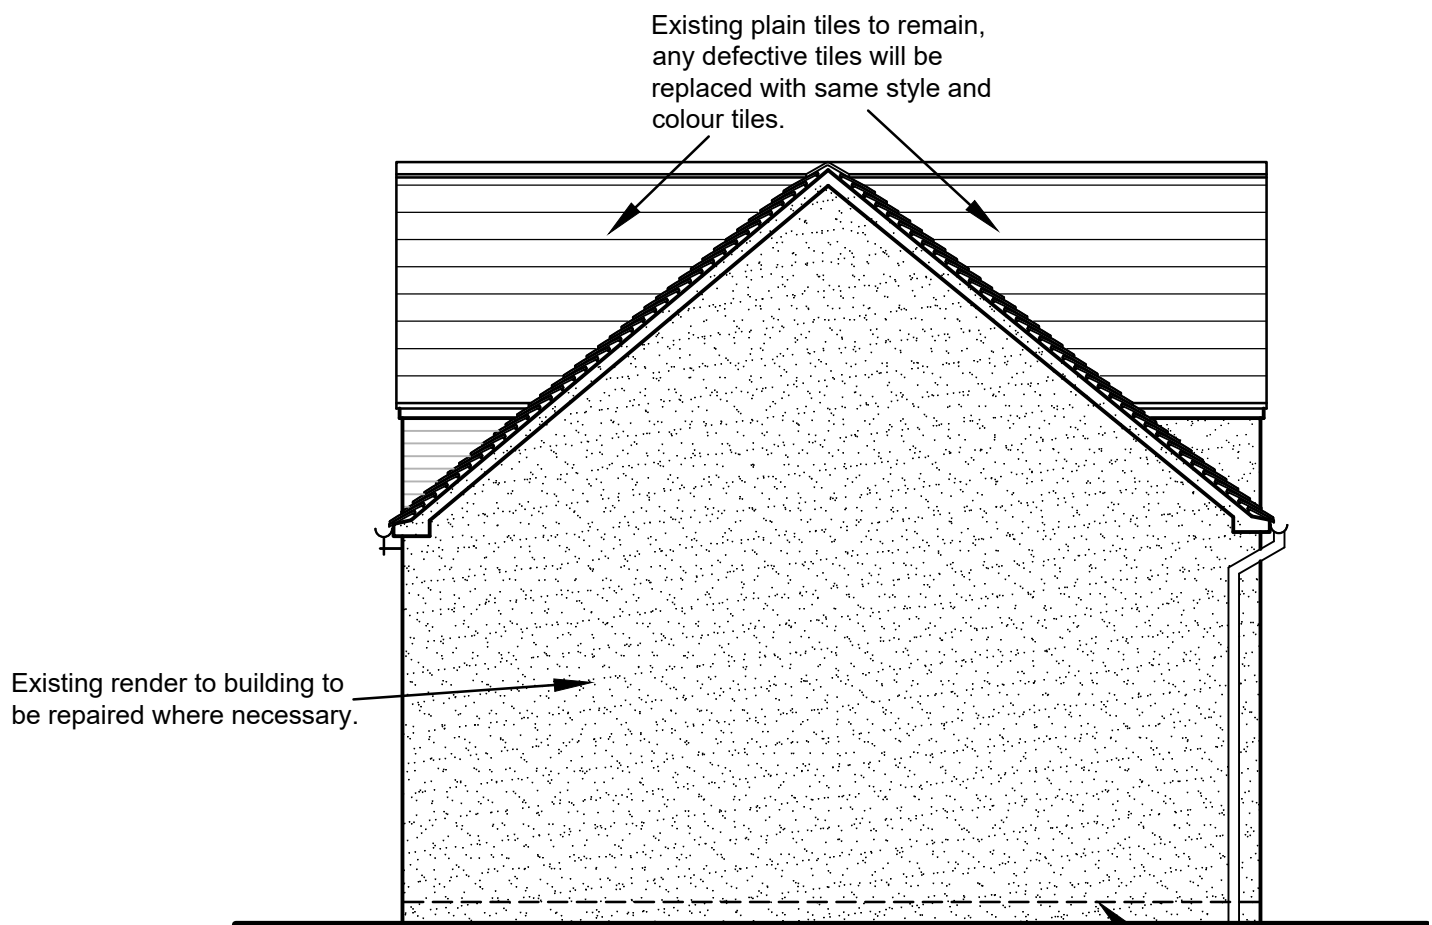

PROPOSED WEST ELEVATION.

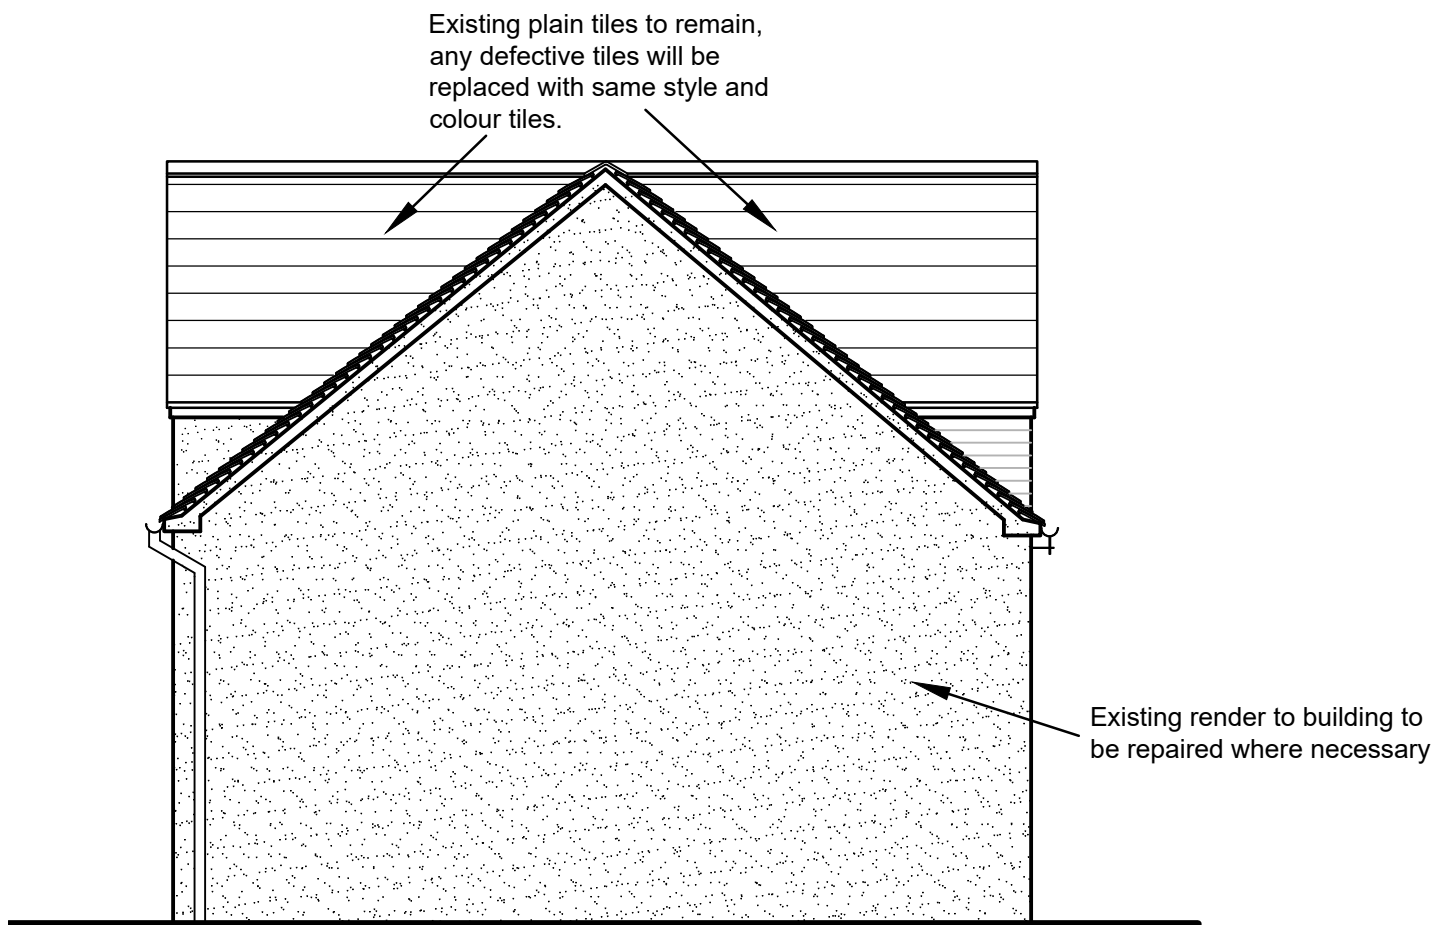

PROPOSED EAST ELEVATION.



General Notes		
A	Glazed screens to existing garage door openings amended to Planning Departments requirements.	22.08.21
No.	Revision/Issue	Date

PLANNING

This drawing is copyright and should not be reproduced without permission. All dimensions to be checked on site before work is commenced.

**ARM Designs**
architectural services.

Arnold R. Middleton.
14, Capewell Street,
Sandford Hill,
Longton,
Stoke - on - Trent,
Staffs.
ST13 1JZ.

Tel:- 01782 321412
Mobile 07720 632641

arnie.r.middleton@gmail.com

Client
DR and MRS. H. SARWAR

Project Name and Address
PROPOSED CONVERSION OF THE EXISTING COACH HOUSE IN TO A GRANNY ANNEXE FOR THE MAIN DWELLING AT DRAYCOTT GRANGE, CHEADLE ROAD, DRAYCOTT IN THE MOORS, STAFFORDSHIRE. ST11 9RQ.

Title
PROPOSED GROUND FLOOR LAYOUT PLAN AND ROOF SPACE PLAN AND ELEVATIONS WITH ALTERNATIVE FRONT ELEVATIONS.

Date 08th JUNE 2021	Scale 1 : 50 @ A1
Drawing Number A R M 2112/PL/01	Revision A