


SECTION A:A

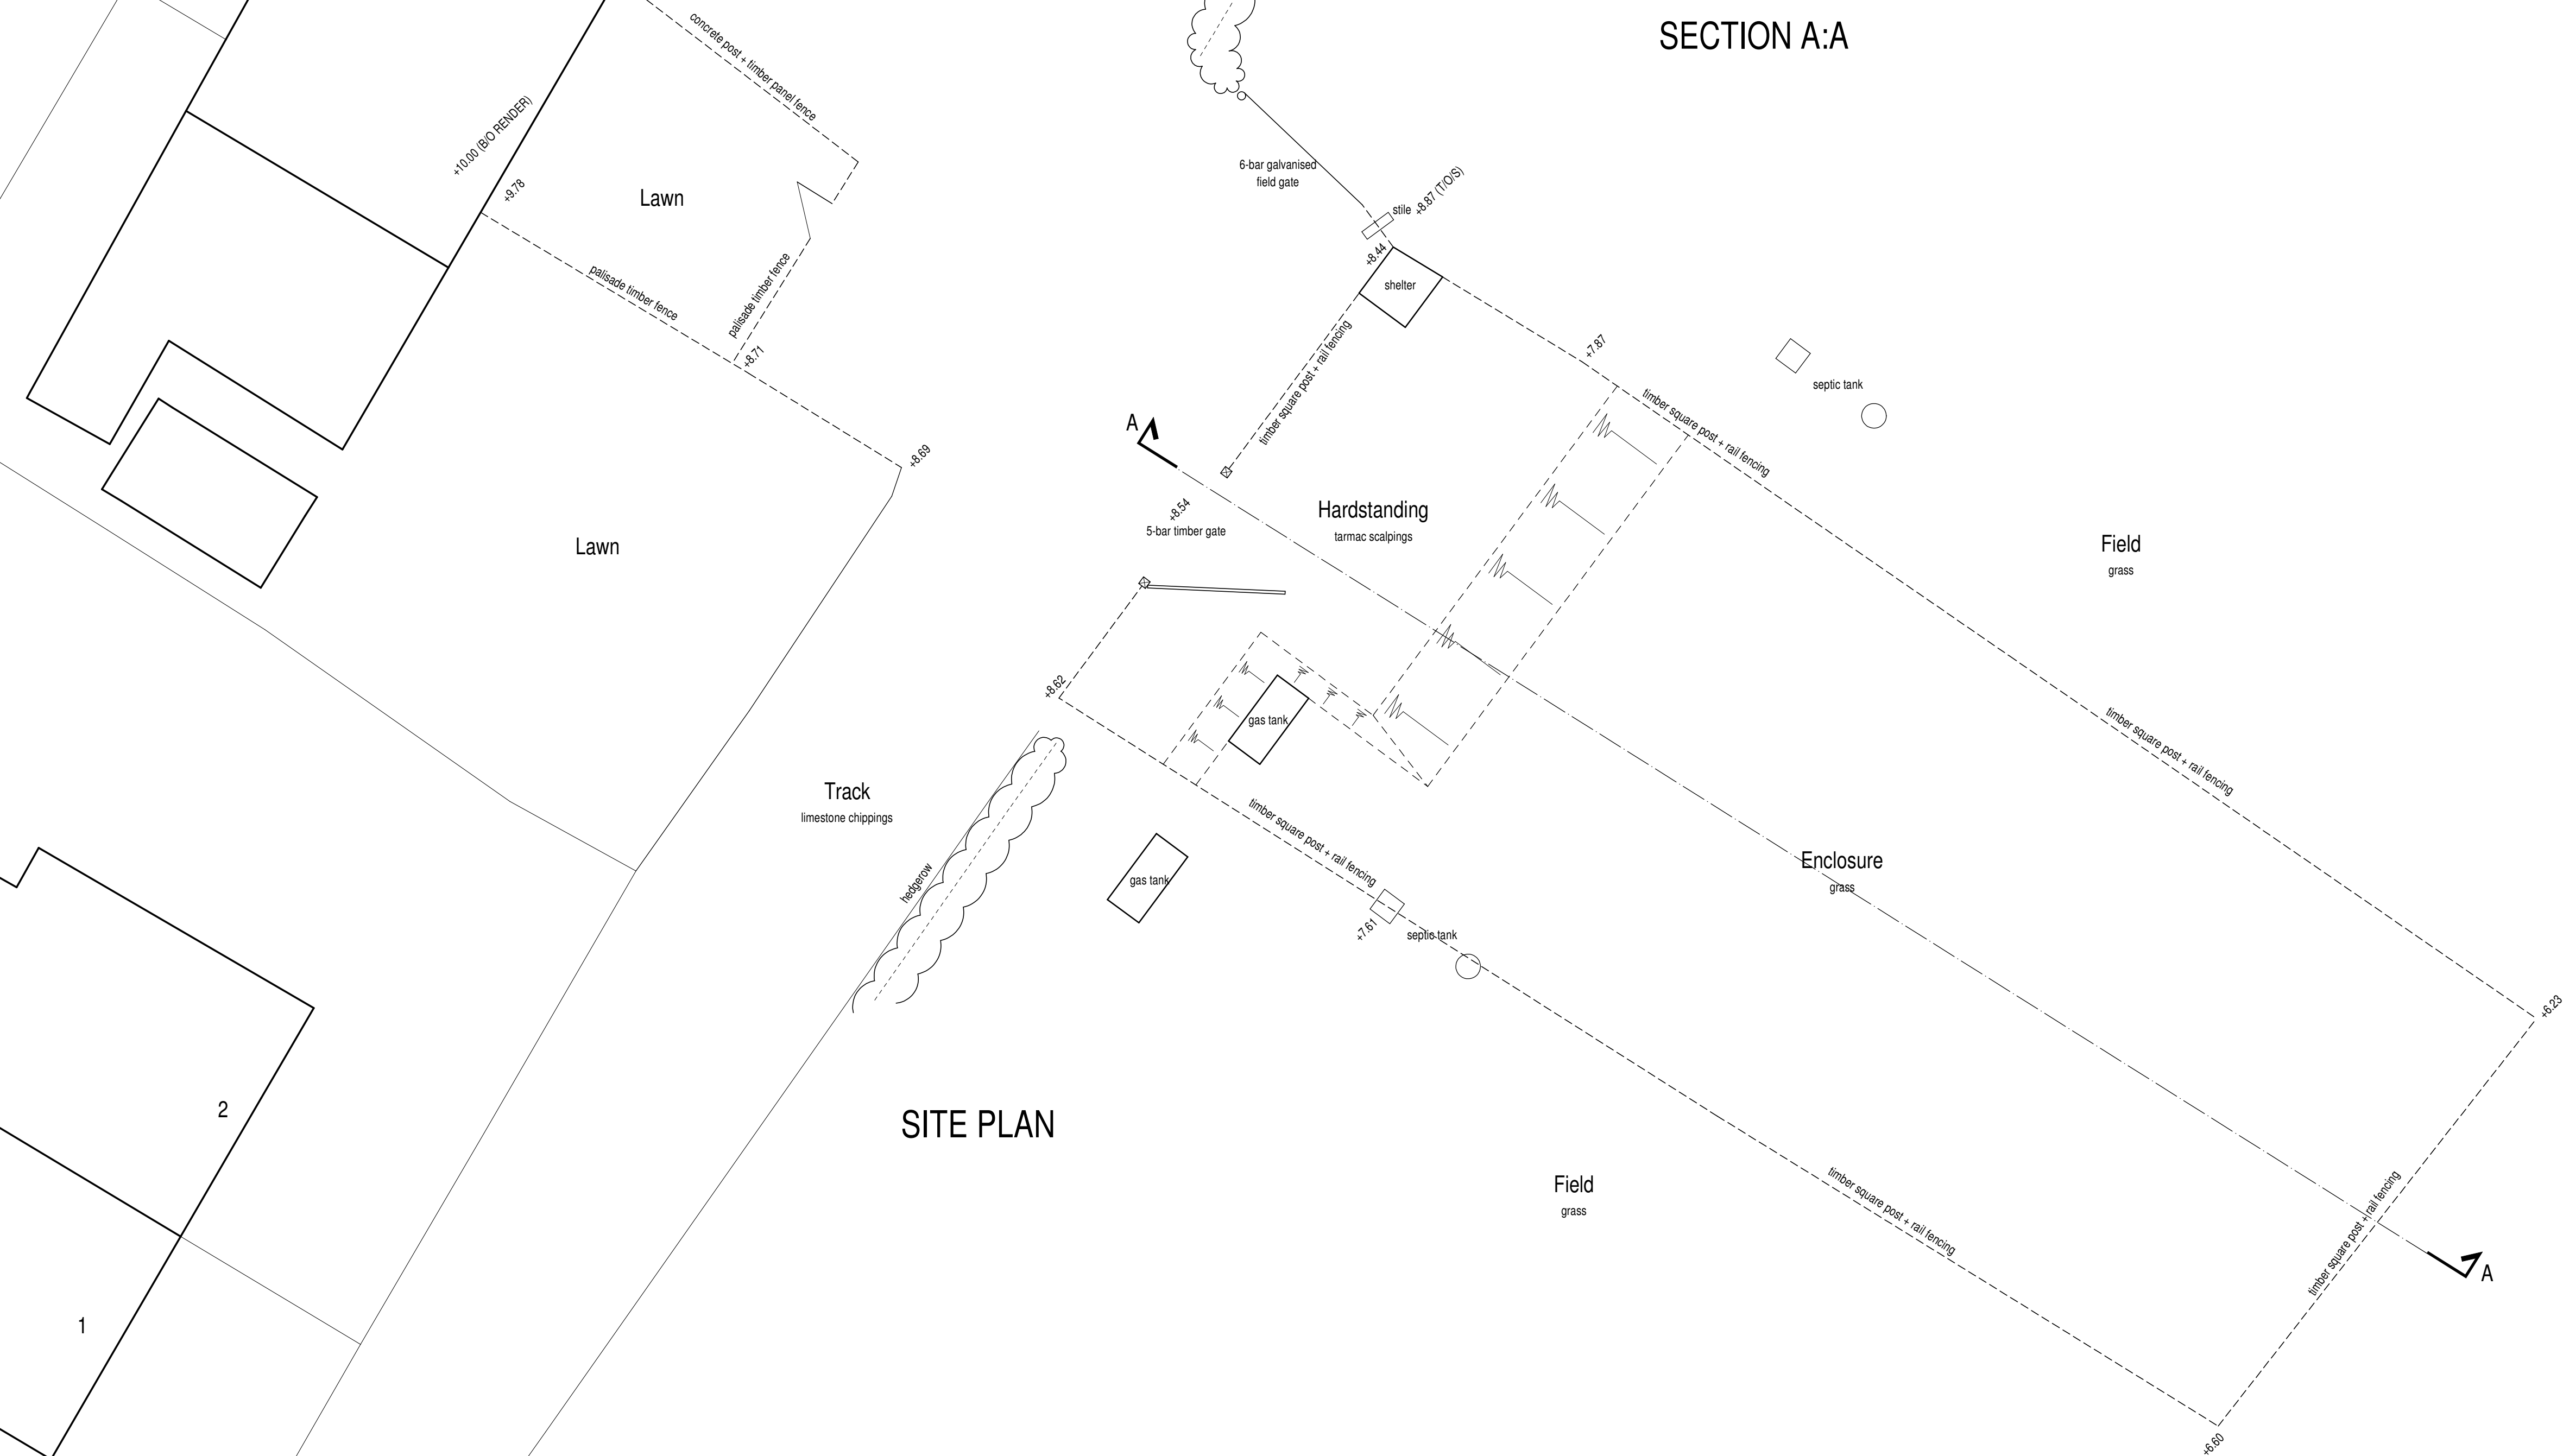

SITE PLAN

Serial number: 211773
© Crown copyright and database right 2021
Ordnance Survey licence 100048957
scale bar @ 1:100

Mr Robinson & Miss Meyrick

Retrospective Planning Application
for Hardstanding on land off
Smithy Farm, Blakeley Lane
Dilhorne, Stoke-On-Trent
ST10 2PT
Existing Conditions
Site Plan + Section

Date	August 2021	Sheet	A1	Scale	1:100
Dwg No.	2021-2614-01	Rev.	B	Drawn	NAW

A - 14/09/2021 - ADDRESS AMENDED
B - 04/10/2021 - APPLICANT NAME UPDATED



10 Cadwry Buildings, Fountain Street, Leek, ST13 6JP
Telephone: 01538 386002
E-mail: info@sammonsltd.co.uk
Web: www.sammonsltd.co.uk

This drawing is copyright.
All dimensions must be checked prior to commencement.