


Copyright of this drawing is vested in the Architect and it must not be copied or reproduced without consent. Figured dimensions only are to be taken from this drawing. All contractors must visit the site and be responsible for taking and checking all dimensions relative to their work. Hewitt&Carr Architects Ltd are to be advised of any variation between drawings and site conditions. CLIENTS ARE ADVISED TO CLARIFY DIMENSIONS WITH THE ARCHITECT PRIOR TO SETTING OUT AND NOT TO SCALE FROM THE DRAWING.

Rev.	Drawn	Comments	Date
A	DD	Further detail added	5/11/20
B	DD	Further amendments	17/06/21
C	DD	Cars omitted from Barn 4	27/07/21

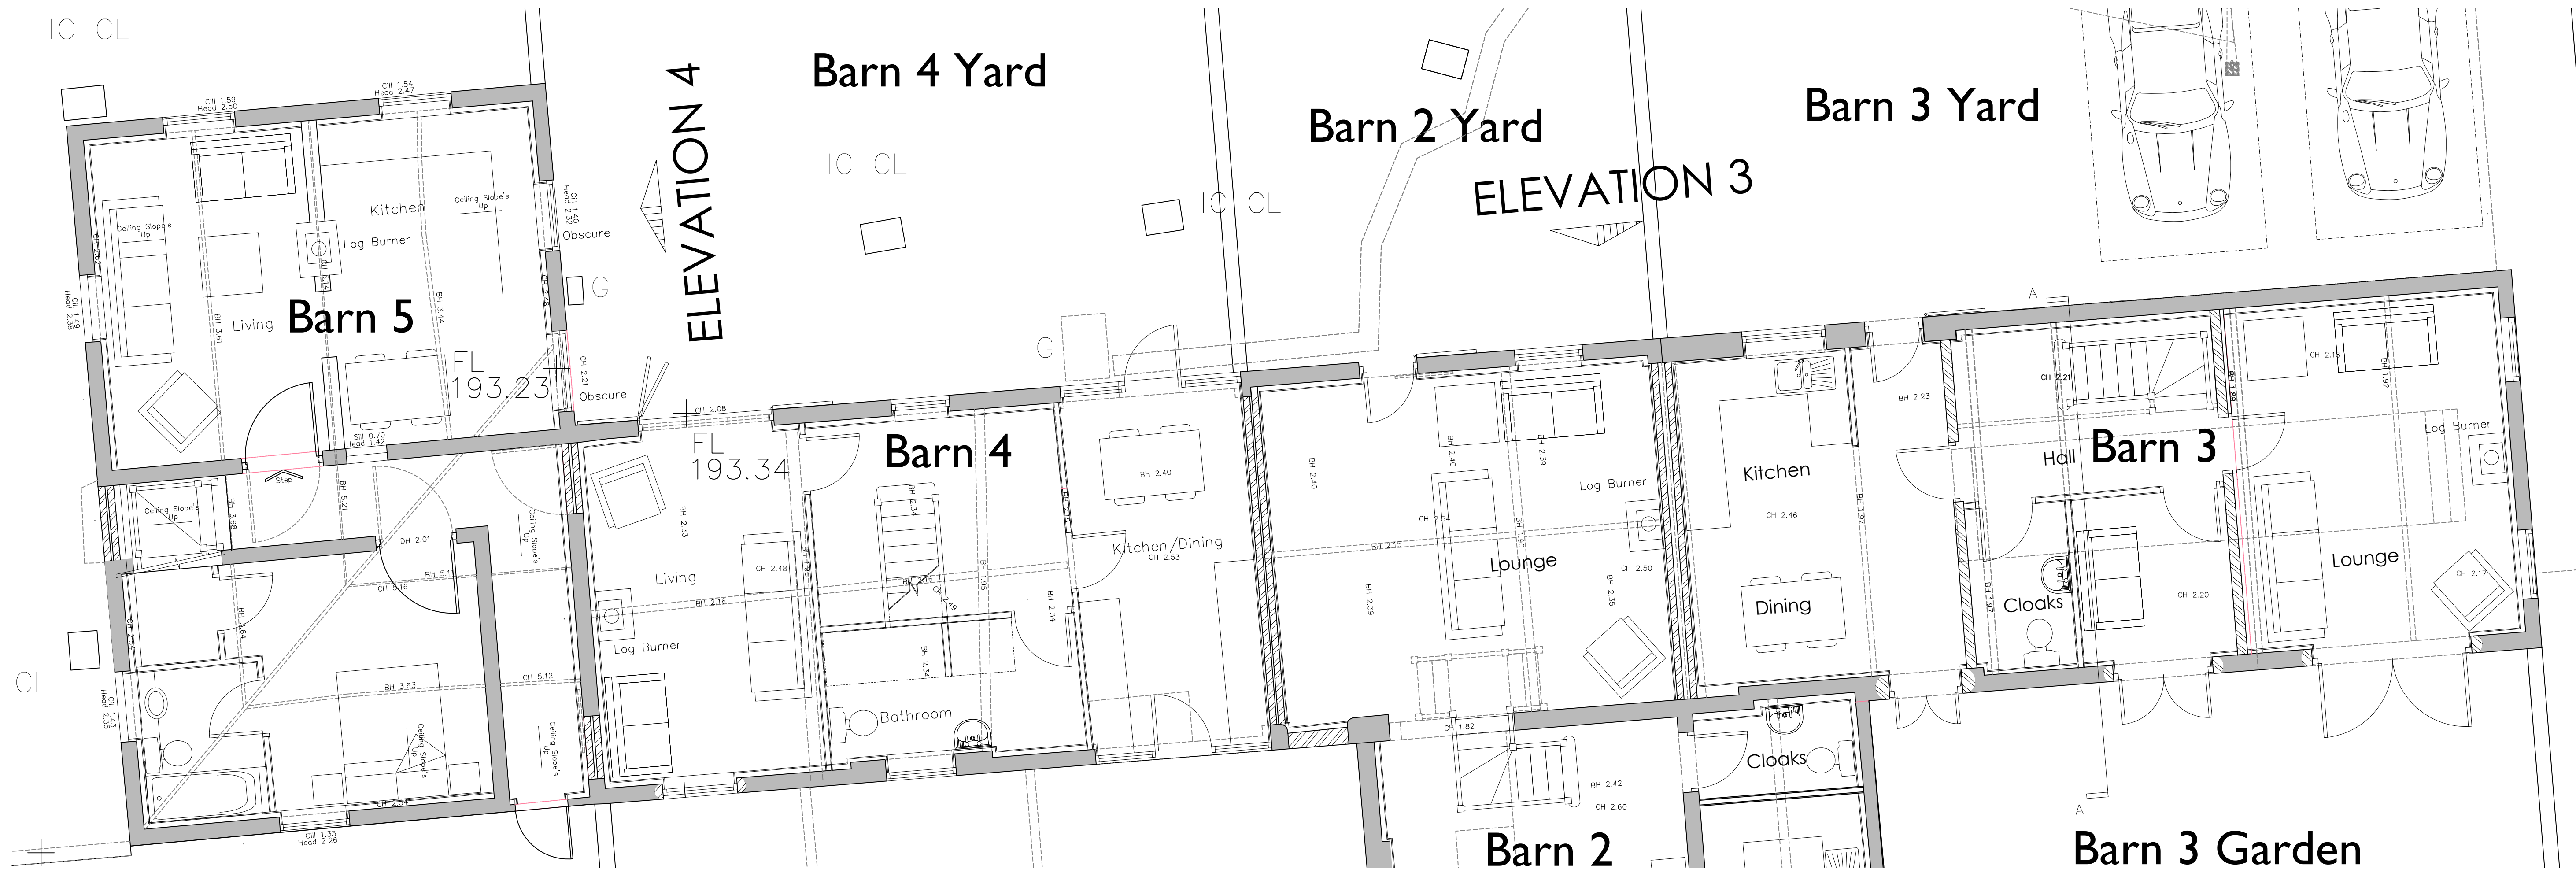

Ground Floor Plan scale: 1:50 at A1

Hewitt&CarrArchitects
A: DaisyBank House | 17-19 Leek Road | Cheddle | ST10 1JE
T: 01538 756888
E: enquiries@hcarchitects.co.uk
W: www.hcarchitects.co.uk

Client
HG PA & R J Whitehurst

Project
Proposed Barn Conversion
Parkfields Farm, Cherry Lane,
Cheddle, Staffs.

Title
Ground Floor Plan As Proposed
Enlarged Plan Sheet 1

Status
PLANNING
Date Aug 2020
Scale @A1 1:50

Project No 00987 AL(0)09
Drawing No.
Rev C

PLANNING