




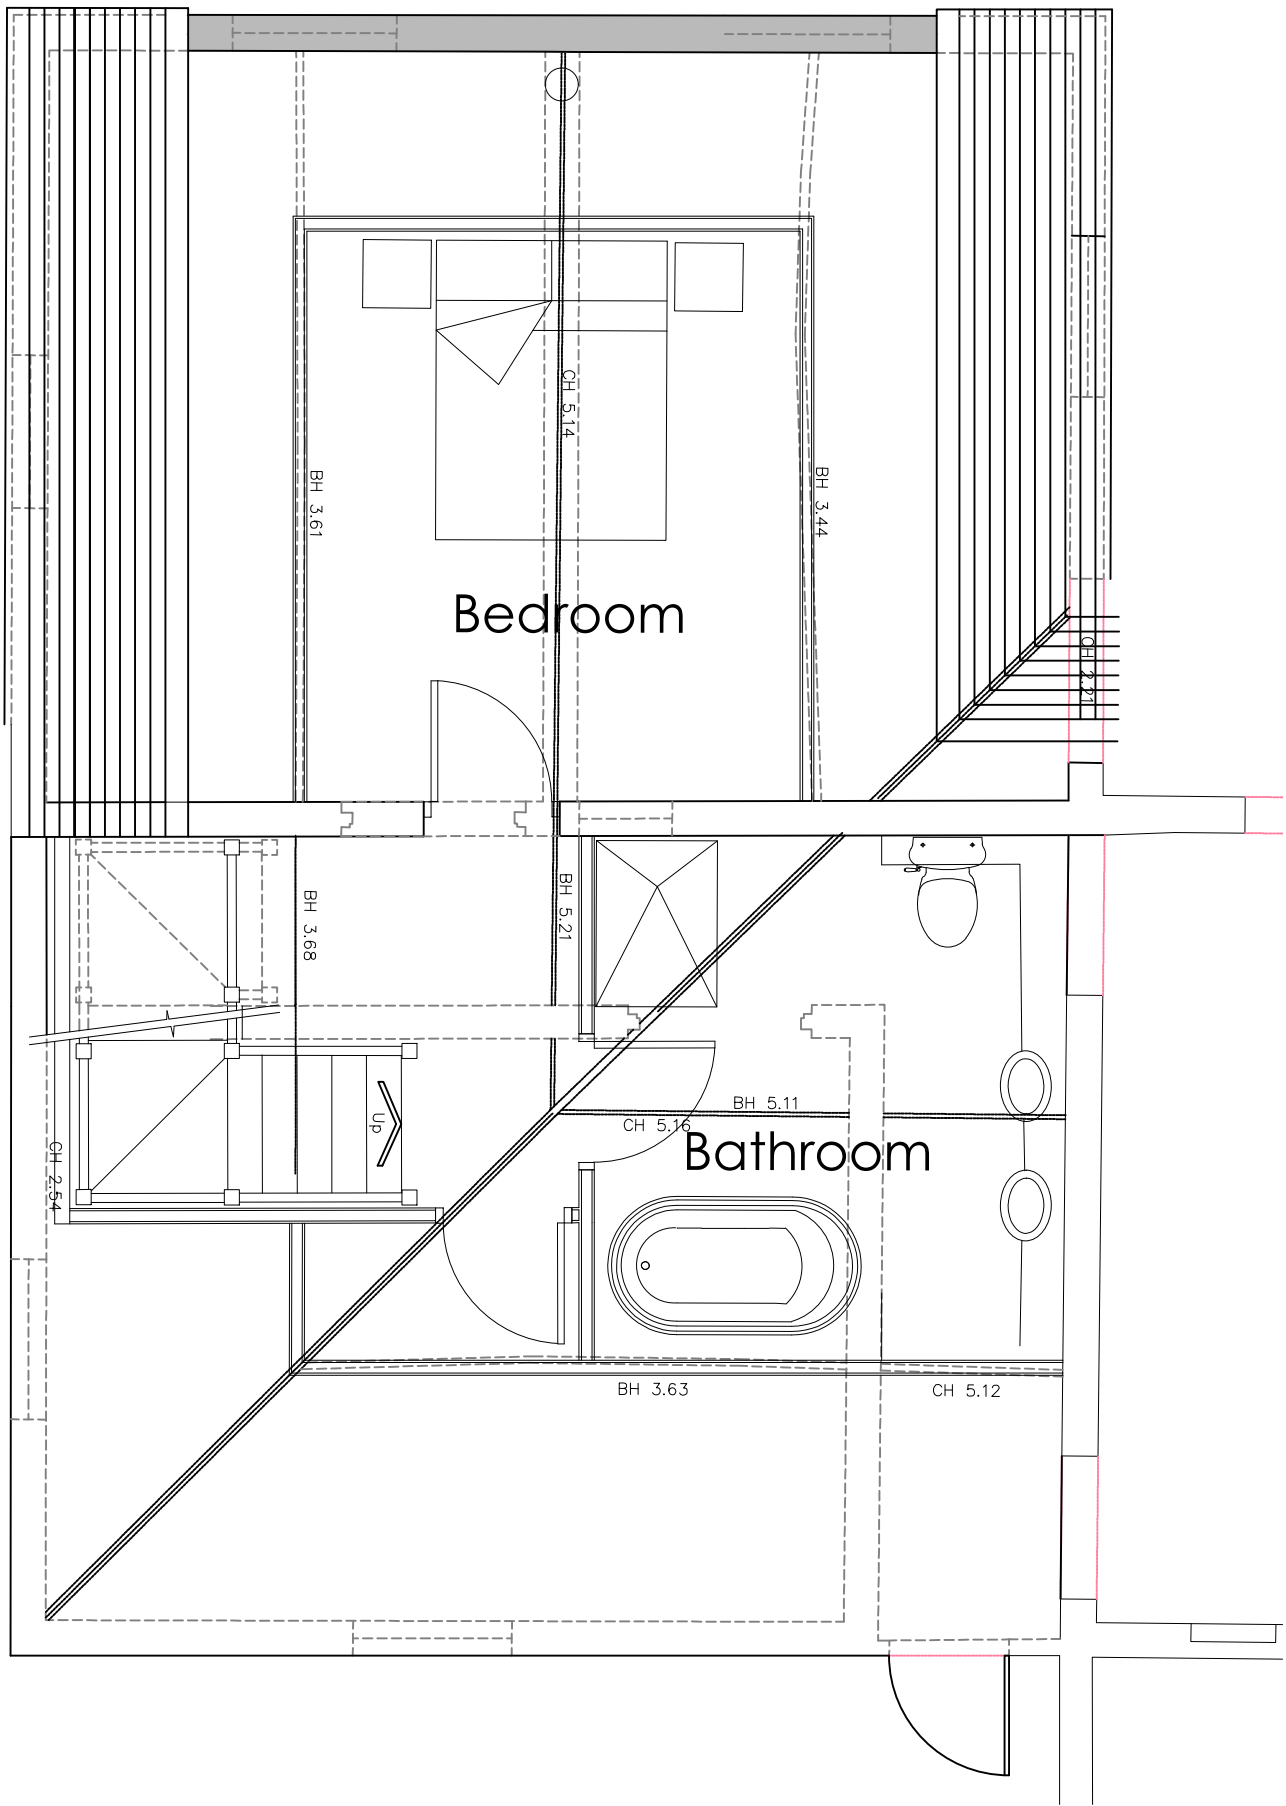

First Floor Plan scale: 1:50 at A1

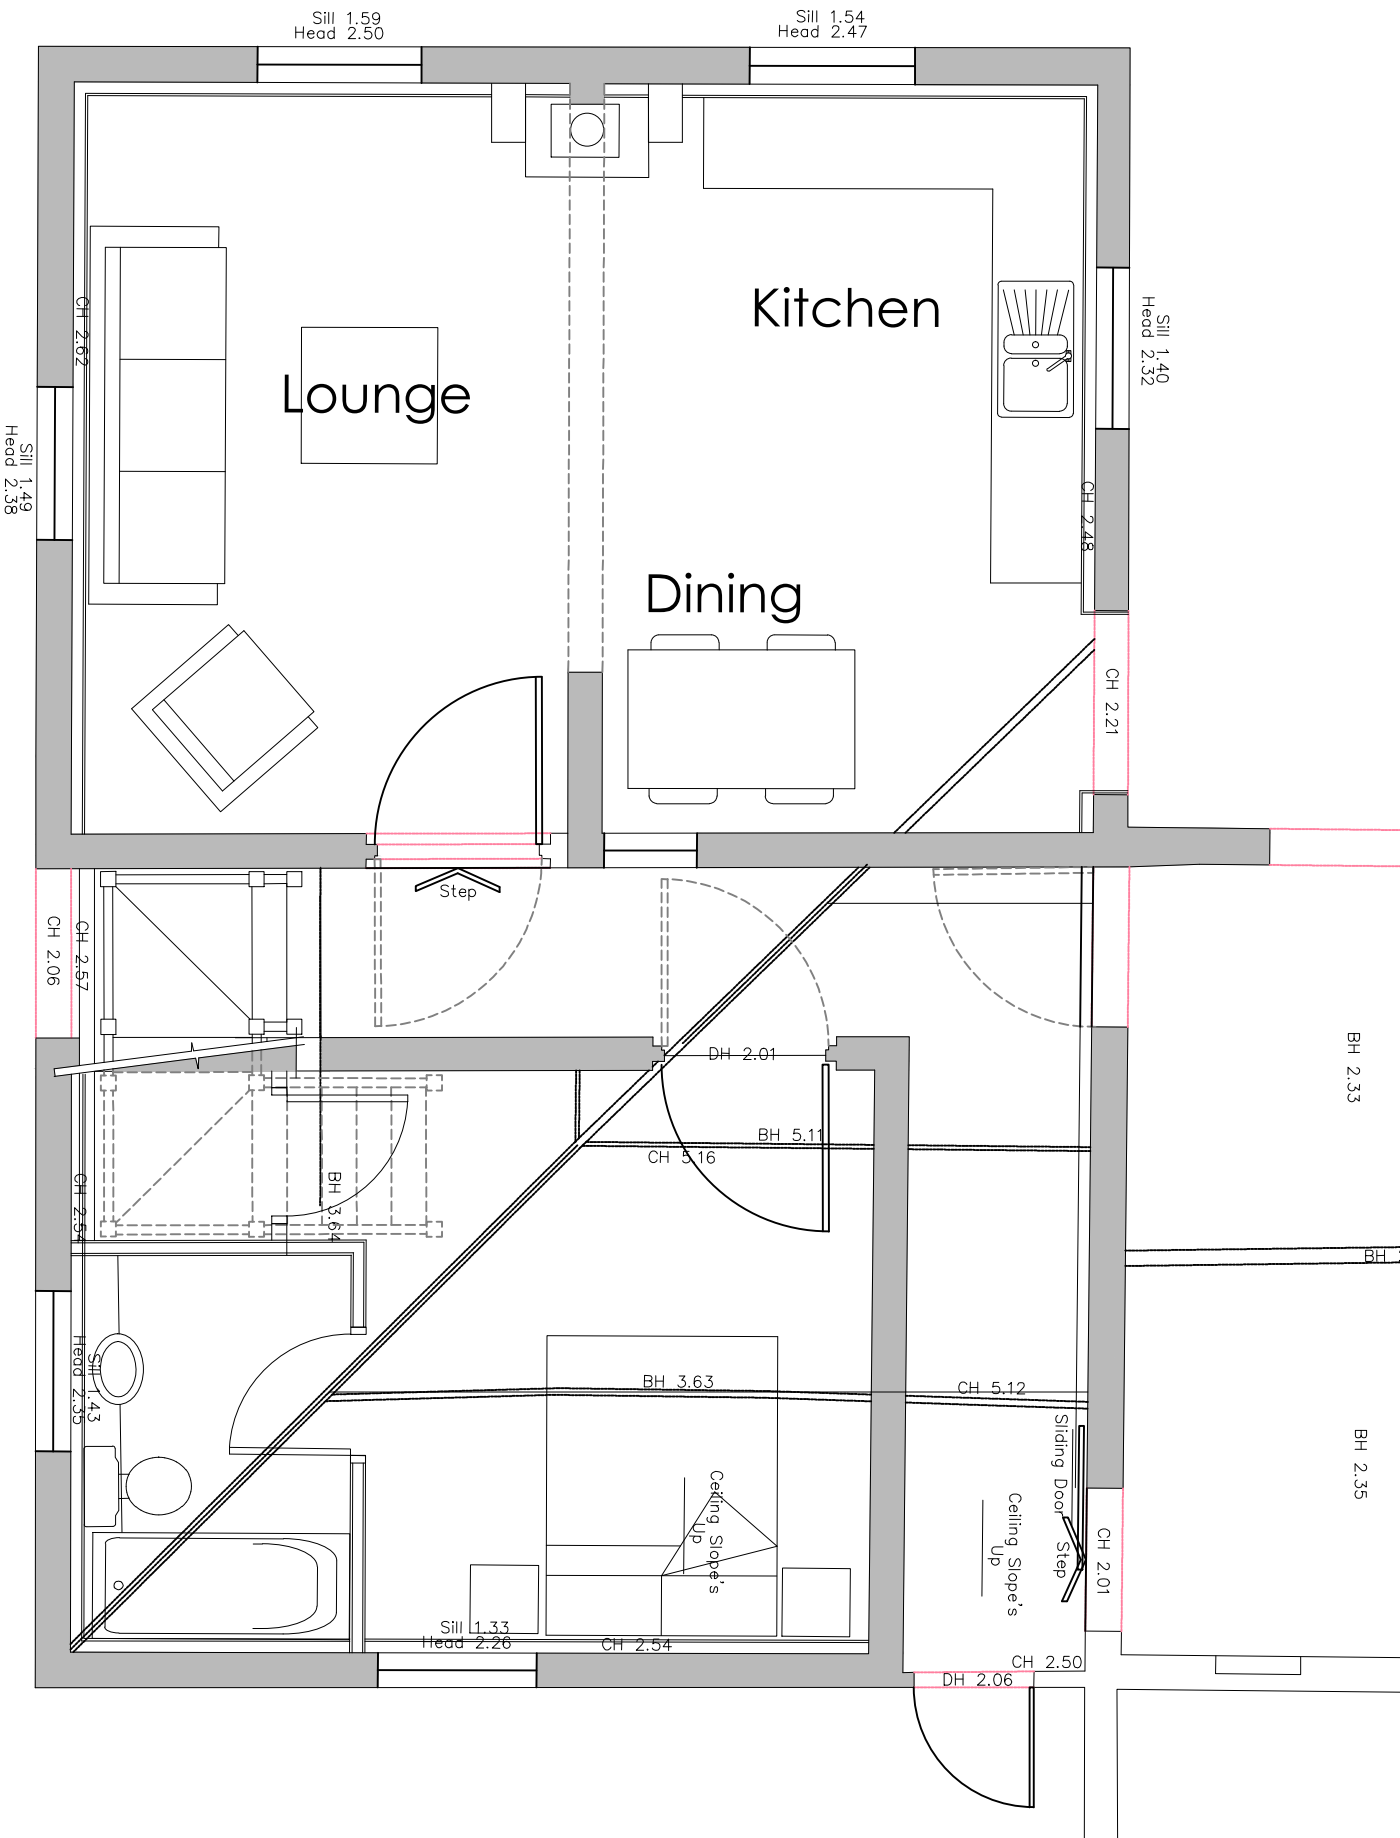

Ground Floor Plan scale: 1:50 at A1

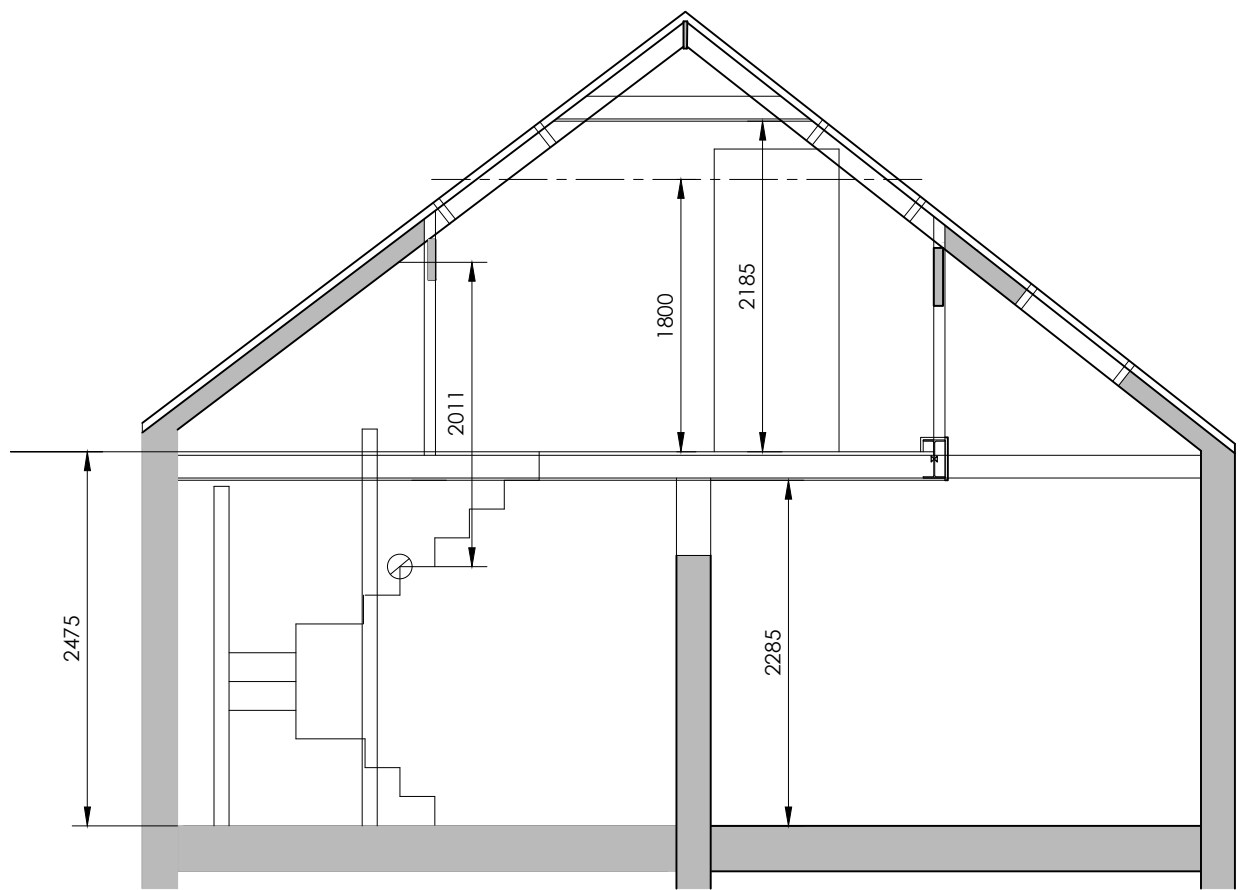

Typical Section scale: 1:50 at A1

Hewitt&CarrArchitects
A: DaisyBank House | 17-19 Leek Road | Cheadle | ST10 1JE
T: 01538 756888
E: enquiries@hcarchitects.co.uk
W: www.hcarchitects.co.uk

Client
HG PA & R J Whitehurst

Project
Proposed Barn Conversion
Parkfields Farm, Cherry Lane,
Cheadle, Staffs.
Title
Barn 5 - Ground, First Floor Plans
and Section As Proposed

Status
Planning
Date Nov 2020
Scale @A1 1 : 50
Drawn DD
Checked

Project No
00987 AL(0)13
Drawing No.

Rev

PLANNING