




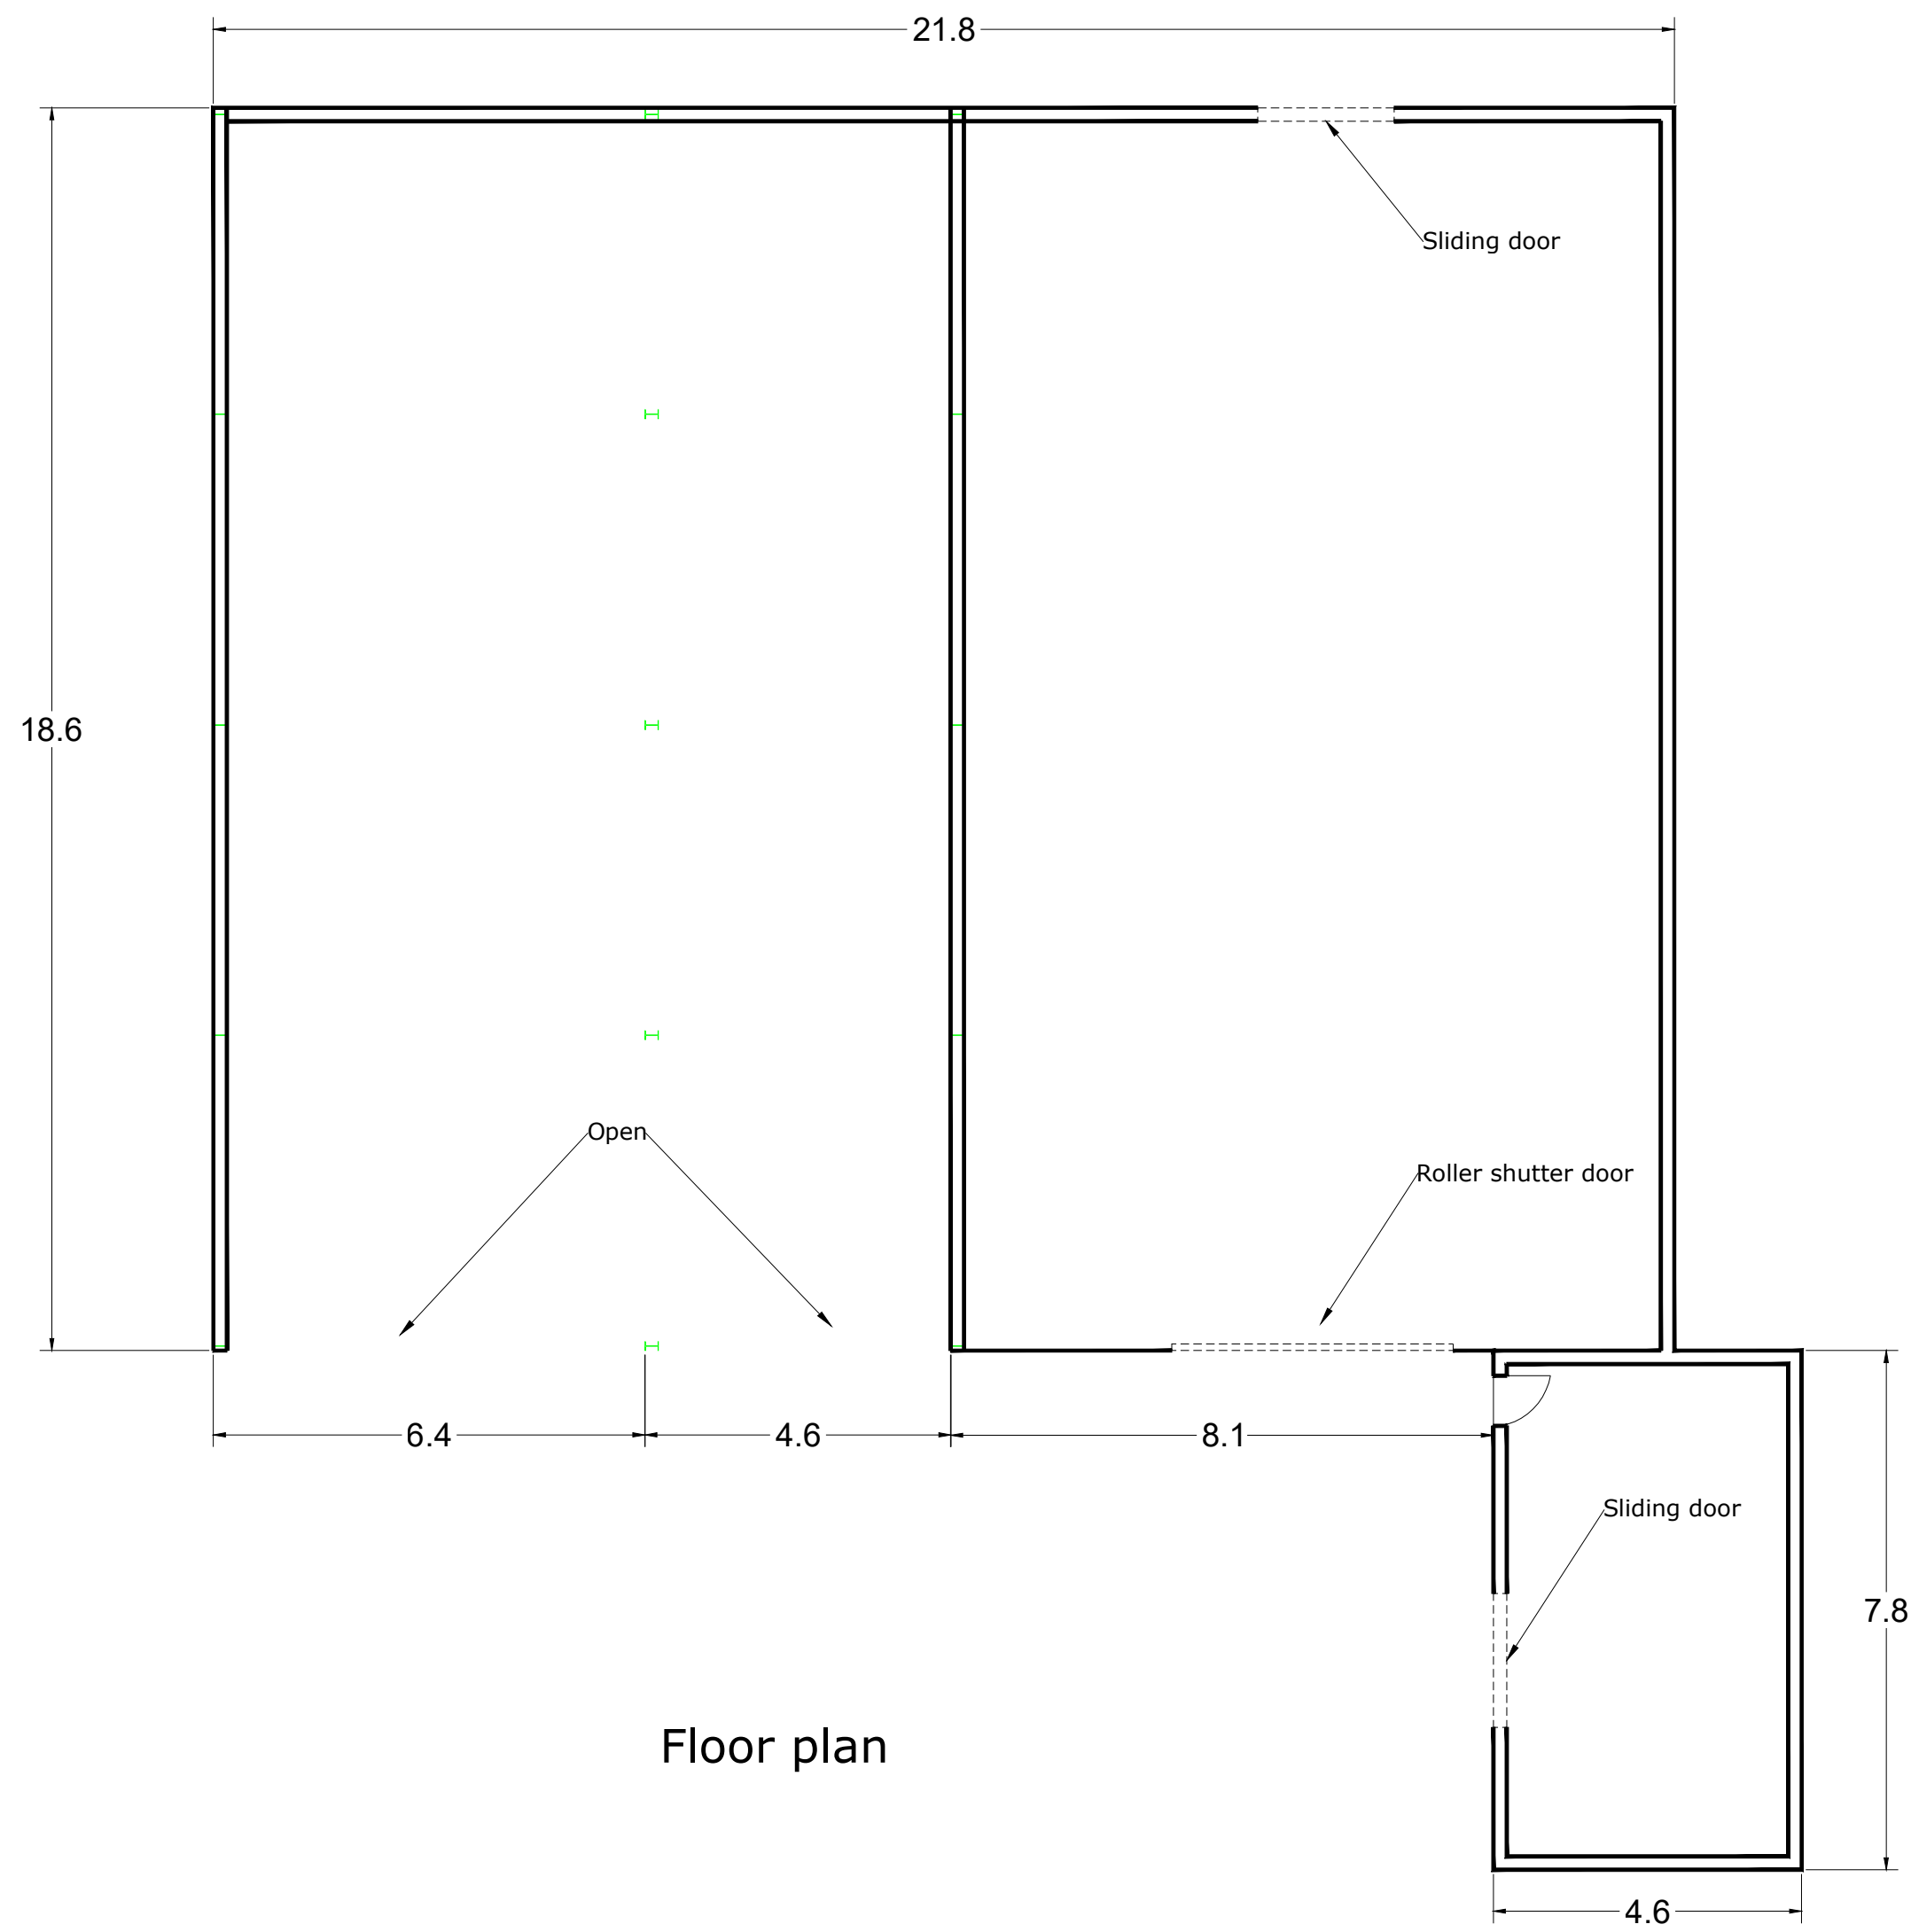


Floor plan

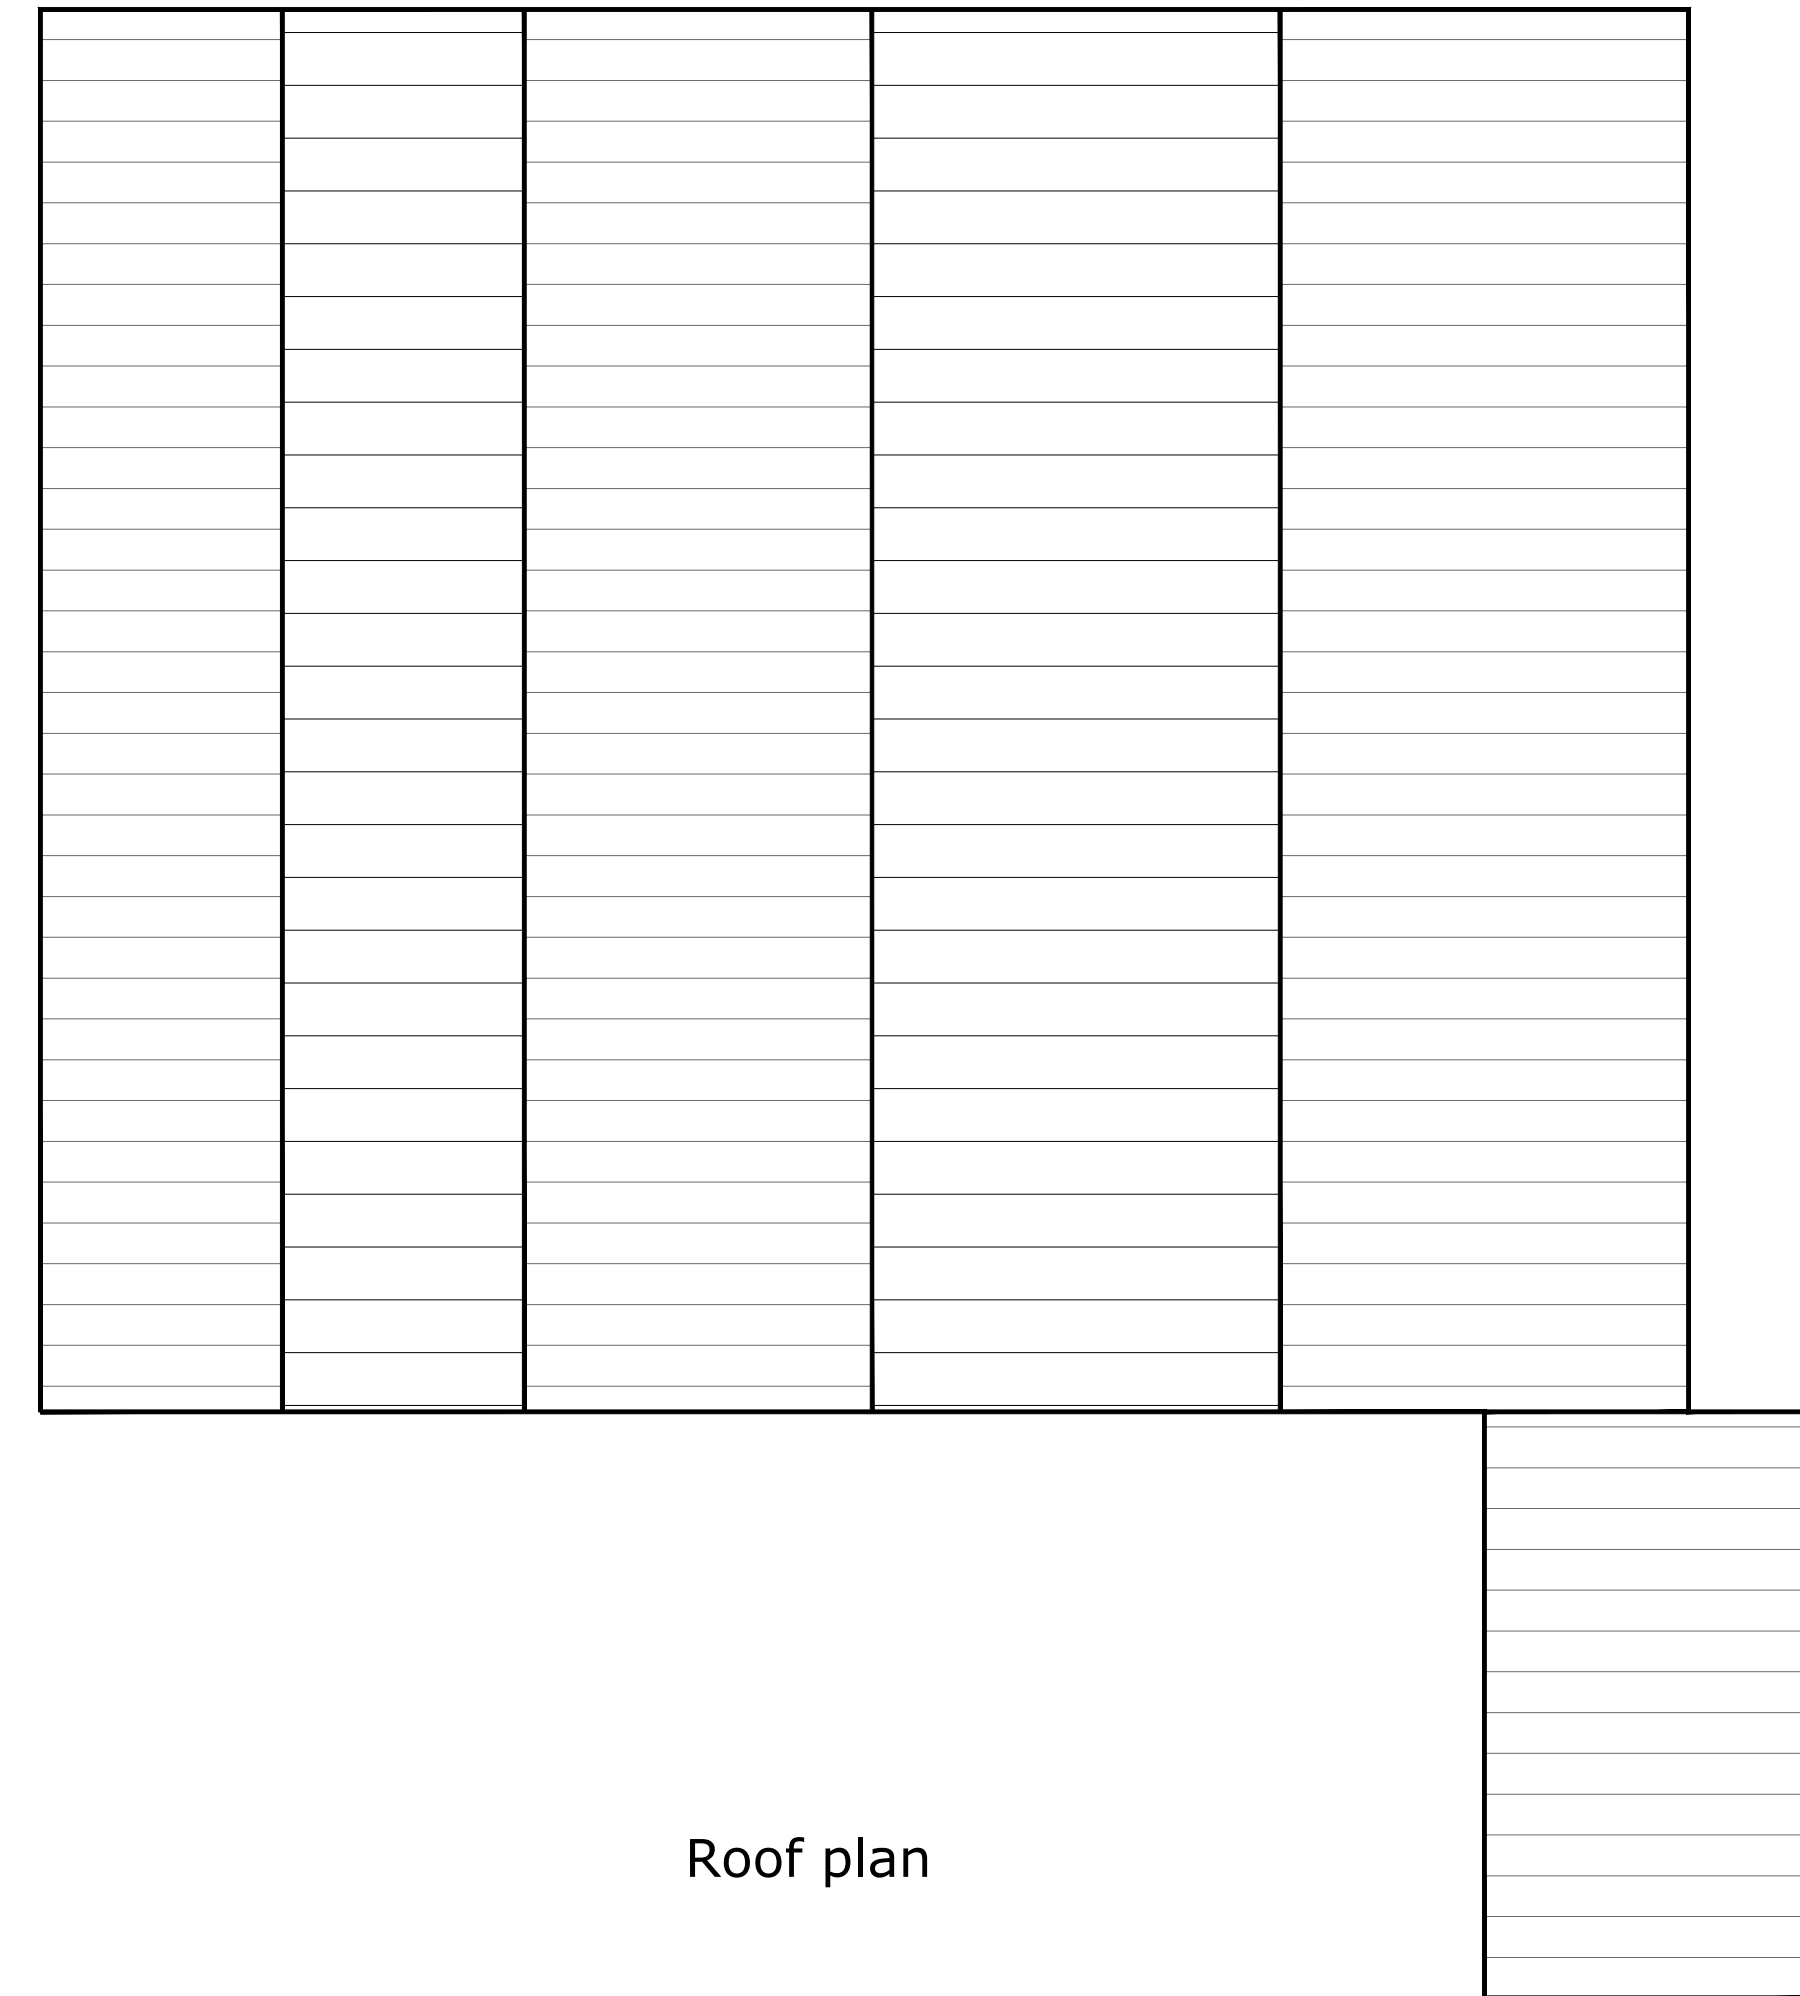


Roof plan

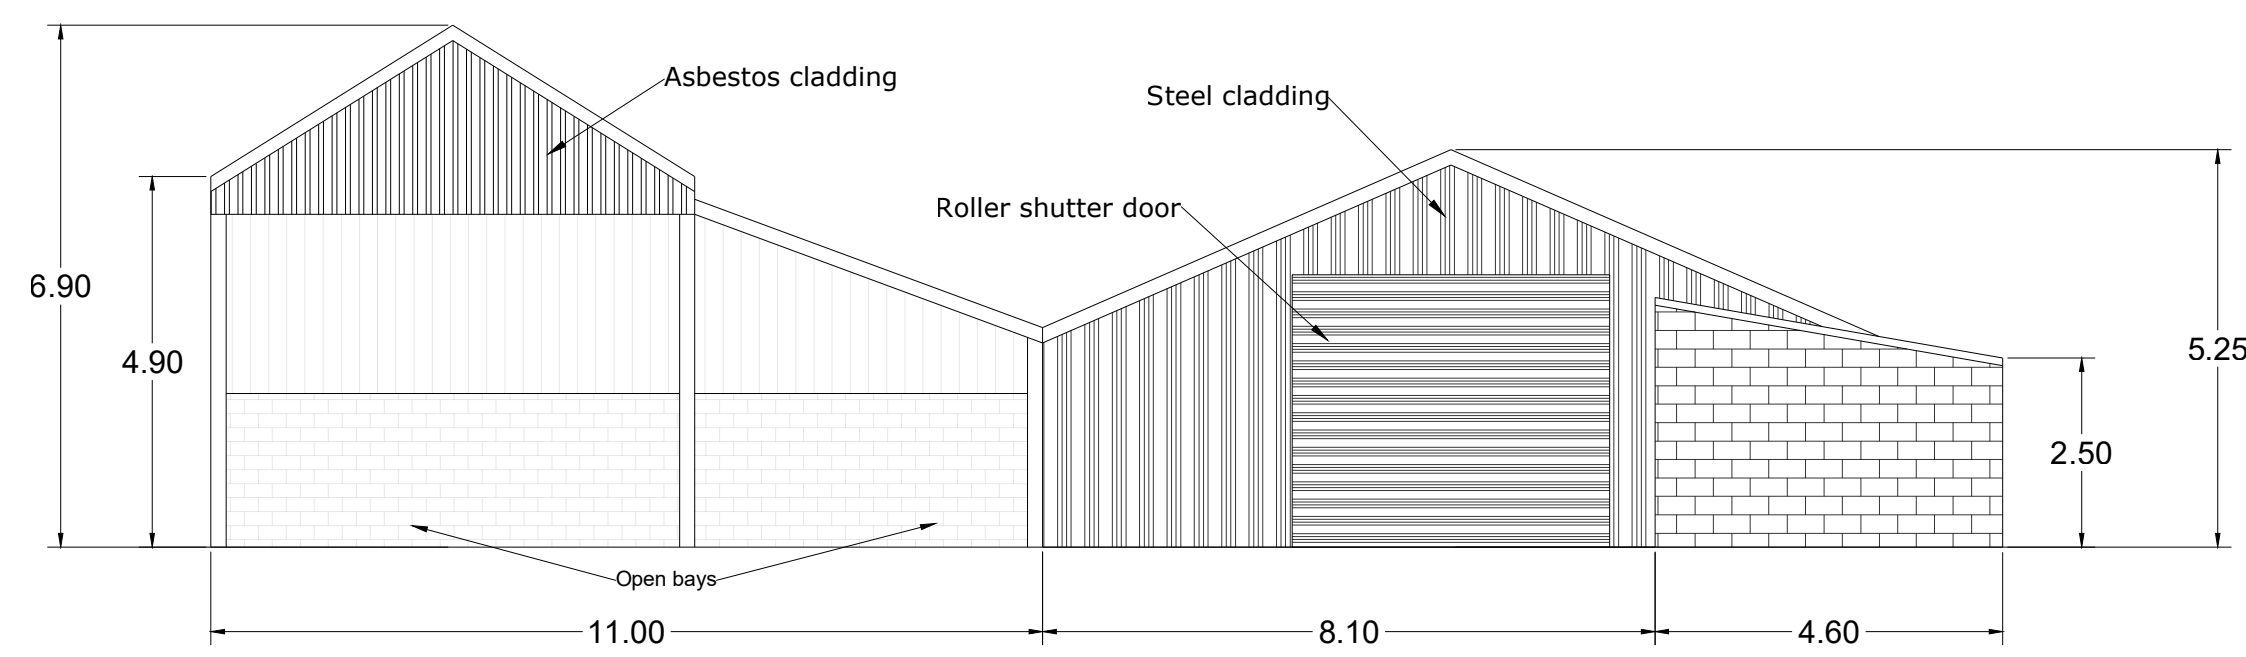


South Elevation

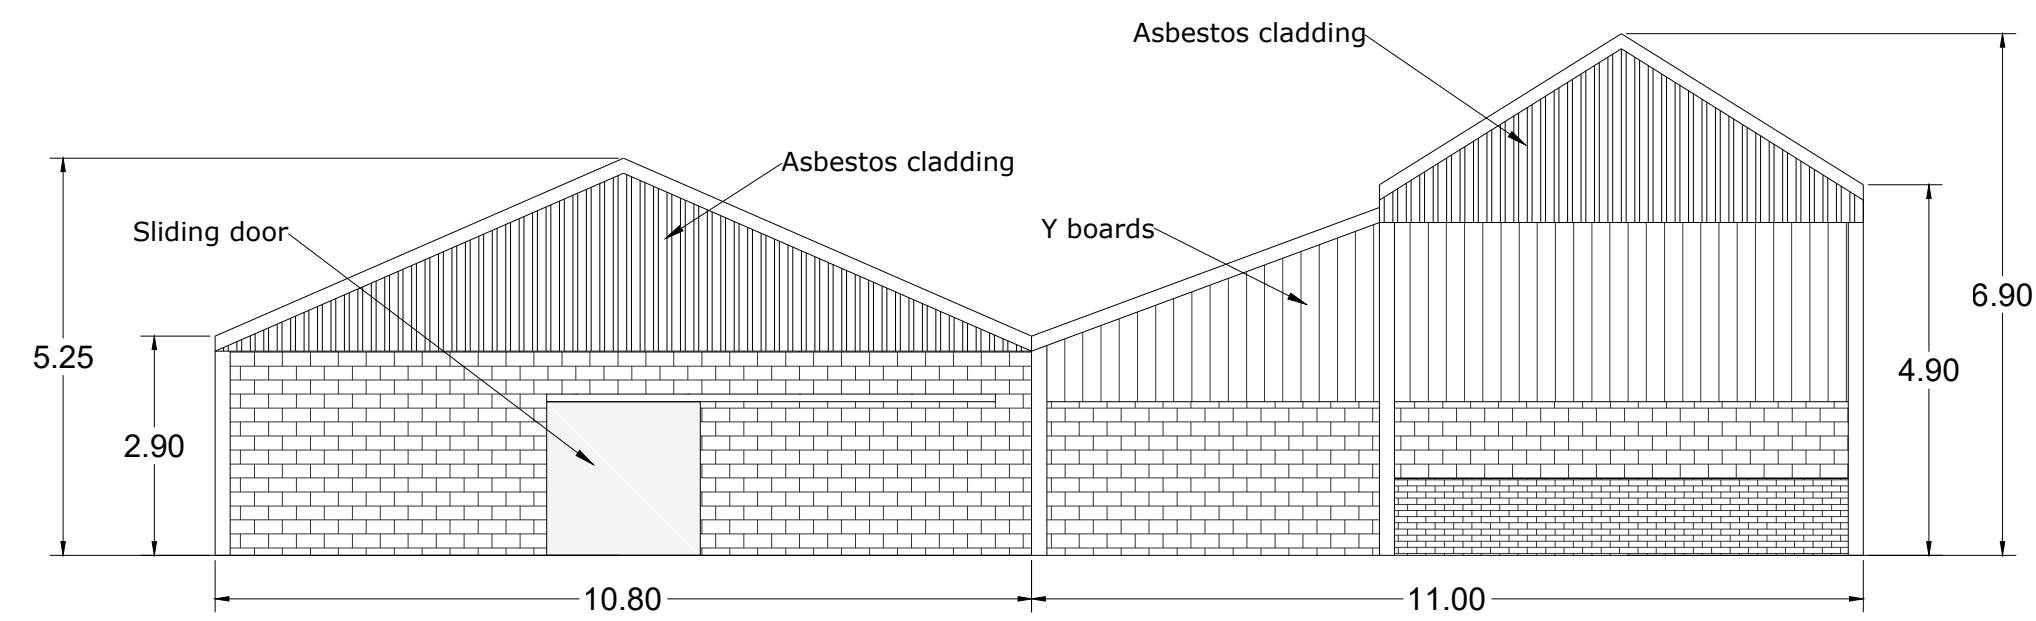

North Elevation

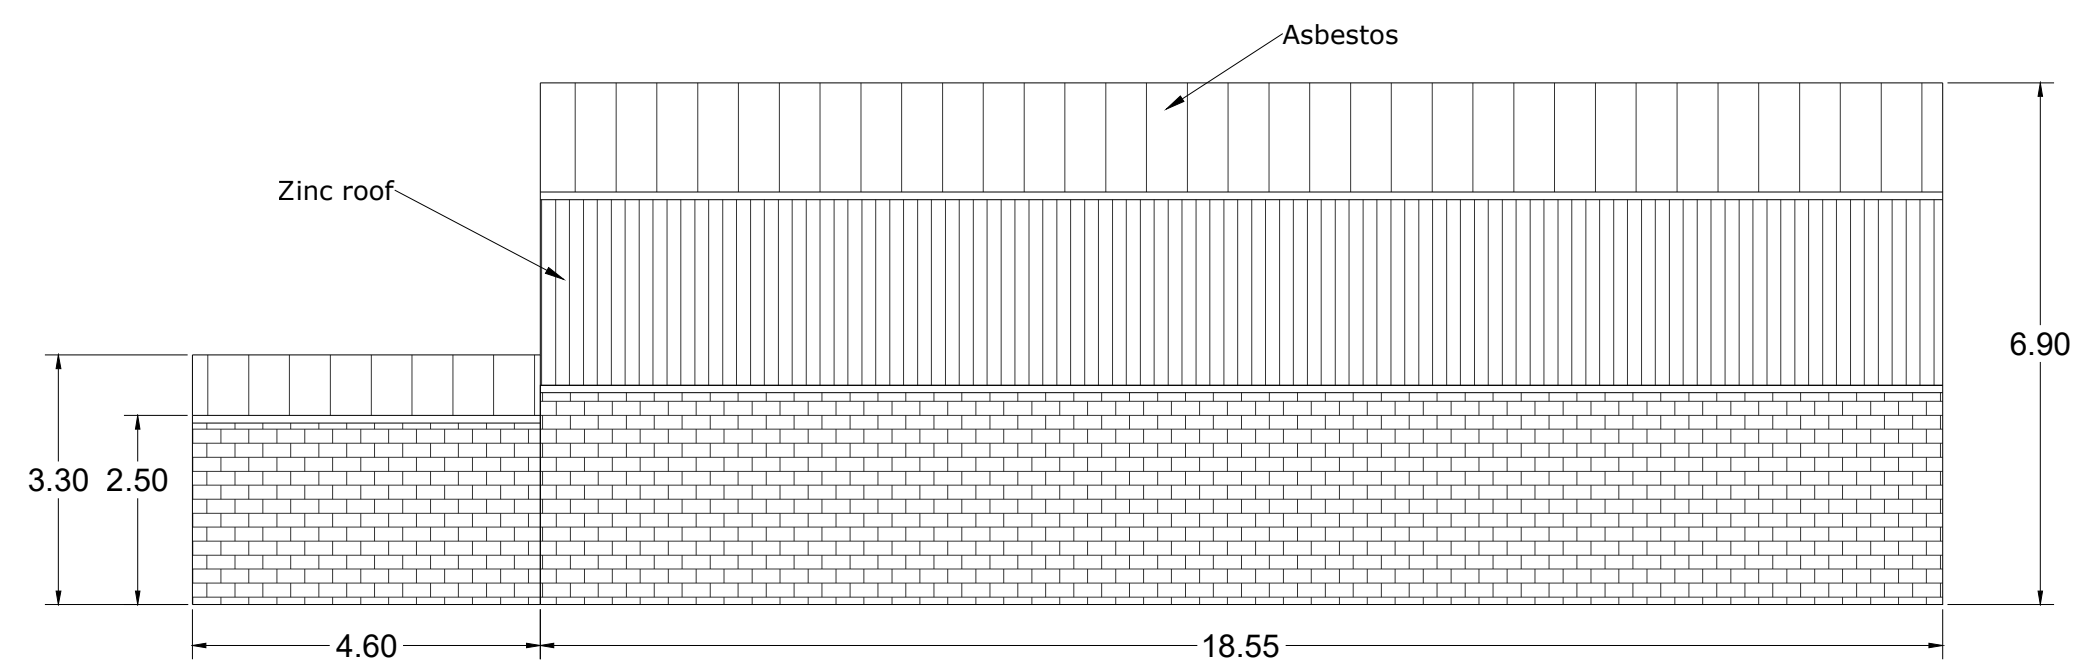


East Elevation

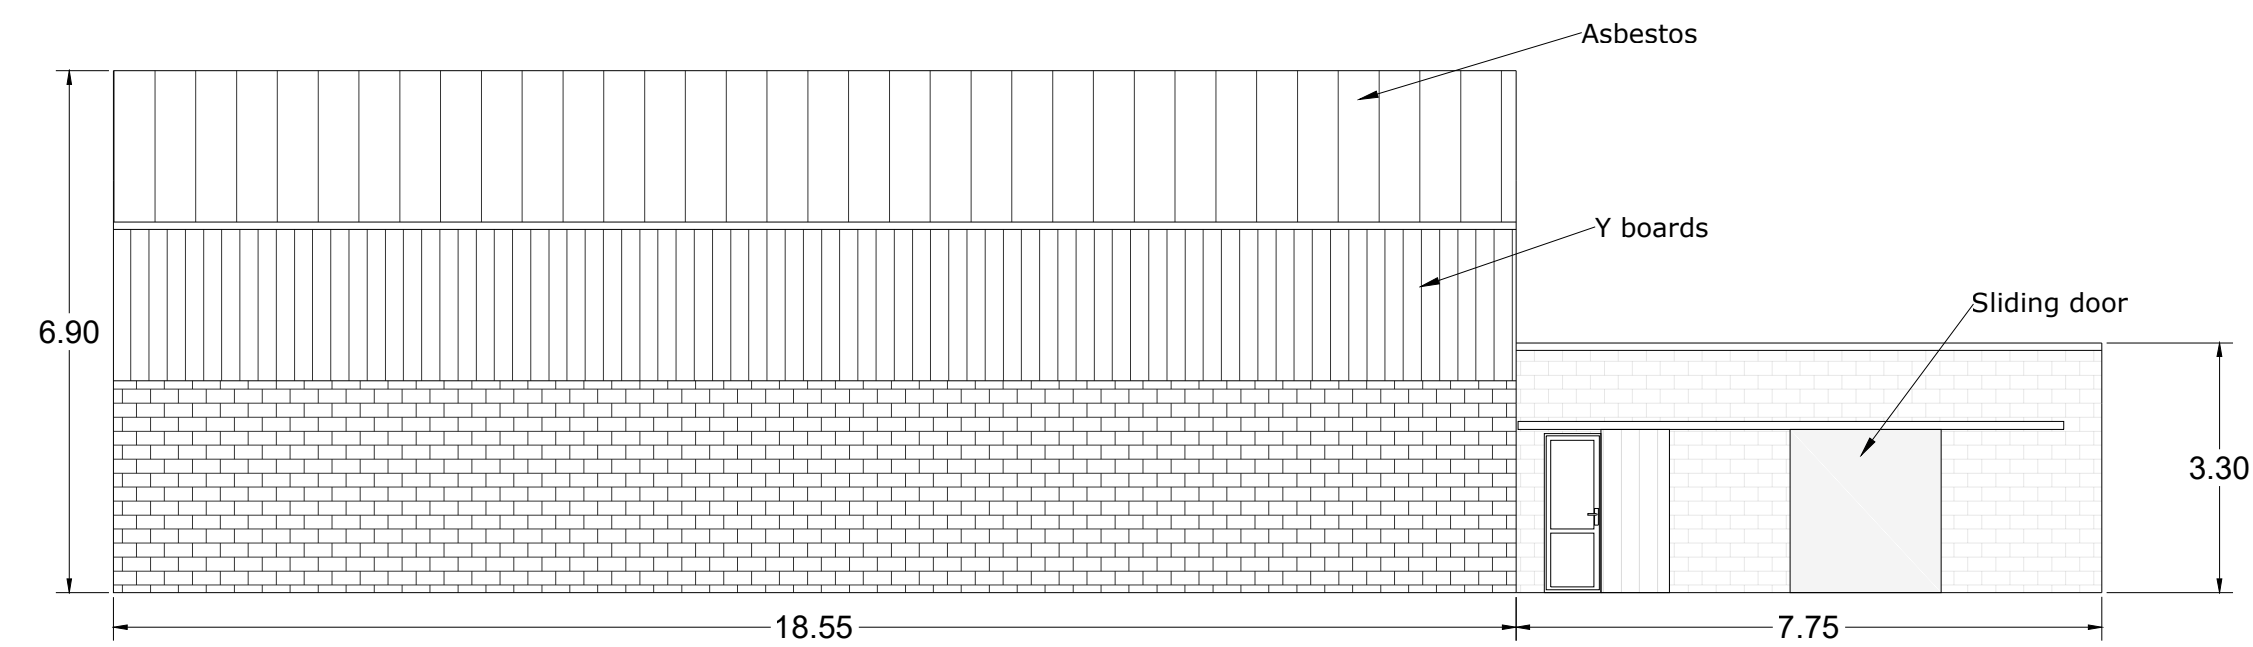

West Elevation



SCALE

 

e. This drawing, its contents, and all information contained therein is protected by Copyright. It may be used once only for its intended purpose under a contract with Mid West Planning Ltd, but not for any other use or purpose. This drawing is for Development Control purposes and does not constitute a construction issue drawing. All setting out dimensions and levels are indicative and are subject to detailed site survey and site conditions. The Client is responsible for ensuring that Building Control and construction drawings are carried out following Planning approval where necessary. Scaling from this drawing is for Development Control purposes only.

Rev	Date	Purpose of revision	Drawn
0	21-06-2021	First Issue	JT

Project	Proposed planning application at Bird Grove Hilderstone, Stafford ST18 9DJ		
Client	Mr & Mrs Gellatly		
Drawing title	Plans and Elevations as existing		
Scale	1:100 @ A1	Date	21-06-2021
		Drawn-by	JT
Drawing number	GELLATLY PL-06		Rev
			0