


- LANDSCAPING LEGEND**
- Photinia Red Robin
 - Photinia Pink Marble
 - Ceanothus
 - Spirea Gold Flame
 - Berberis Limoncello
 - 2 x Weigela Peach & Red
 - Physocarpus Diabolo
 - Hebe
 - 3 x varieties Choisya
 - 20 Mixed Herbaceous Plants

This drawing is the copyright of Forefront Development Consulting and should not be reproduced without our written consent.

The contractor is to check dimensions and levels on site prior to the commencement of works. Any discrepancies are to be reported immediately.

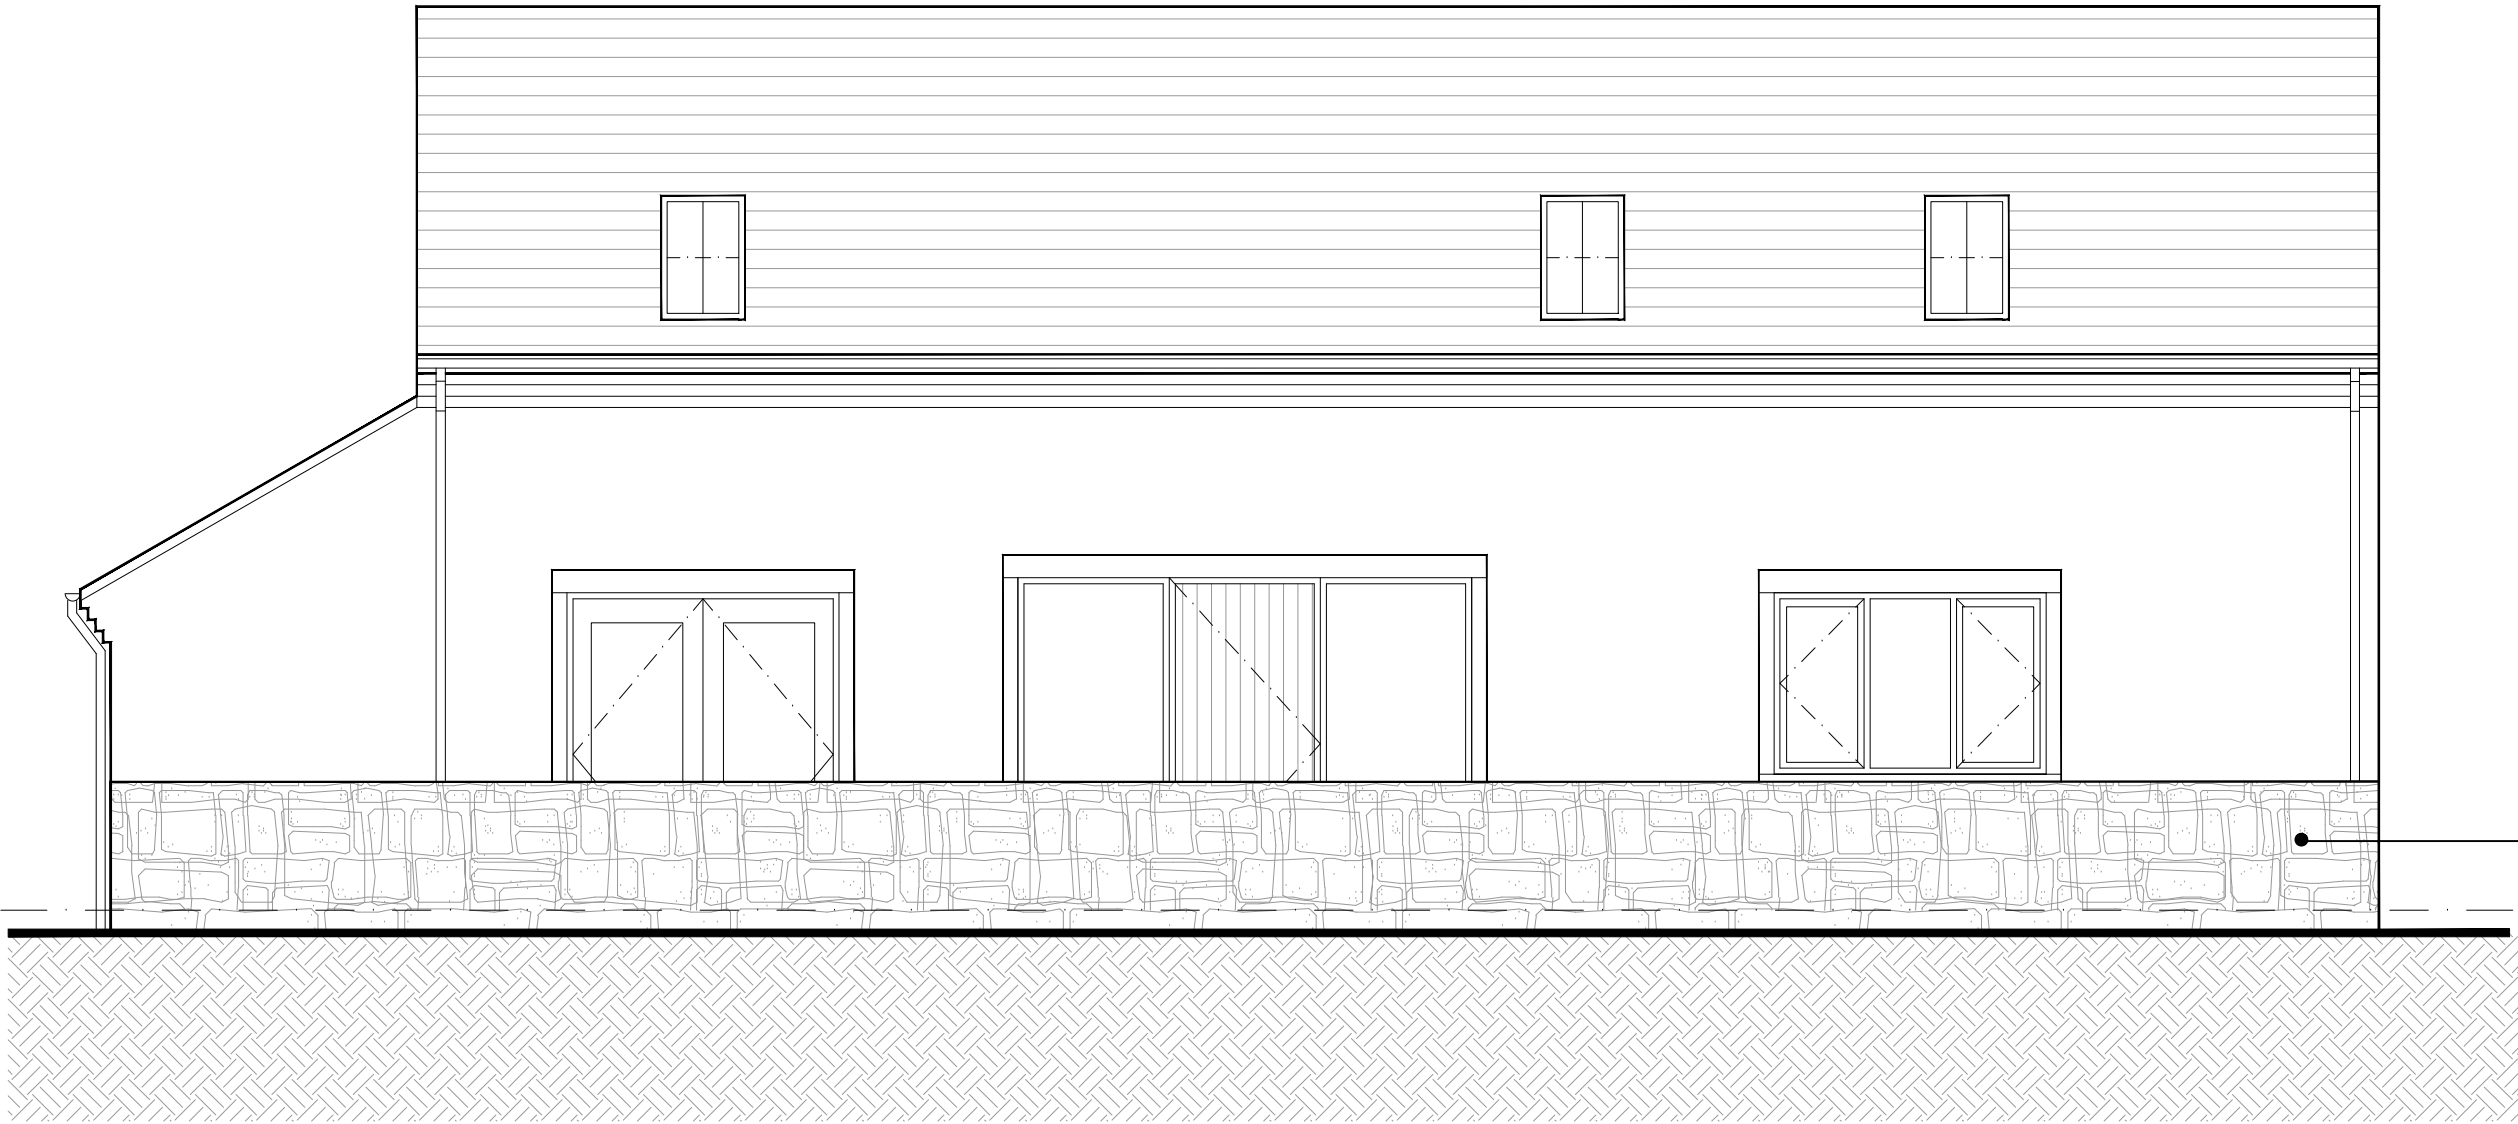

PROPOSED FRONT ELEVATION (SOUTH)



PROPOSED LANDSCAPING PLAN


FOREFRONT
DEVELOPMENT CONSULTING
4 Ridge House, Ridge House Drive, Festival Park, S-O-T, ST1 5SJ
Office 01782 216912 WWW.FOREFRONTDC.COM

CLIENT		
MR C MCGUINESS		
PROJECT		
Proposed demolition of existing milking parlour and erection of detached dwelling at Ivy House Farm, Tompkin Road, Stanley, Staffordshire. ST9 9LX		
TITLE		
Proposed Landscaping/ Boundary Treatment		
SCALE	DRAWN	
1:50 @ A1	ATG	
DRG NO.	DATE	
21-101-C7	22 / 09 / 21	
REV.	DESCRIPTION	DATE