


This drawing is the copyright of Forefront Development Consulting Ltd and should not be reproduced without our written consent.


The contractor is to check dimensions and levels on site prior to the commencement of works. Any discrepancies are to be reported immediately.




PROPOSED FRONT ELEVATION (SOUTH)

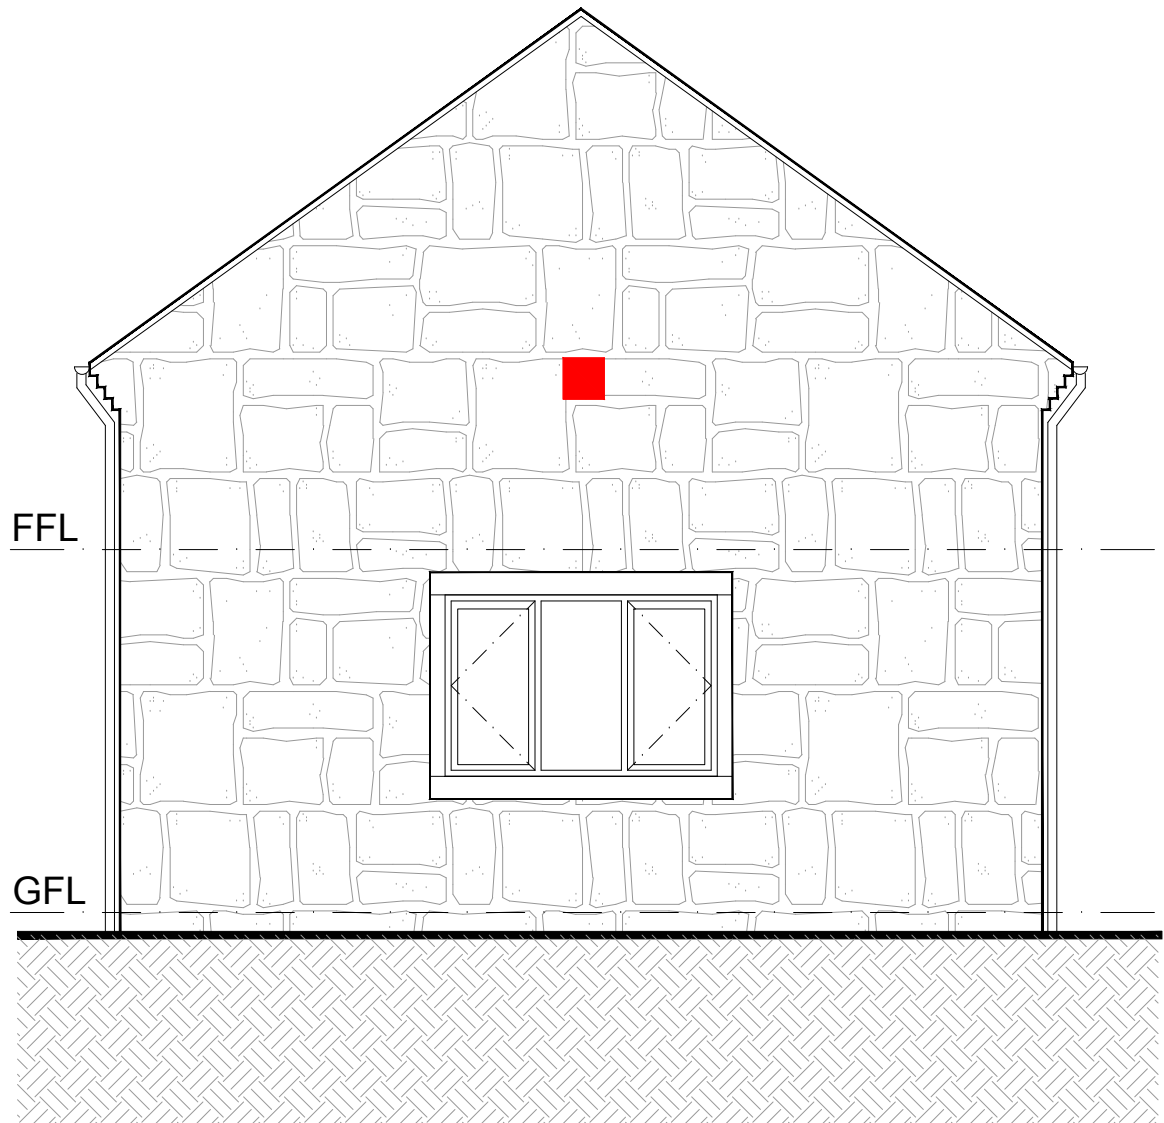

PROPOSED SIDE ELEVATION (EAST)

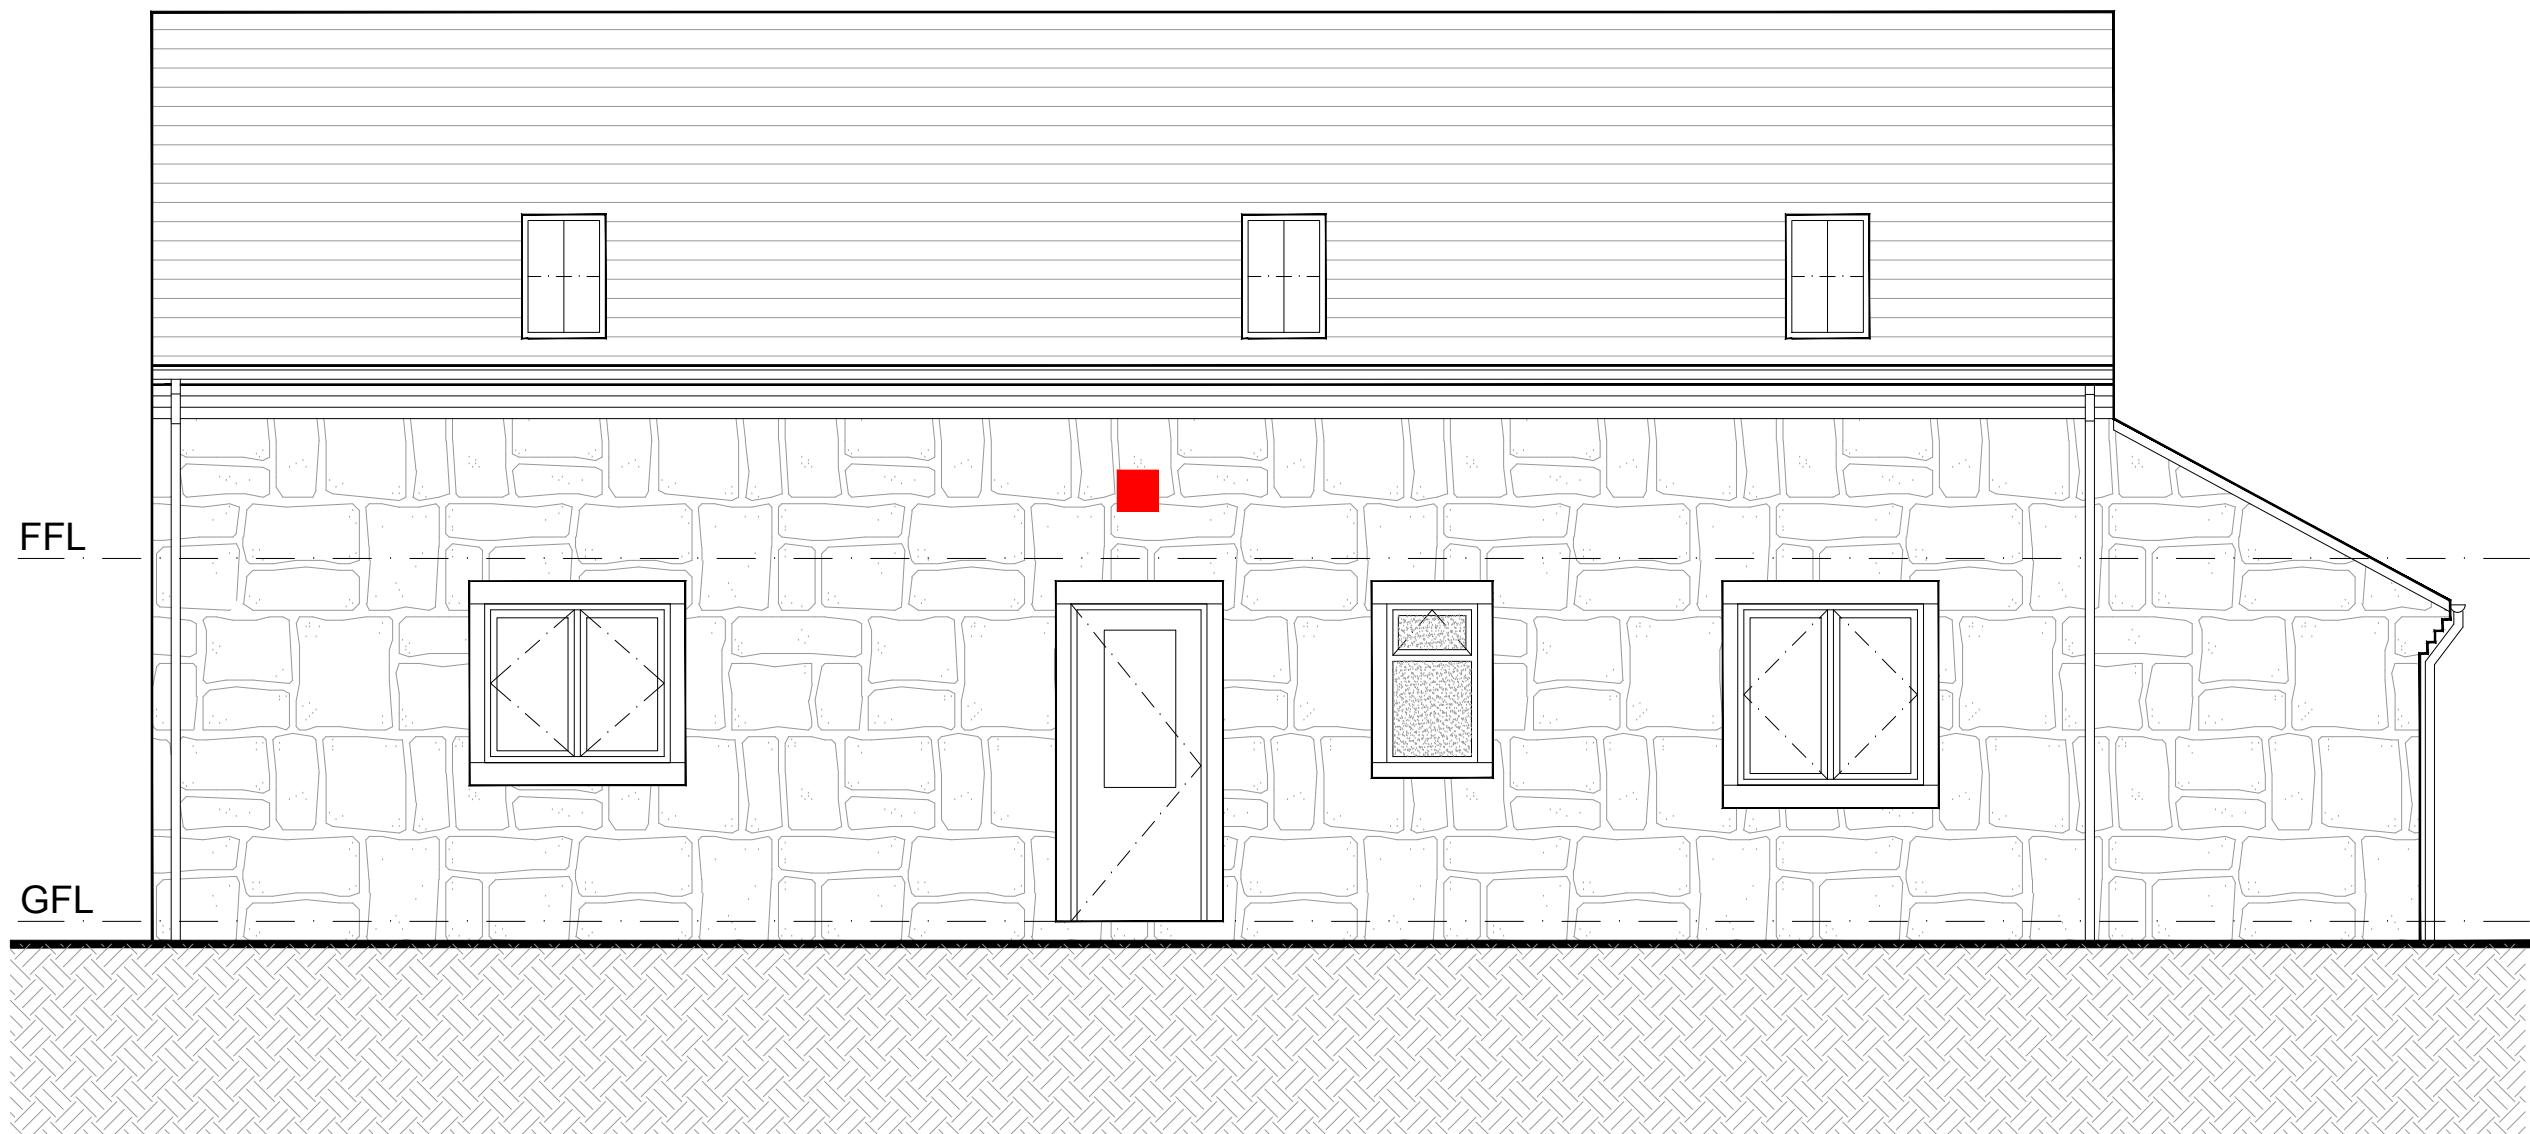


PROPOSED FRONT ELEVATION (NORTH)

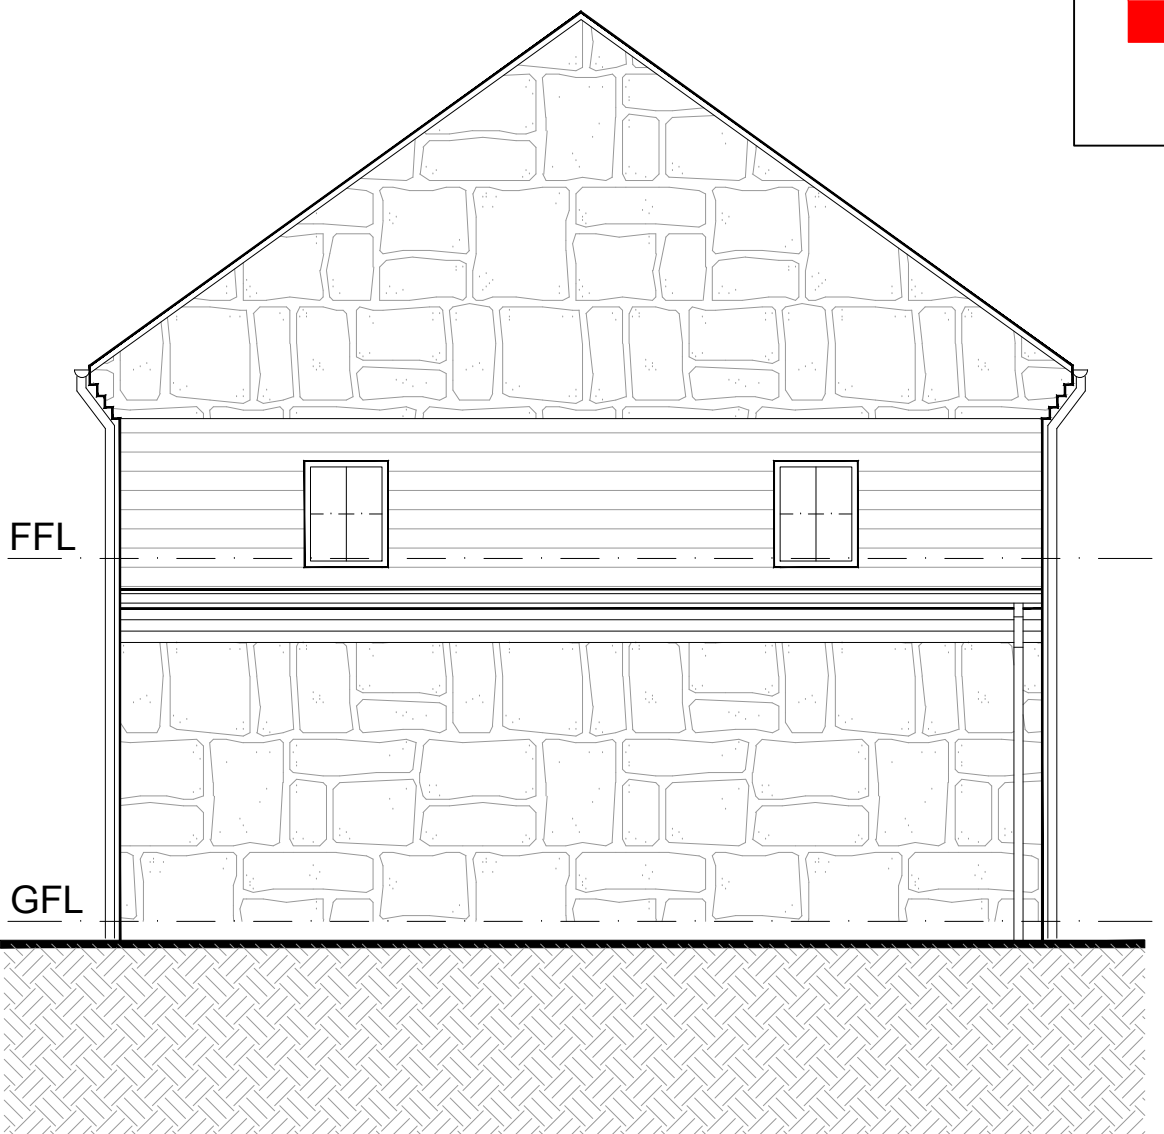


PROPOSED SIDE ELEVATION (WEST)

■ Locations of light placement -  
Eterna 12W LED Outdoor Wall Light

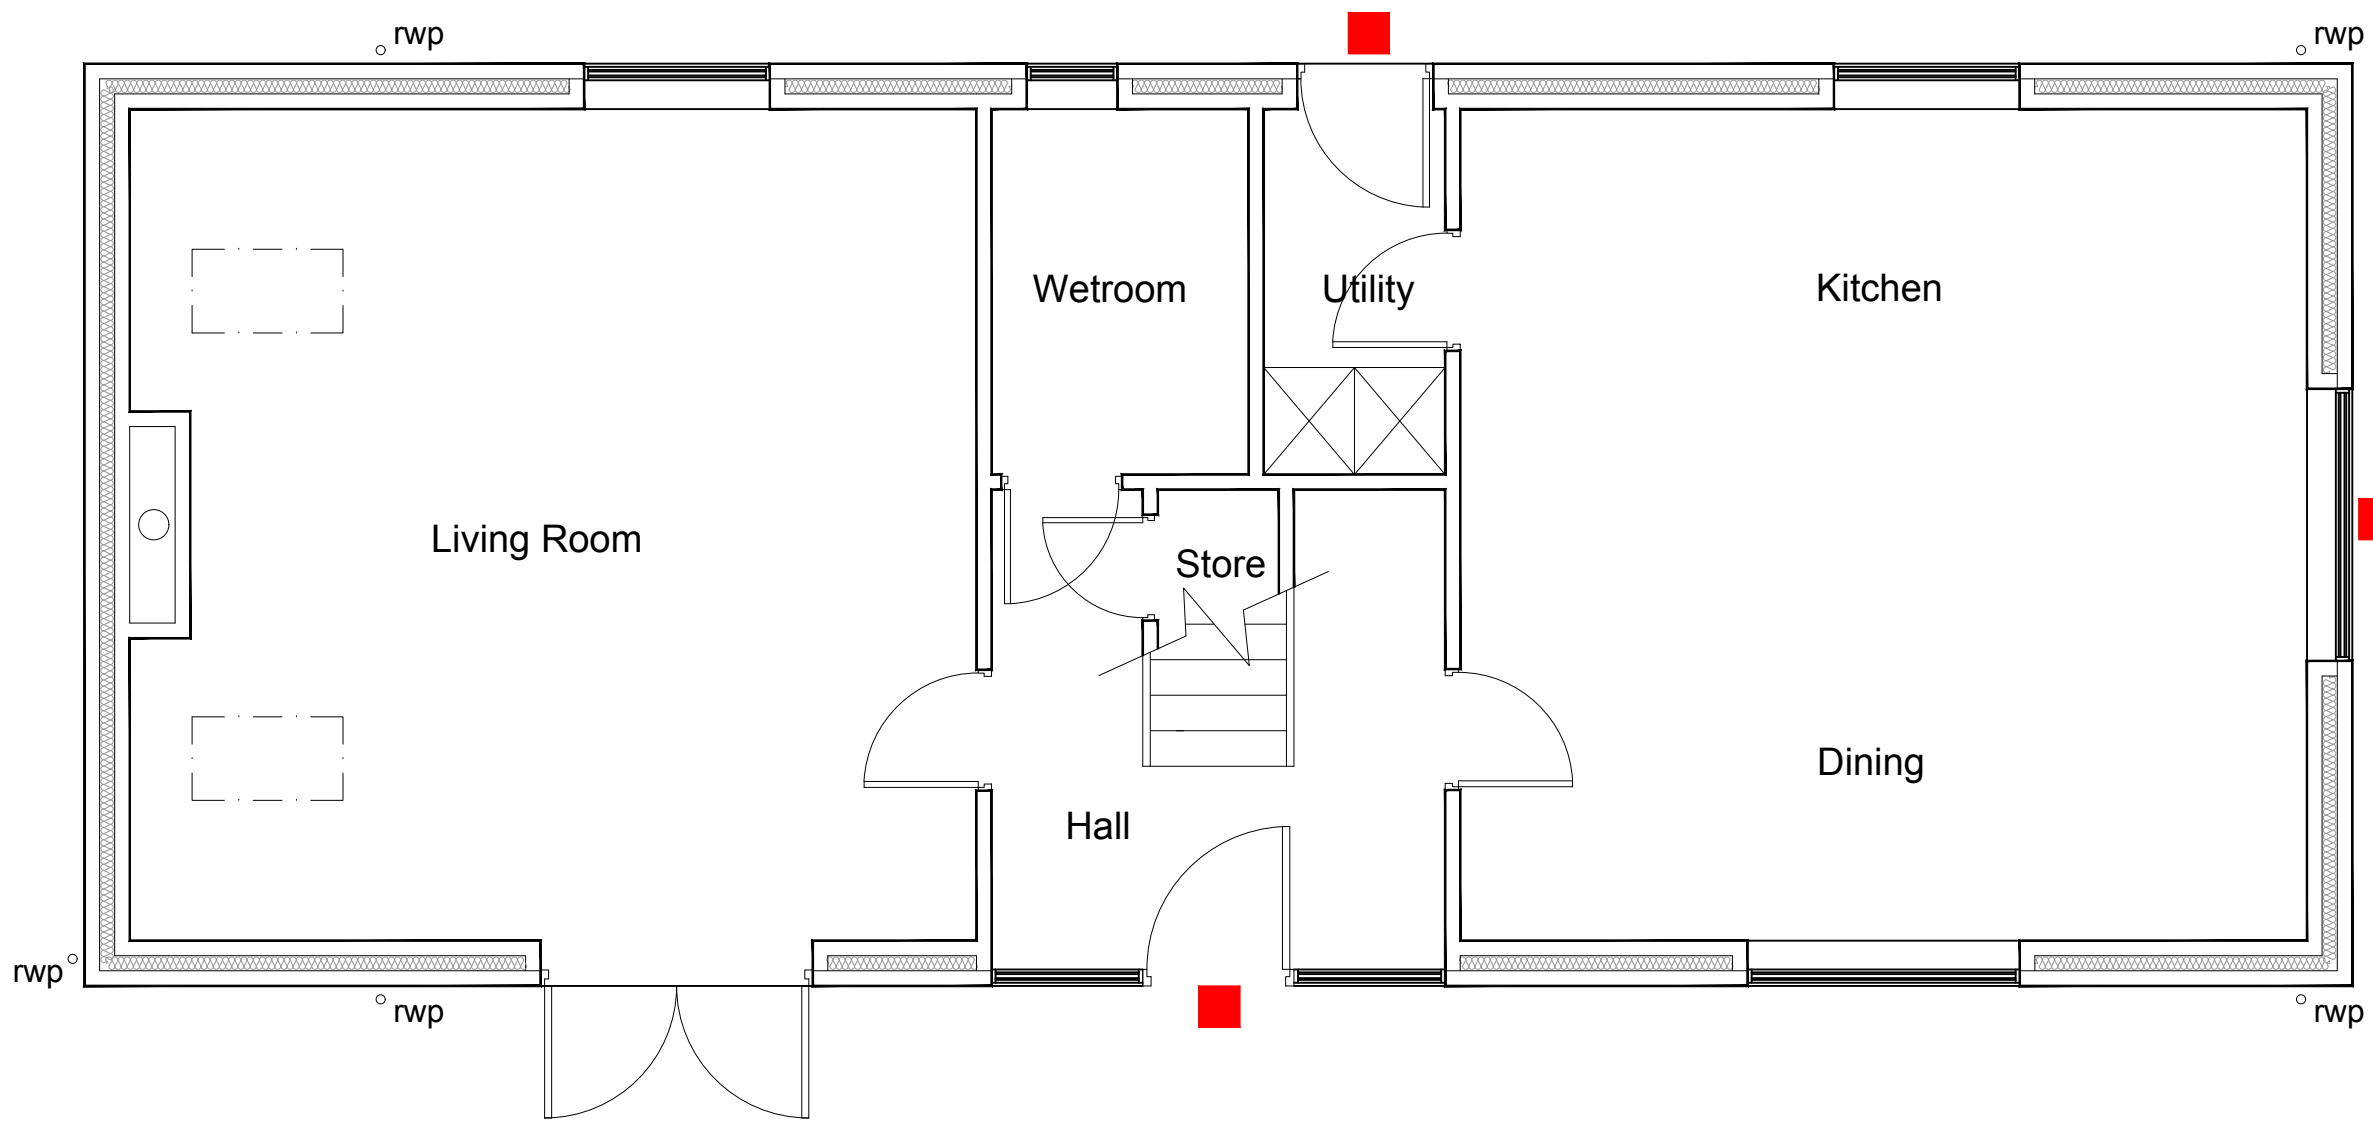

PROPOSED GROUND FLOOR PLAN

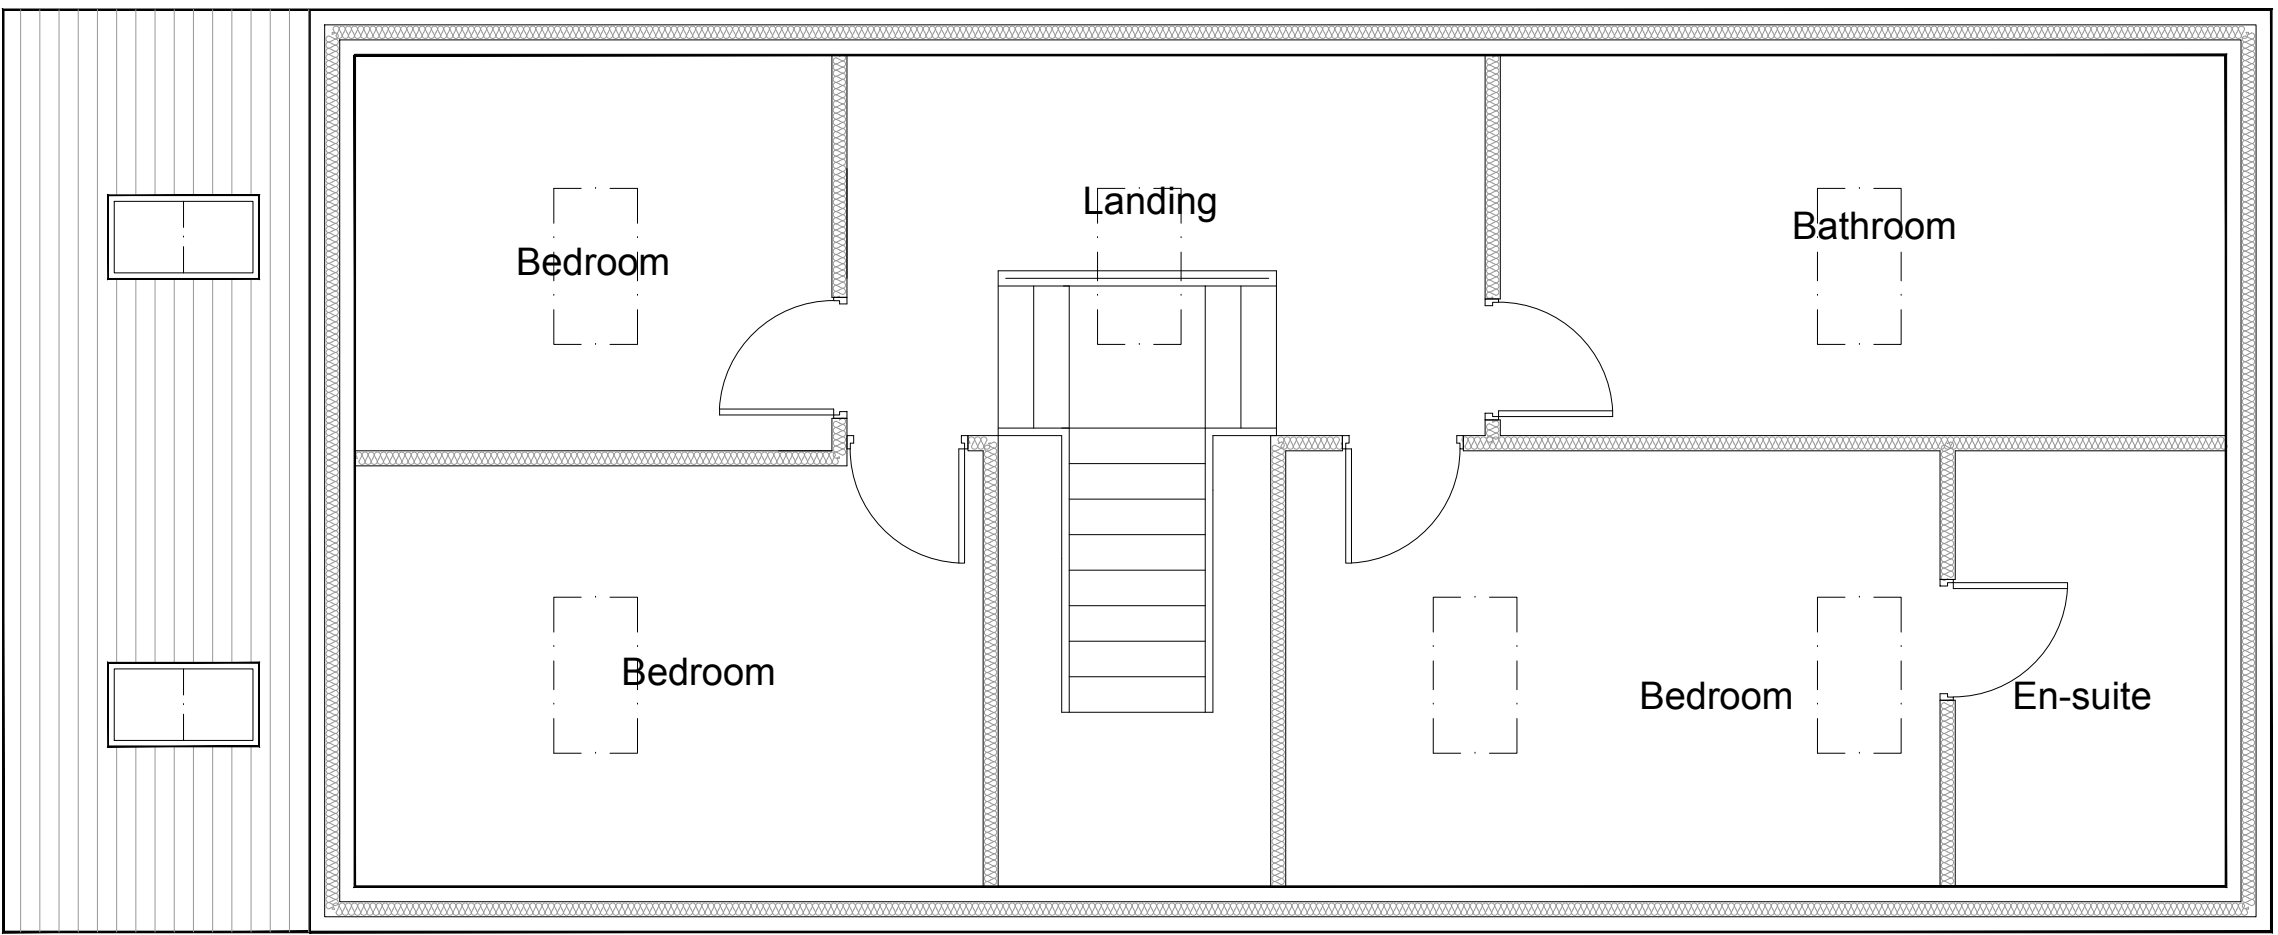

PROPOSED FIRST FLOOR PLAN



**FOREFRONT**  
DEVELOPMENT CONSULTING

4 Ridge House, Ridge House Drive, Festival Park, S-O-T, ST1 5SJ  
Office 01782 216912 WWW.FOREFRONTDC.COM

**CLIENT**  
MR C McGUINESS

**PROJECT**  
Proposed demolition of existing milking parlour and  
erection of detached dwelling at Ivy House Farm,  
Tompkin Road, Stanley, Staffordshire. ST9 9LX

**TITLE**  
Proposed Lighting Scheme

| <u>SCALE</u>   | <u>DRAWN</u> |      |
|----------------|--------------|------|
| 1:50 @ A1      | ATG          |      |
| <u>DRG NO.</u> | <u>DATE</u>  |      |
| 21-101-C17     | 17 / 09 / 21 |      |
| REV.           | DESCRIPTION  | DATE |