




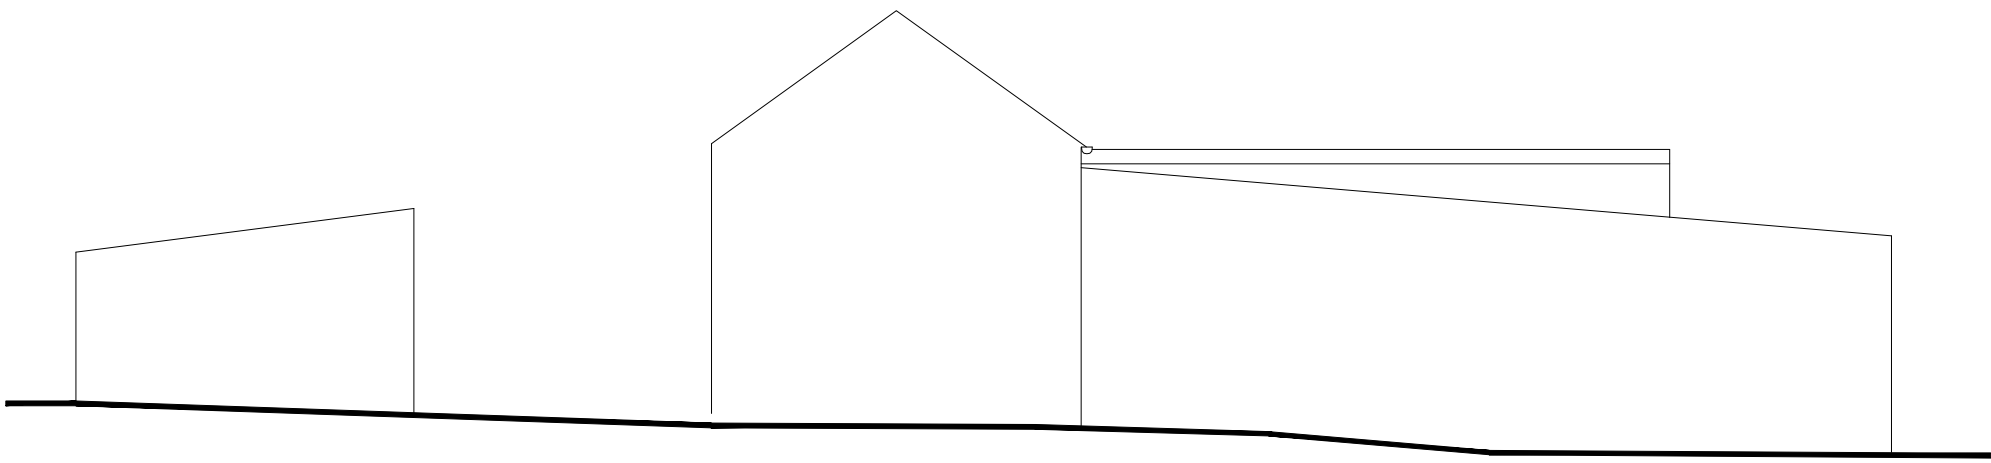


South Elevation Scale 1:100

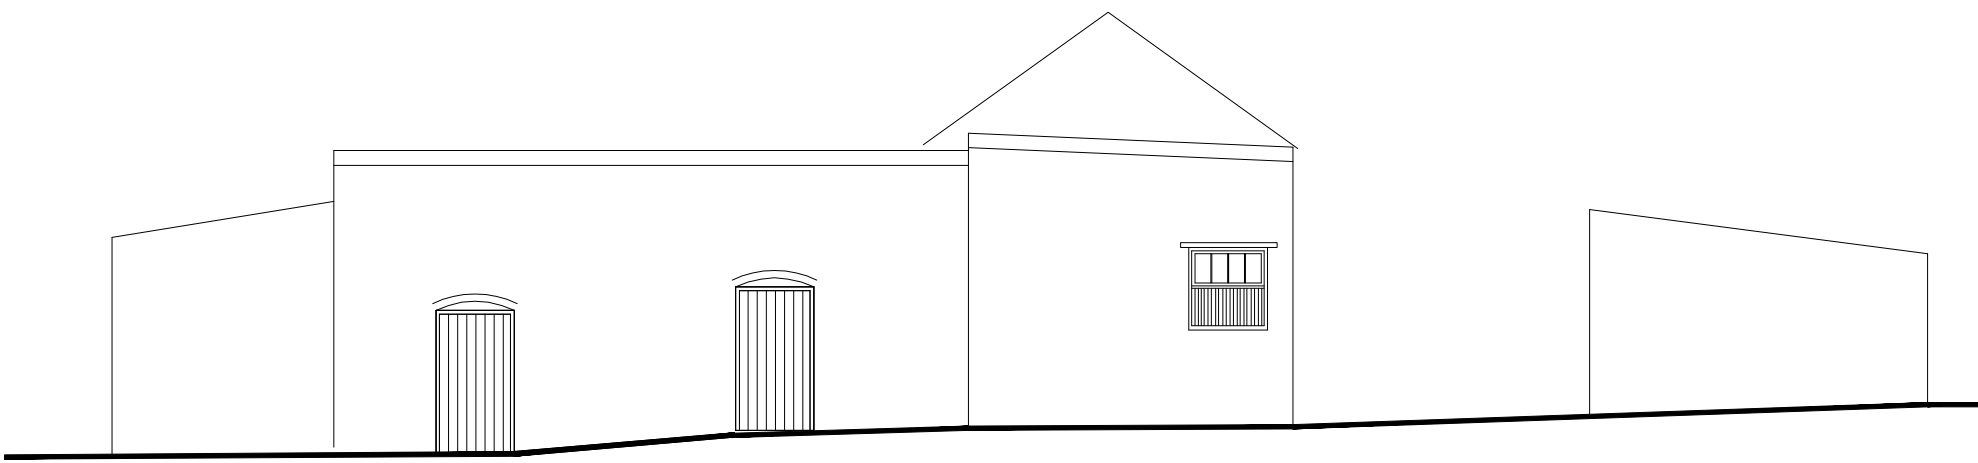


North Elevation Scale 1:100

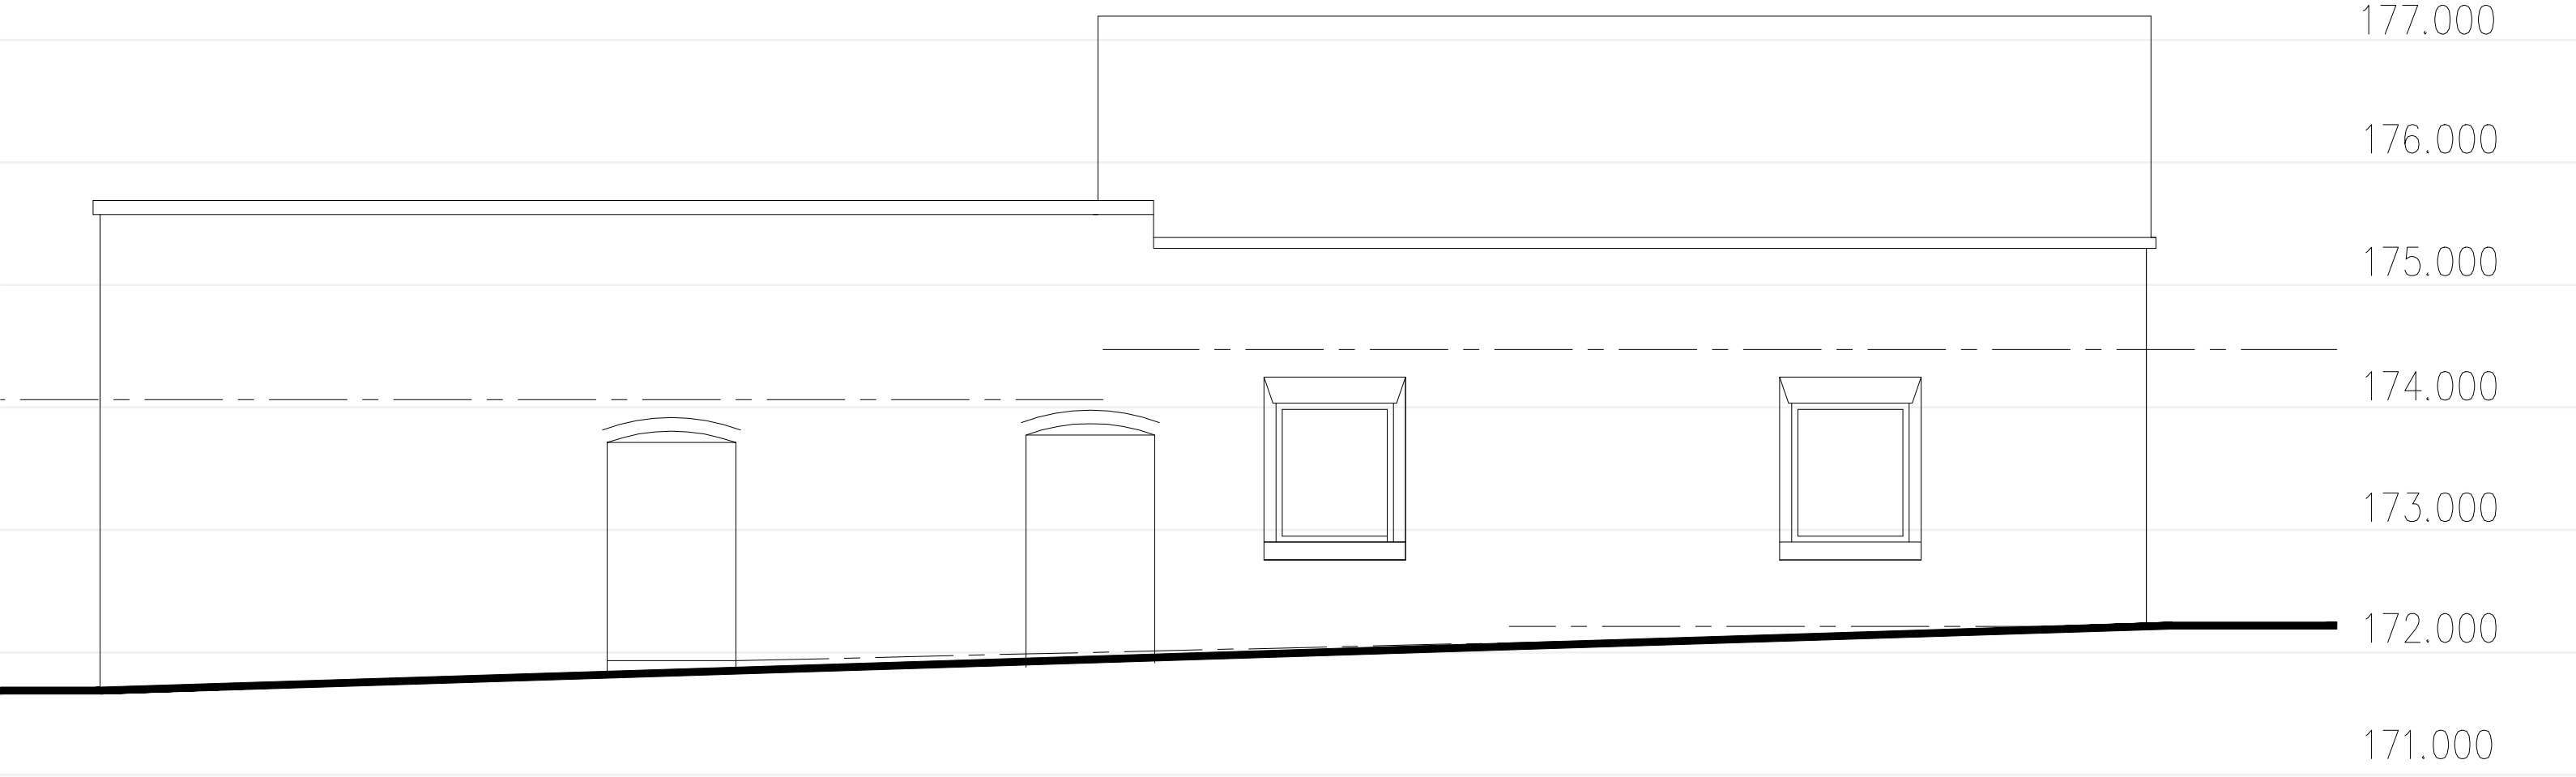

West Elevation Scale 1:50

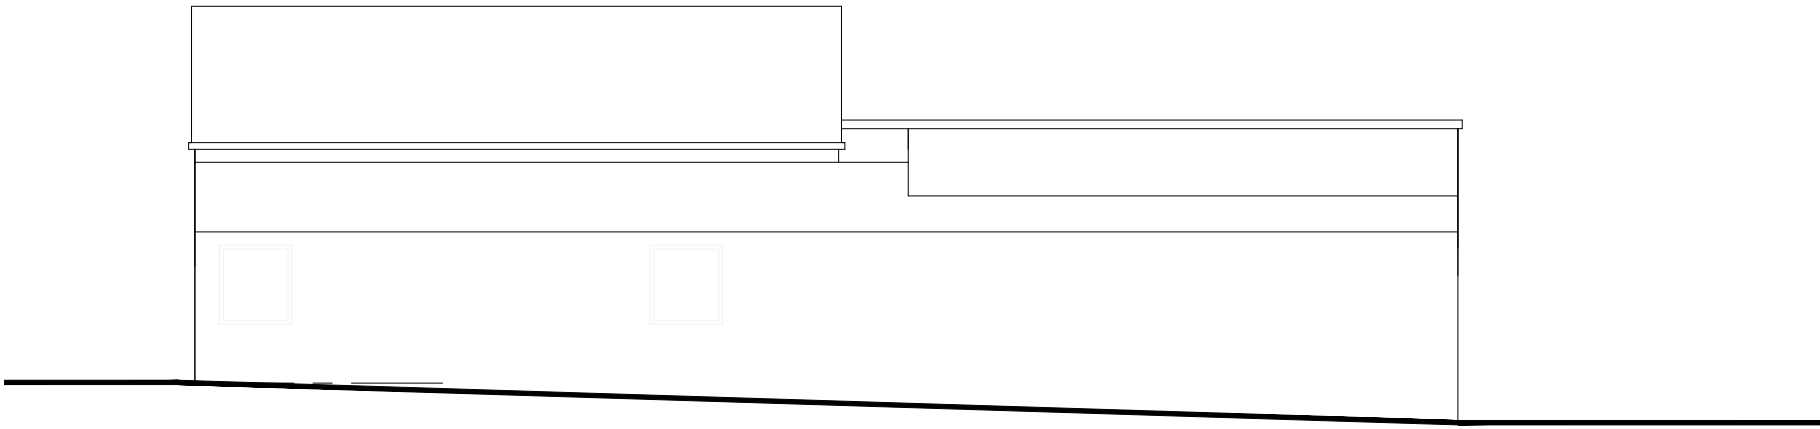


East Elevation Scale 1:100

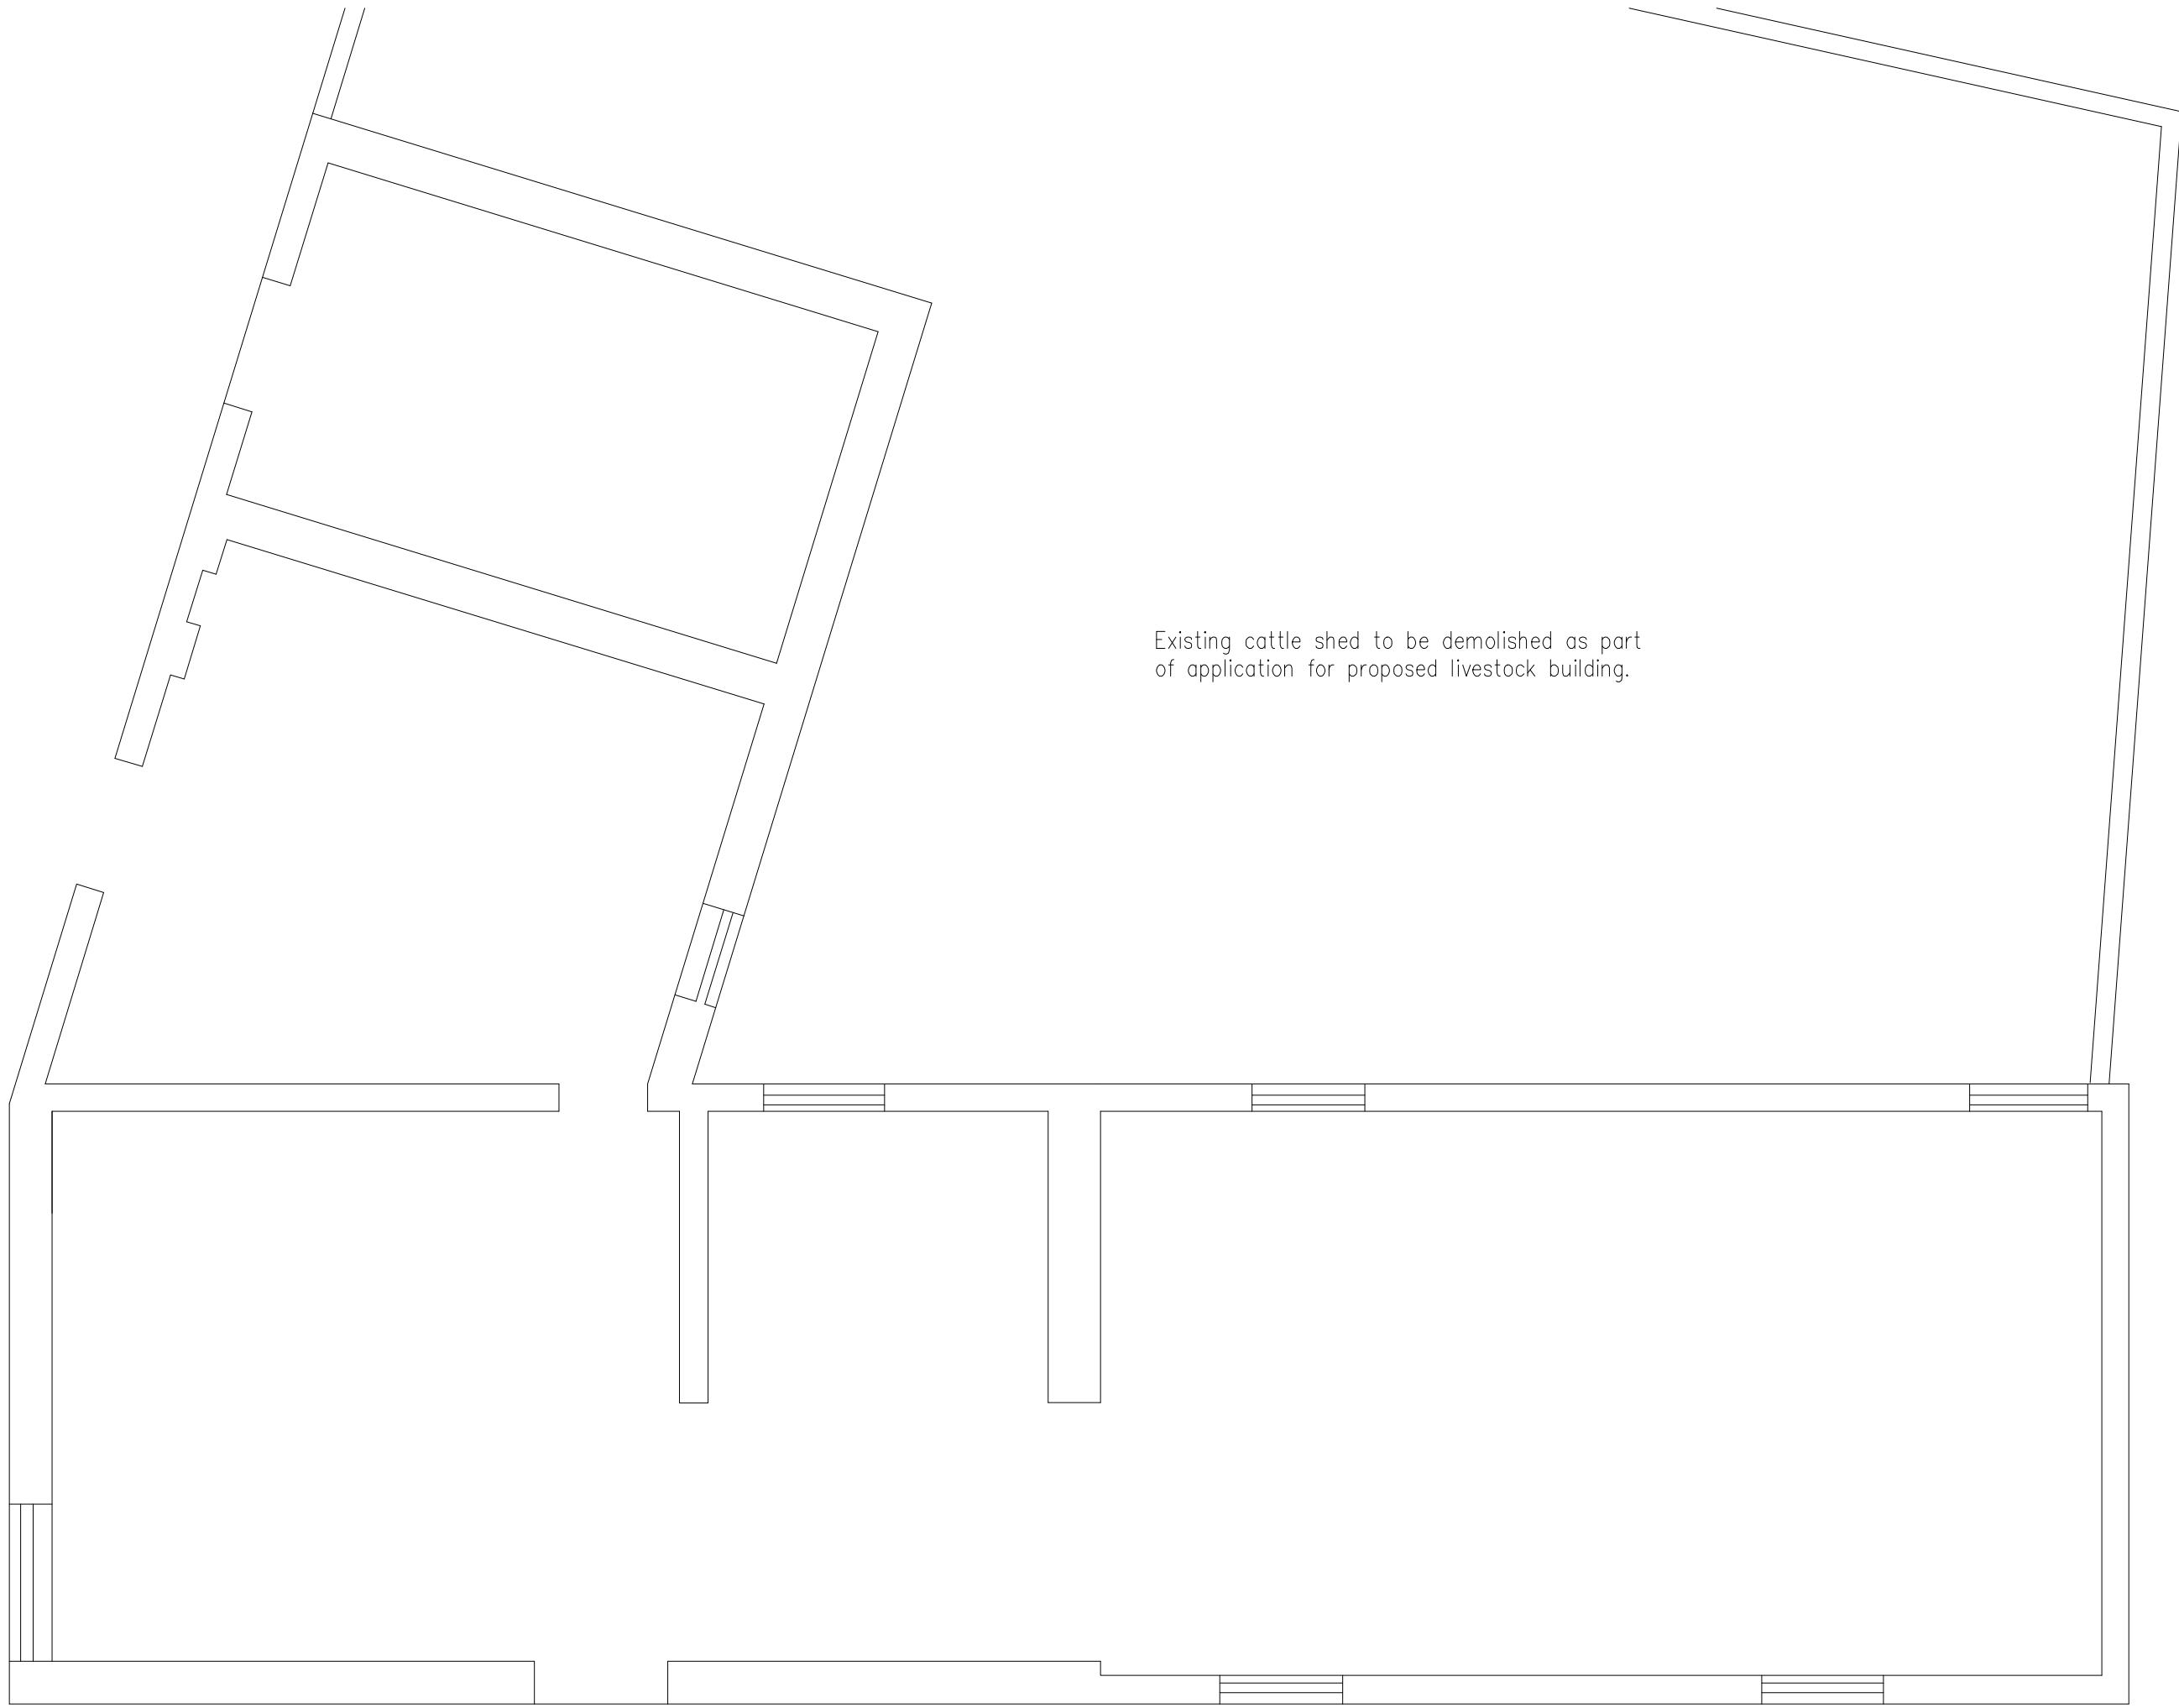

Ground Floor Plan Scale 1:50



First Floor Plan Scale 1:50

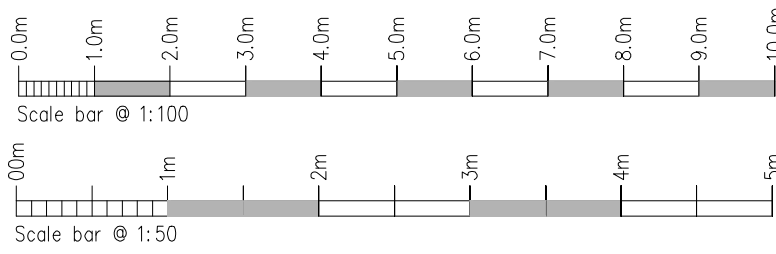

Rev.	Drawn	Comments.	Date

MAC
ARCHITECTURAL DESIGN LTD
Moorland House, 123 Moorland Road, Burslem, ST6 1JD.
T:01782 503302 E:admin@mac-arch.co.uk

Client:
Elizabeth Green.

Project:
Proposed Conversion of outbuilding to form dwelling at Simfields Farm, Green Lane, Ash Bank Road, Stoke on Trent. Staffordshire ST2 9DR.

Title:
Existing Plans & Elevations.

Status:
Planning.