



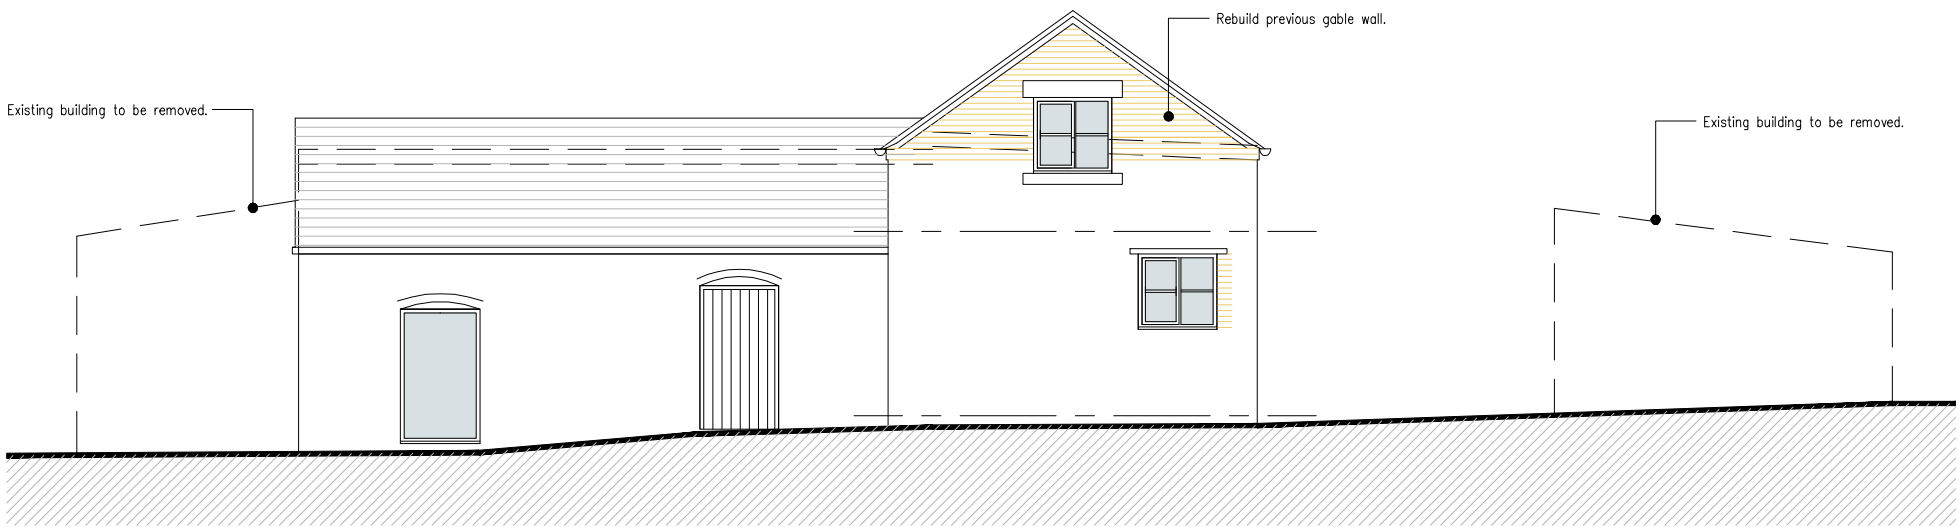


North Elevation Scale 1:100




East Elevation Scale 1:100

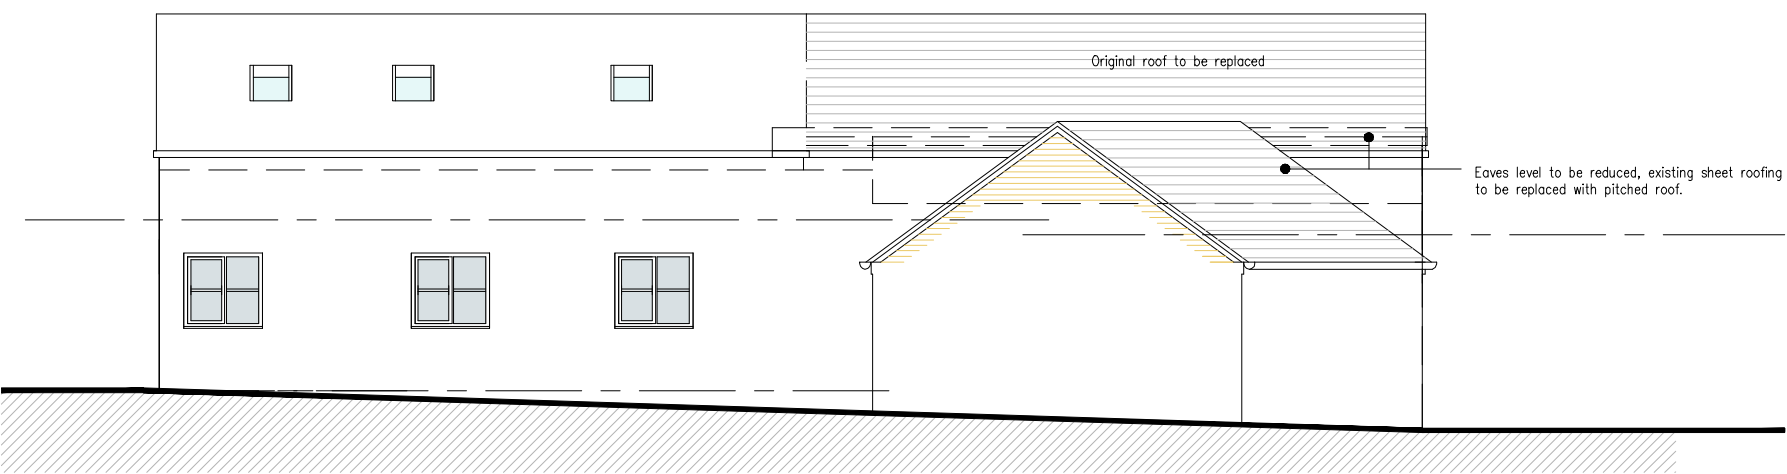


South Elevation Scale 1:100

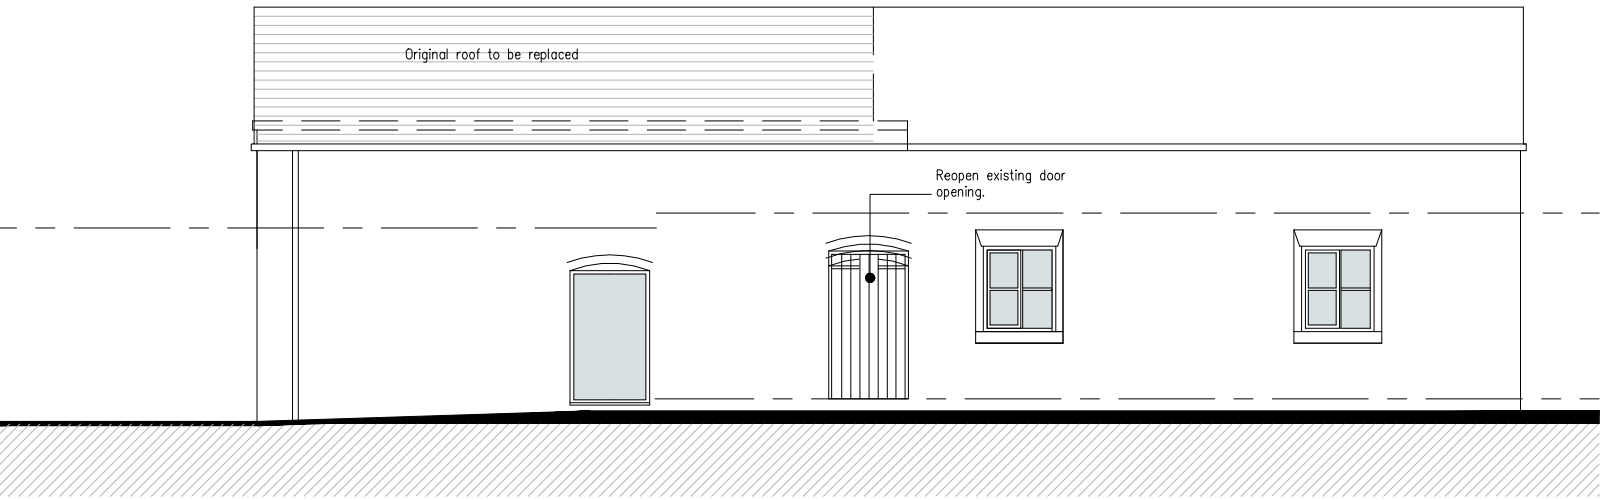


West Elevation Scale 1:100

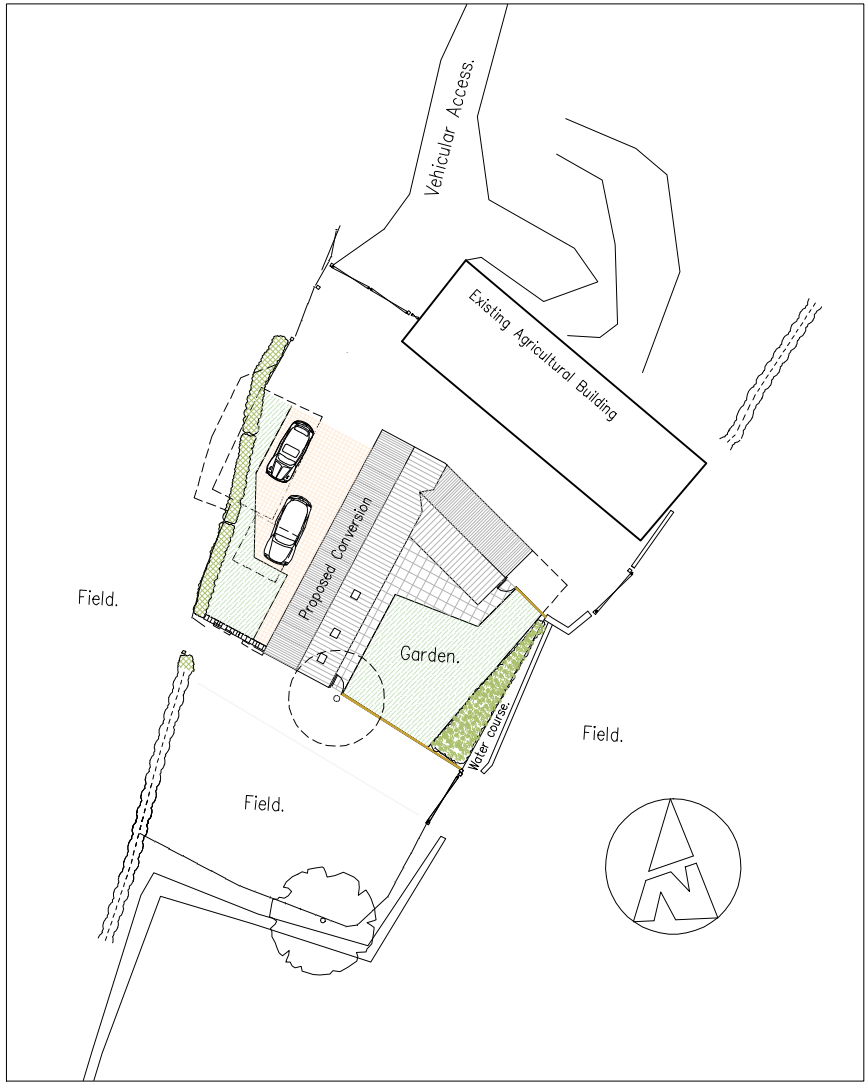


Site Plan Scale 1:500

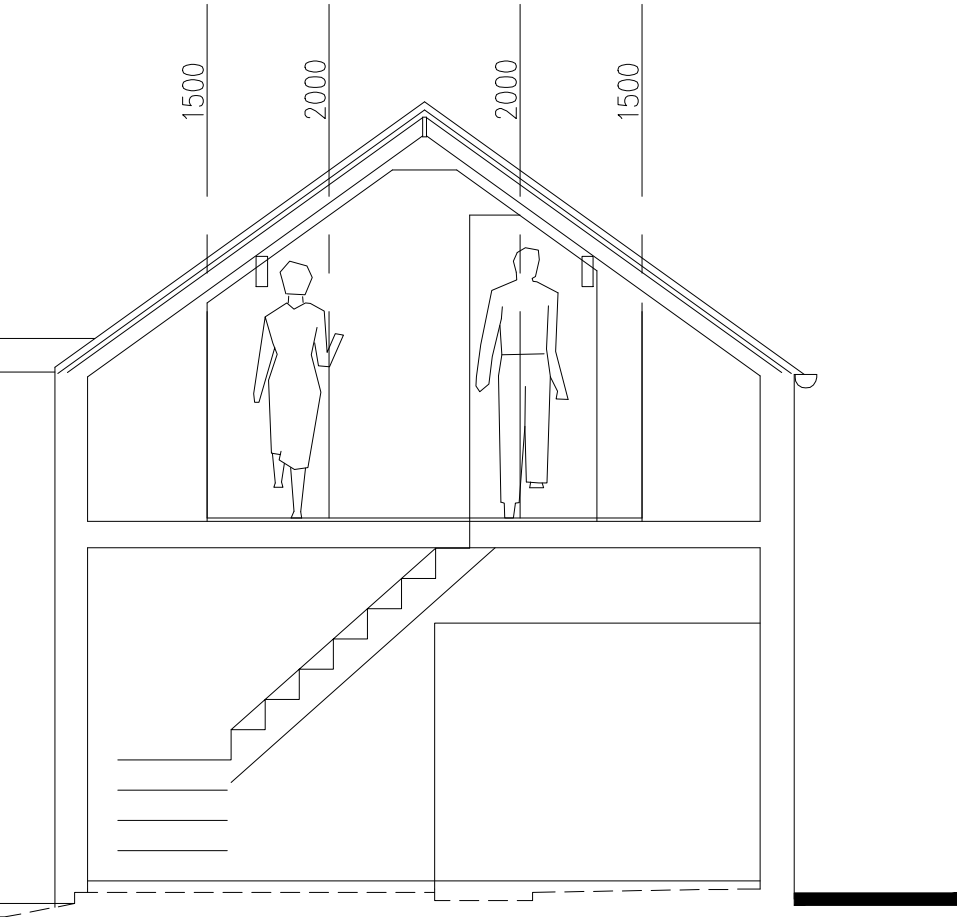


Section X-X Scale 1:50

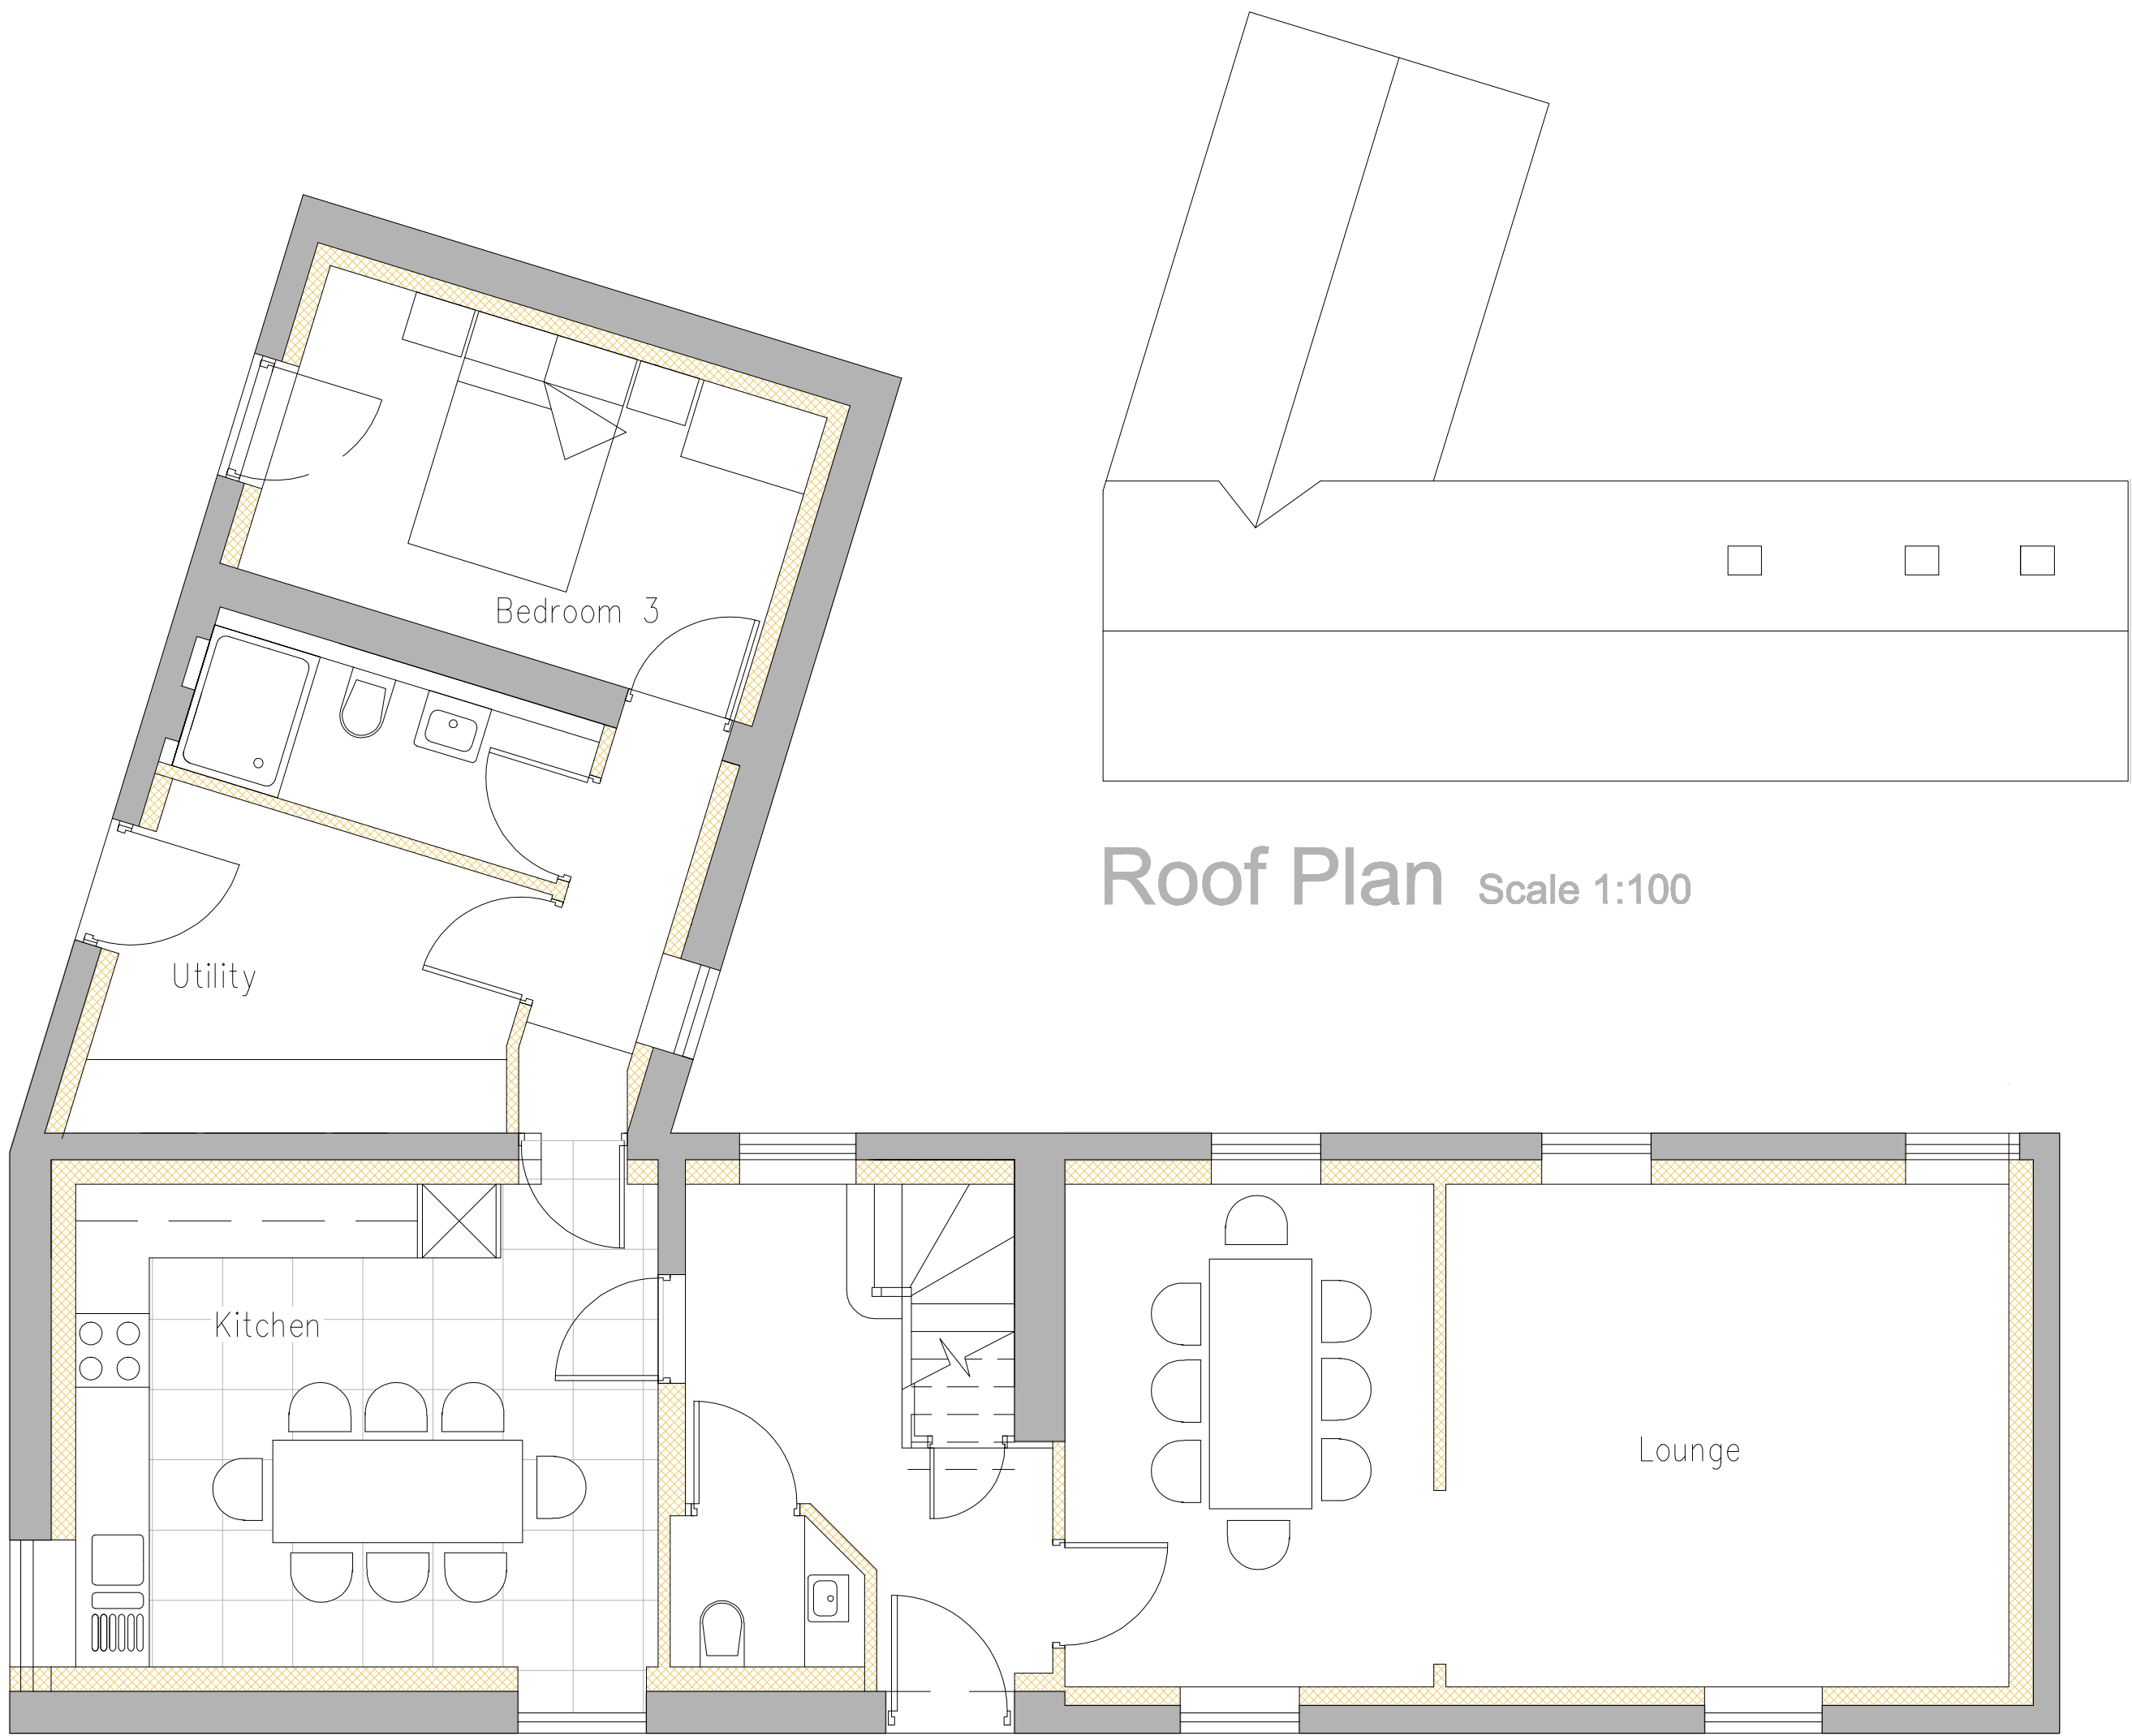

Ground Floor Plan Scale 1:50

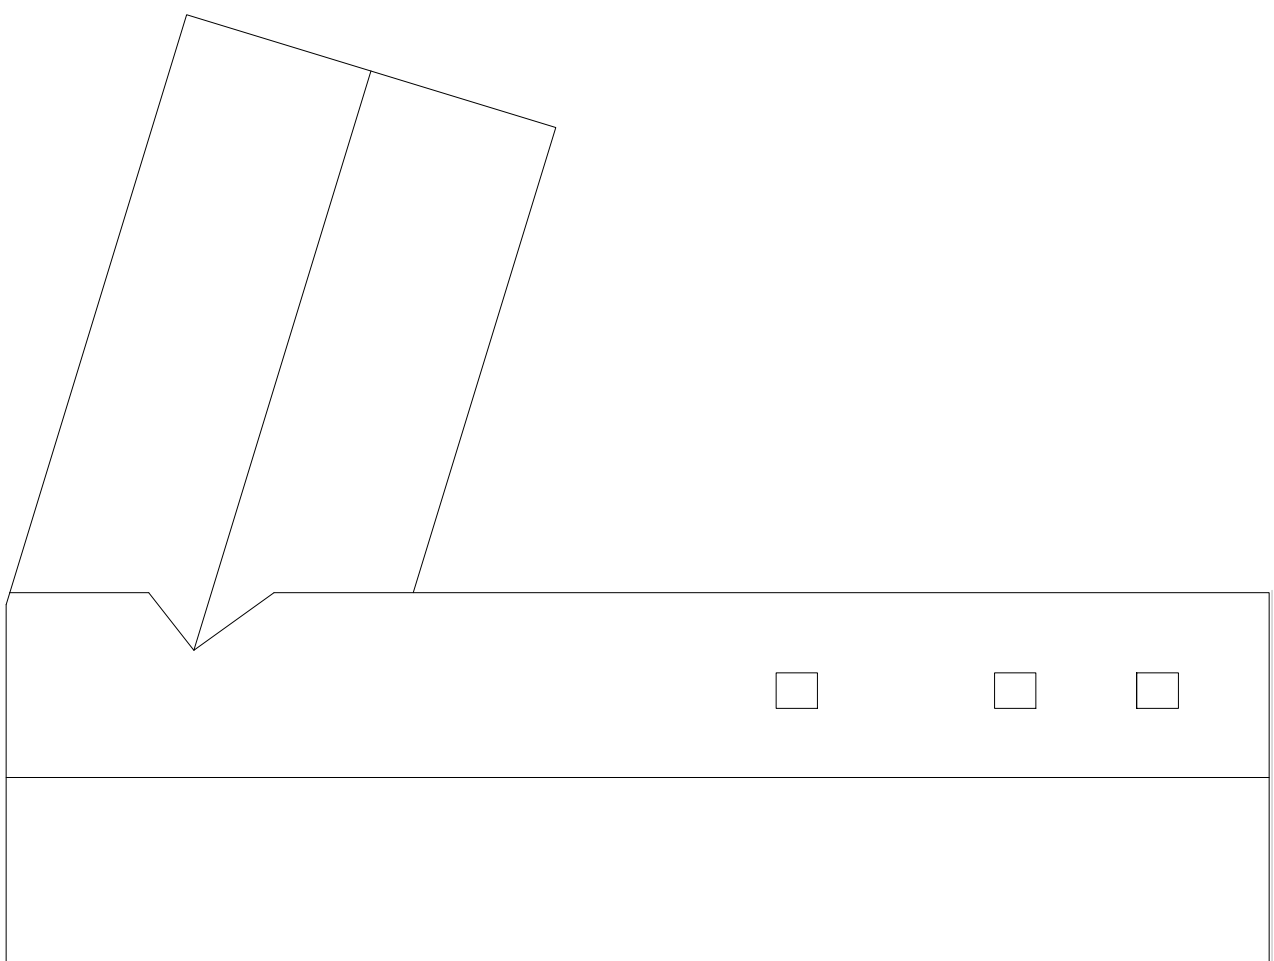


Roof Plan Scale 1:100

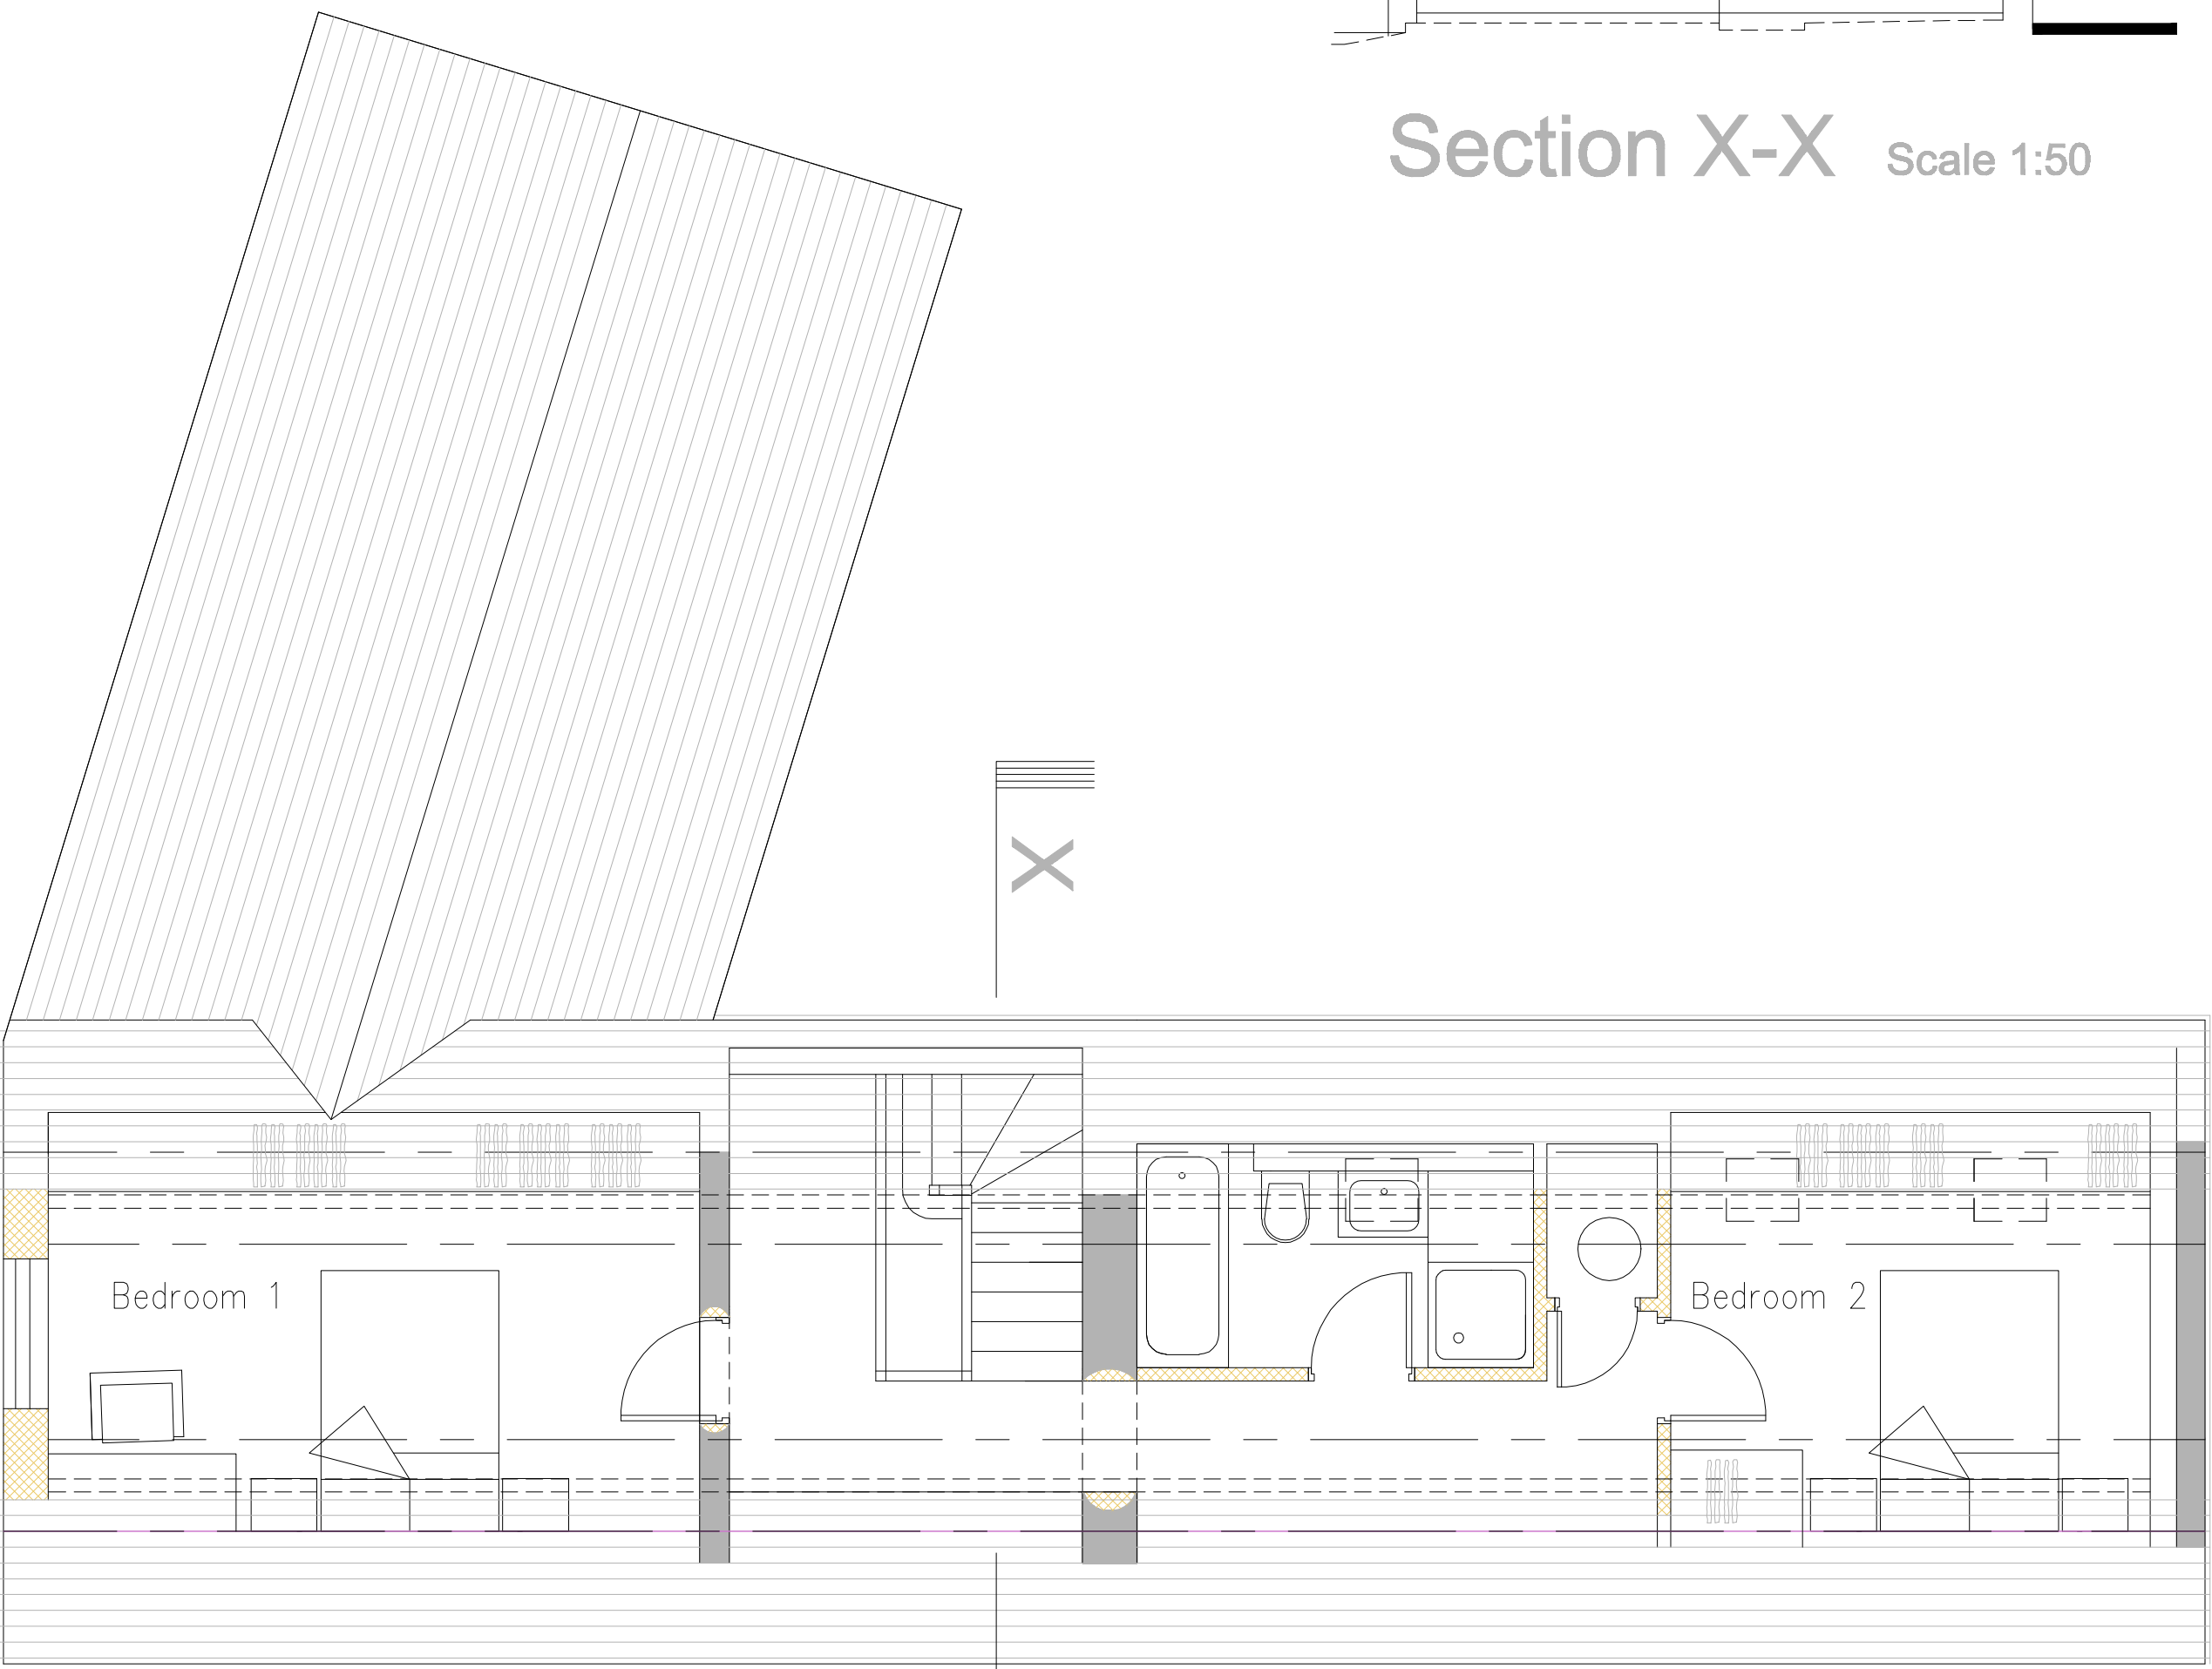

First Floor Plan Scale 1:50

© MAC ARCHITECTURAL DESIGN LTD. All rights reserved.
This Drawing and its contents has been produced for the Client only and is not intended for any other person or for any other purpose than the Drawing Status. No part of this drawing and associated graphical contents may be reproduced, copied, modified or distributed, without the prior written consent of MAC Architectural Design Ltd.

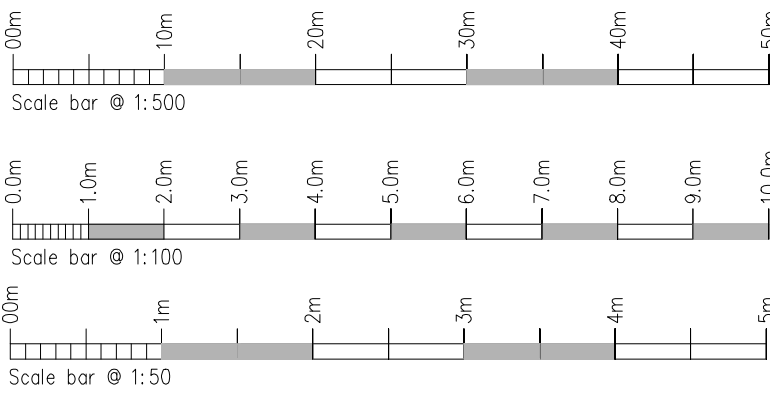

Rev.	Drawn	Comments.	Date

MAC
ARCHITECTURAL DESIGN LTD
Moorland House, 123 Moorland Road, Burslem, ST6 1JD.
T:01782 503302 E:admin@mac-arch.co.uk

Client:
Elizabeth Green.

Project:
Proposed Conversion of outbuilding to form dwelling at Simfields Farm, Green Lane, Ash Bank Road, Stoke on Trent. Staffordshire ST2 9DR.

Title:
Proposed Plans & Elevations.

Status:
Planning.

A1: Drawn: AC Bailey August 2021 Drawing Ref: 1740-06