


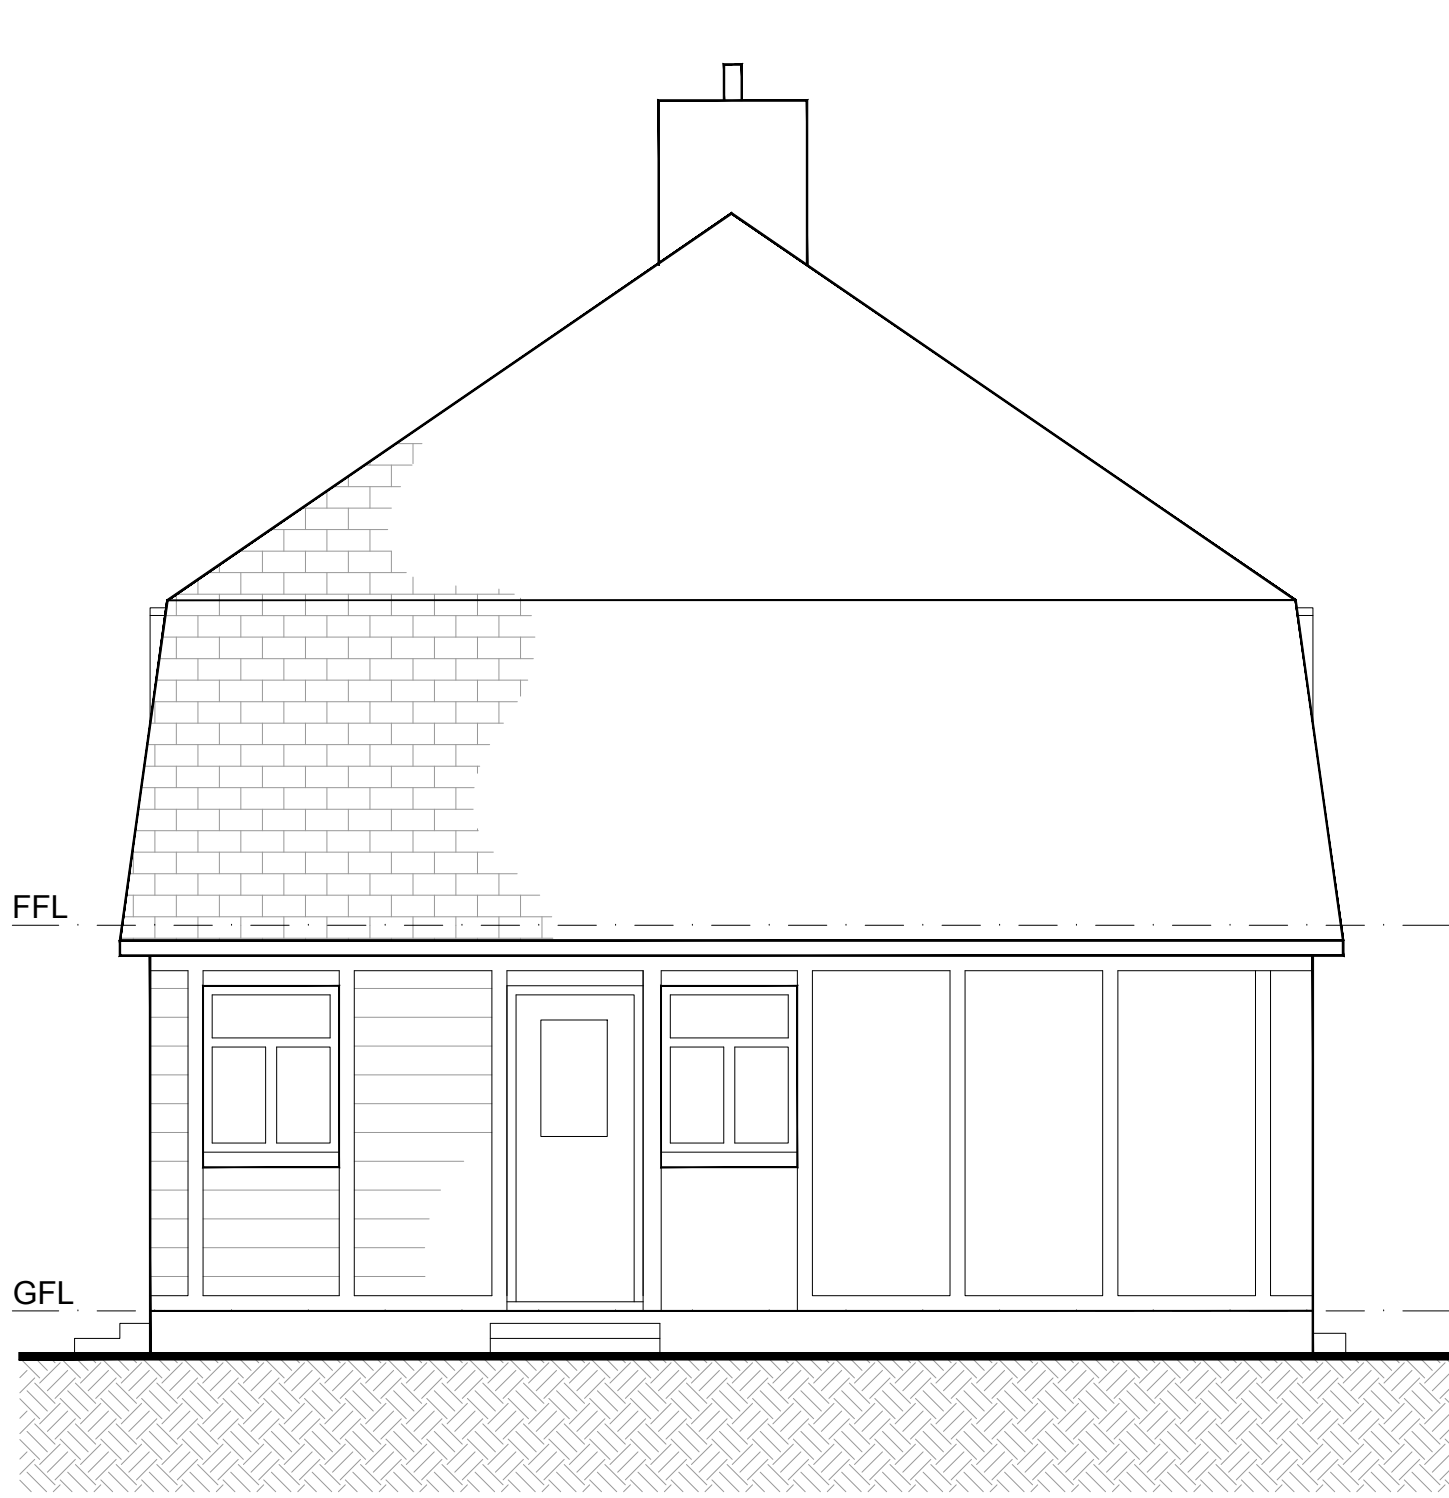

EXISTING FRONT ELEVATION




EXISTING SIDE ELEVATION




EXISTING REAR ELEVATION

This drawing is the copyright of Forefront Development Consulting Ltd and should not be reproduced without our written consent.


The contractor is to check dimensions and levels on site prior to the commencement of works. Any discrepancies are to be reported immediately.

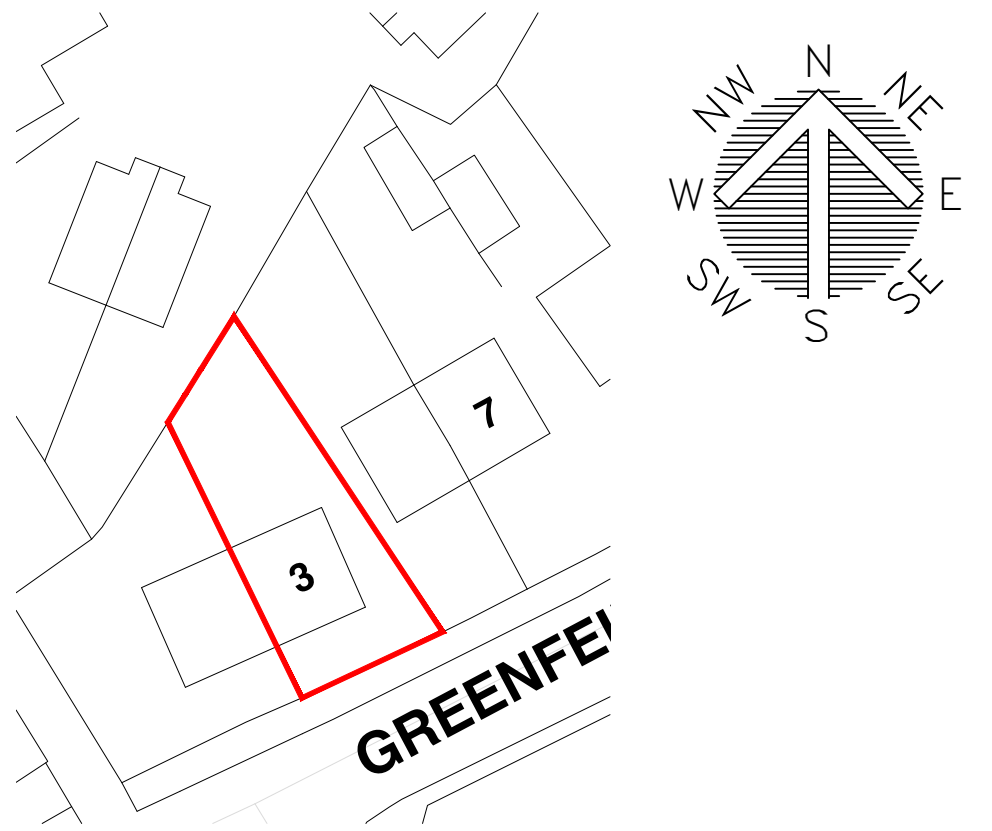


EXISTING SITE PLAN - 1:500

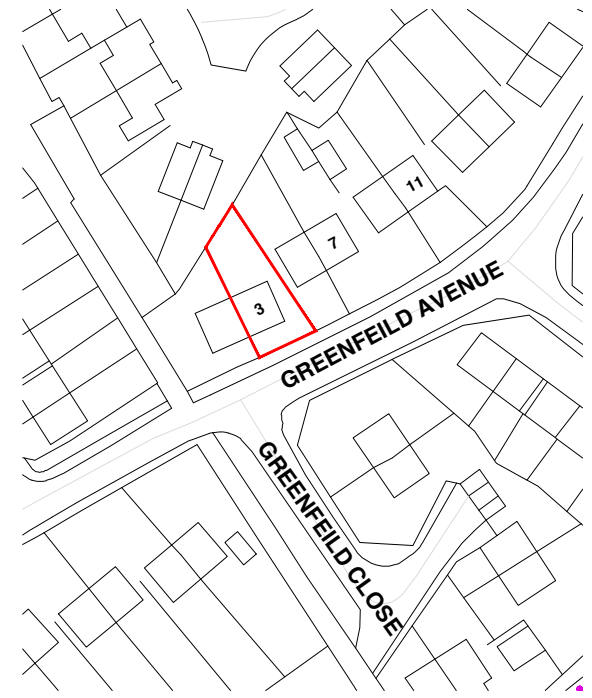

EXISTING LOCATION PLAN - 1:1250

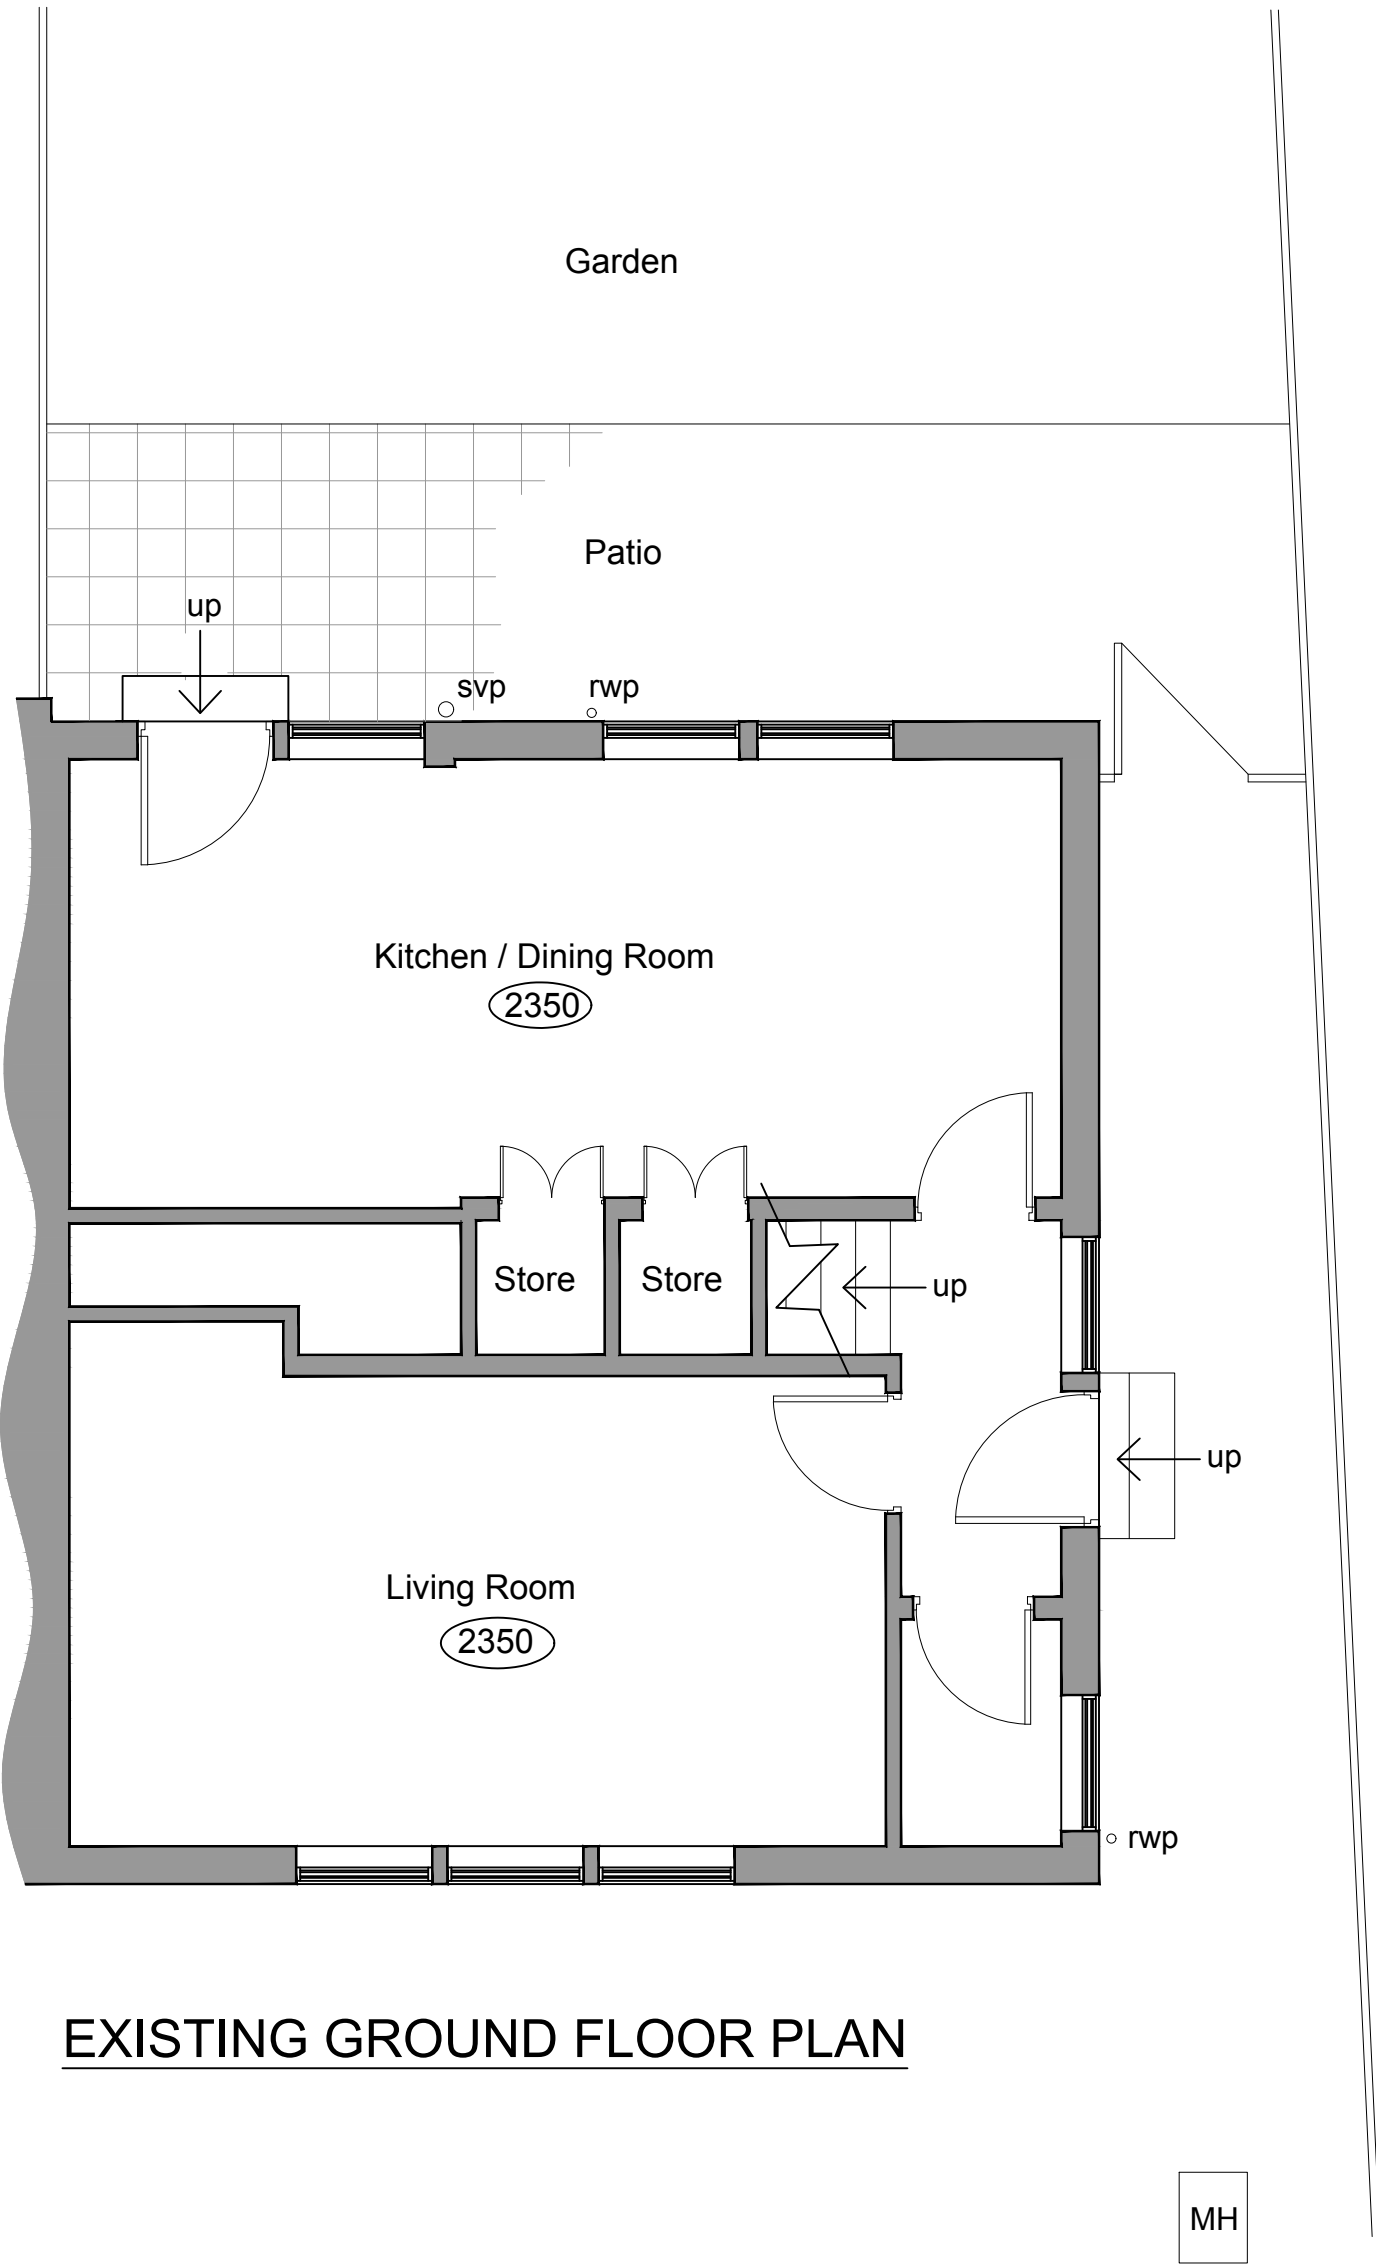

EXISTING GROUND FLOOR PLAN

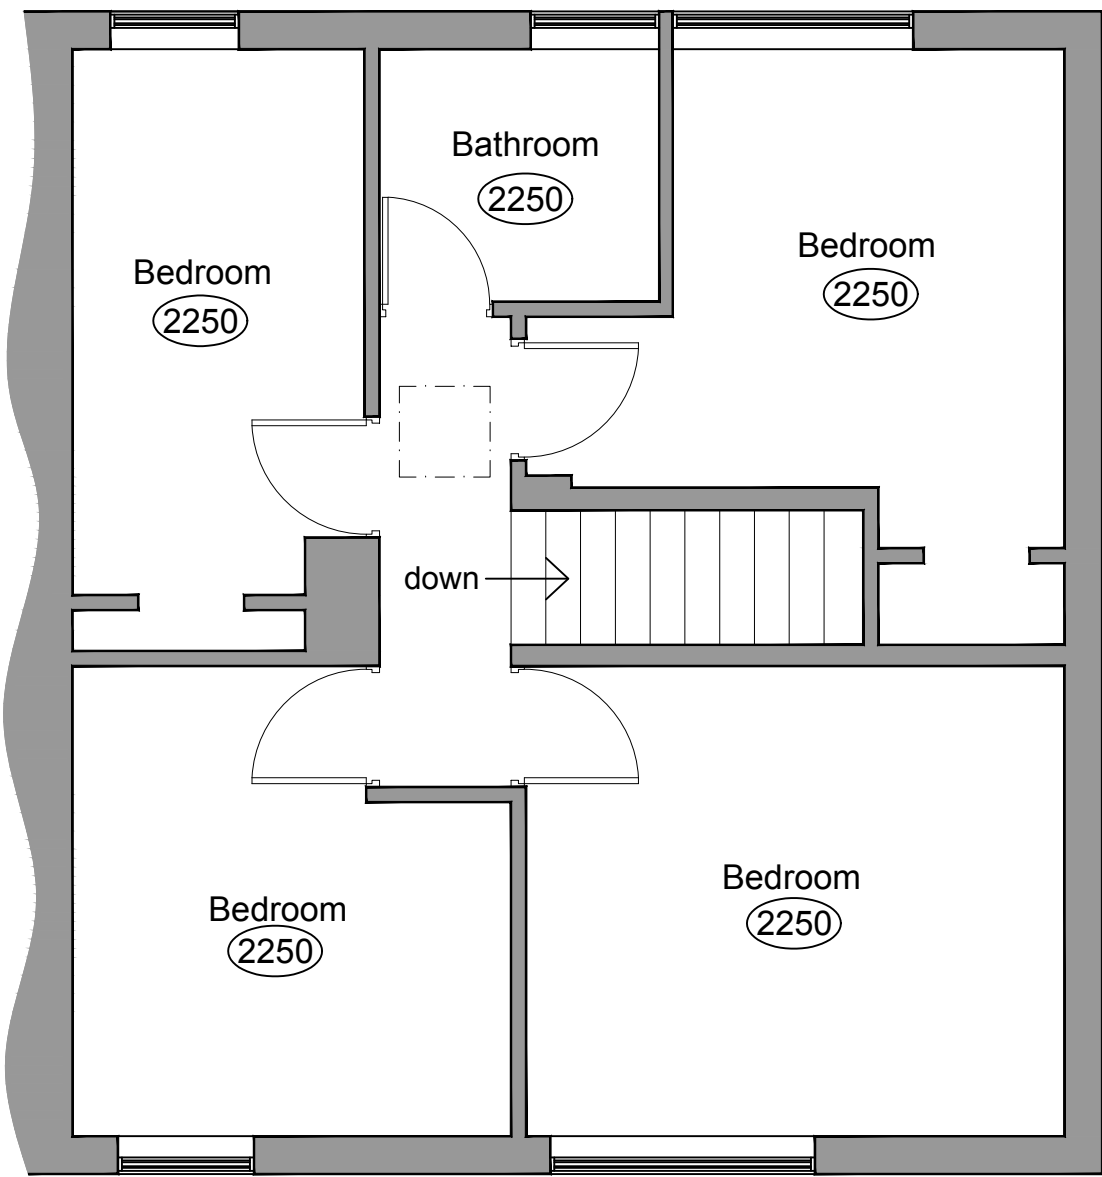

EXISTING FIRST FLOOR PLAN



FOREFRONT
DEVELOPMENT CONSULTING

4 Ridge House, Ridge House Drive, Festival Park, S-O-T. ST1 5SJ
Office 01782 216912 WWW.FOREFRONTDC.COM

CLIENT		
MRS J CAWLEY		
PROJECT		
Proposed amendment to facing materials comprising brickwork at 3 Greenfeild Avenue, Brown Edge, Staffordshire. ST6 8SE		
TITLE		
Existing Floor Plans and Elevations Crown copyright and Ordnance Survey 0100031673		
SCALE	DRAWN	
1:50, 1:500, 1:1250 @ A1	ATG	
DRG NO.	DATE	
21-132-01	15 / 09 / 21	
REV.	DESCRIPTION	DATE