
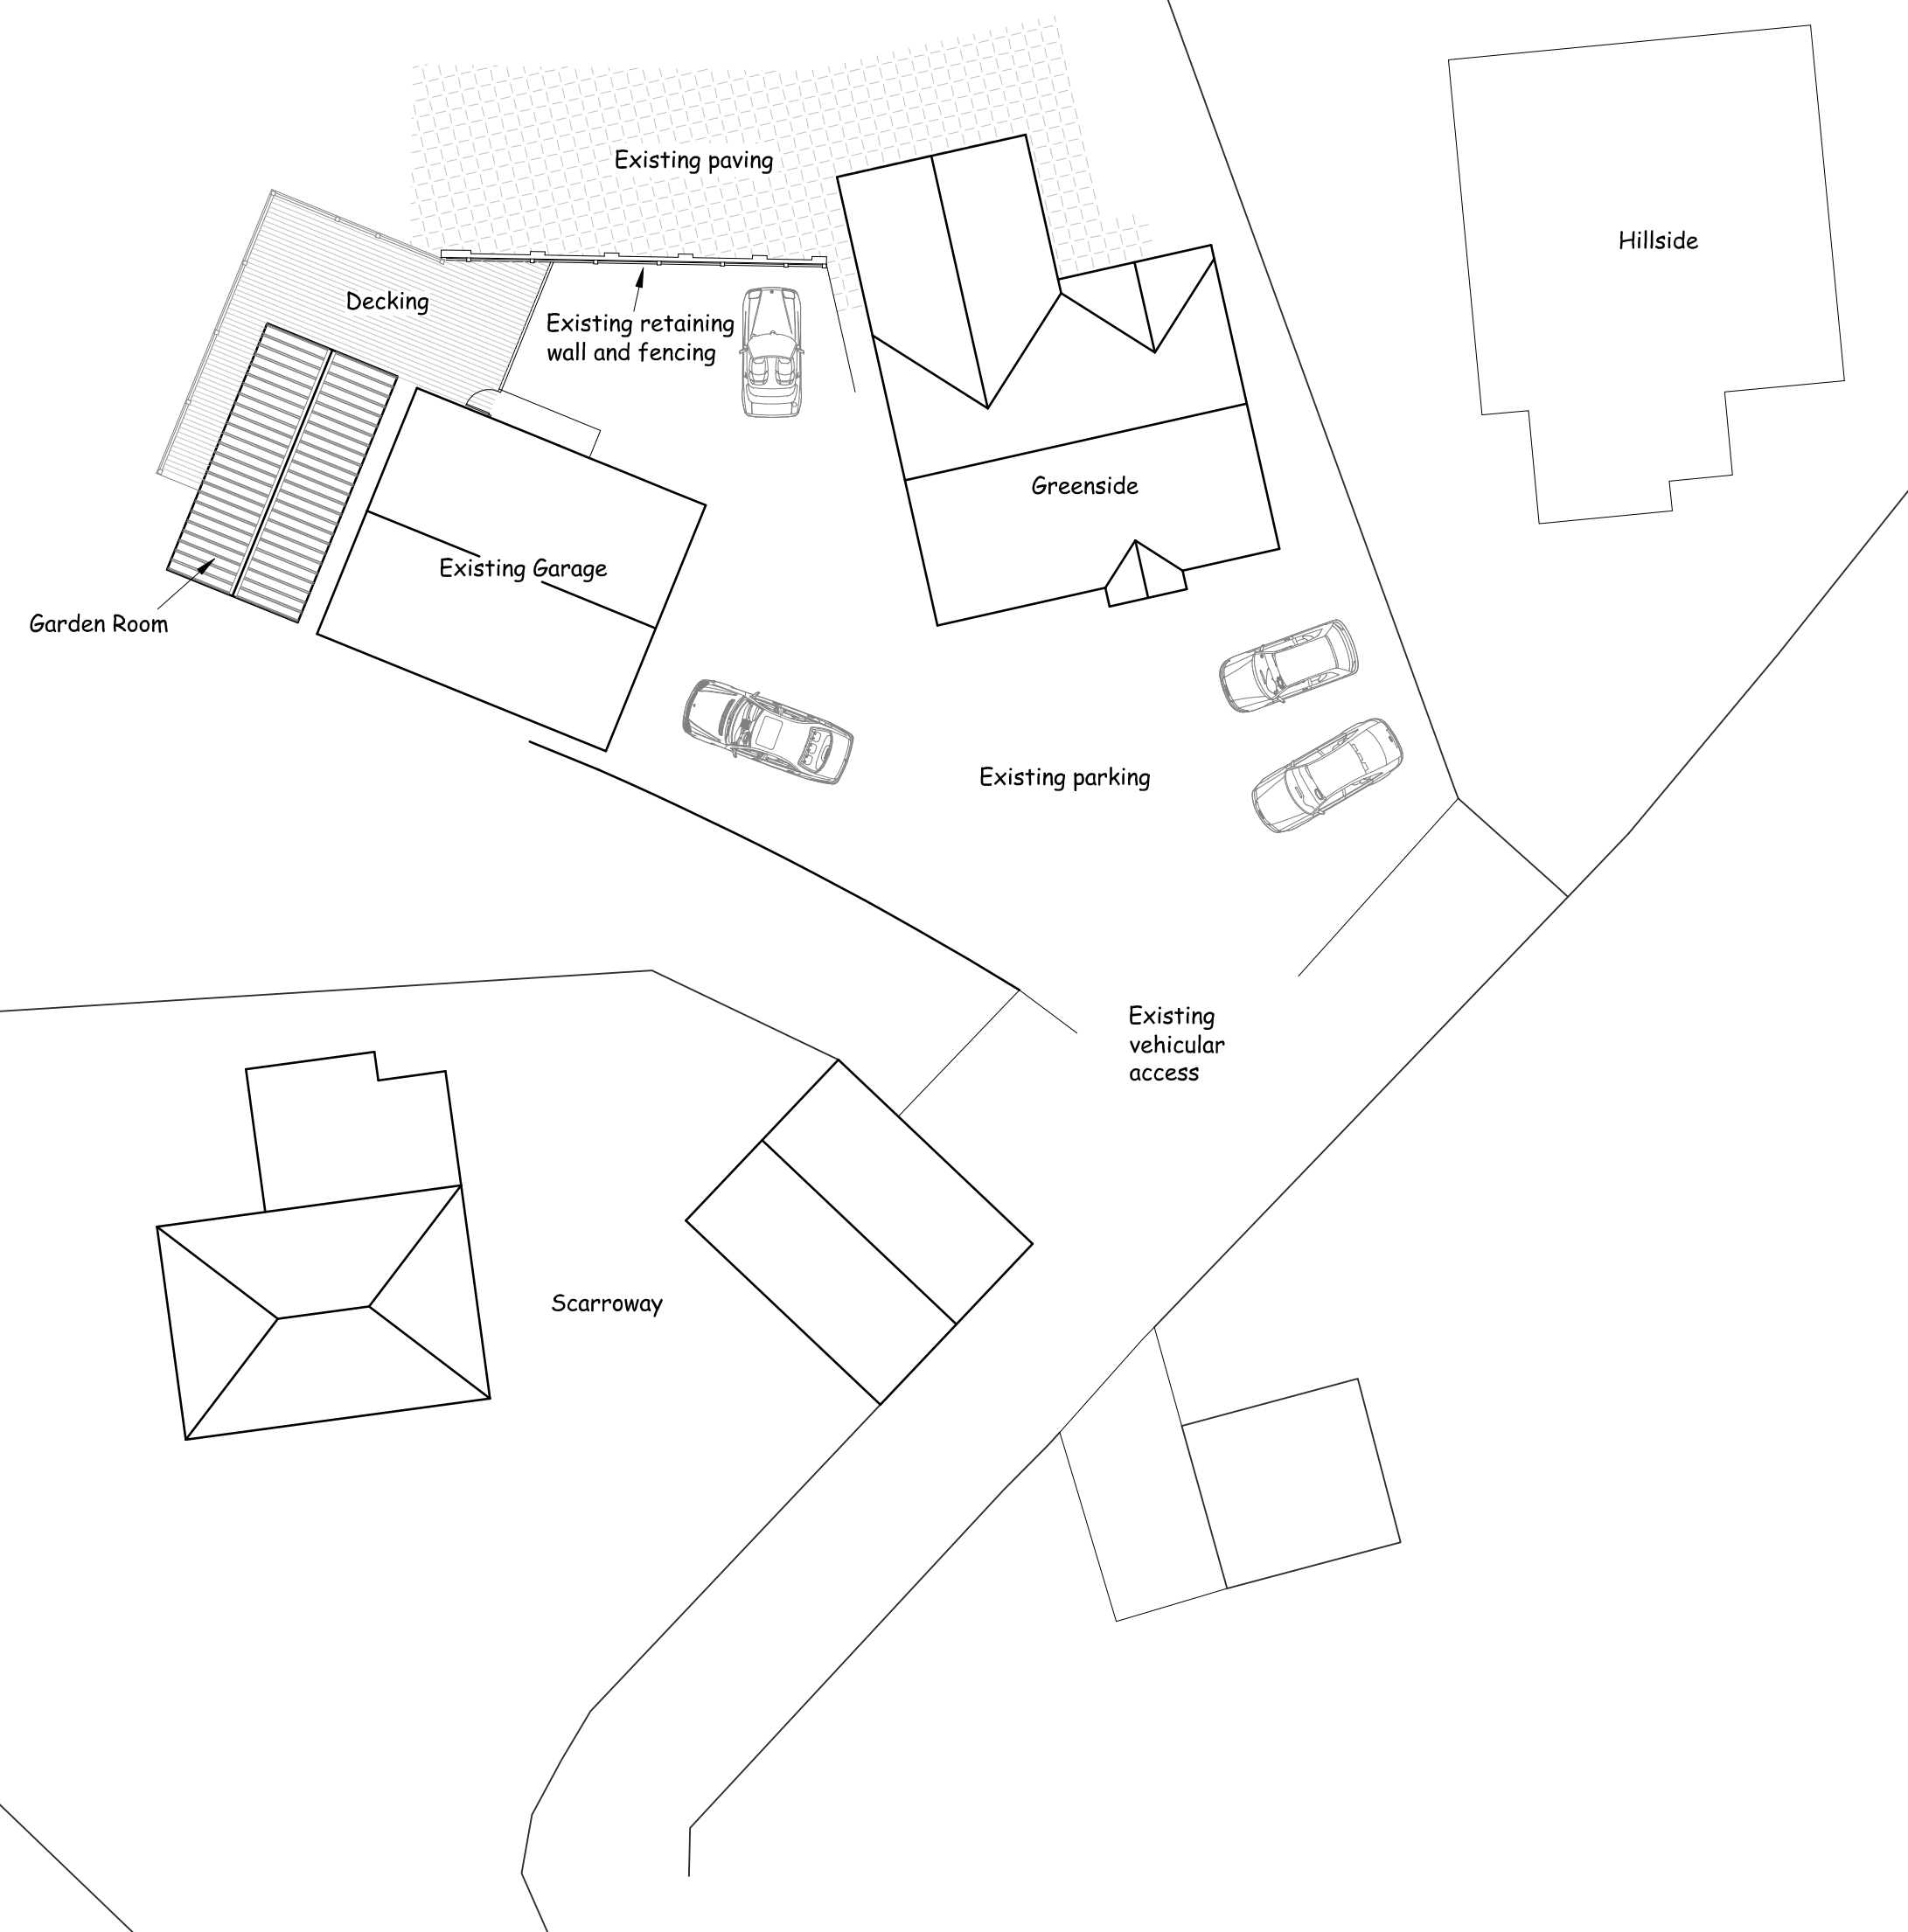


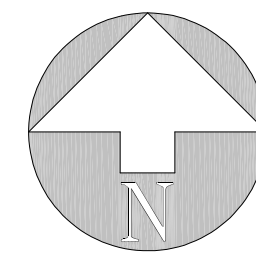

ILETT HOUSE, SMITHY BANK, ALTON, STAFFS, ST10 4AD
TEL 01538 702164

www.nigelforrester.co.uk www.sap-calc.co.uk

CLIENT

Mr J Lomas

PROJECT

Retention of garden room and decking
at
Greenside
Hillswood Avenue
Leek
Staffordshire
ST13 8EG

DRAWING NUMBER 21/642/03

Site plan

SCALES 1/200 @ A1