




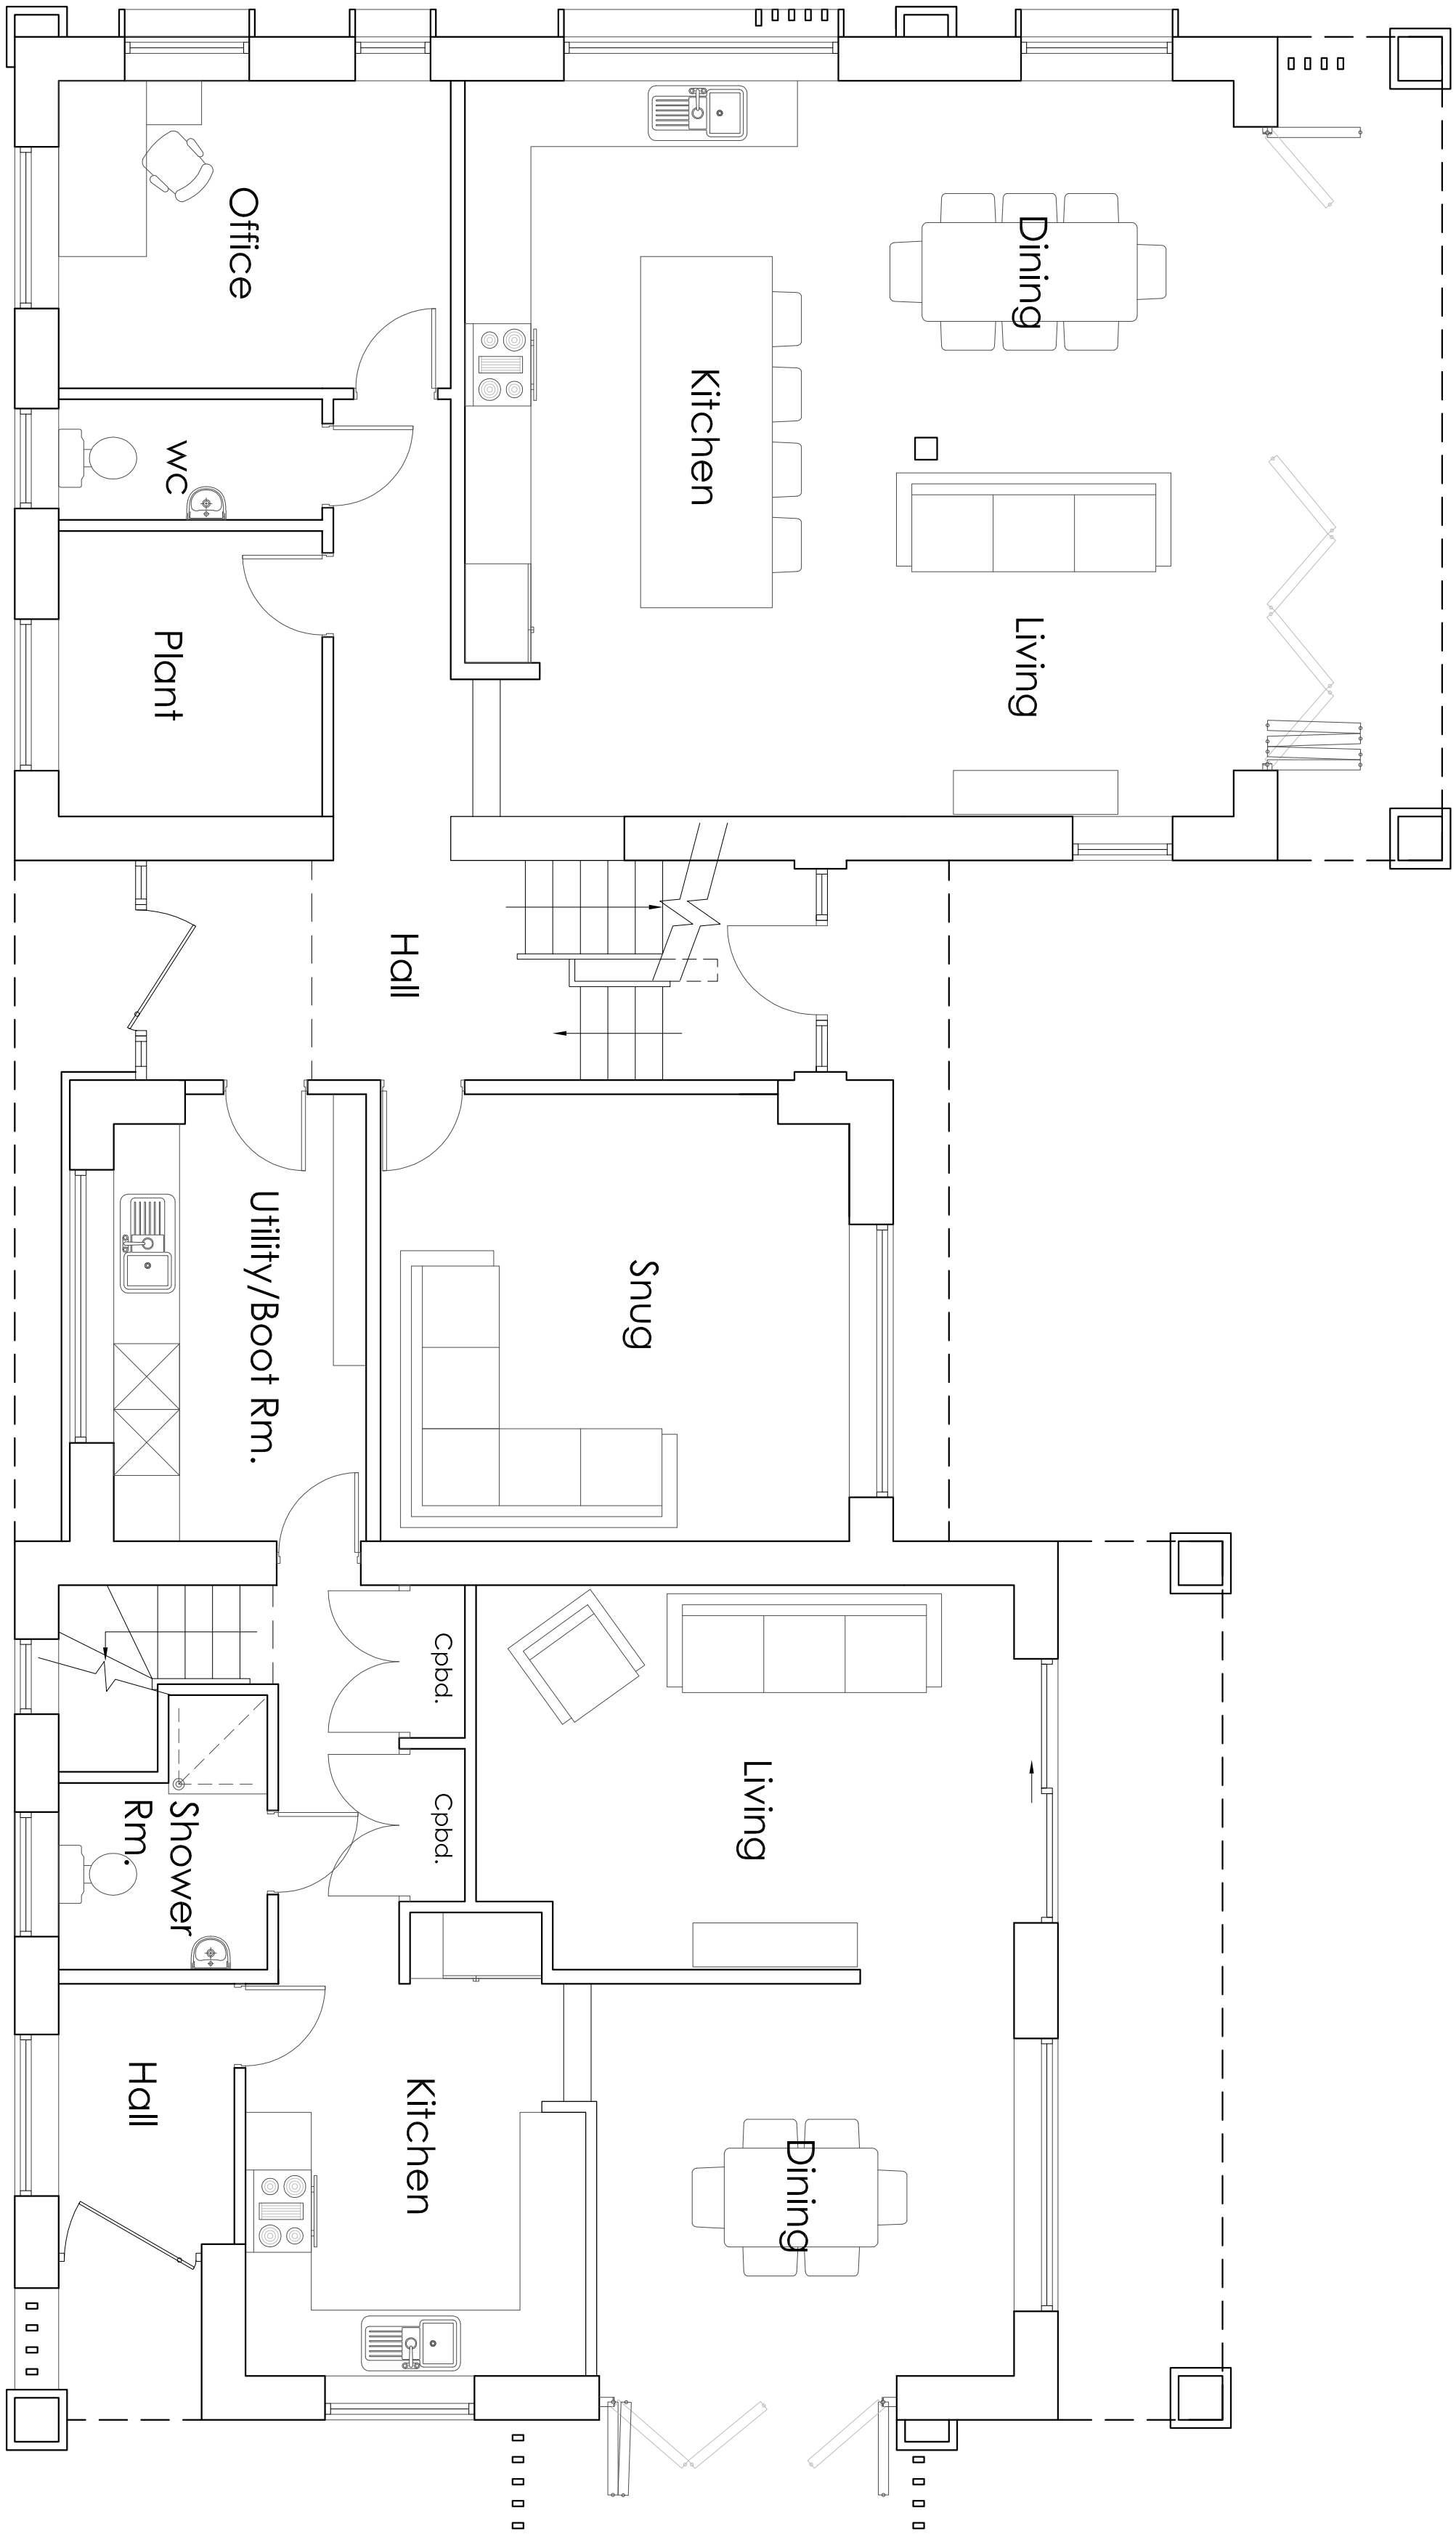

GROUND FLOOR PLAN 1:50

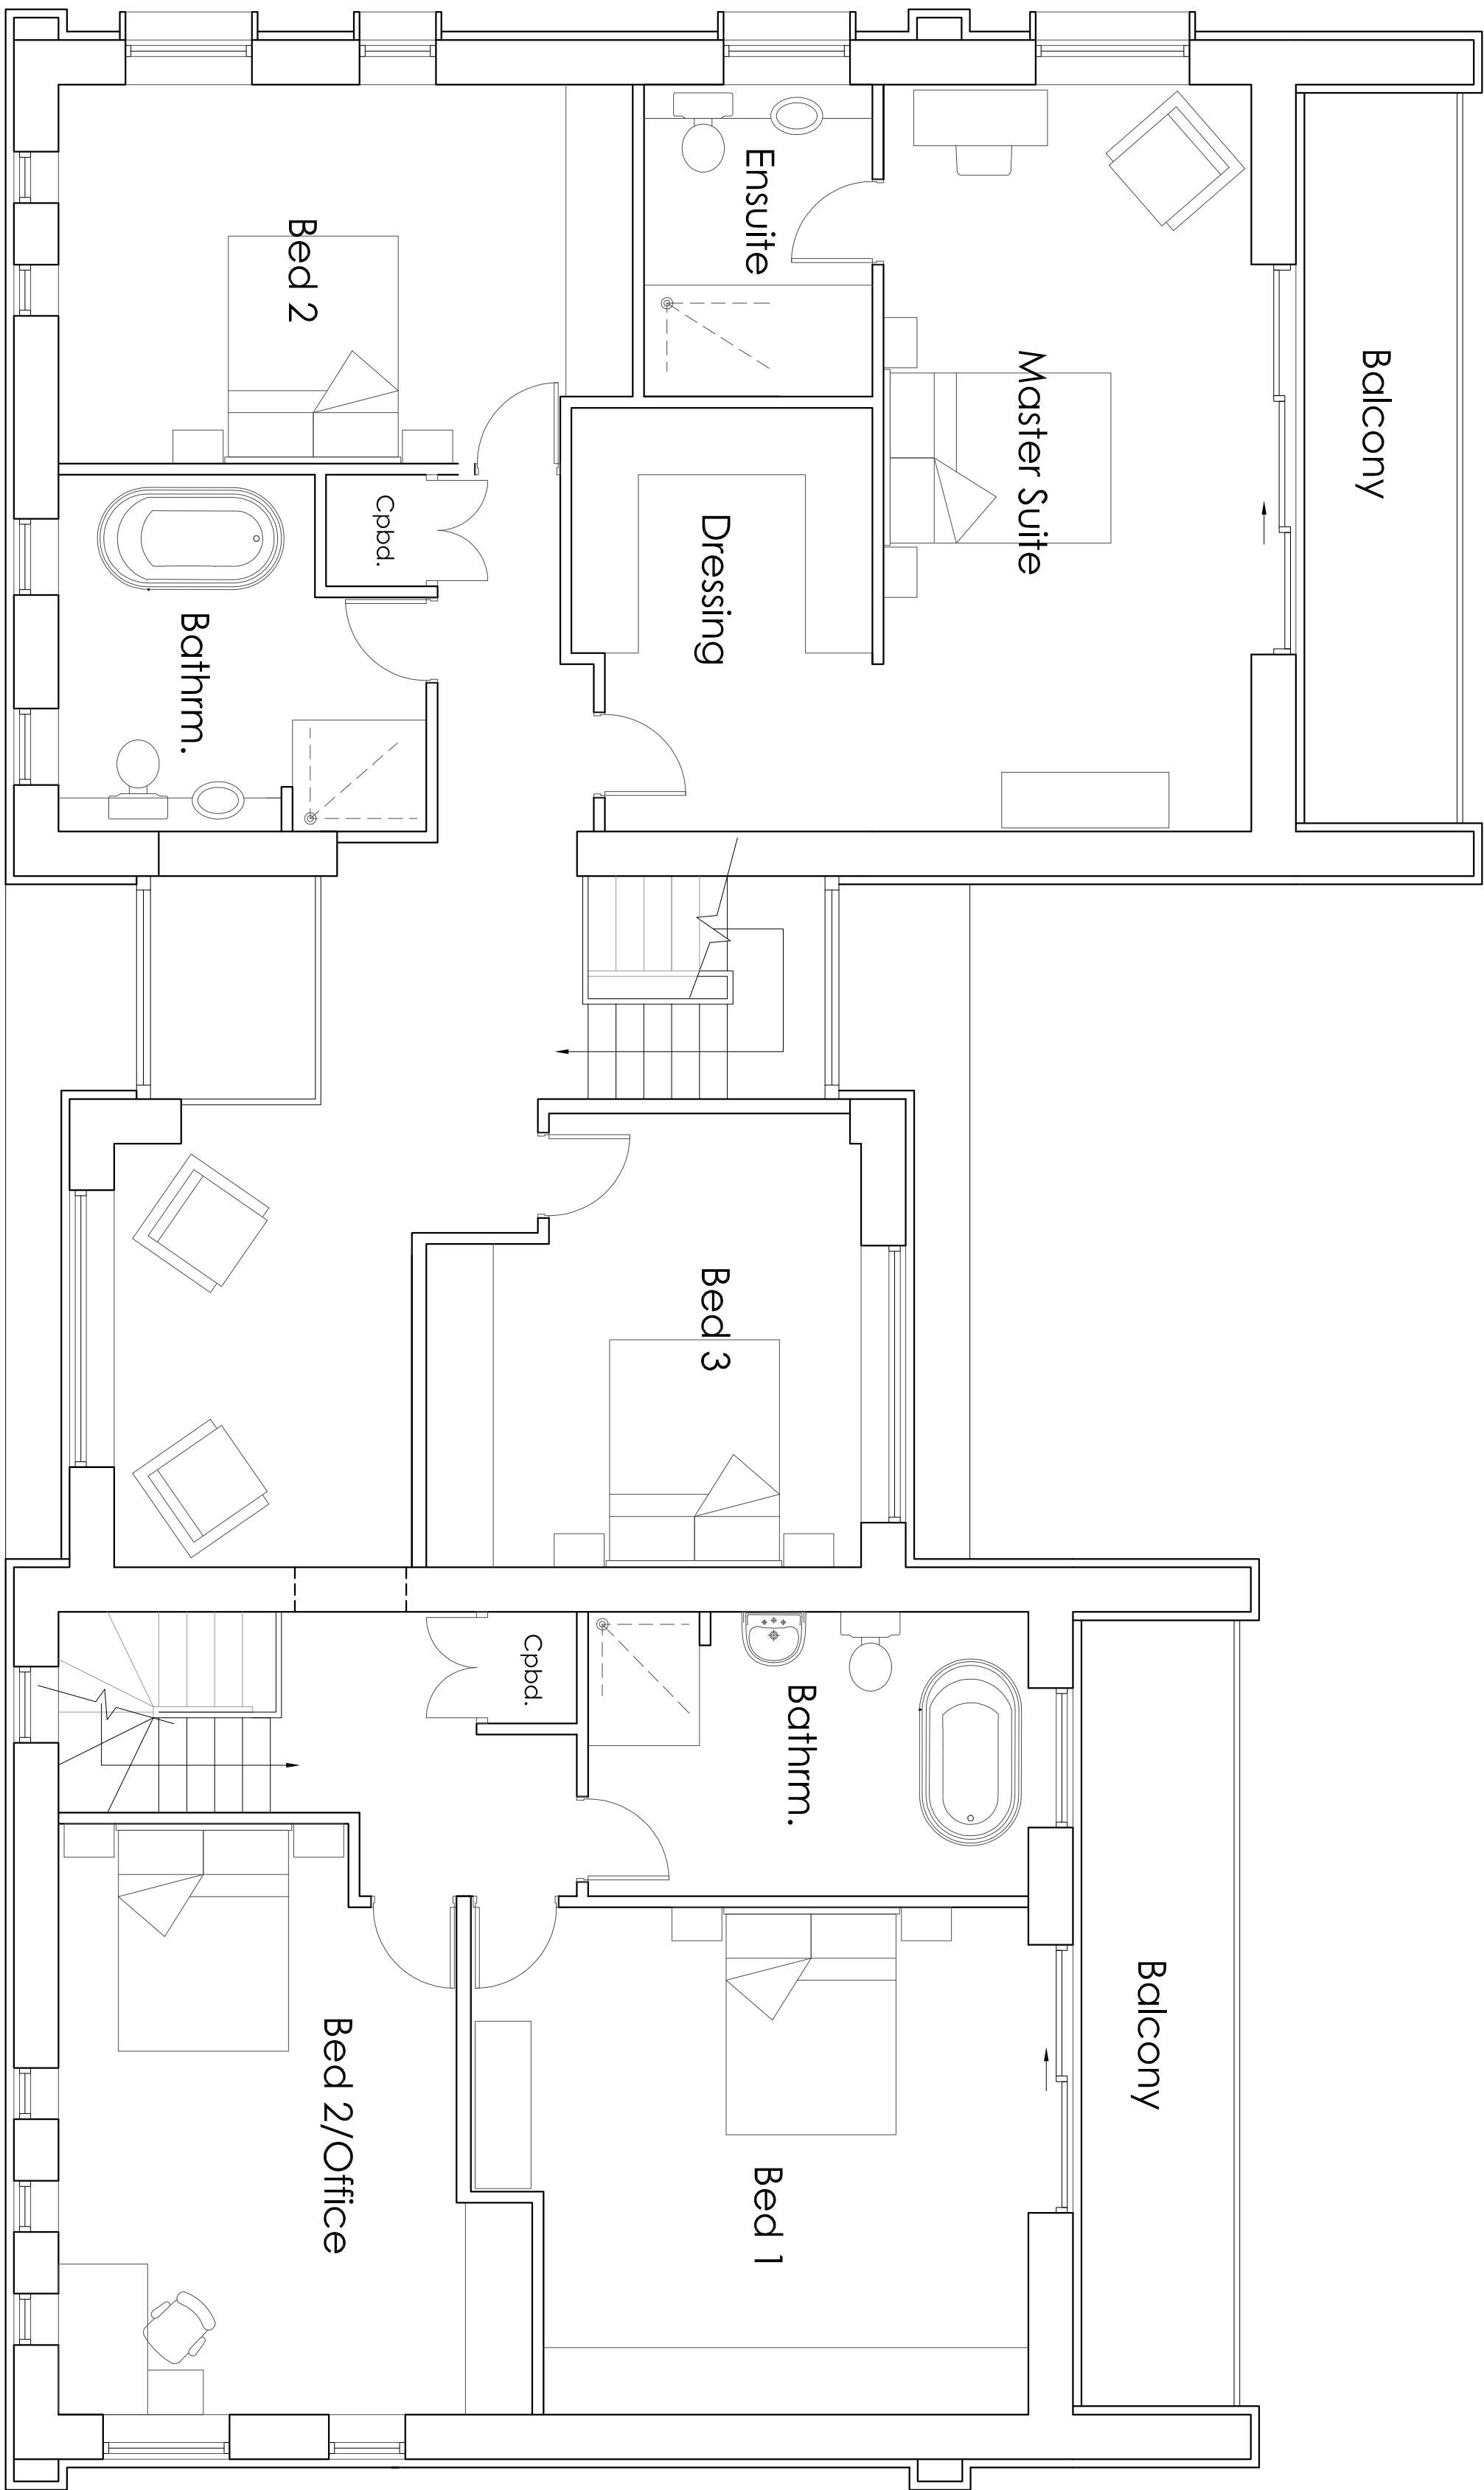

FIRST FLOOR PLAN 1:50

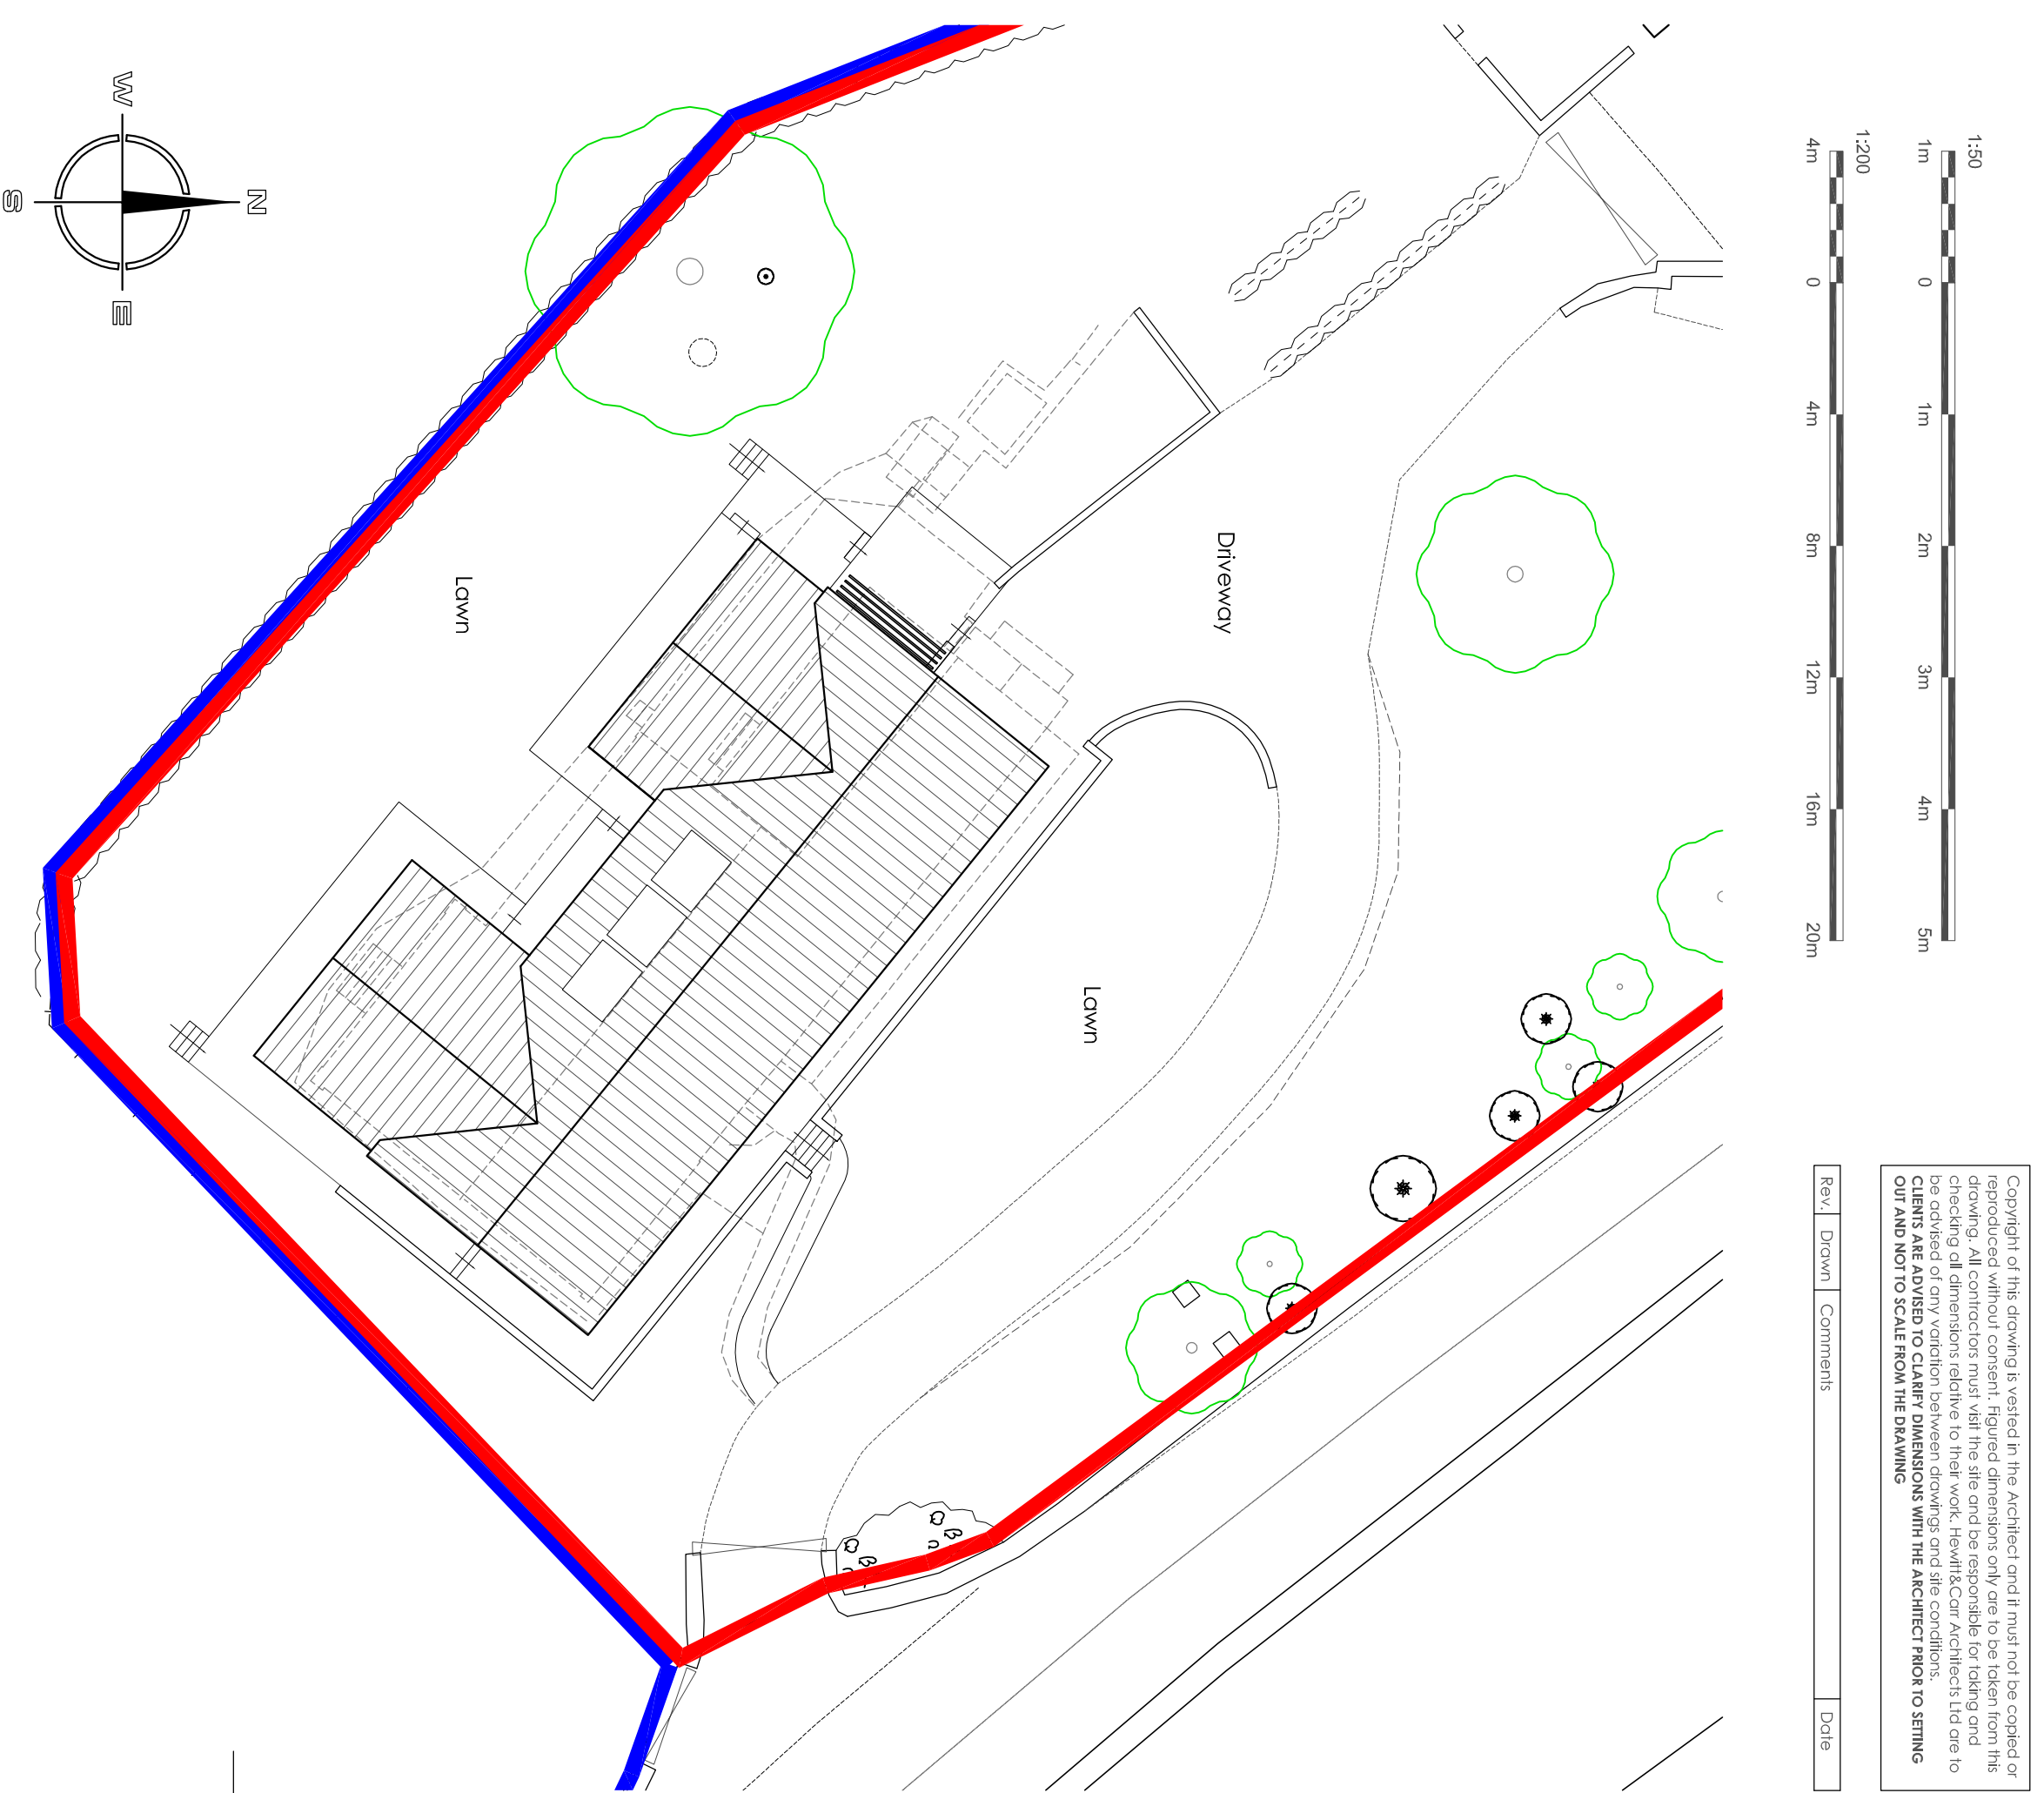

SITE PLAN 1:200

Hewitt&Carr Architects

A: Design & Architecture
T: 01380 255889
E: enquiries@hccarchitects.co.uk
W: www.hccarchitects.co.uk

Client
Mr & Mrs C Green

Project
**Eco House Replacement Dwelling at
Wildwood, Farley Lane, Alton ST10 4BZ**

Title
Proposed Floor Plans

Drawn
Planning

Date
Sept 2021

Scale
AS NOTED

Checked
KEW

Project No.
01038 AL(0)52

Drawing No.
01038 AL(0)52

Rev

PLANNING