


Copyright of this drawing is vested in the Architect and it must not be copied or reproduced without consent. Required dimensions only are to be taken from the drawing. All dimensions must refer to the site and be acceptable for planning and building regulations. The Architect is not responsible for any errors or omissions. The Architect is not responsible for any variation between drawing and site conditions. THE ARCHITECT'S DRAWINGS ARE NOT TO BE USED FOR ANY OTHER PURPOSE WITHOUT THE ARCHITECT'S PERMISSION.

Rev	Down	Comments	Date
-----	------	----------	------



FRONT ELEVATION 1:50

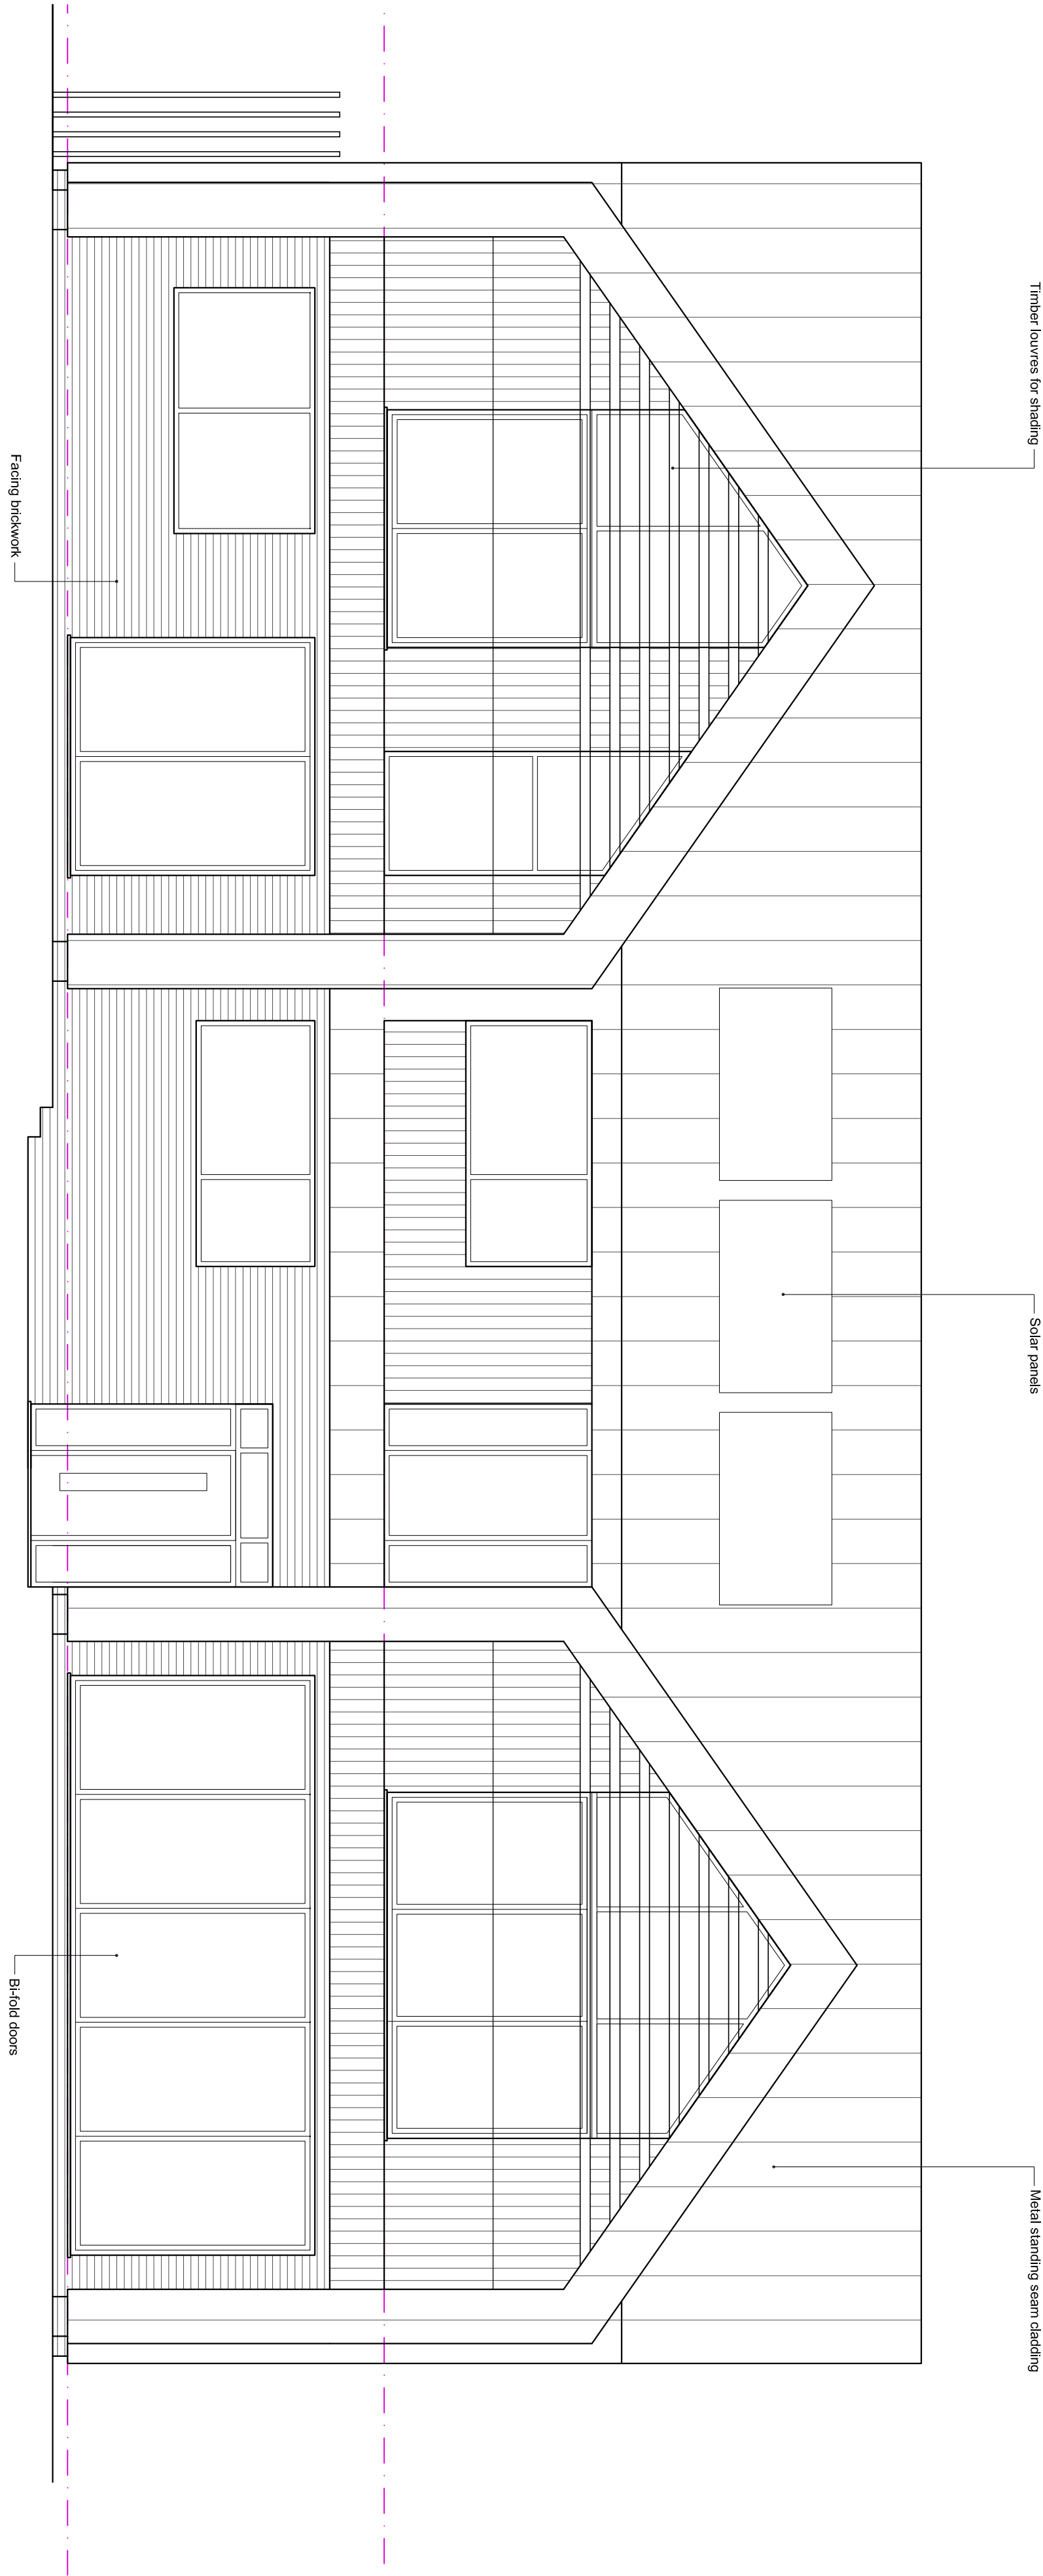

REAR ELEVATION 1:50

Hewitt&Carr Architects
A. Design House 1 17-19 Leek Road | Cheddle | ST10 1JE
T. 01539 754889
E. enquiries@hncarchitects.co.uk
W. www.hncarchitects.co.uk

Client
Mr & Mrs C Green

Project
Eco House Replacement Dwelling at
Wildwood, Forley Lane, Alton ST10 4BZ

Title
Proposed Elevations

Status
Planning

Date
Sept 2021

Scale
BA1 AS NOTED

Project No.
01038 AL(0)53

Drawing No.
01038 AL(0)53

Rev