



Copyright of this drawing is vested in the Architect and it must not be copied or reproduced in any form without the written permission of the Architect. The Architect is not responsible for any errors or omissions in this drawing. All contractors must visit the site and be responsible for taking and checking all dimensions relative to their work. Hewitt&Carr Architects Ltd are to be advised of any variation between drawings and site conditions. **CLIENTS ARE ADVISED TO CLARIFY DIMENSIONS WITH THE ARCHITECT PRIOR TO SETTING OUT AND NOT TO SCALE FROM THE DRAWING**

Rev.	Down	Comments	Date
------	------	----------	------

Ordnance Survey © Crown copyright 2021. All rights reserved. Licence number 100051789

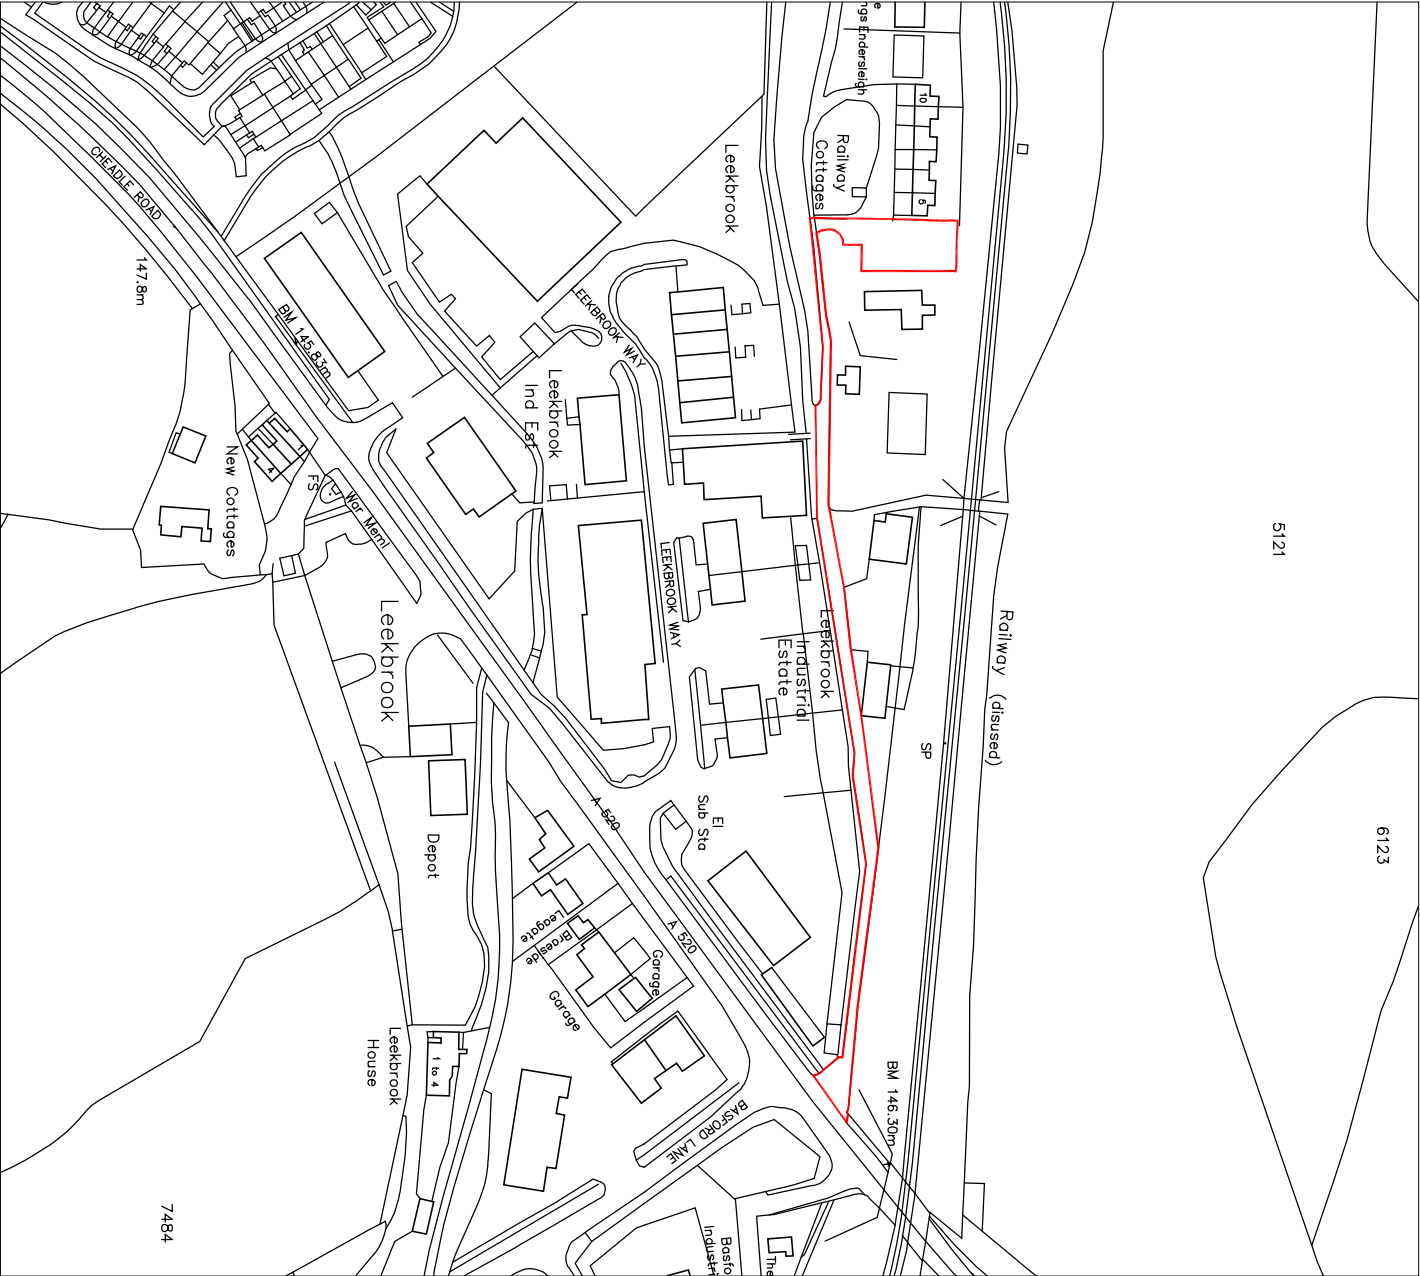

Site Location Plan 1:1250

 

Hewitt&Carr Architects
A: 2-4 Cross Street | Cheddle | Staffordshire | ST10 1NP
T: 01538 756888
E: enquiries@hccarchitects.co.uk
W: www.hccarchitects.co.uk

Client
Mr and Mrs C Nixon

Project
Proposed detached dwelling at
land adjacent to The Woodlands
Leekbrook Junction, Leek

Site as Existing

Status
Planning
Date Aug 19
Scale @A2 As Stated
Project No 00901 AL(0)01
Drawing No.
Checked

Existing Site Plan 1:200

