
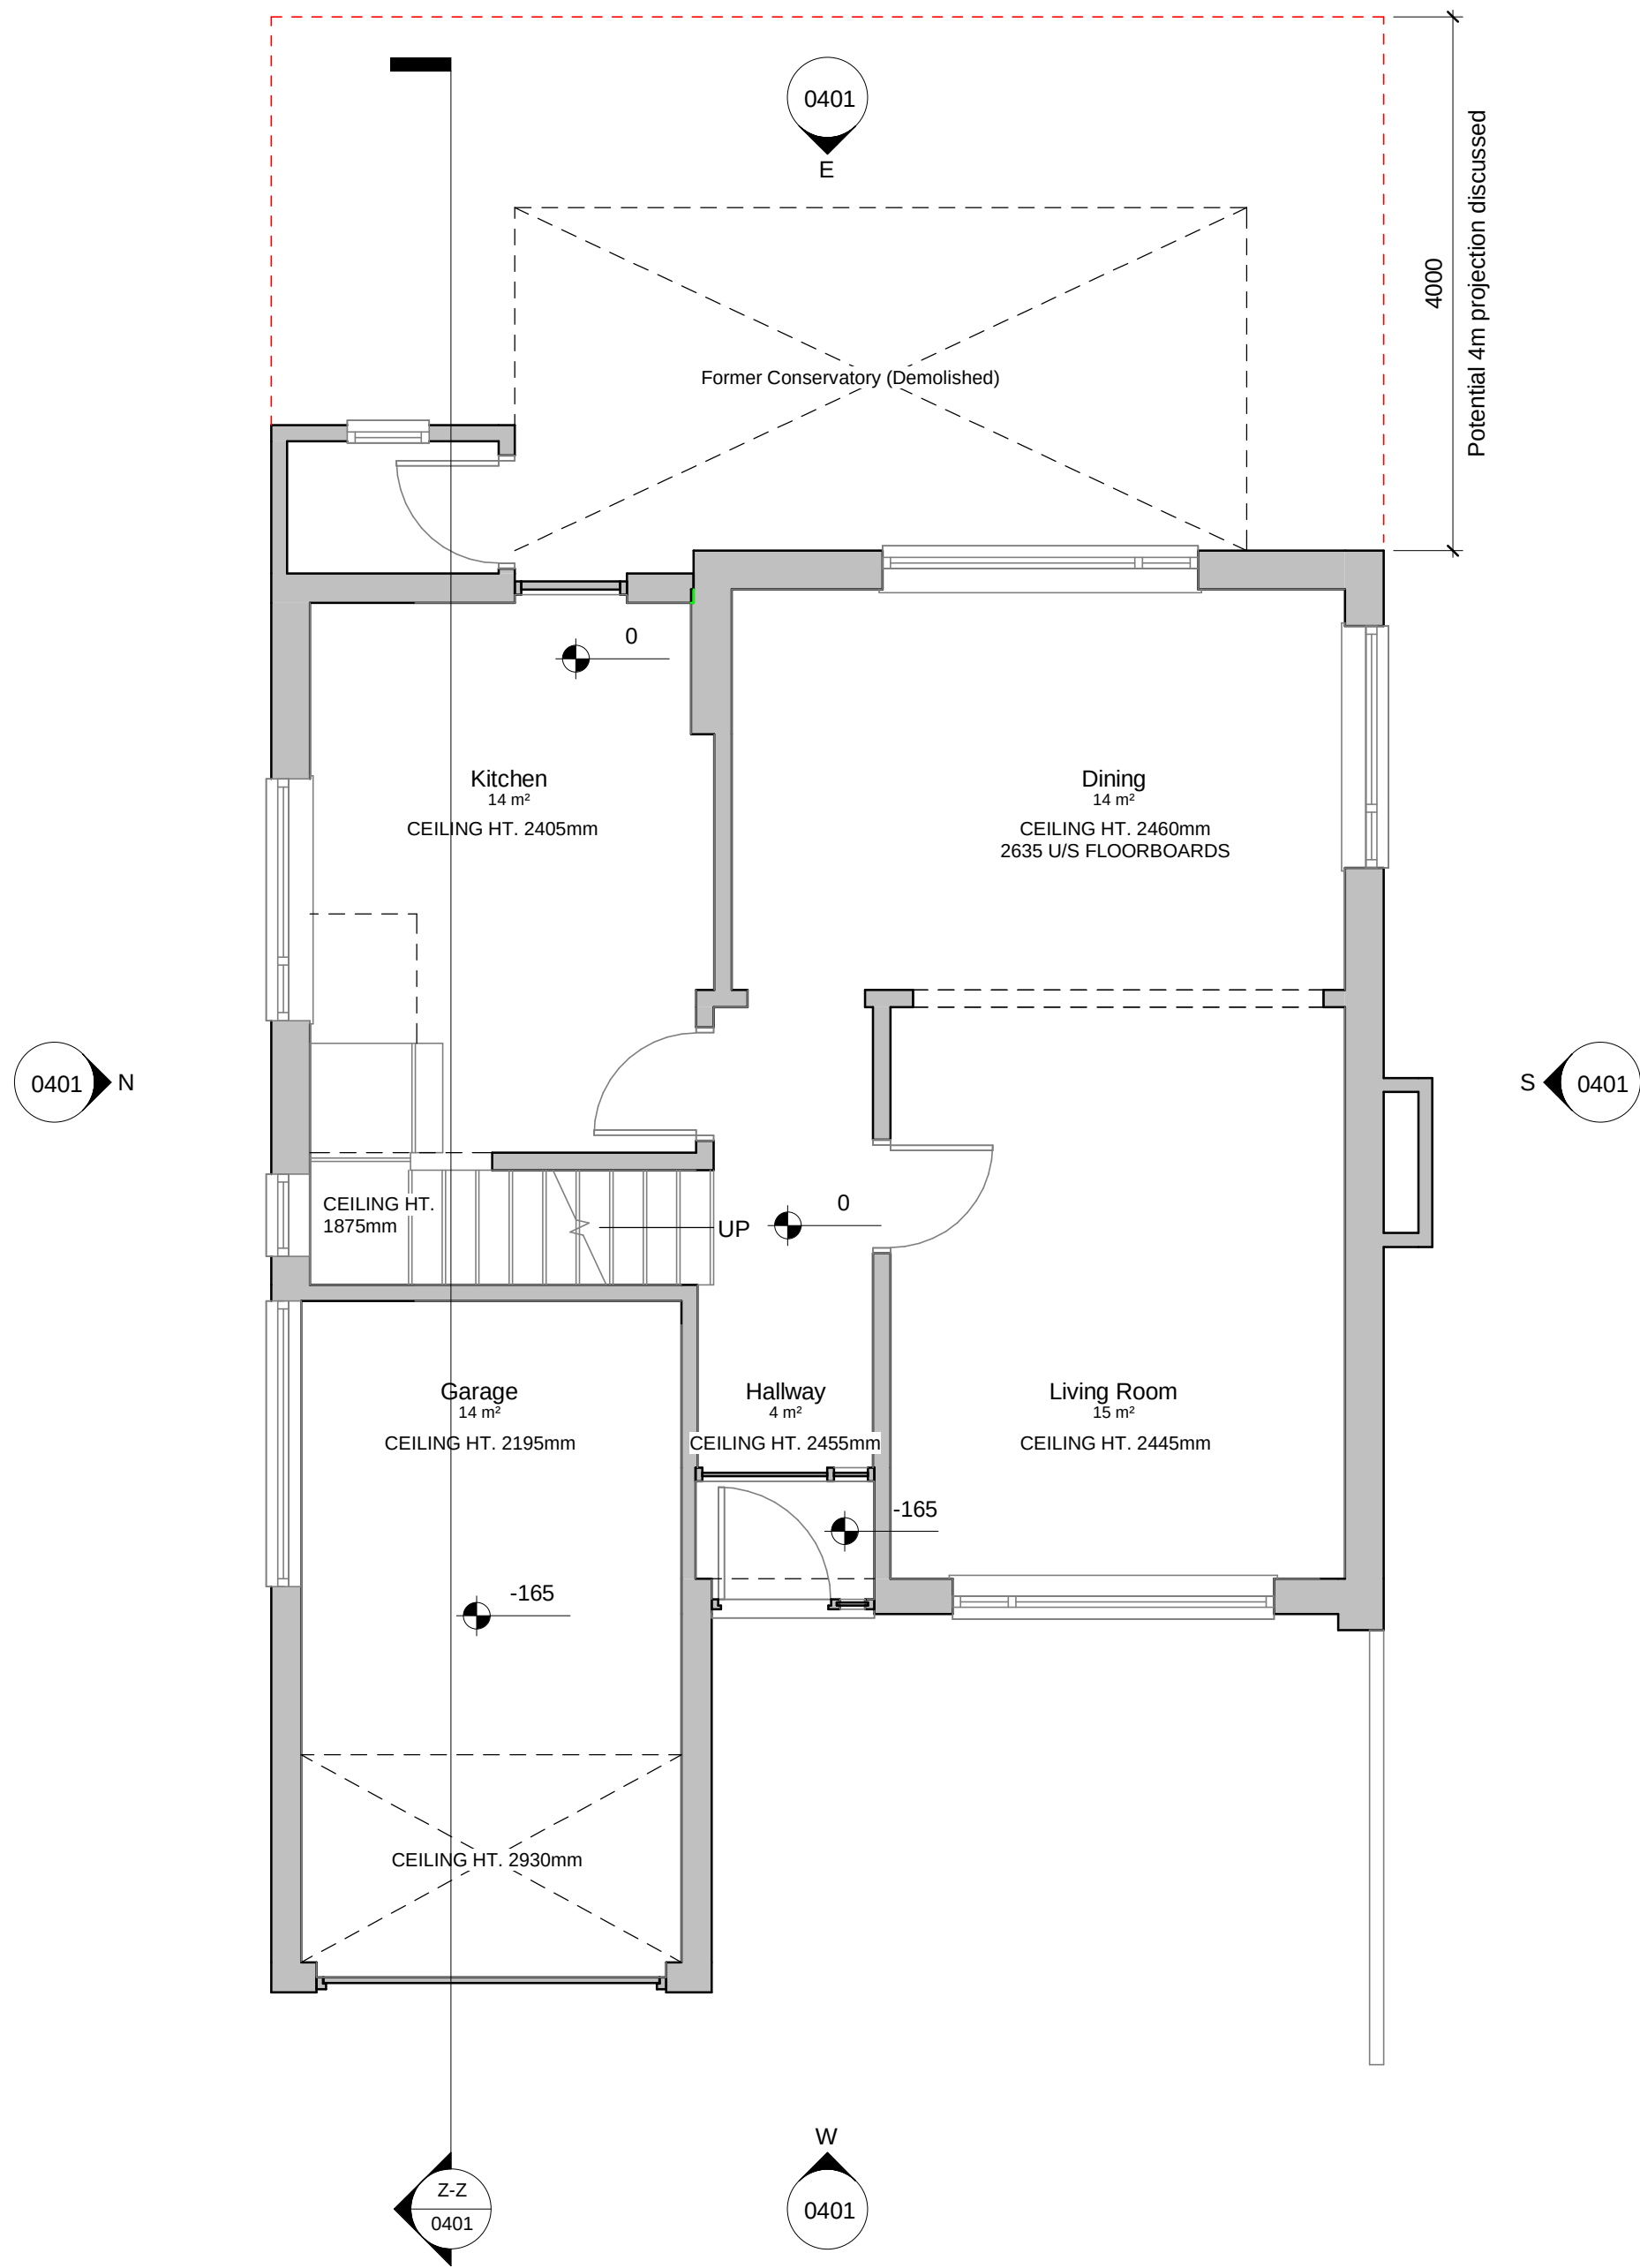



All heights, sizes and dimensions should be checked on site by the contractor before any work is put in hand.

Figured dimensions should be taken in preference to scaling and any errors or omissions reported to the architect at once.


This drawing has been prepared in accordance with the CDM (Construction Design and Management) and all foreseeable design risks to those involved or affected by construction have been avoided wherever possible.

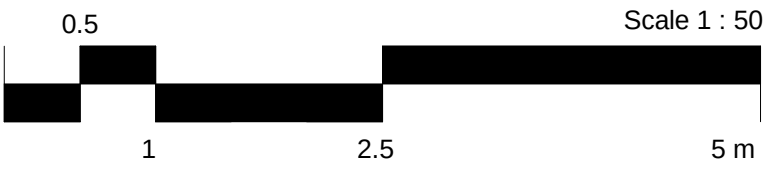

Existing Ground Floor
1 : 50

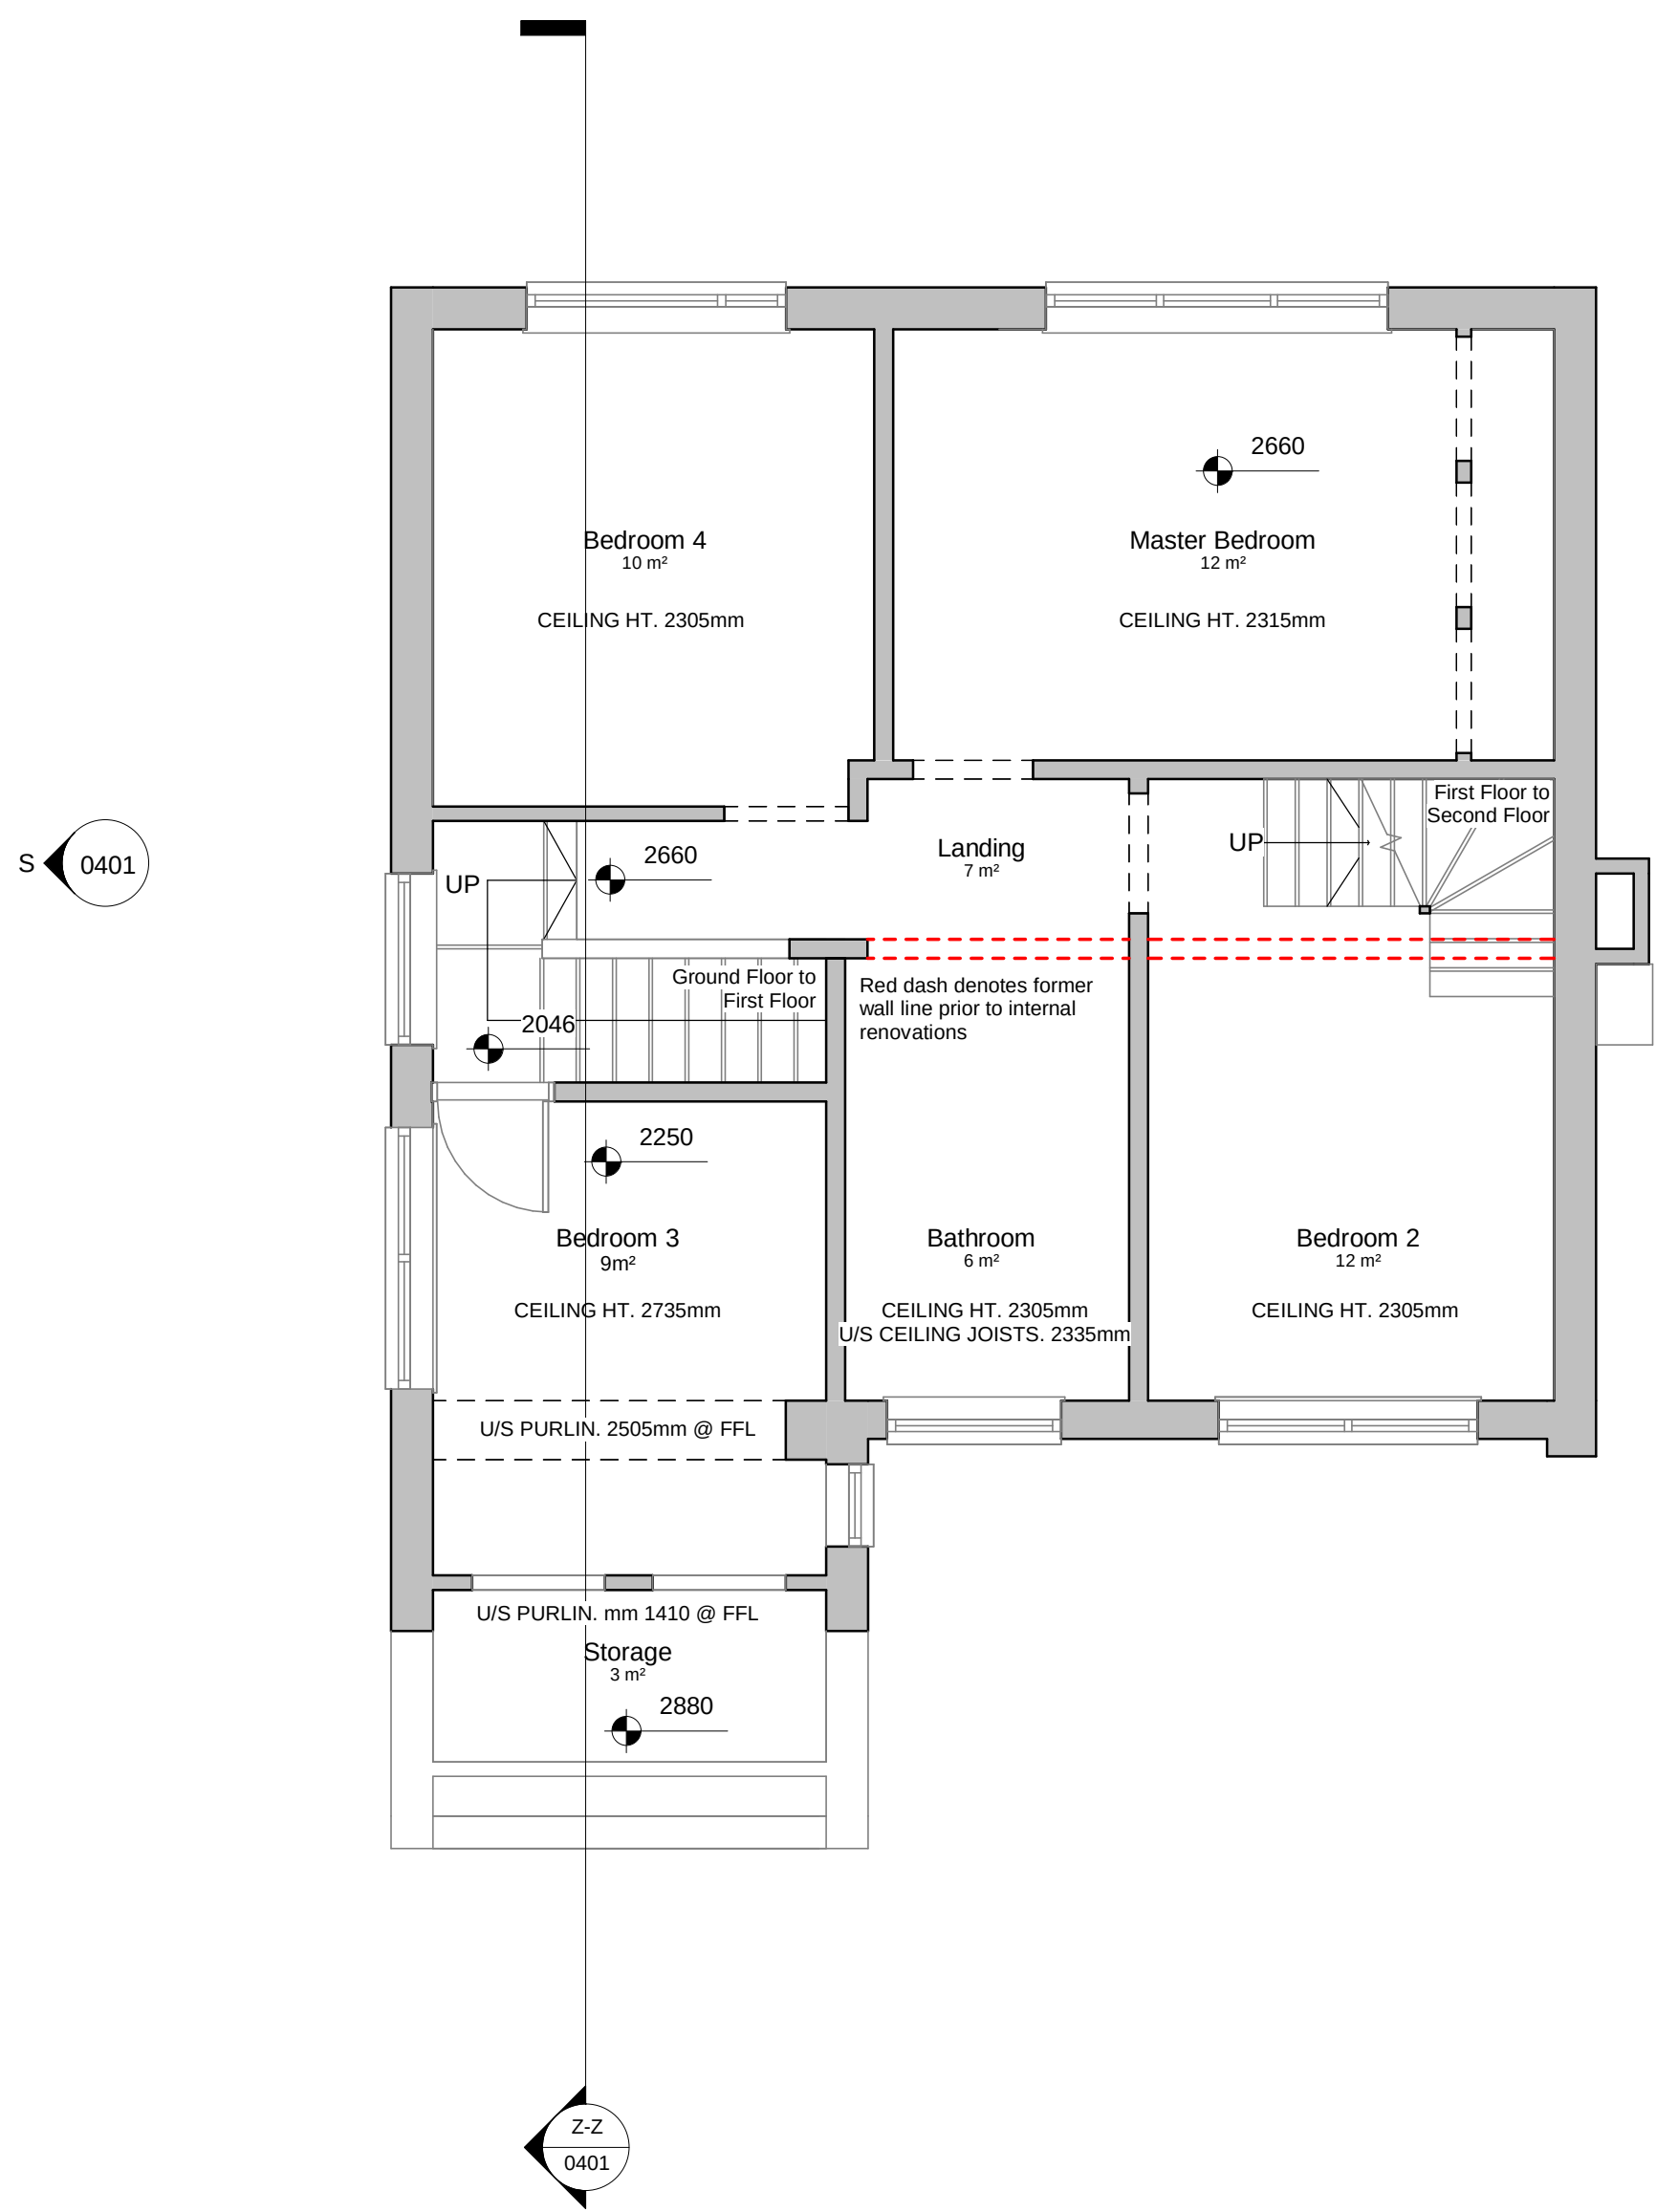

Existing First Floor
1 : 50

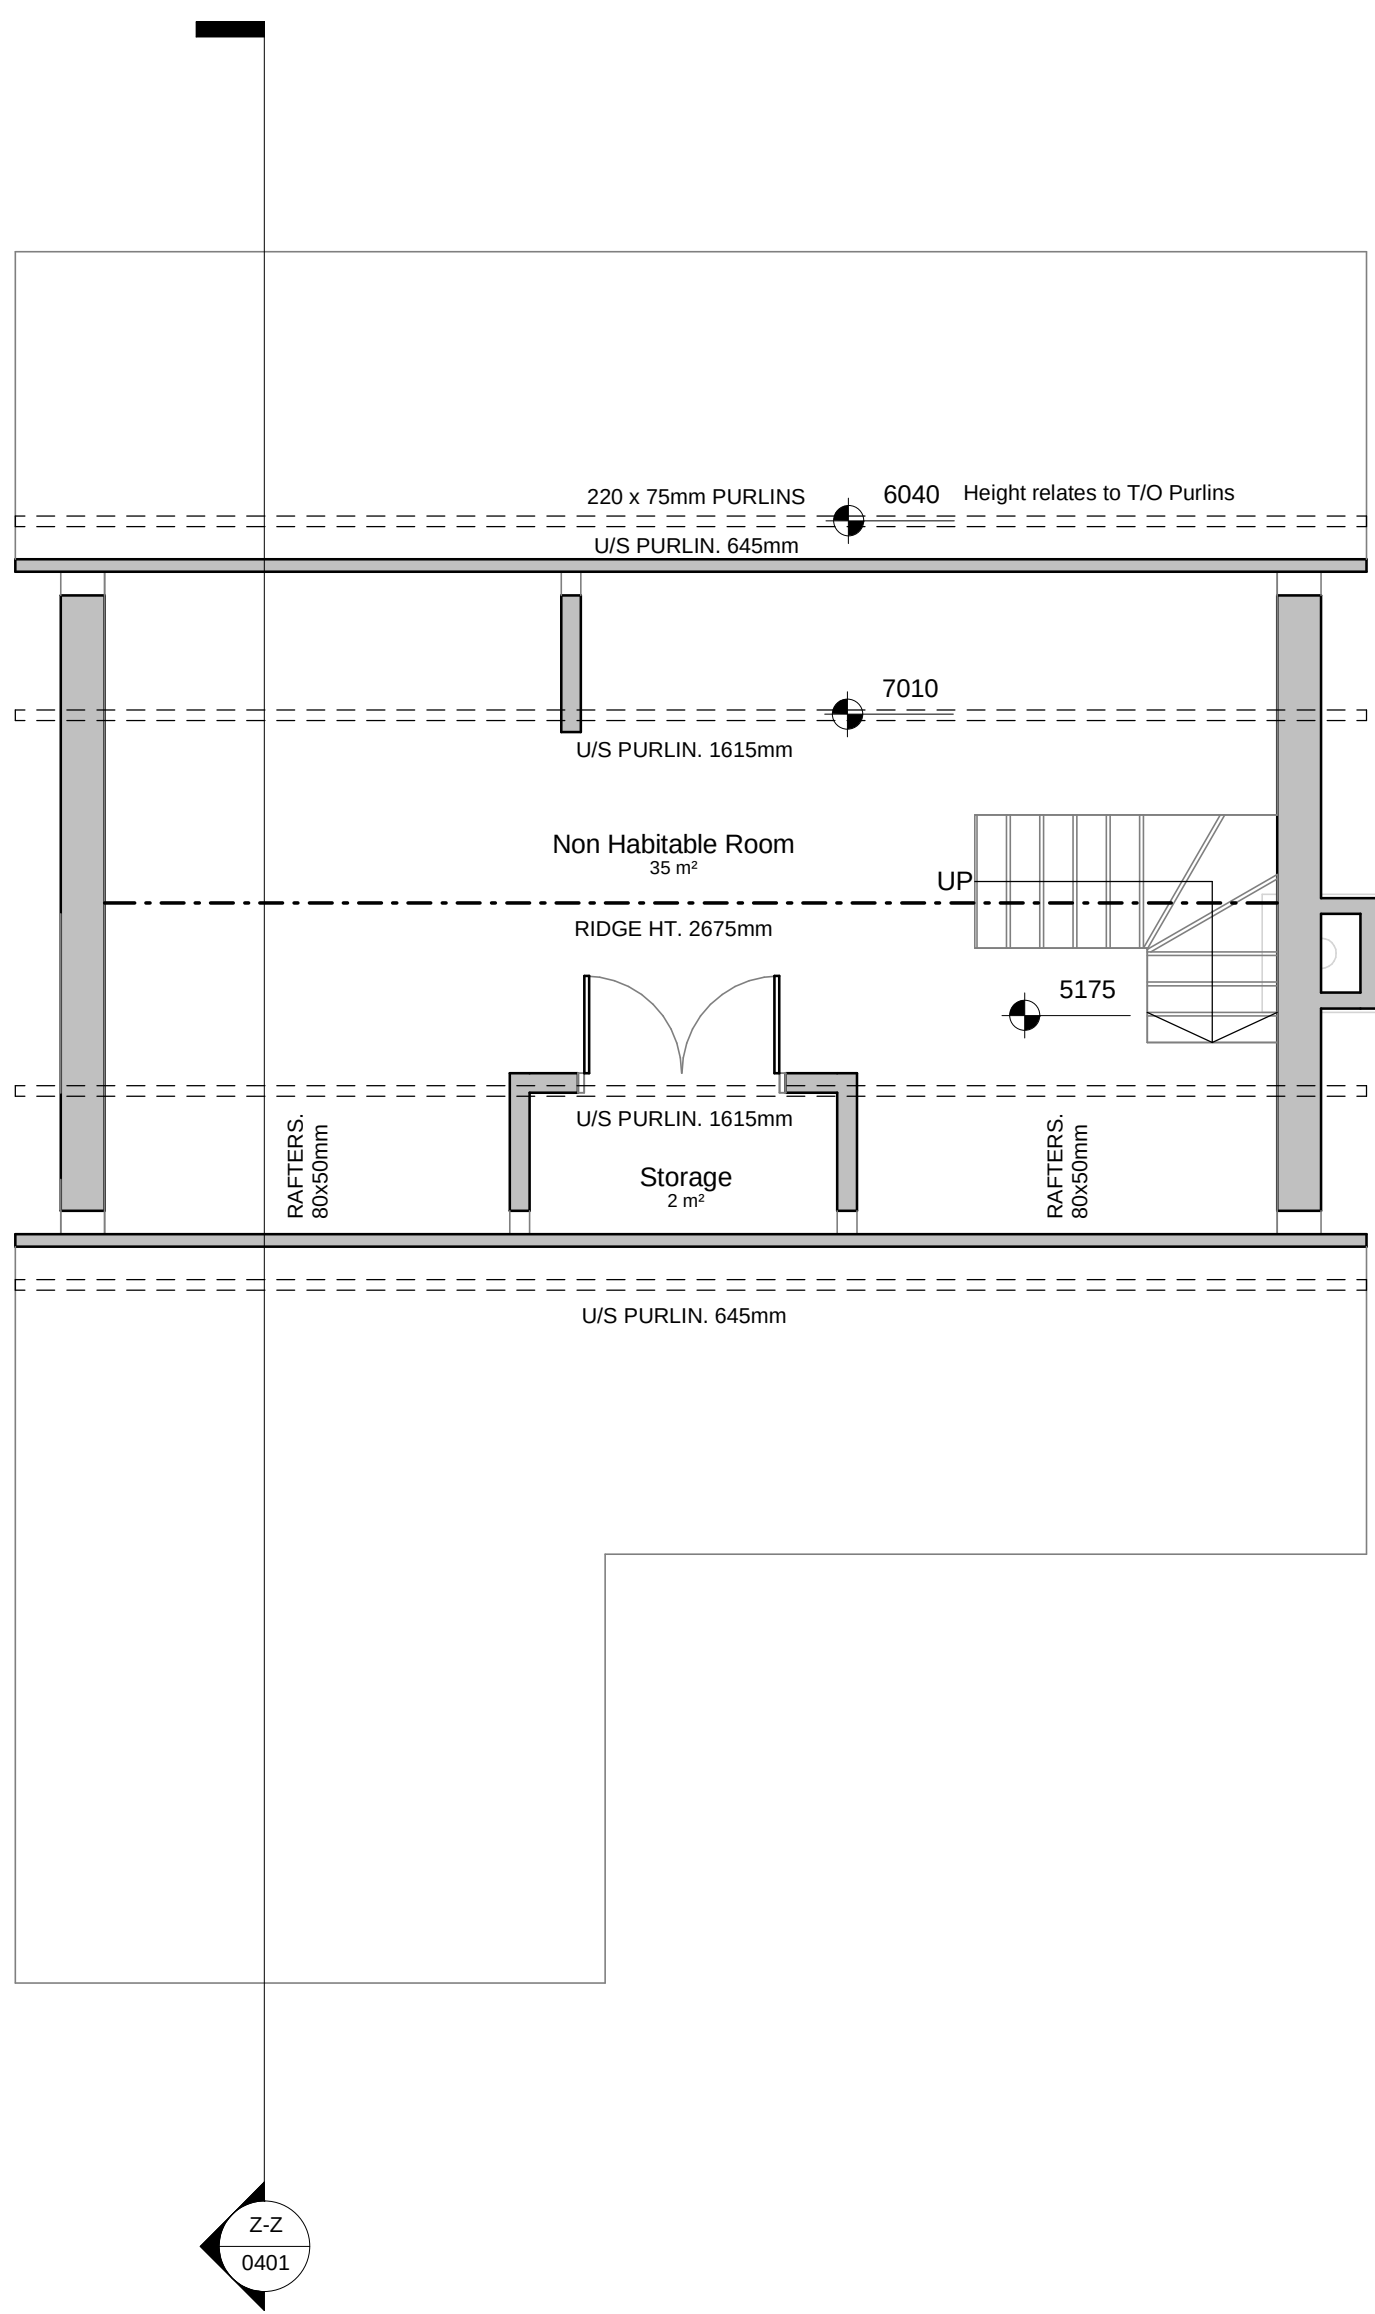

Existing Second Floor
1 : 50

Rev	Date	By	Detail
Drawing status			
S3 - Planning			
Client			
Mary Doherty			
Project/Location			
Proposed Rear / Side Extensions at:			
82 Caverswall Road, Blythe Bridge, Stoke-on-Trent, Staffordshire, ST11 9BG			
Drawing title			
Existing Floor Plans			
Date	Drawn	Checked	Job No.
09-10-21	BJ	XX	3218
Scale(s)			
1 : 50 @A1			
Drawing number			Revision
MD21-SA-XX-ZZ-DR-A-0201			
SA SMYTHEMAN ARCHITECTURAL 12 High Street, Tean, Stoke-on-Trent ST10 4DZ T: +44 (0)1538 722097 E: mail@smytheman.co.uk W: www.smytheman.co.uk			
CIAT CHARTERED PRACTICE			