




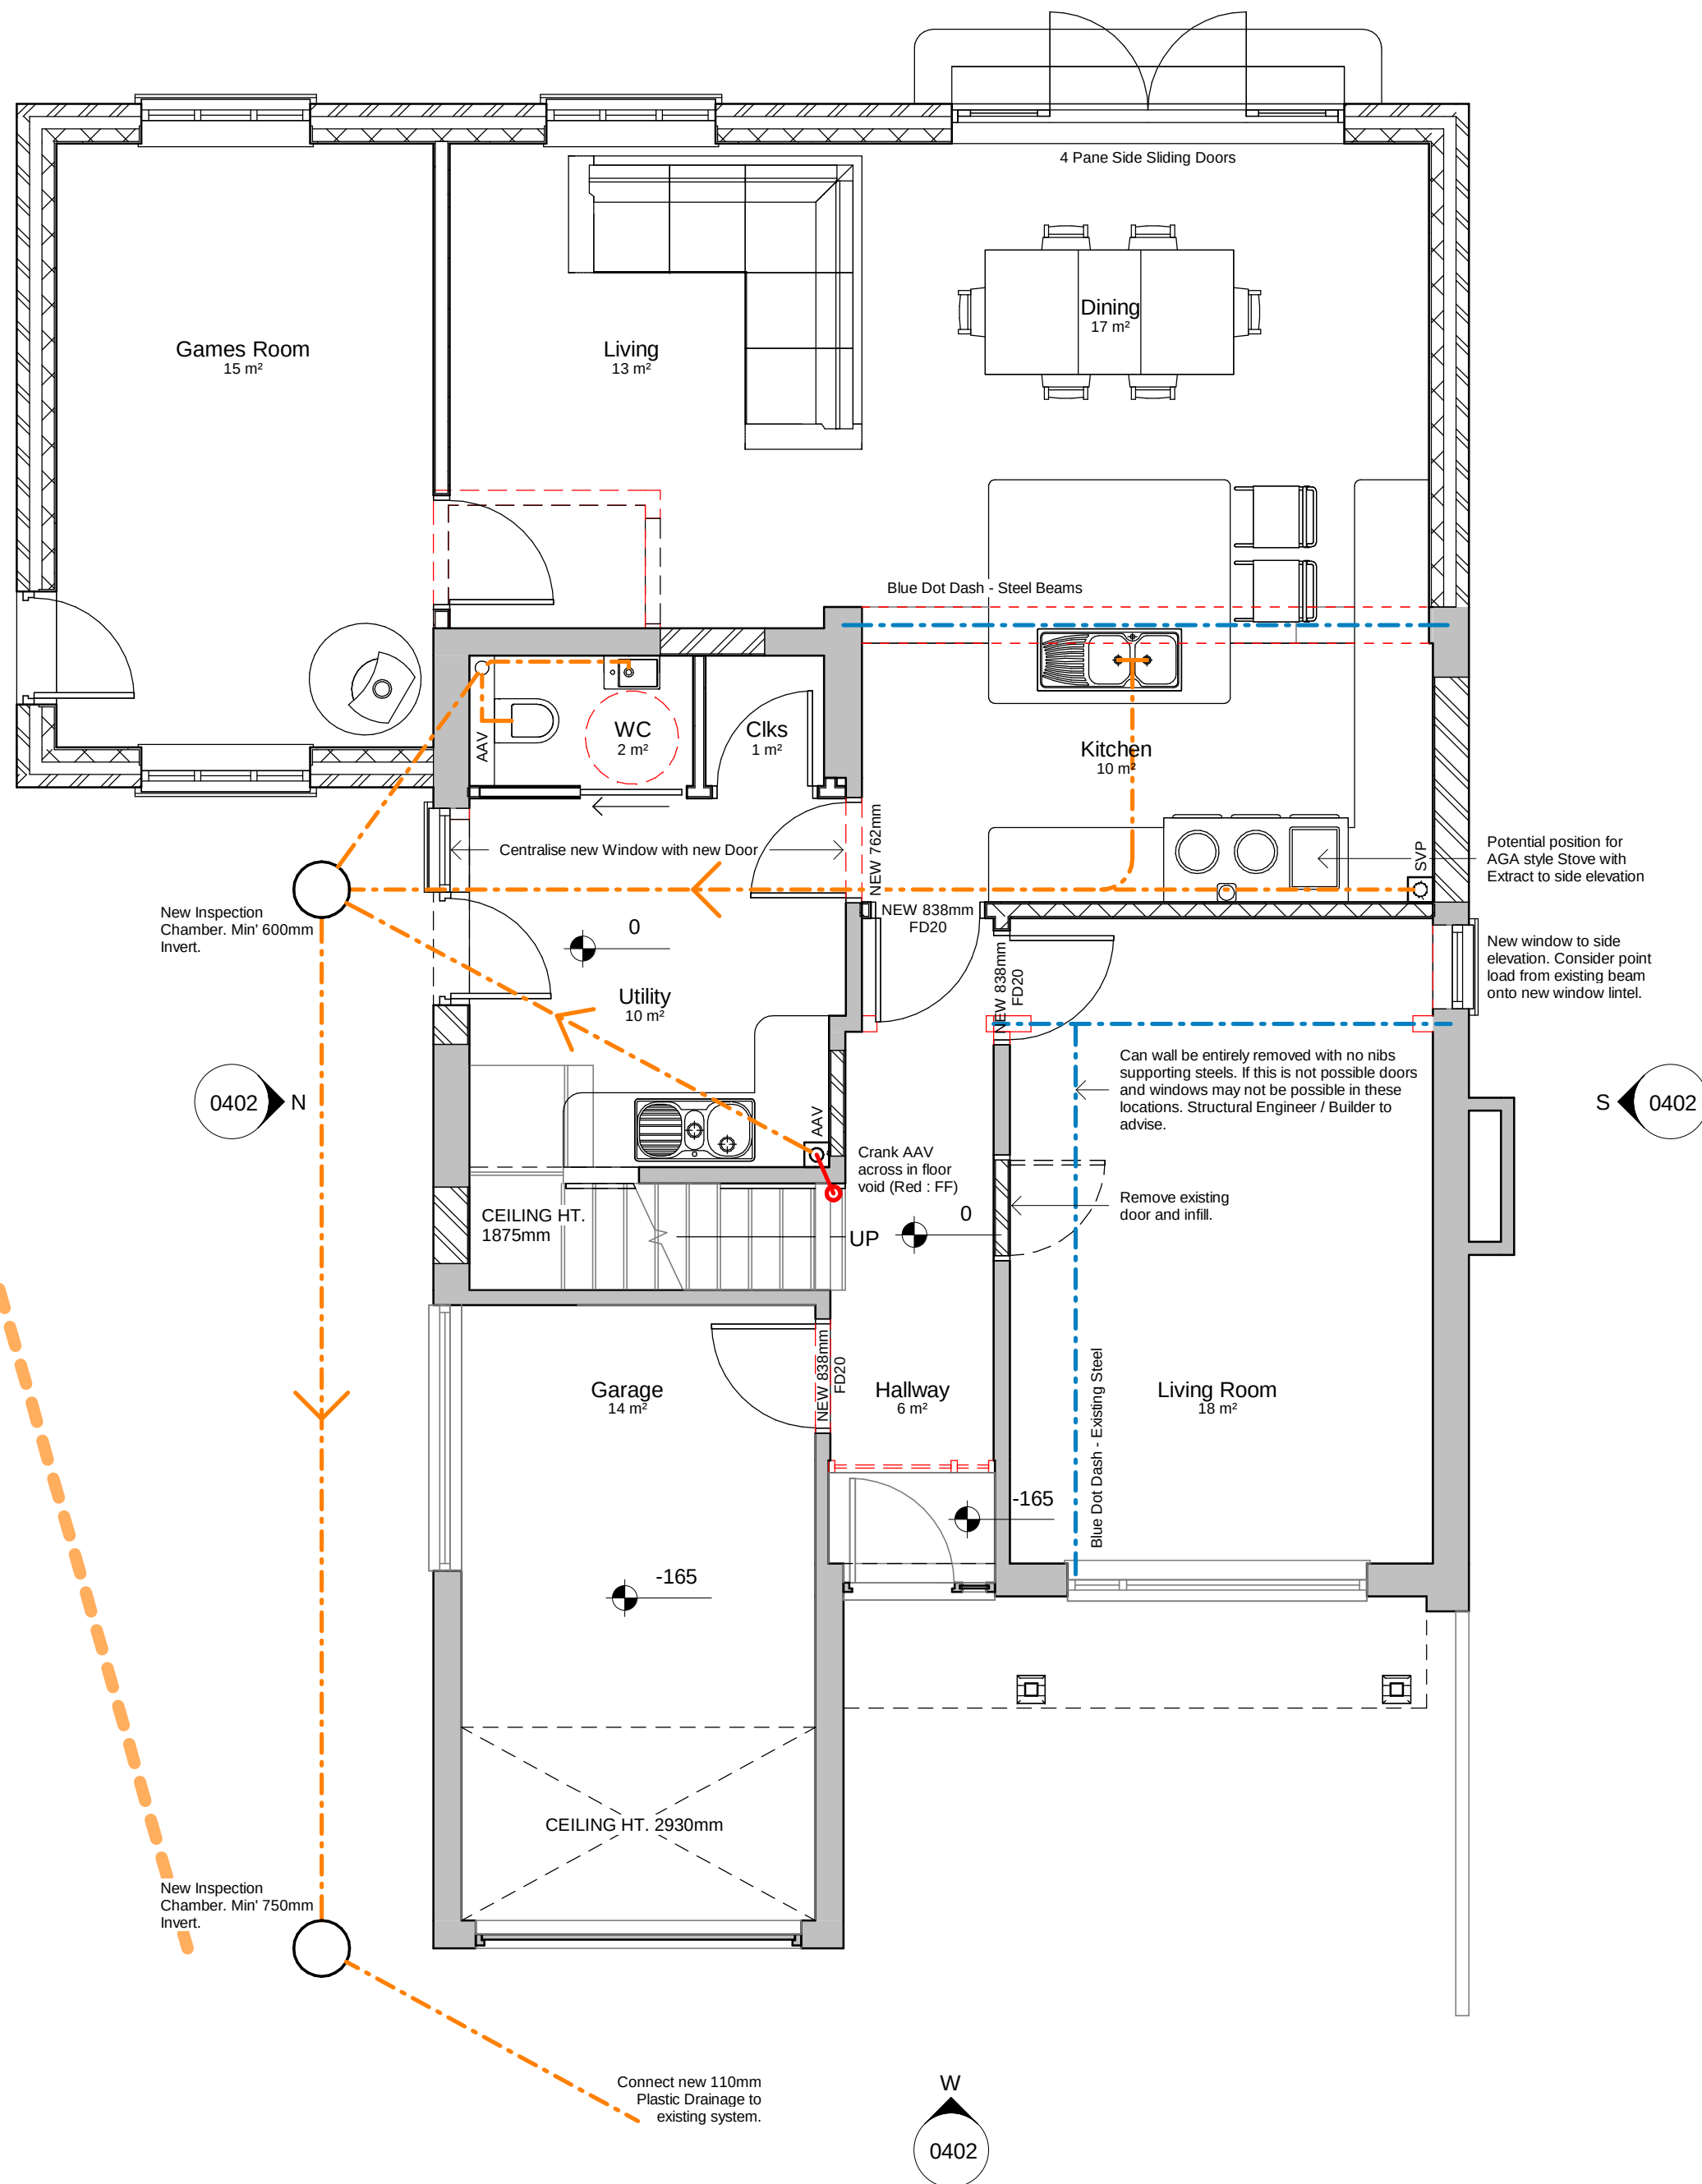

Proposed Ground Floor
1 : 50

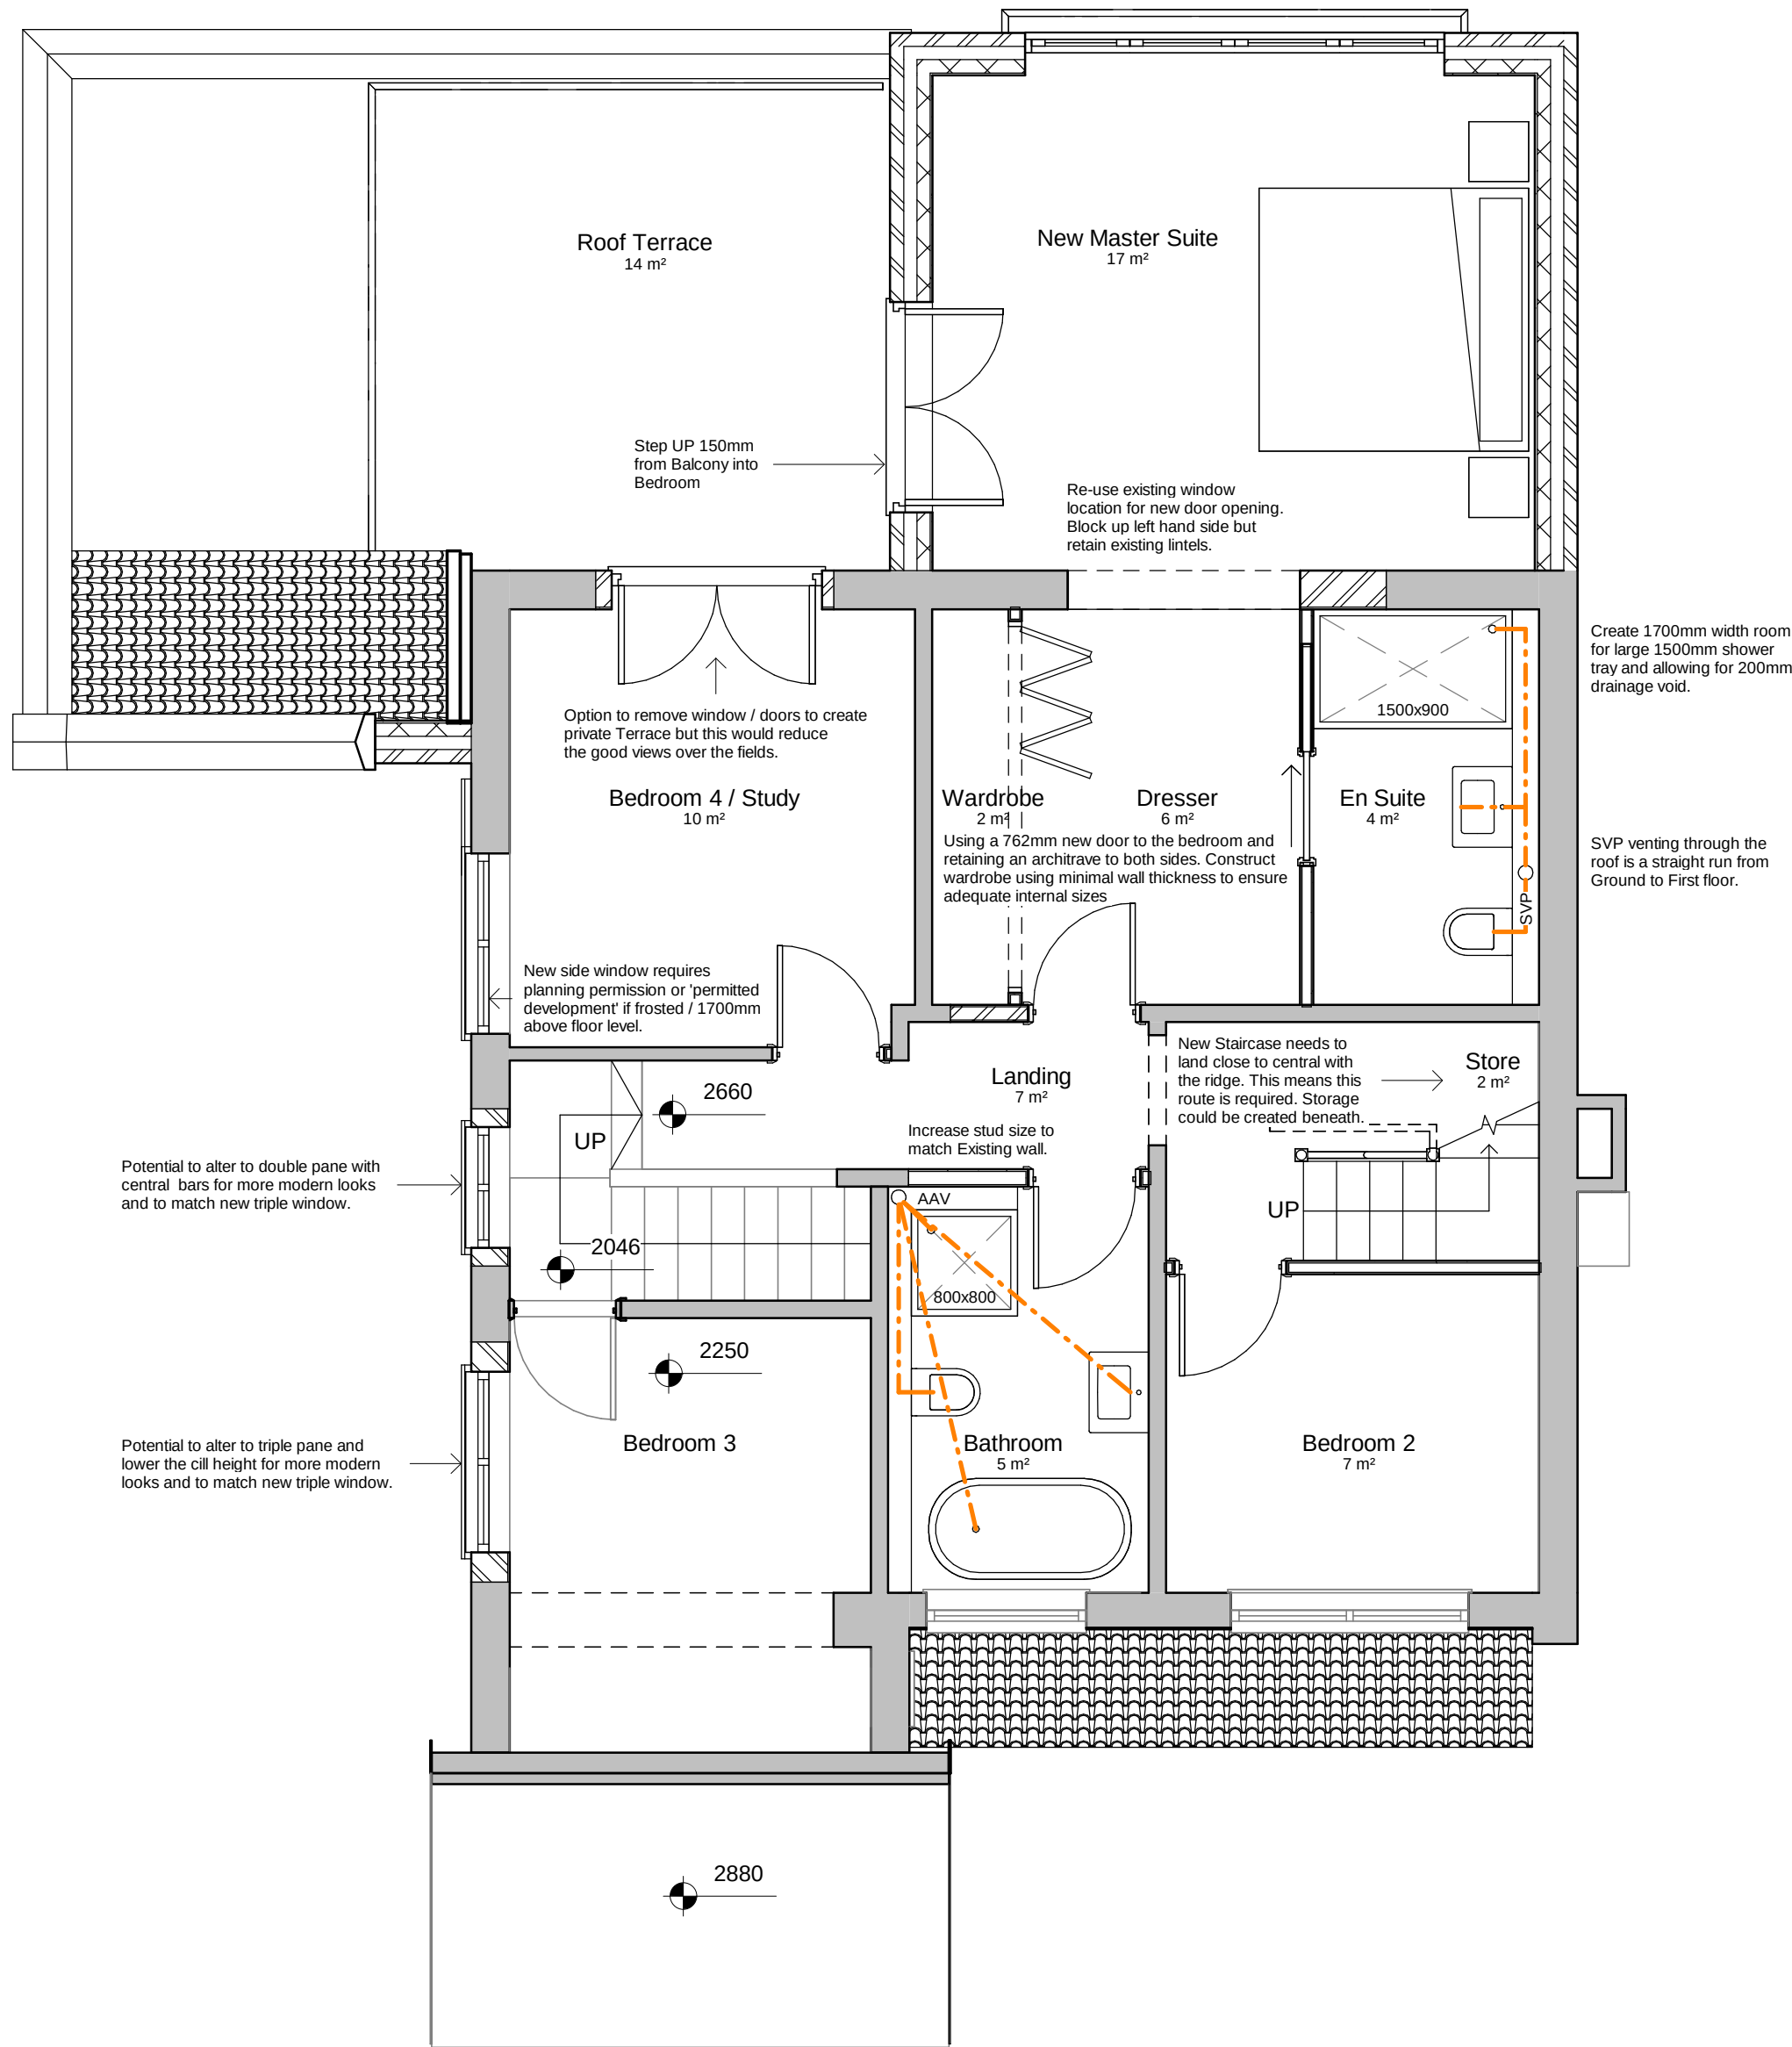

Proposed First Floor
1 : 50

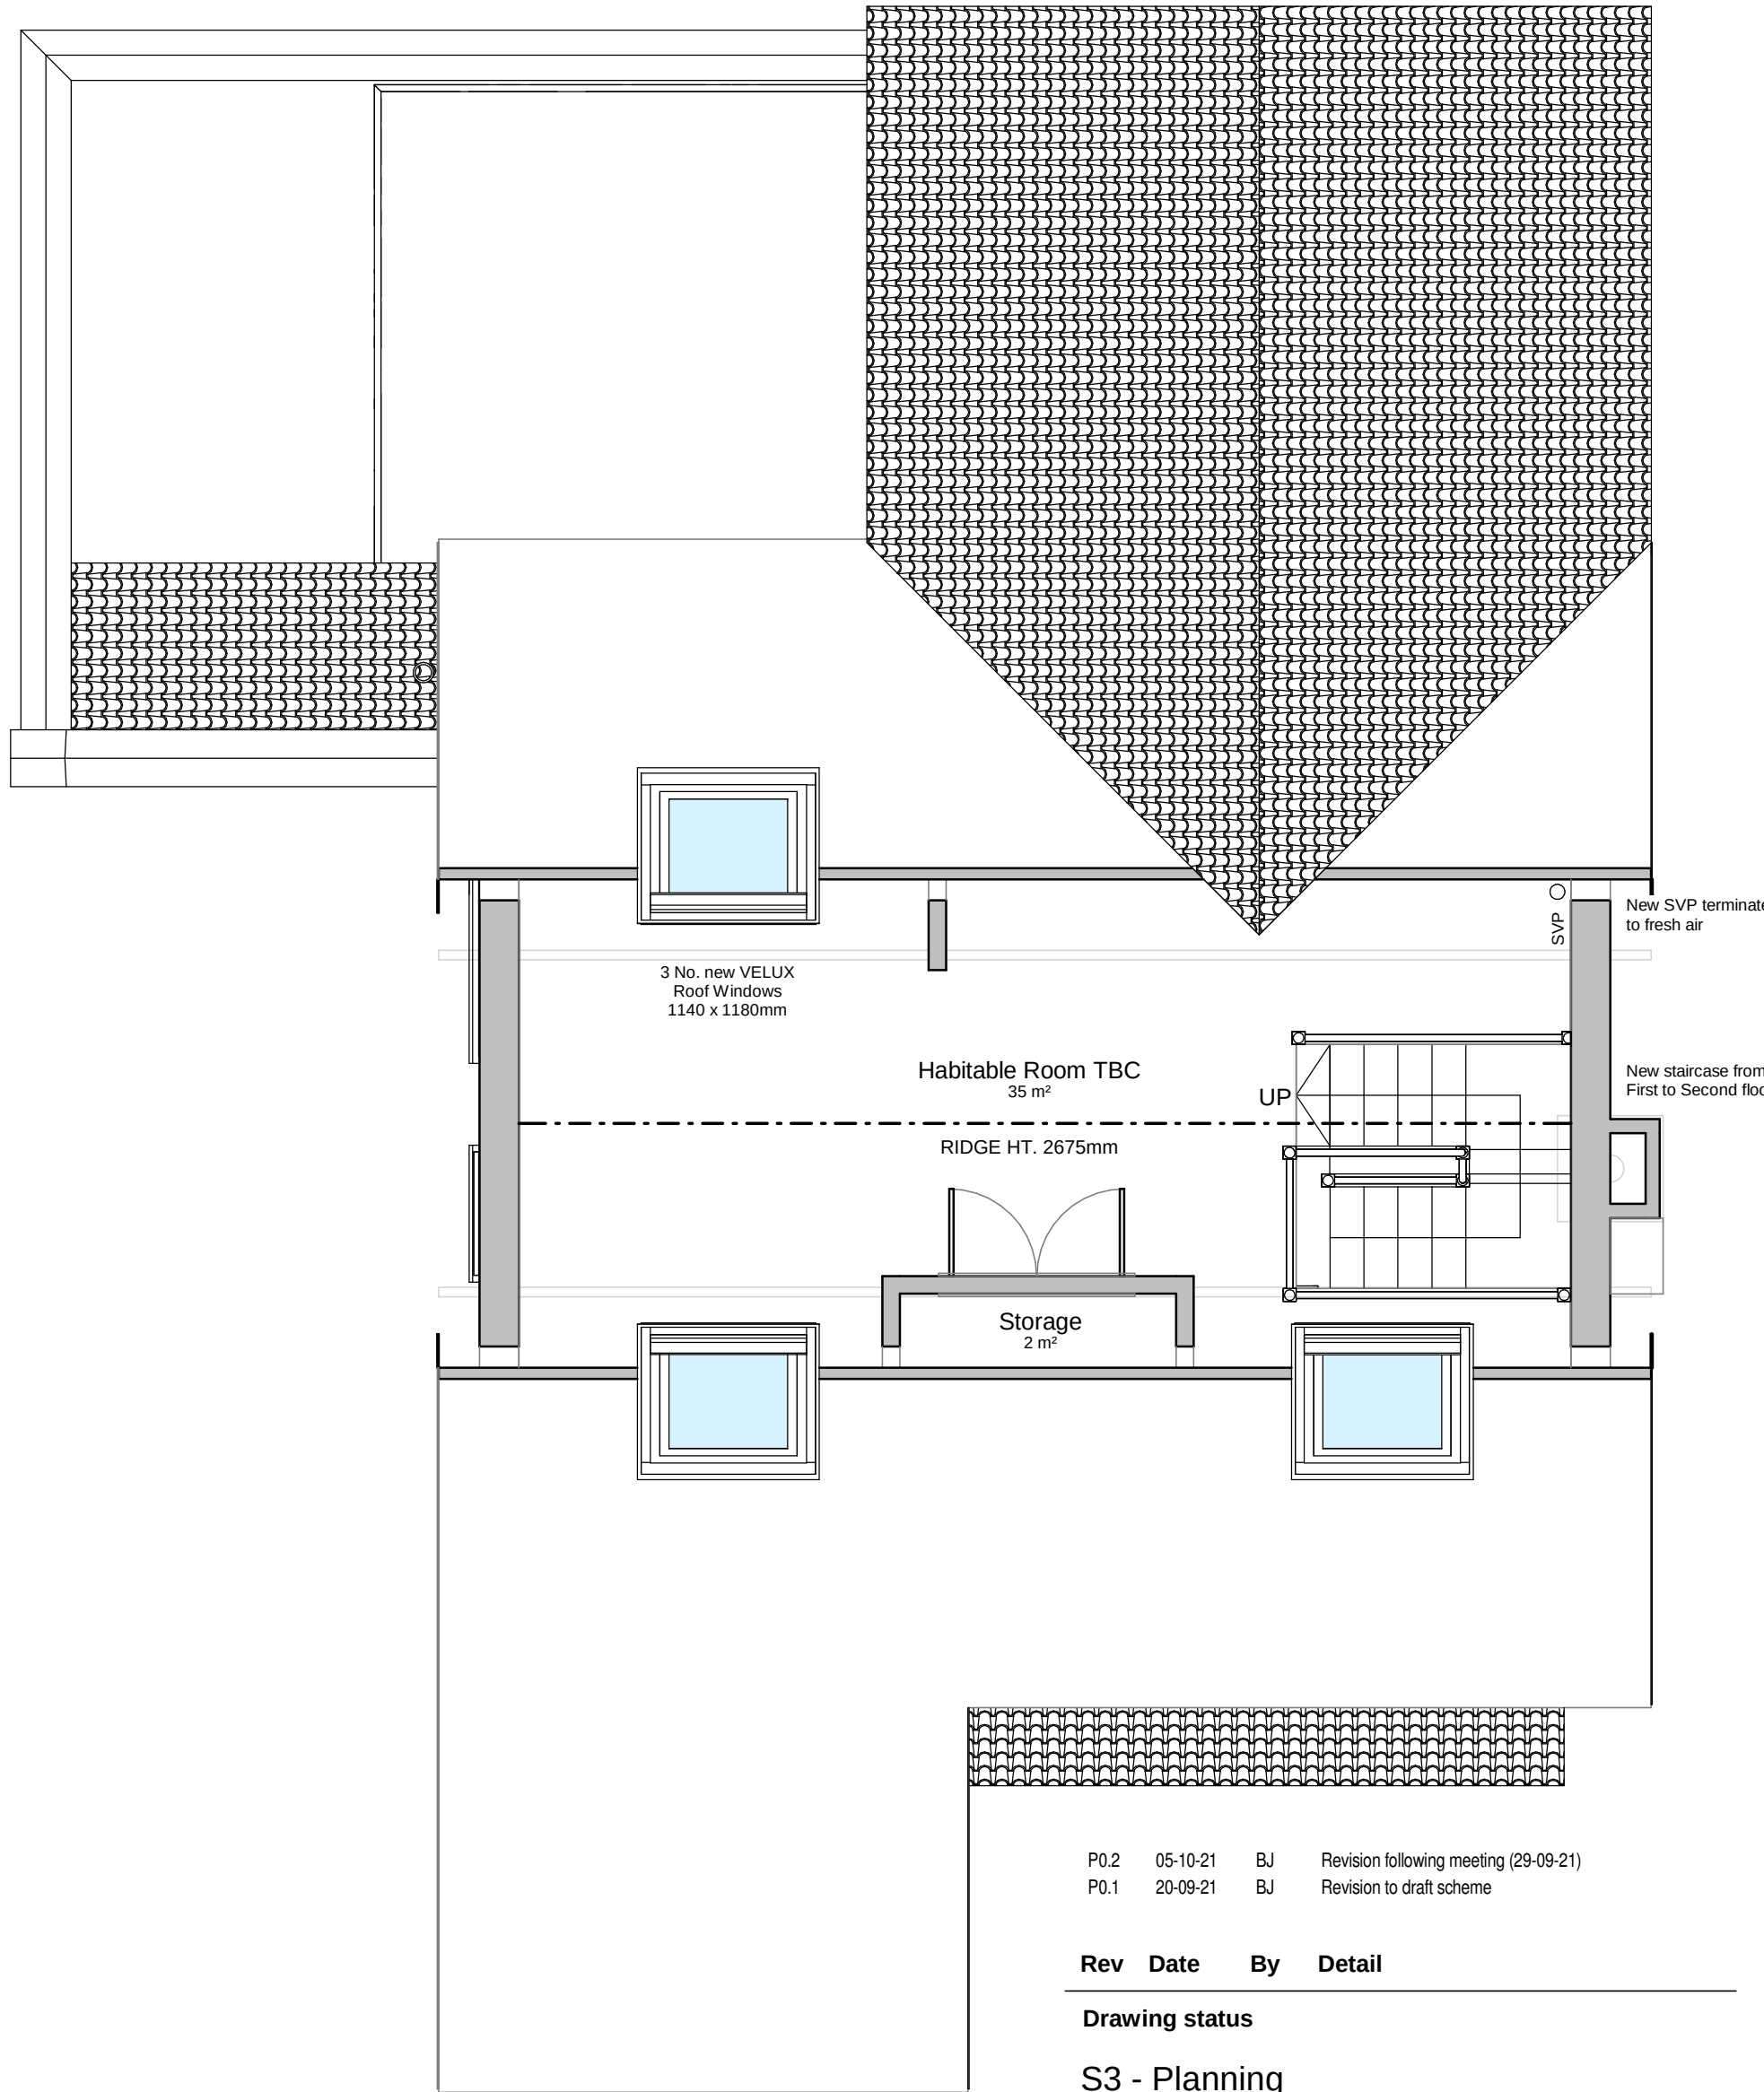

Proposed Second Floor
1 : 50

All heights, sizes and dimensions should be checked on site by the contractor before any work is put in hand.

Figured dimensions should be taken in preference to scaling and any errors or omissions reported to the architect at once.

This drawing has been prepared in accordance with the CDM (Construction Design and Management) and all foreseeable design risks to those involved or affected by construction have been avoided wherever possible.

P0.2	05-10-21	BJ	Revision following meeting (29-09-21)
P0.1	20-09-21	BJ	Revision to draft scheme

Rev	Date	By	Detail
-----	------	----	--------

Drawing status
S3 - Planning

Client
Mr W. McGeehan

Project/Location
Proposed Rear / Side Extensions at:

82 Caverswall Road,
Blythe Bridge,
Stoke-on-Trent,
Staffordshire,
ST11 9BG

Drawing title

Proposed Floor Plans

Date	Drawn	Checked	Job No.
16-09-21	BJ	XX	3218

Scale(s)
1 : 50 @ A1

Drawing number	Revision
MD21-SA-XX-ZZ-DR-A-0202	P0.2



12 High Street, Tean,
Stoke-on-Trent
ST10 4DZ
T: +44 (0)1538 722097
E: mail@smytheman.co.uk
W: www.smytheman.co.uk

CIAT
CHARTERED PRACTICE