




FRONT (SOUTH) ELEVATION - EXISTING




SIDE (EAST) ELEVATION - EXISTING



REAR (NORTH) ELEVATION - EXISTING

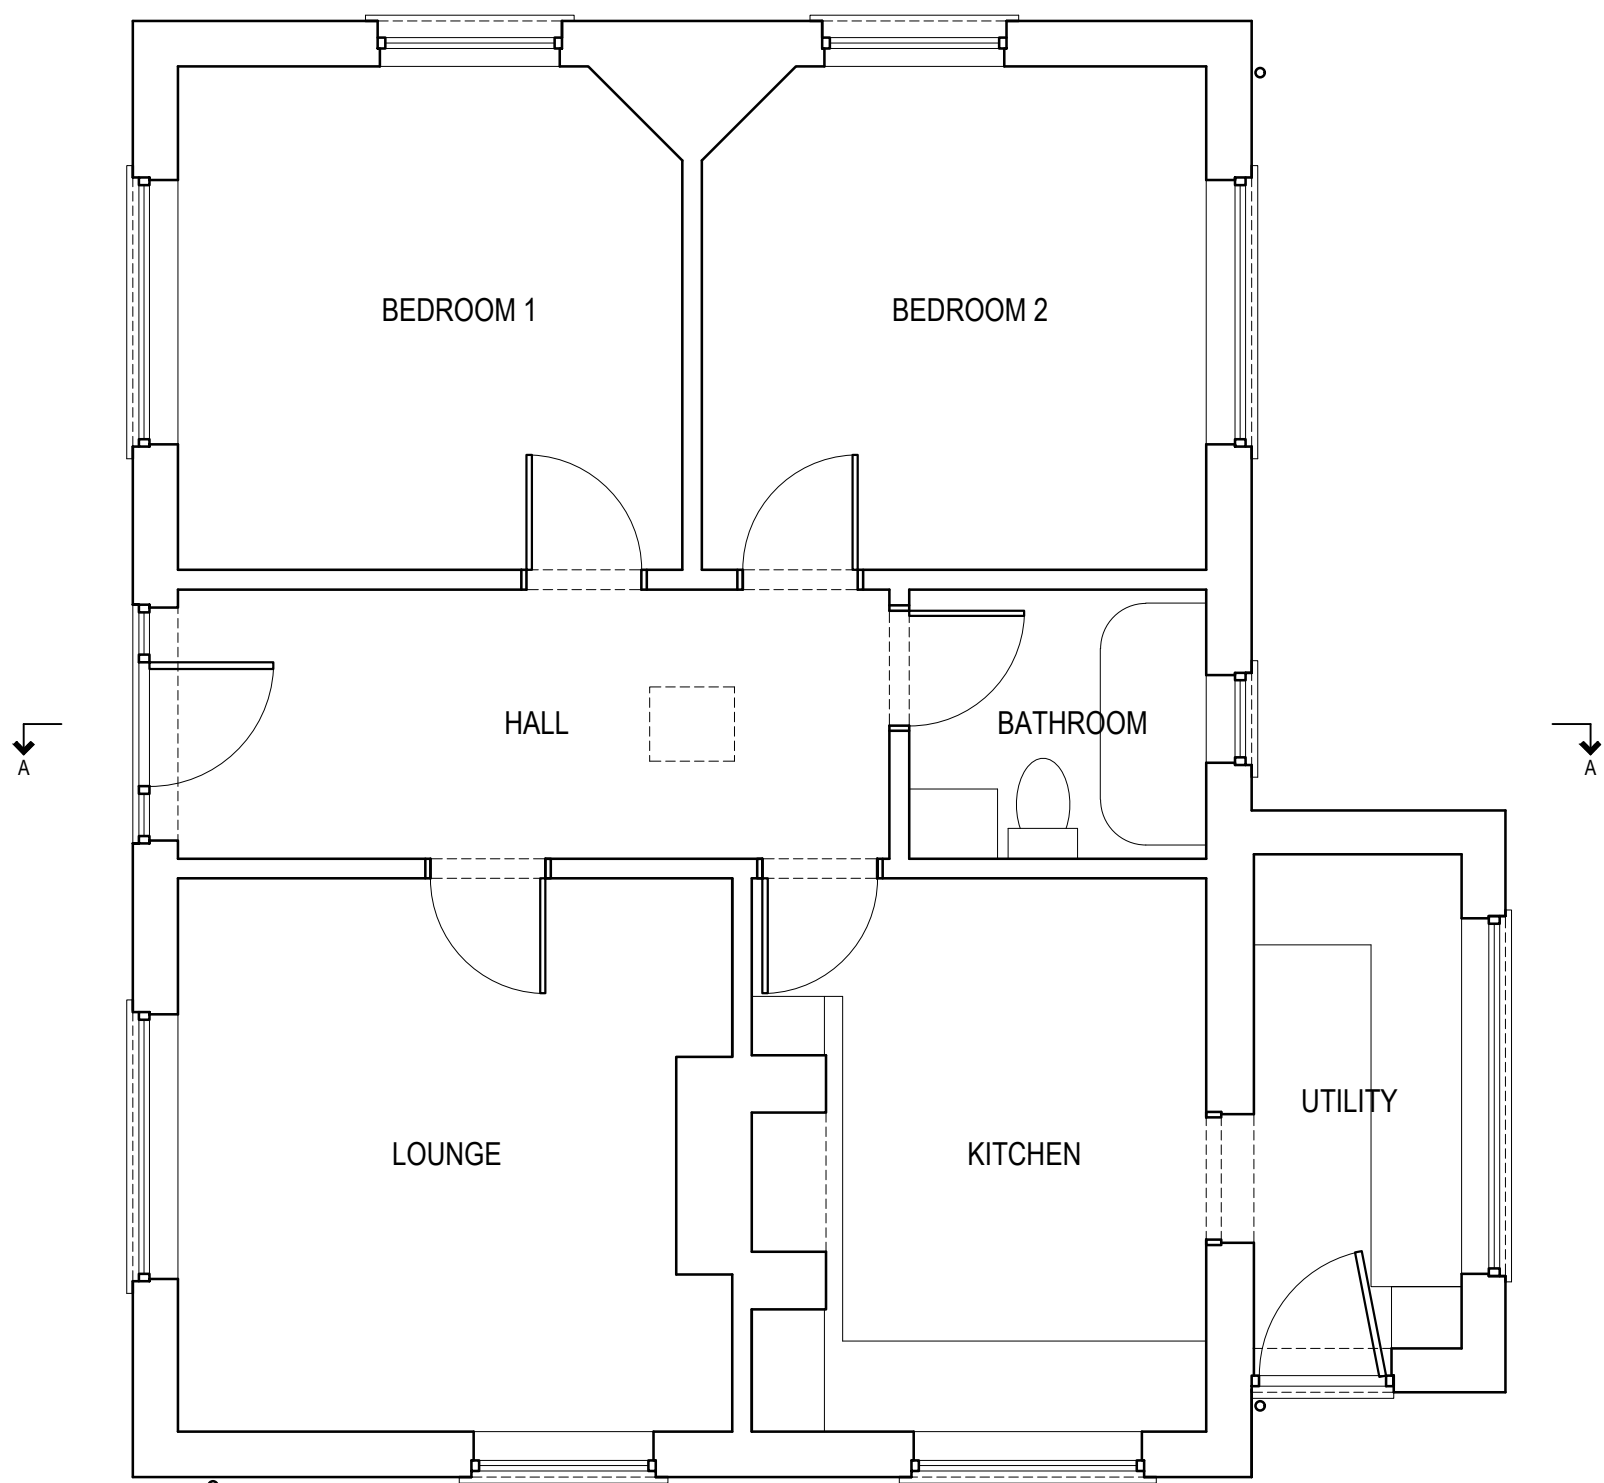


GROUND FLOOR PLAN - EXISTING

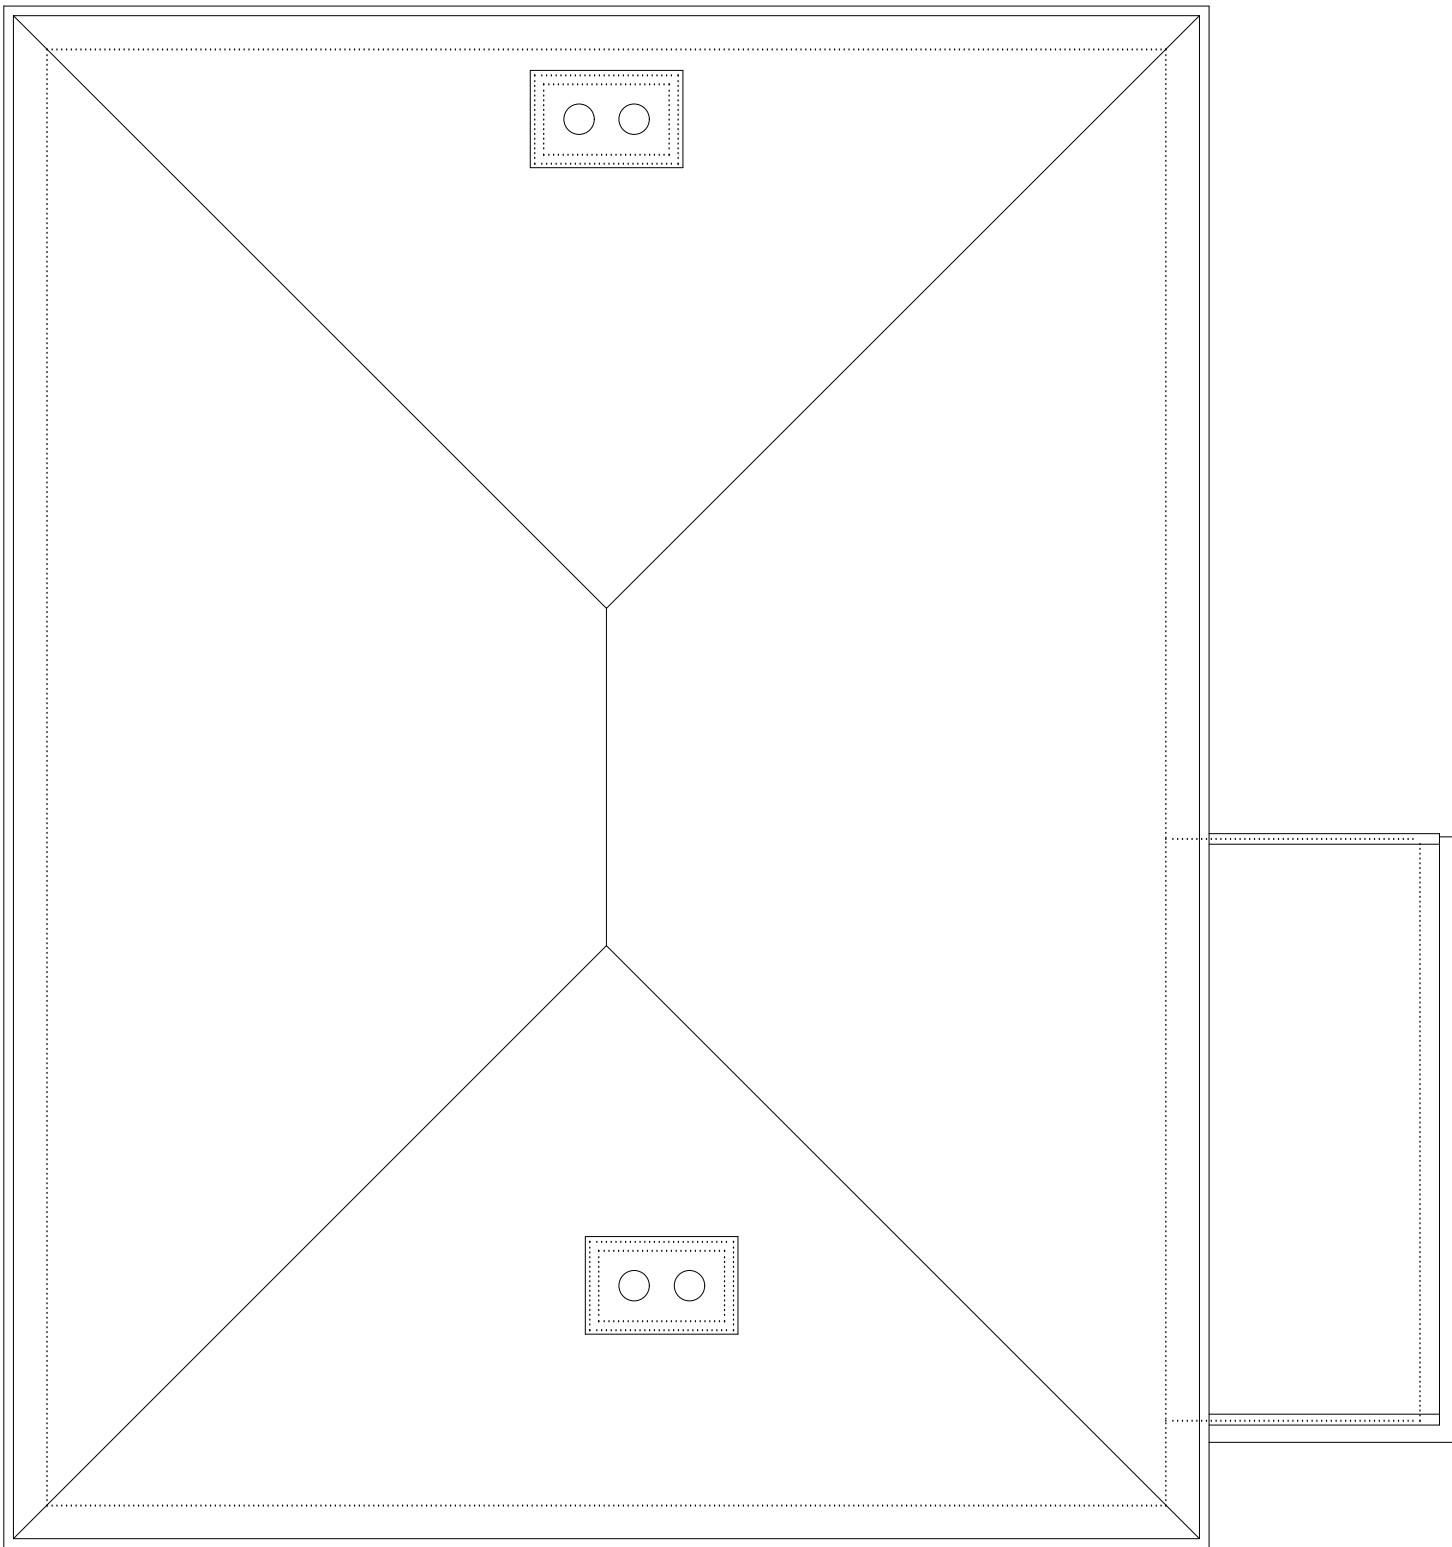


ROOF PLAN - EXISTING



SIDE (WEST) ELEVATION - EXISTING

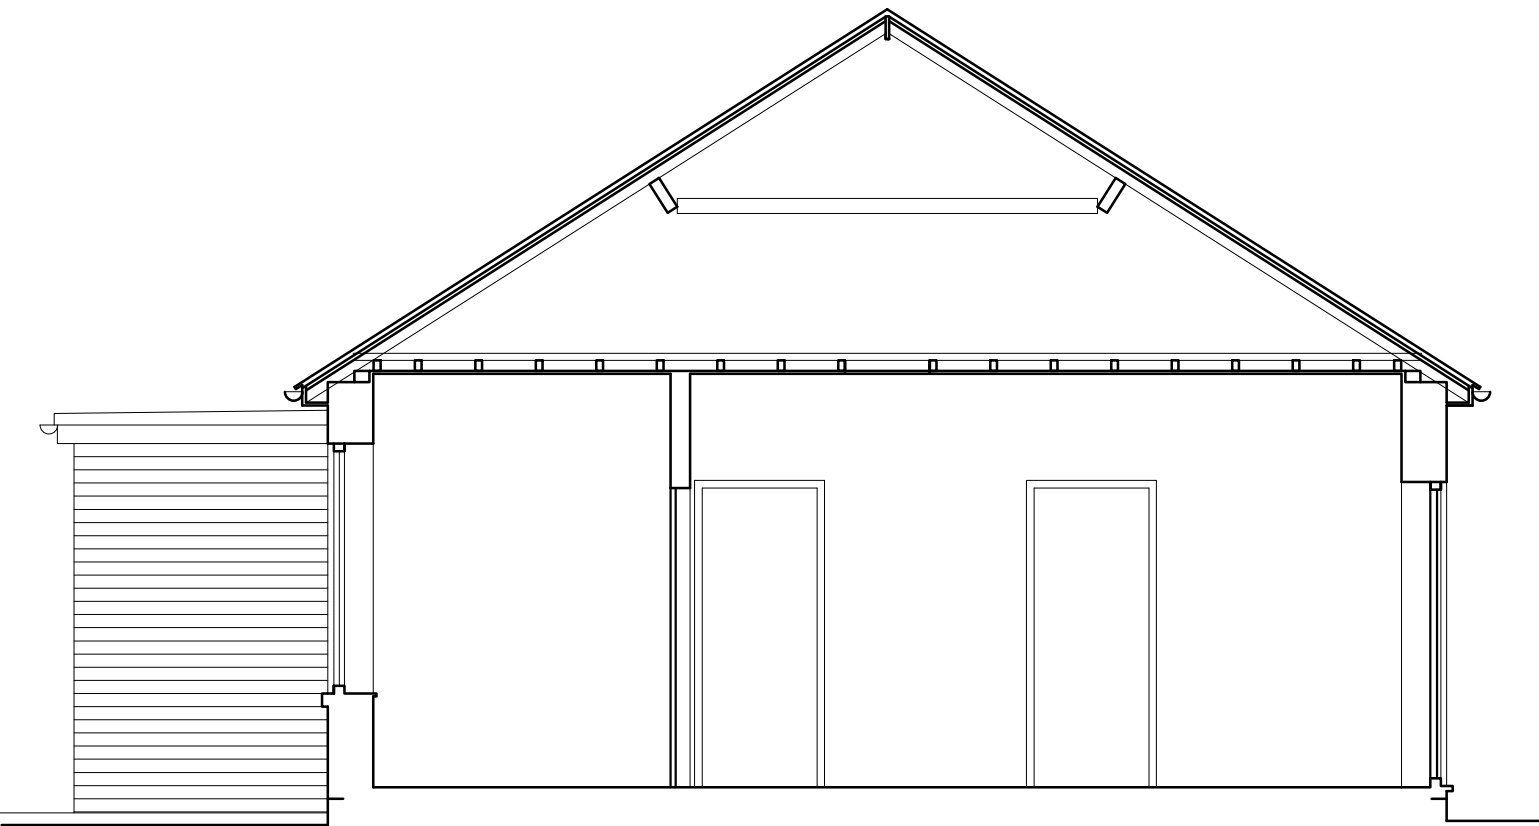

SECTION AA - EXISTING

 

NOTES:
BUILDER TO CHECK SETTING OUT DIMENSIONS WITH THE ARCHITECT PRIOR TO CONSTRUCTION AND NOT RELY ON SCALING OFF DRAWINGS.

				DAVID BAILEY ARCHITECT LTD Gillow Fold Farm, 26 Mow Lane, Gillow Heath, Biddulph, Staffordshire, ST8 6QQ Tel: 01782 516355 E-mail: davidbailey.architect@btinternet.com	SCALE: 1:50 @A1	TITLE: GROUND FLOOR PLAN, ROOF PLAN, ELEVATIONS AND SECTION - PROPOSED
REV.	DESCRIPTION	DATE	INT.	PROJECT: 27 WOODHOUSE LANE, BIDDULPH, STAFFORDSHIRE, ST8 7DP - ALTERATIONS	DATE: SEPT 2021	JOB NUMBER: 00815
					DRAWN BY: DB	DRAWING NUMBER: 00815-001