



FRONT (SOUTH) ELEVATION - PROPOSED



SIDE (EAST) ELEVATION - PROPOSED




REAR (NORTH) ELEVATION - PROPOSED


GROUND FLOOR PLAN - PROPOSED




FIRST FLOOR PLAN - PROPOSED

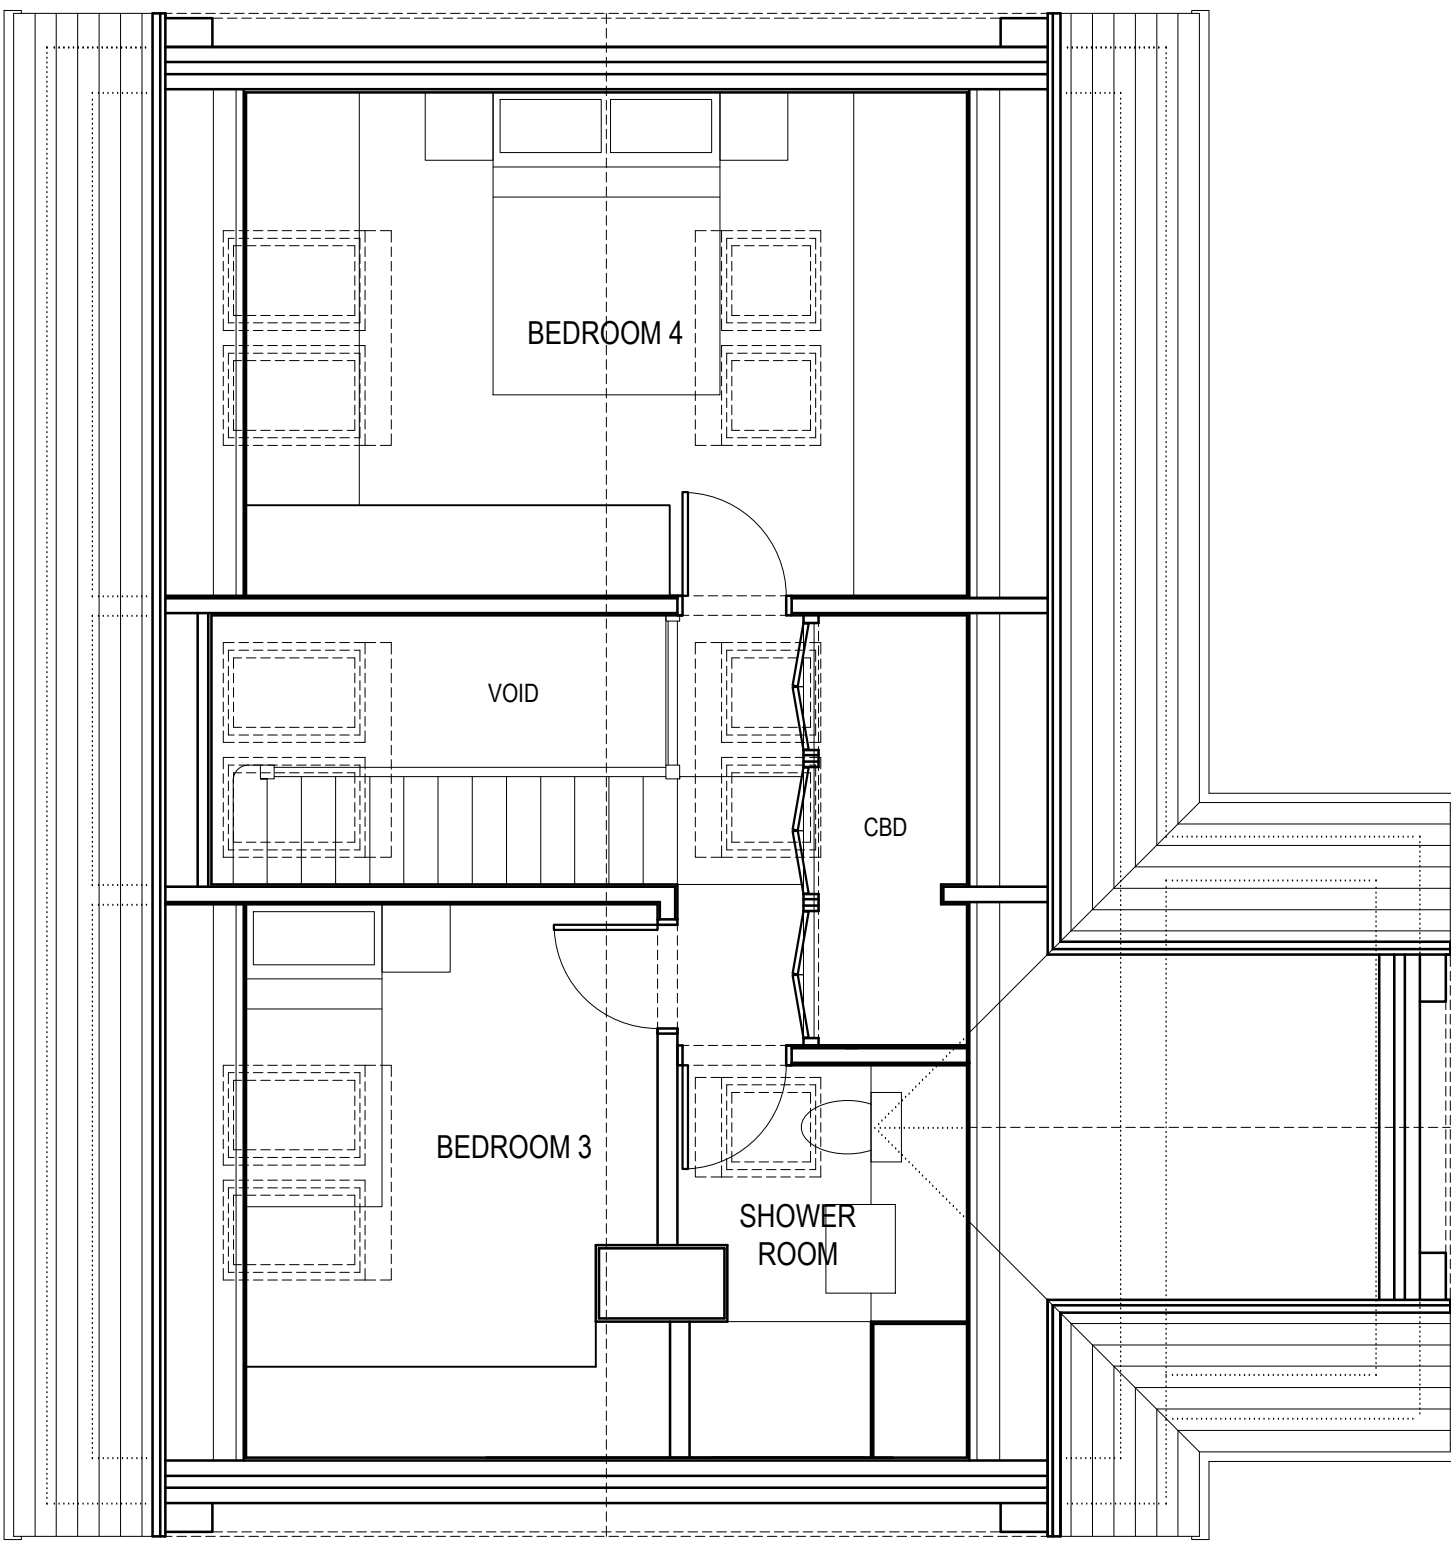

ROOF PLAN - PROPOSED

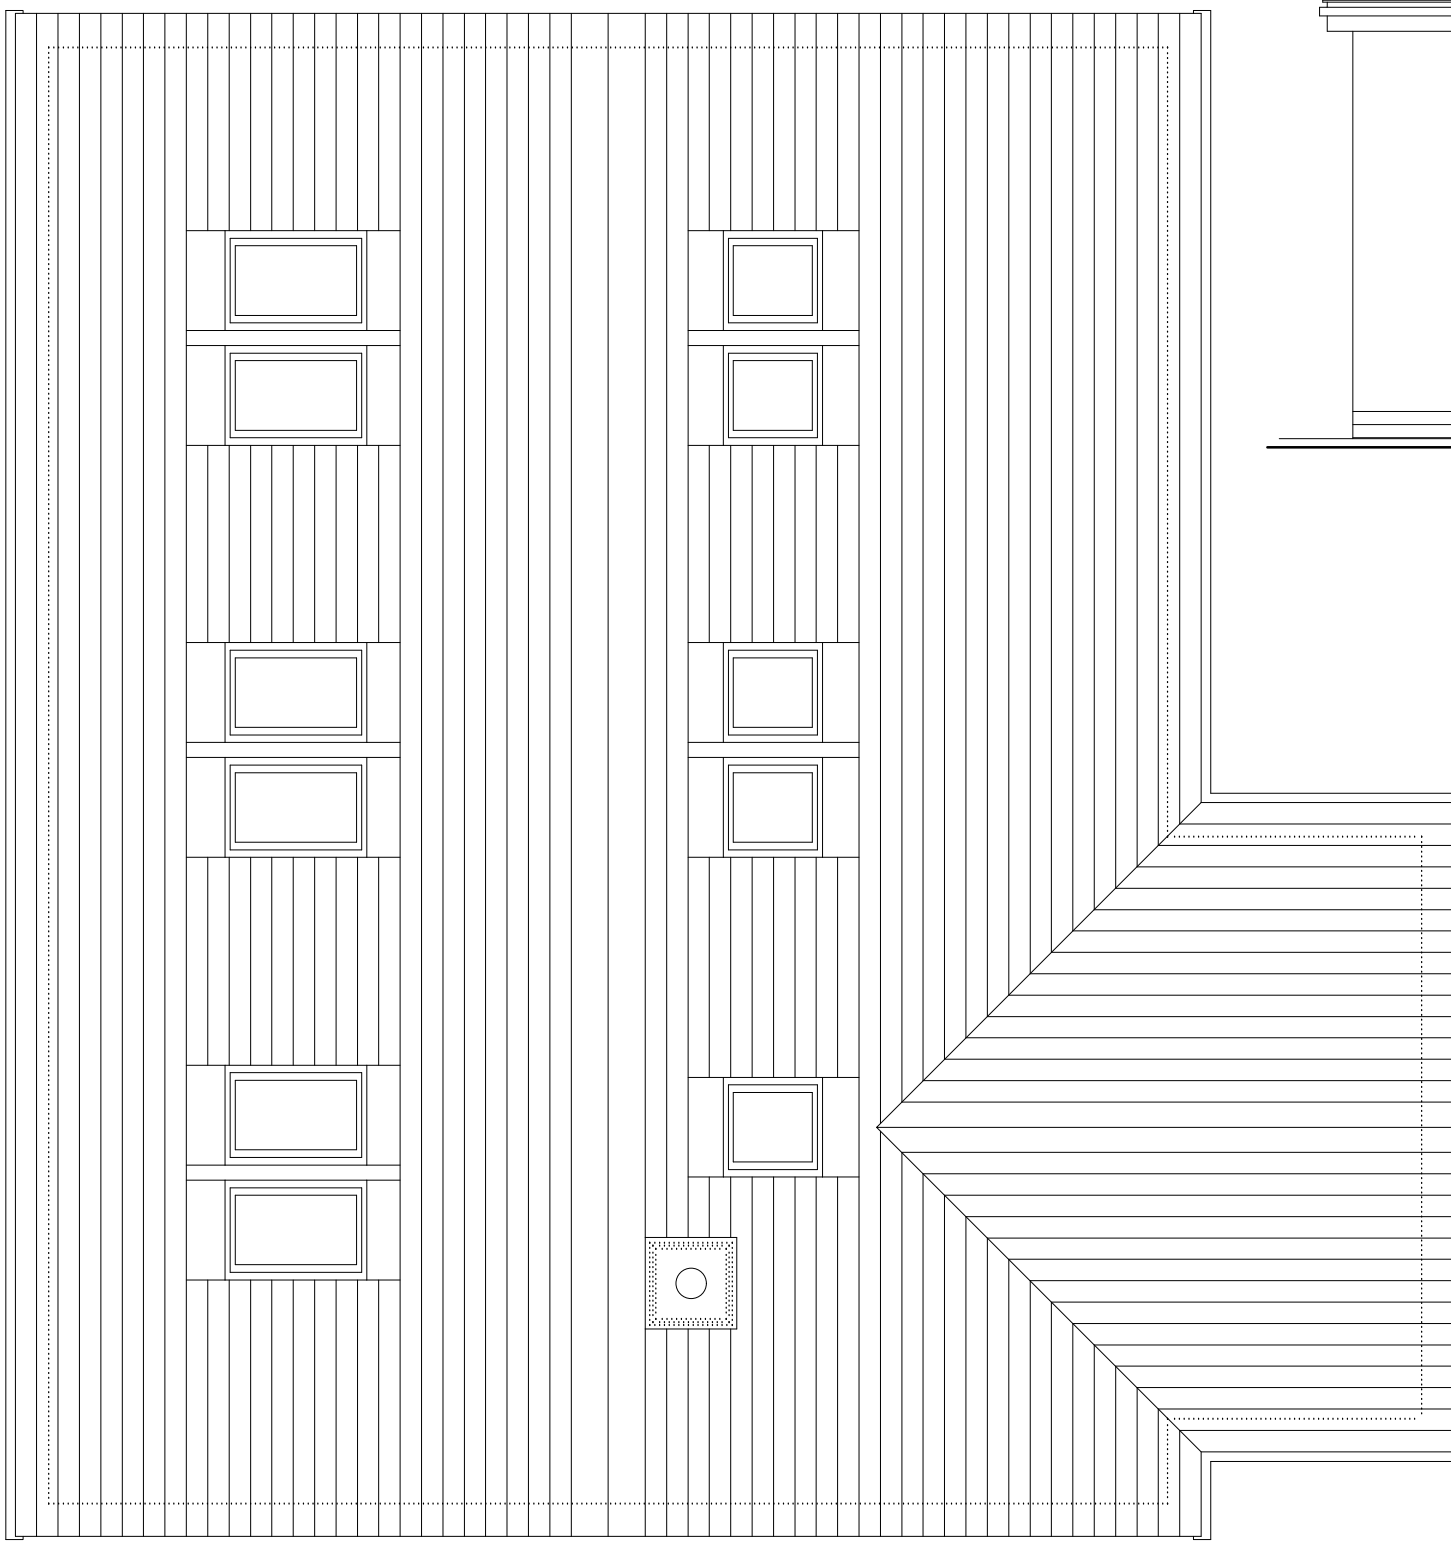

SIDE (WEST) ELEVATION /
SITE SECTION - PROPOSED

 

NOTES:
BUILDER TO CHECK SETTING OUT DIMENSIONS WITH THE ARCHITECT PRIOR TO CONSTRUCTION AND NOT RELY ON SCALING OFF DRAWINGS.

				DAVID BAILEY ARCHITECT LTD Gillow Fold Farm, 26 Mow Lane, Gillow Heath, Biddulph, Staffordshire, ST8 6QQ Tel: 01782 516355 E-mail: davidbailey.architect@btinternet.com		SCALE: 1:50 @A1	TITLE: FLOOR PLANS, ROOF PLAN, ELEVATIONS AND SITE SECTION - PROPOSED
				PROJECT: 27 WOODHOUSE LANE, BIDDULPH, STAFFORDSHIRE, ST8 7DP - ALTERATIONS		DATE: SEPT 2021	JOB NUMBER: 00815
						DRAWN BY: DB	DRAWING NUMBER: 00815-005
REV	DESCRIPTION	DATE	INT				