



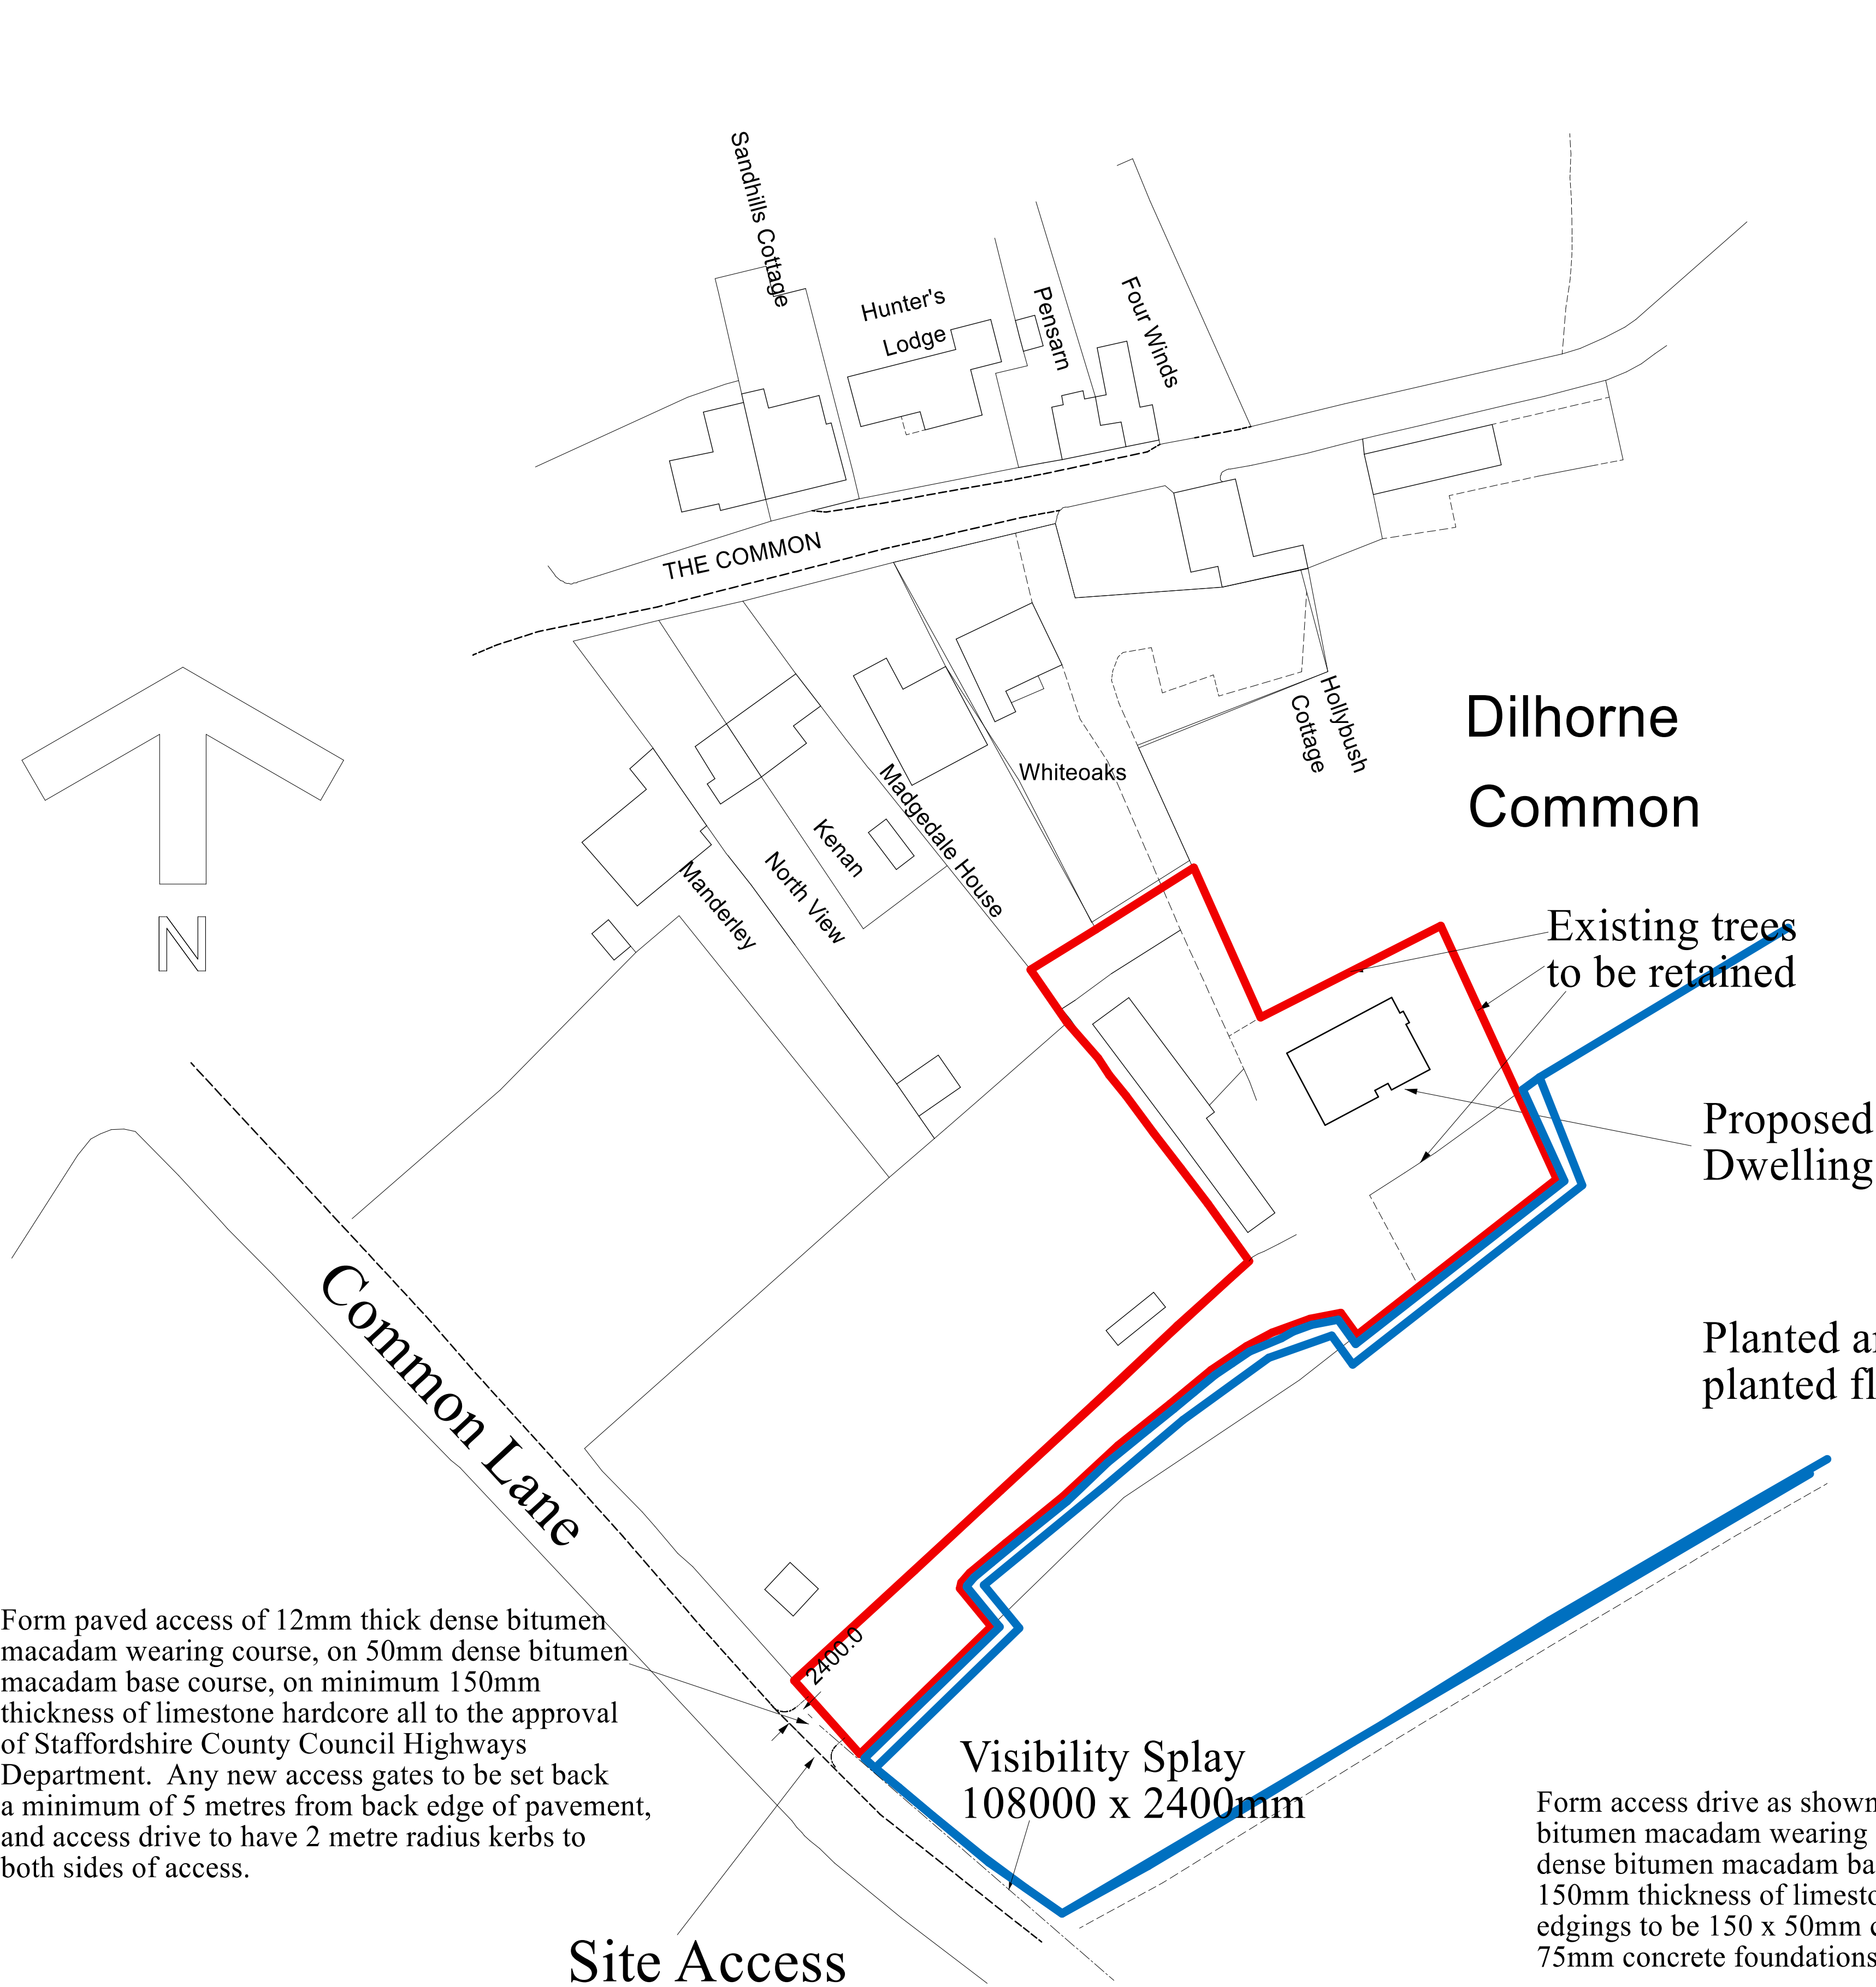


BLOCK PLAN

AMENDMENTS:

A 05-10-2021 Trees surrounding dwelling to be retained.

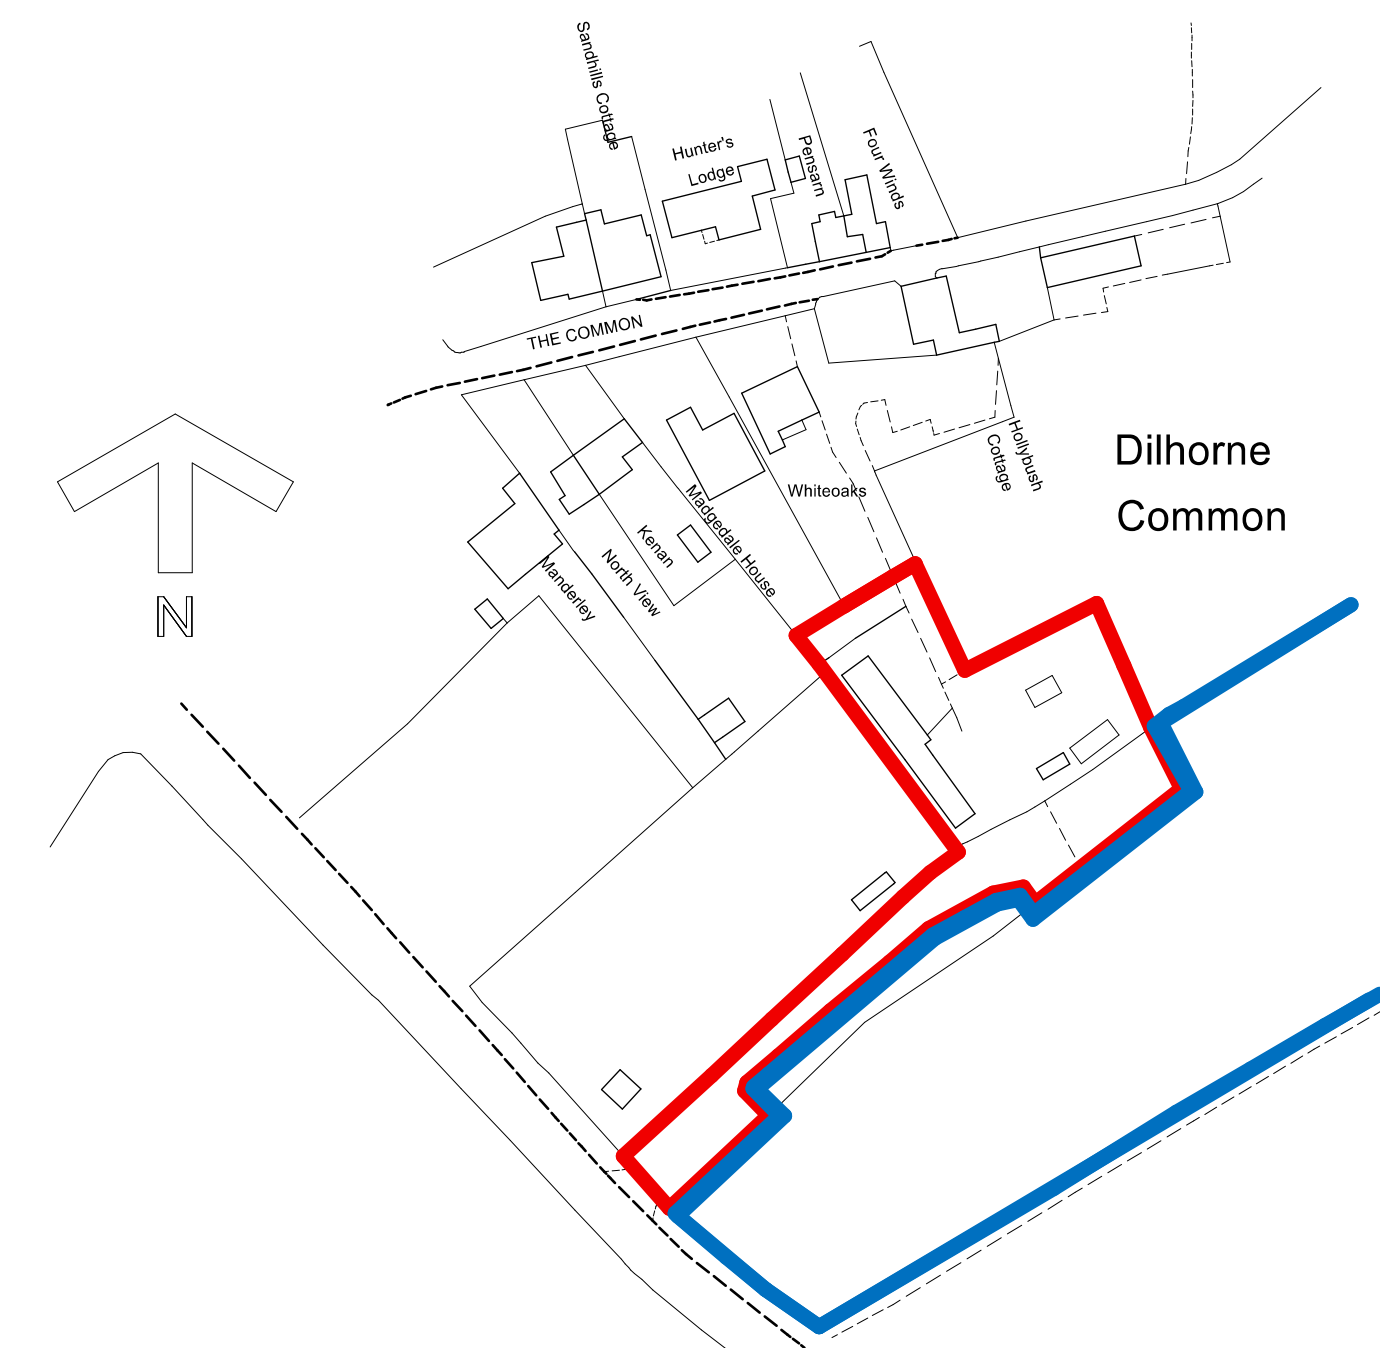

LOCATION PLAN

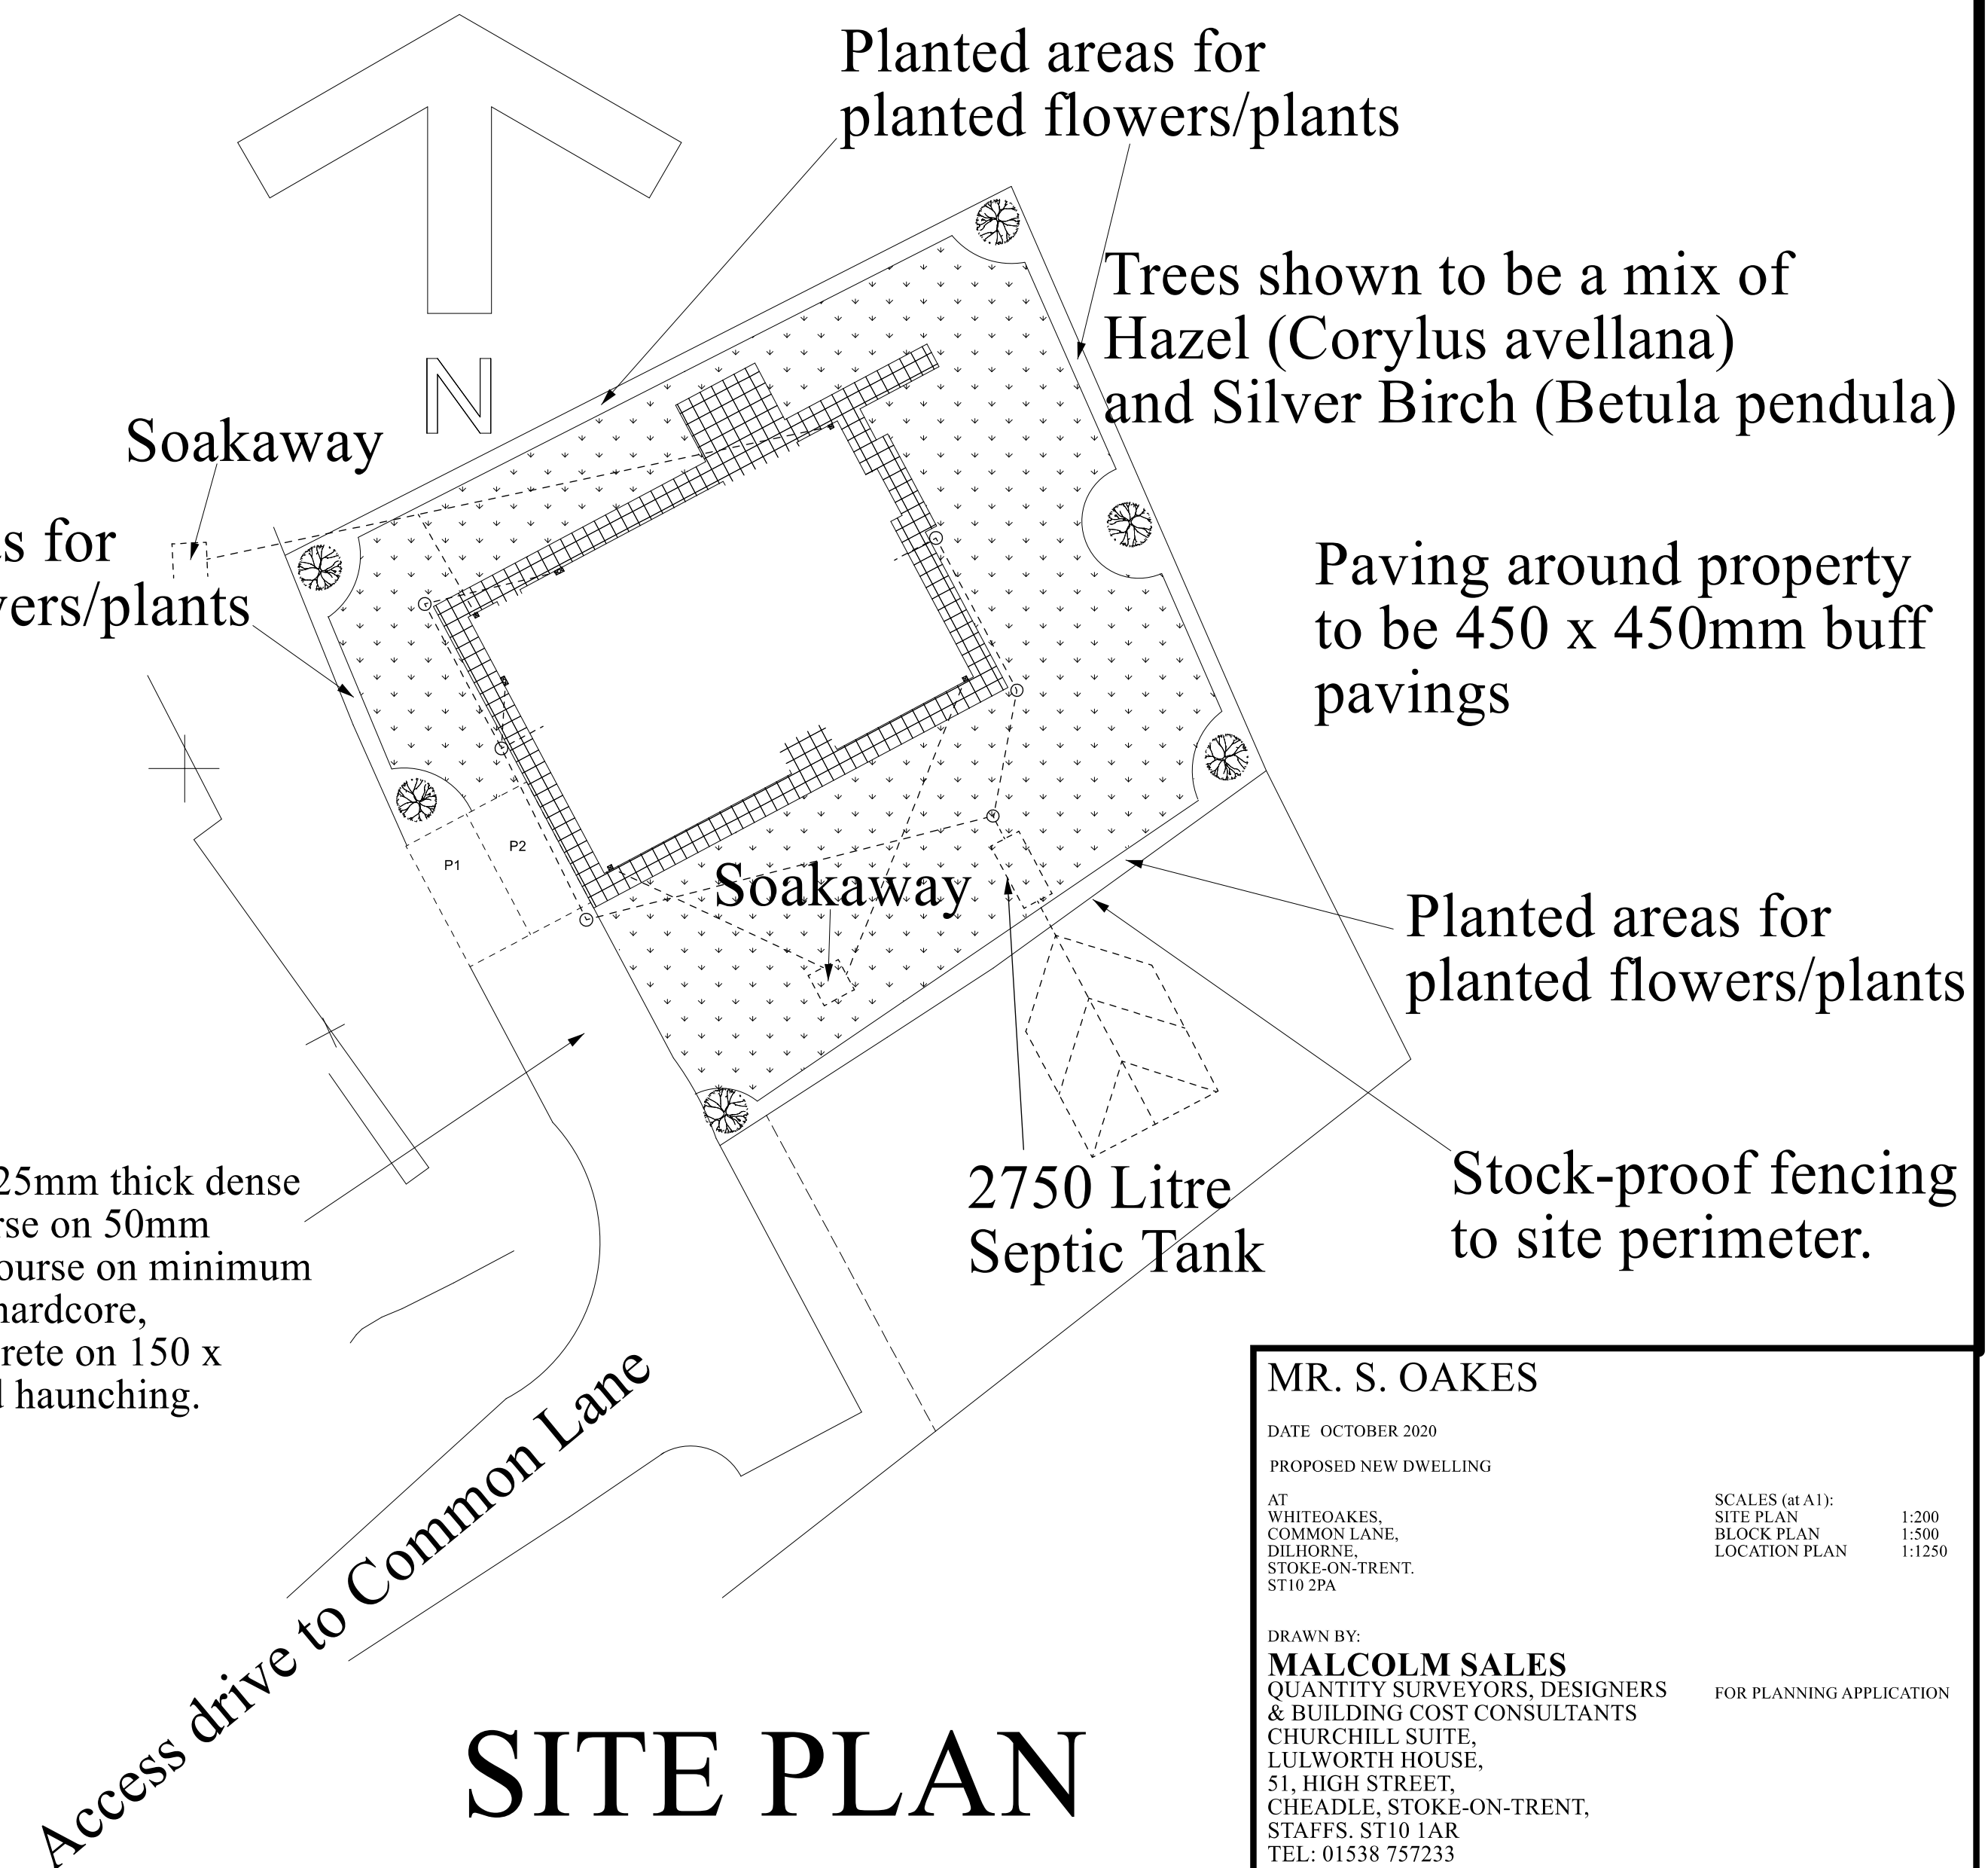

MR. S. OAKES

DATE OCTOBER 2020

PROPOSED NEW DWELLING

AT
WHITEOAKS,
COMMON LANE,
DILHORNE,
STOKE-ON-TRENT,
ST10 2PA

DRAWN BY:
MALCOLM SALES
QUANTITY SURVEYORS, DESIGNERS
& BUILDING COST CONSULTANTS
CHURCHILL SUITE,
LULWORTH HOUSE,
51, HIGH STREET,
CHEADLE, STOKE-ON-TRENT,
STAFFS. ST10 1AR
TEL: 01538 757233
MOB: 07889 225437
E-MAIL: Malcolm.sales@salesqs.co.uk

SCALES (at A1):
SITE PLAN 1:200
BLOCK PLAN 1:500
LOCATION PLAN 1:1250

FOR PLANNING APPLICATION

DRAWING NR. 2010/21/05/A