



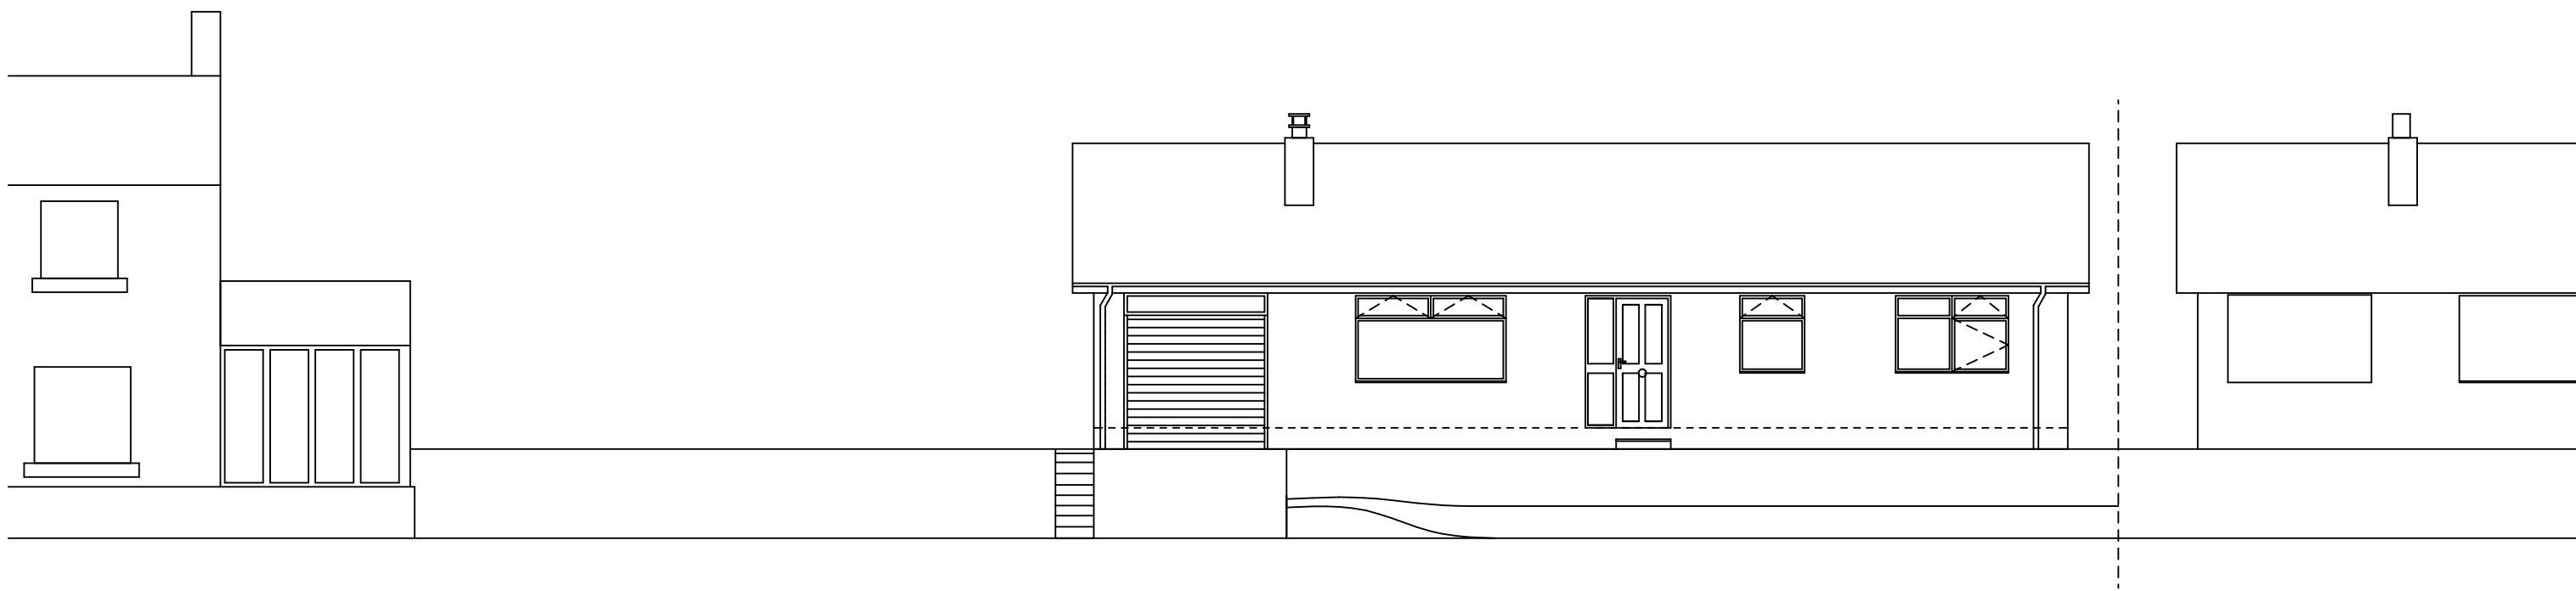


EXISTING FRONT ELEVATION

1:100

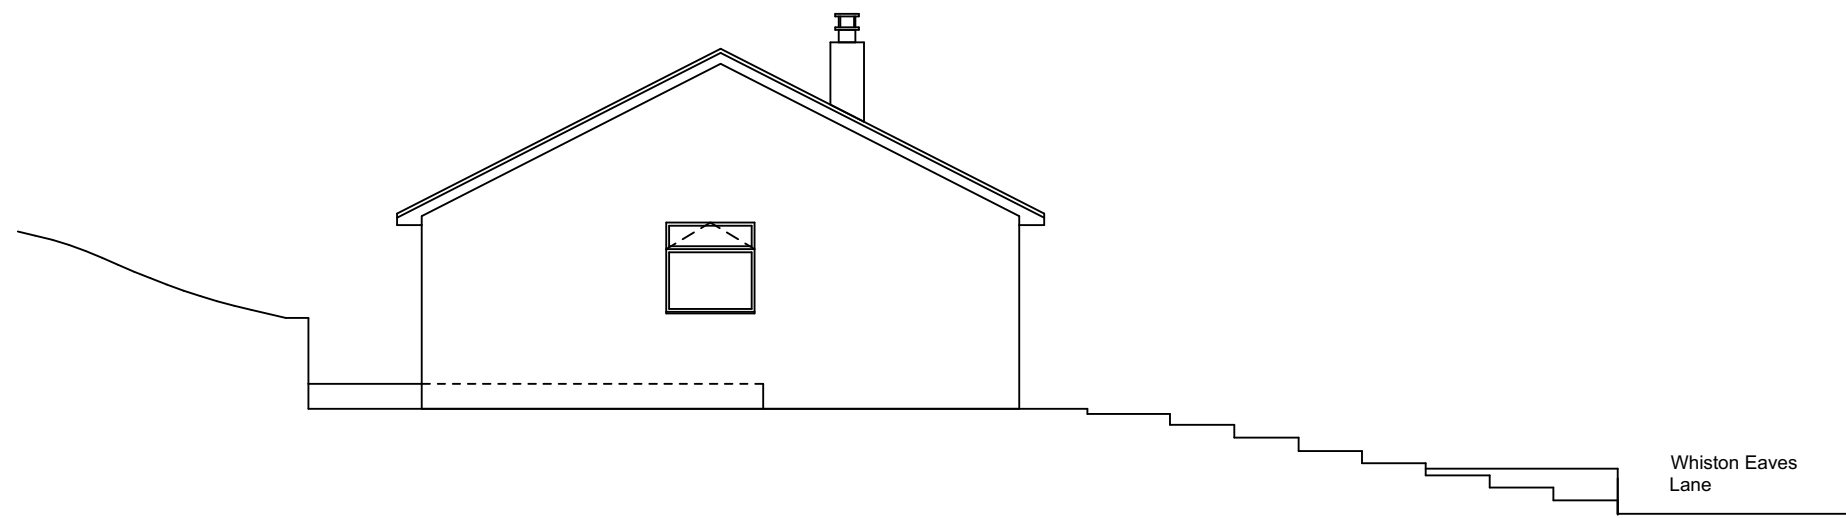


EXISTING SIDE ELEVATION

1:100

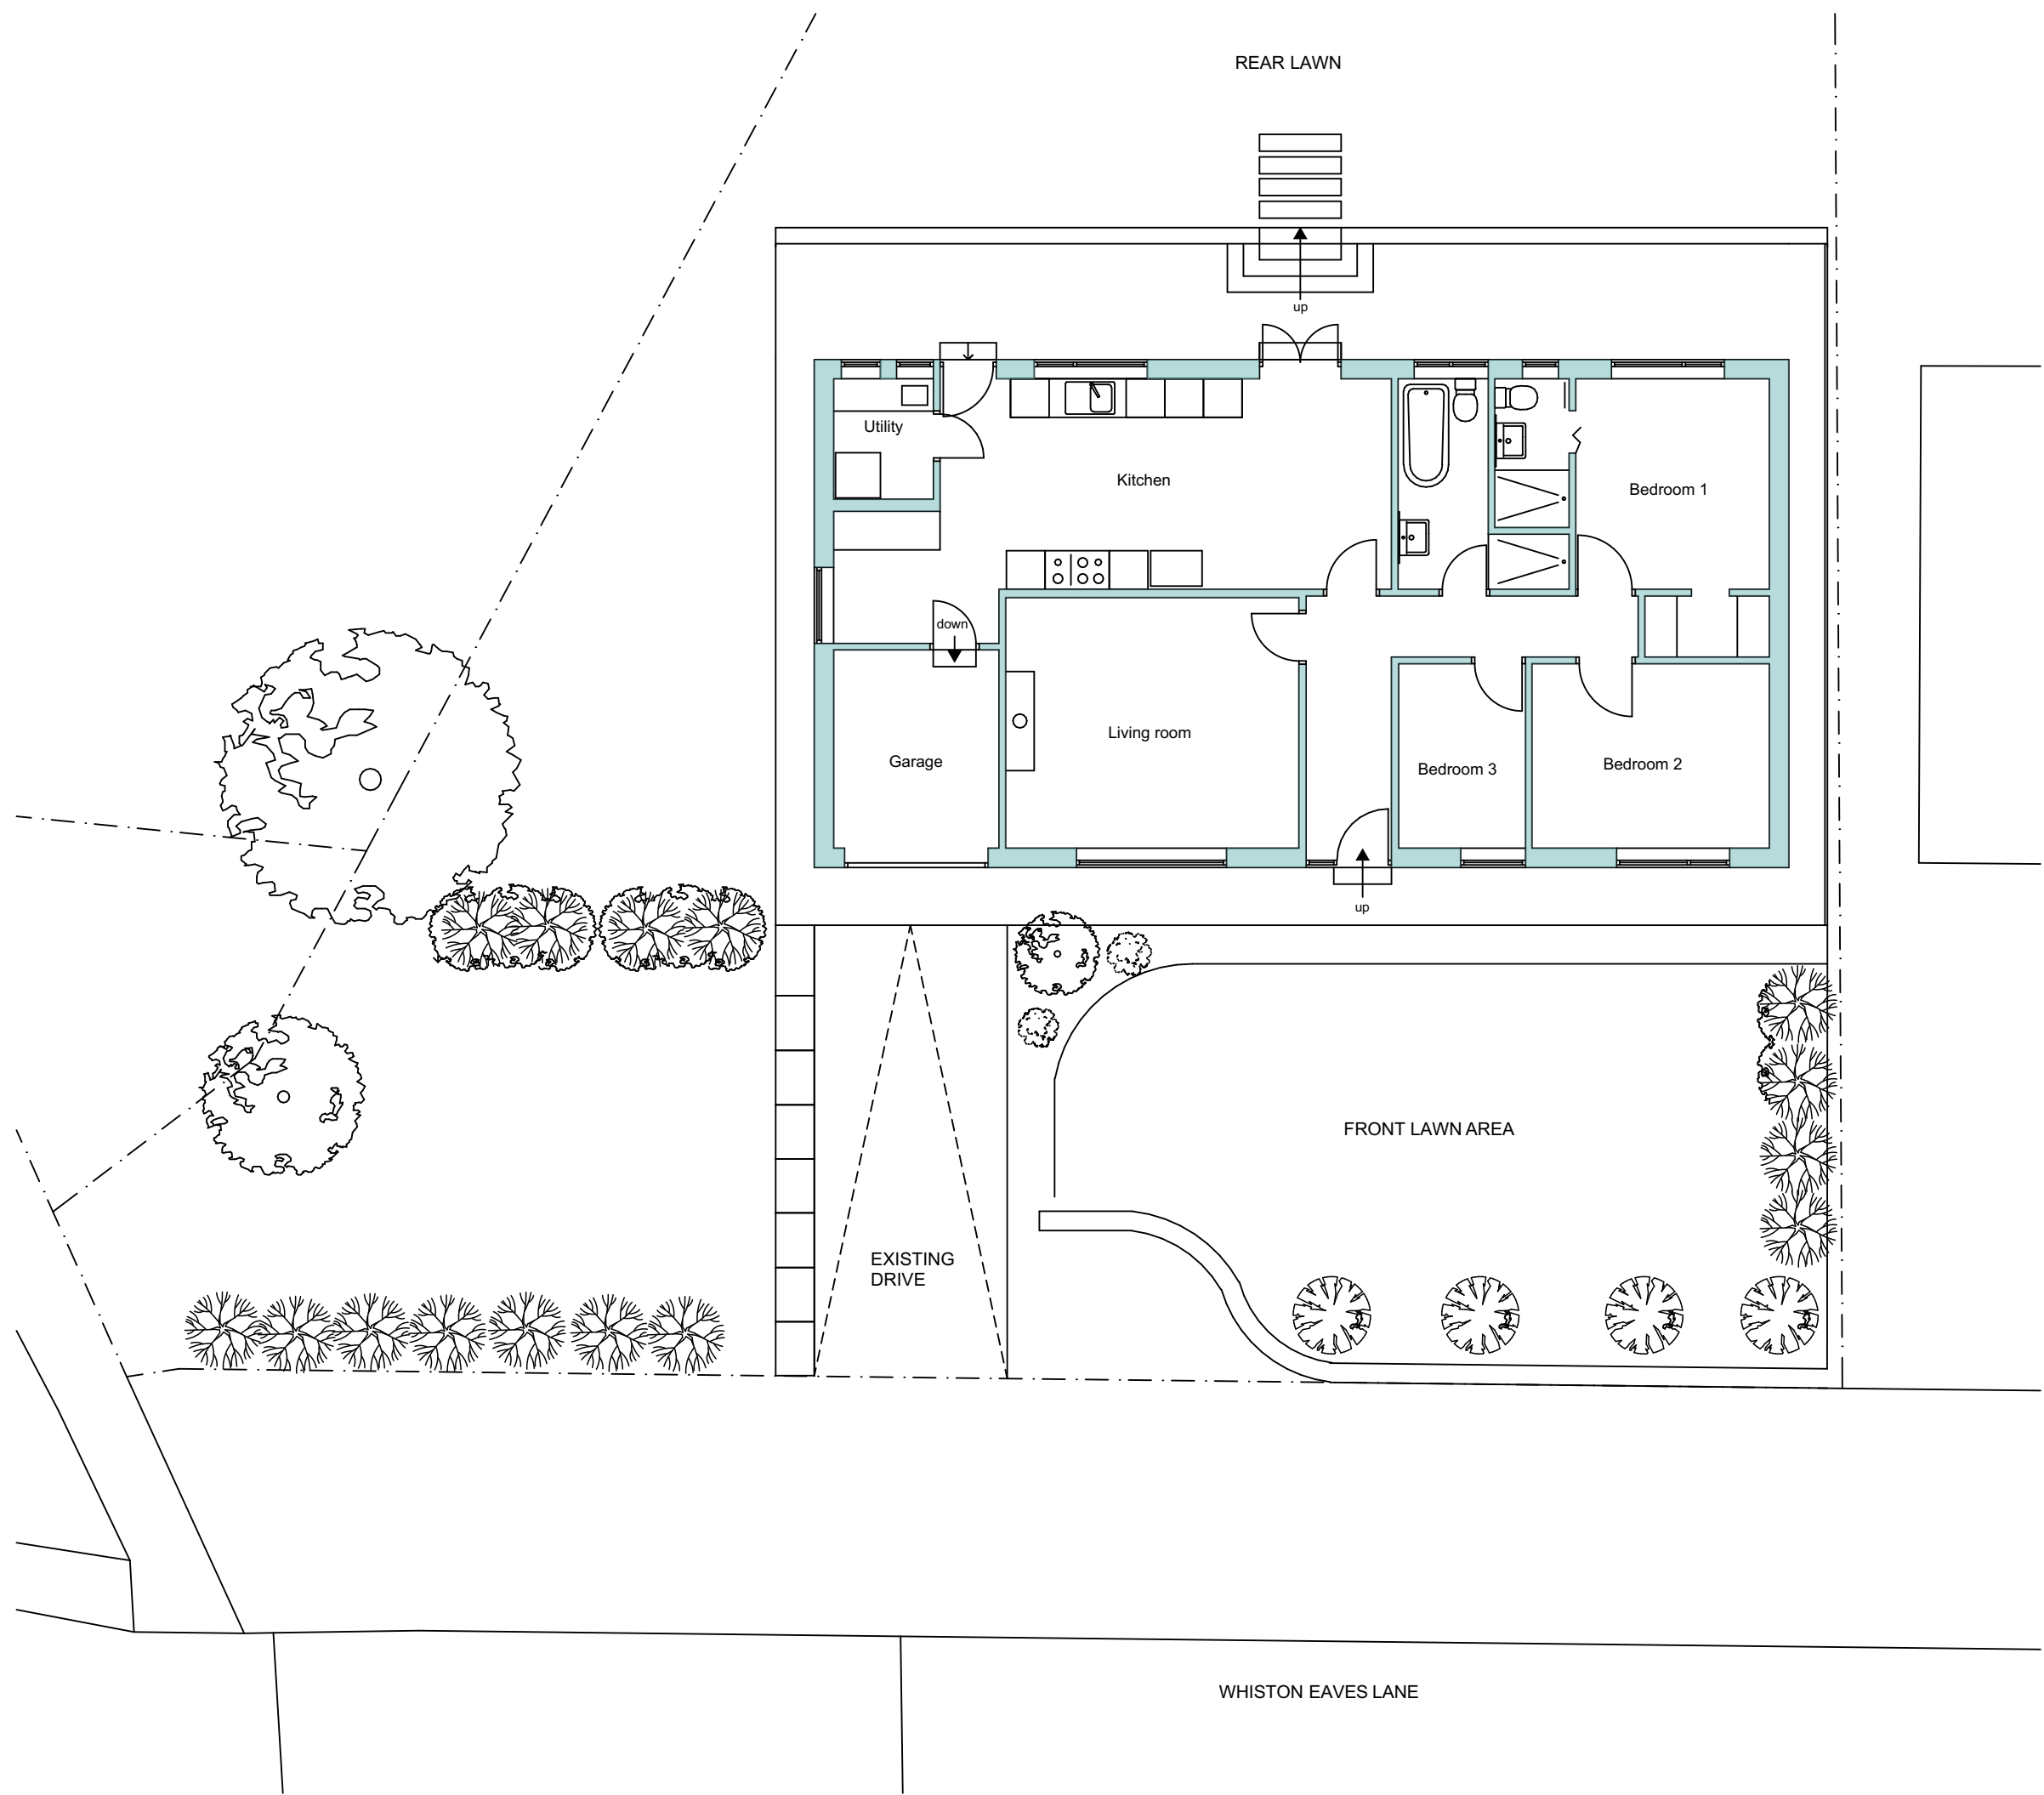


EXISTING FLOOR PLAN

1:100

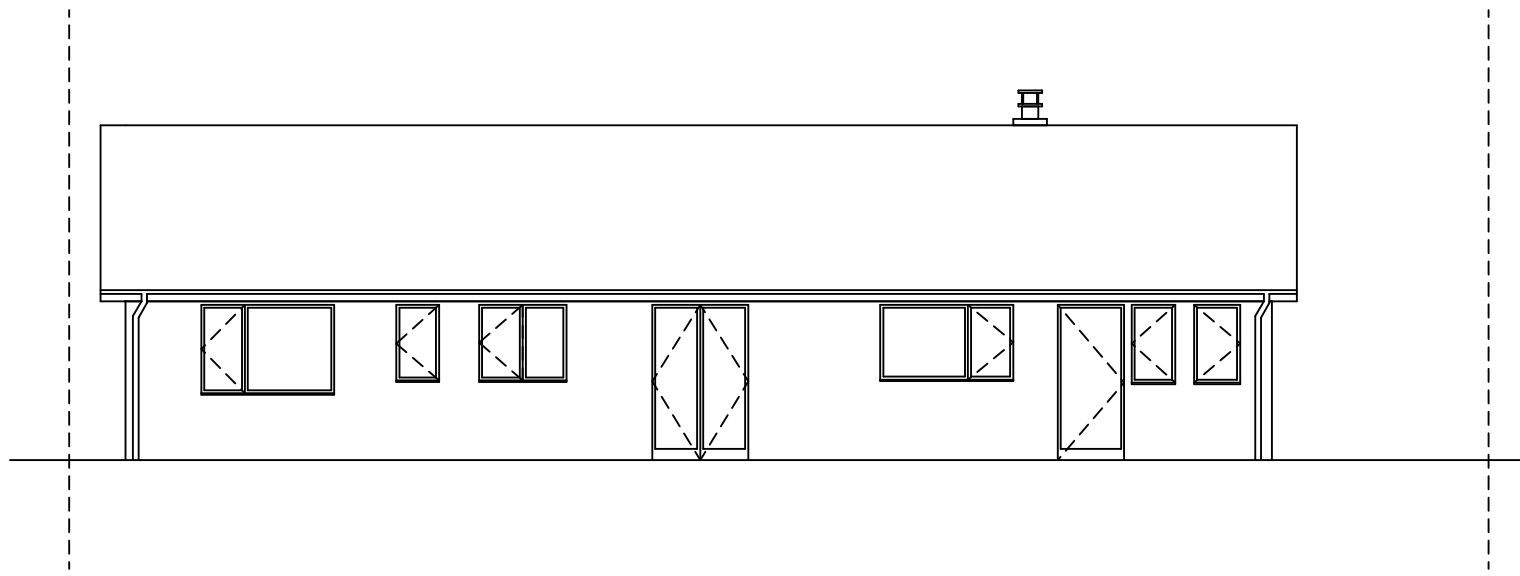

EXISTING REAR ELEVATION

1:100

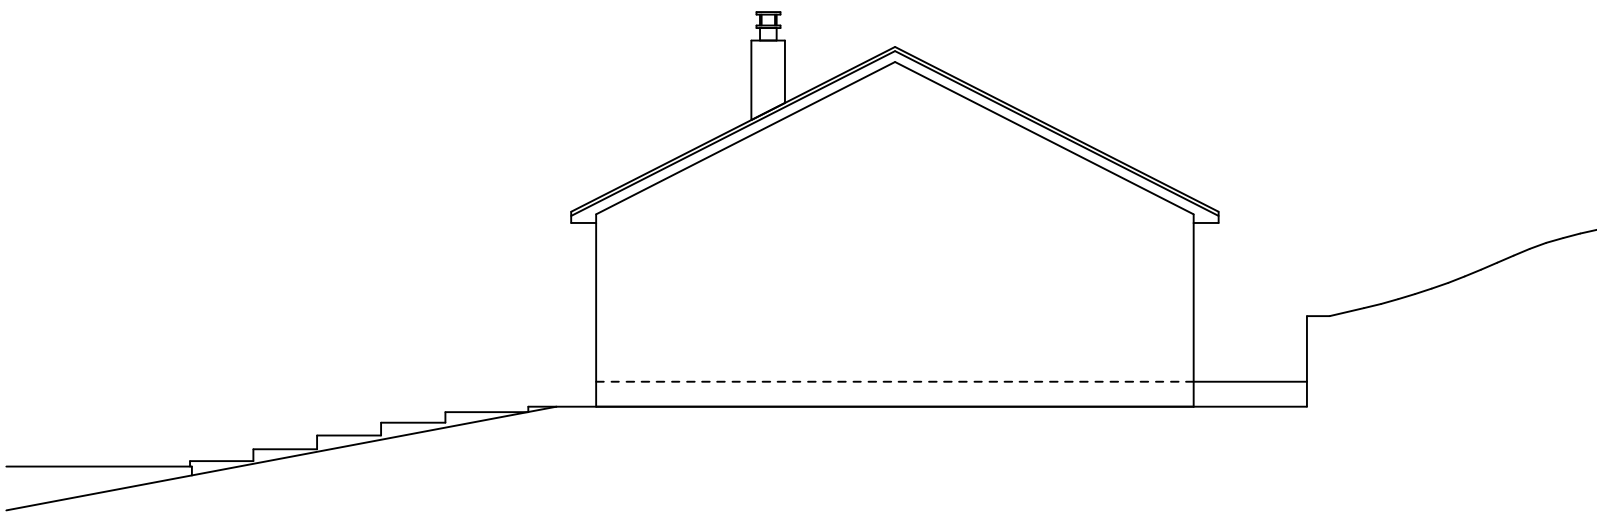

EXISTING SIDE ELEVATION

1:100

Rev ID Date Comment

wood | goldstraw | yorath
ARCHITECTS QUANTITY SURVEYORS CDM CO-ORDINATORS
Churchill House, Regent Road, Stoke on Trent, ST1 3RH,
Tel: 01782 208000 Fax: 01782 208712 E-mail: info@woodgoldstraw.co.uk
www.woodgoldstraw.co.uk

Client:
MR R BENNETT

Project:
7 WHISTON EAVES LANE

Scale 1:100	Issue Date 03/09/2021
Sheet Size A1	Drawn

Title:
EXISTING SURVEY

Drawing Number 4821-01-01	/ (Revision)	Revision ID
-------------------------------------	--------------	-------------

CAD file path:
X:\0 PROJECTS\4821 Bennett, Richard\4821-01 Front extension to form study, 7 Whiston Eaves Lane
1\img\arch\CAD\DWG\4821-01.dwg
Copyright: Wood Goldstraw Yorath LLP.

Contractors are to check all dimensions on site and refer any discrepancies to the Architect immediately. This drawing has been prepared for planning purposes only and to the best of our knowledge the original digital document is accurate at the stated scale. However, we cannot accept liability for the accuracy of third party data (OS mappings, topographical survey information, etc) used in the production of this document which we have relied upon in good faith. Key dimensions are noted for reference and any further specific dimensional information can be provided upon request.