


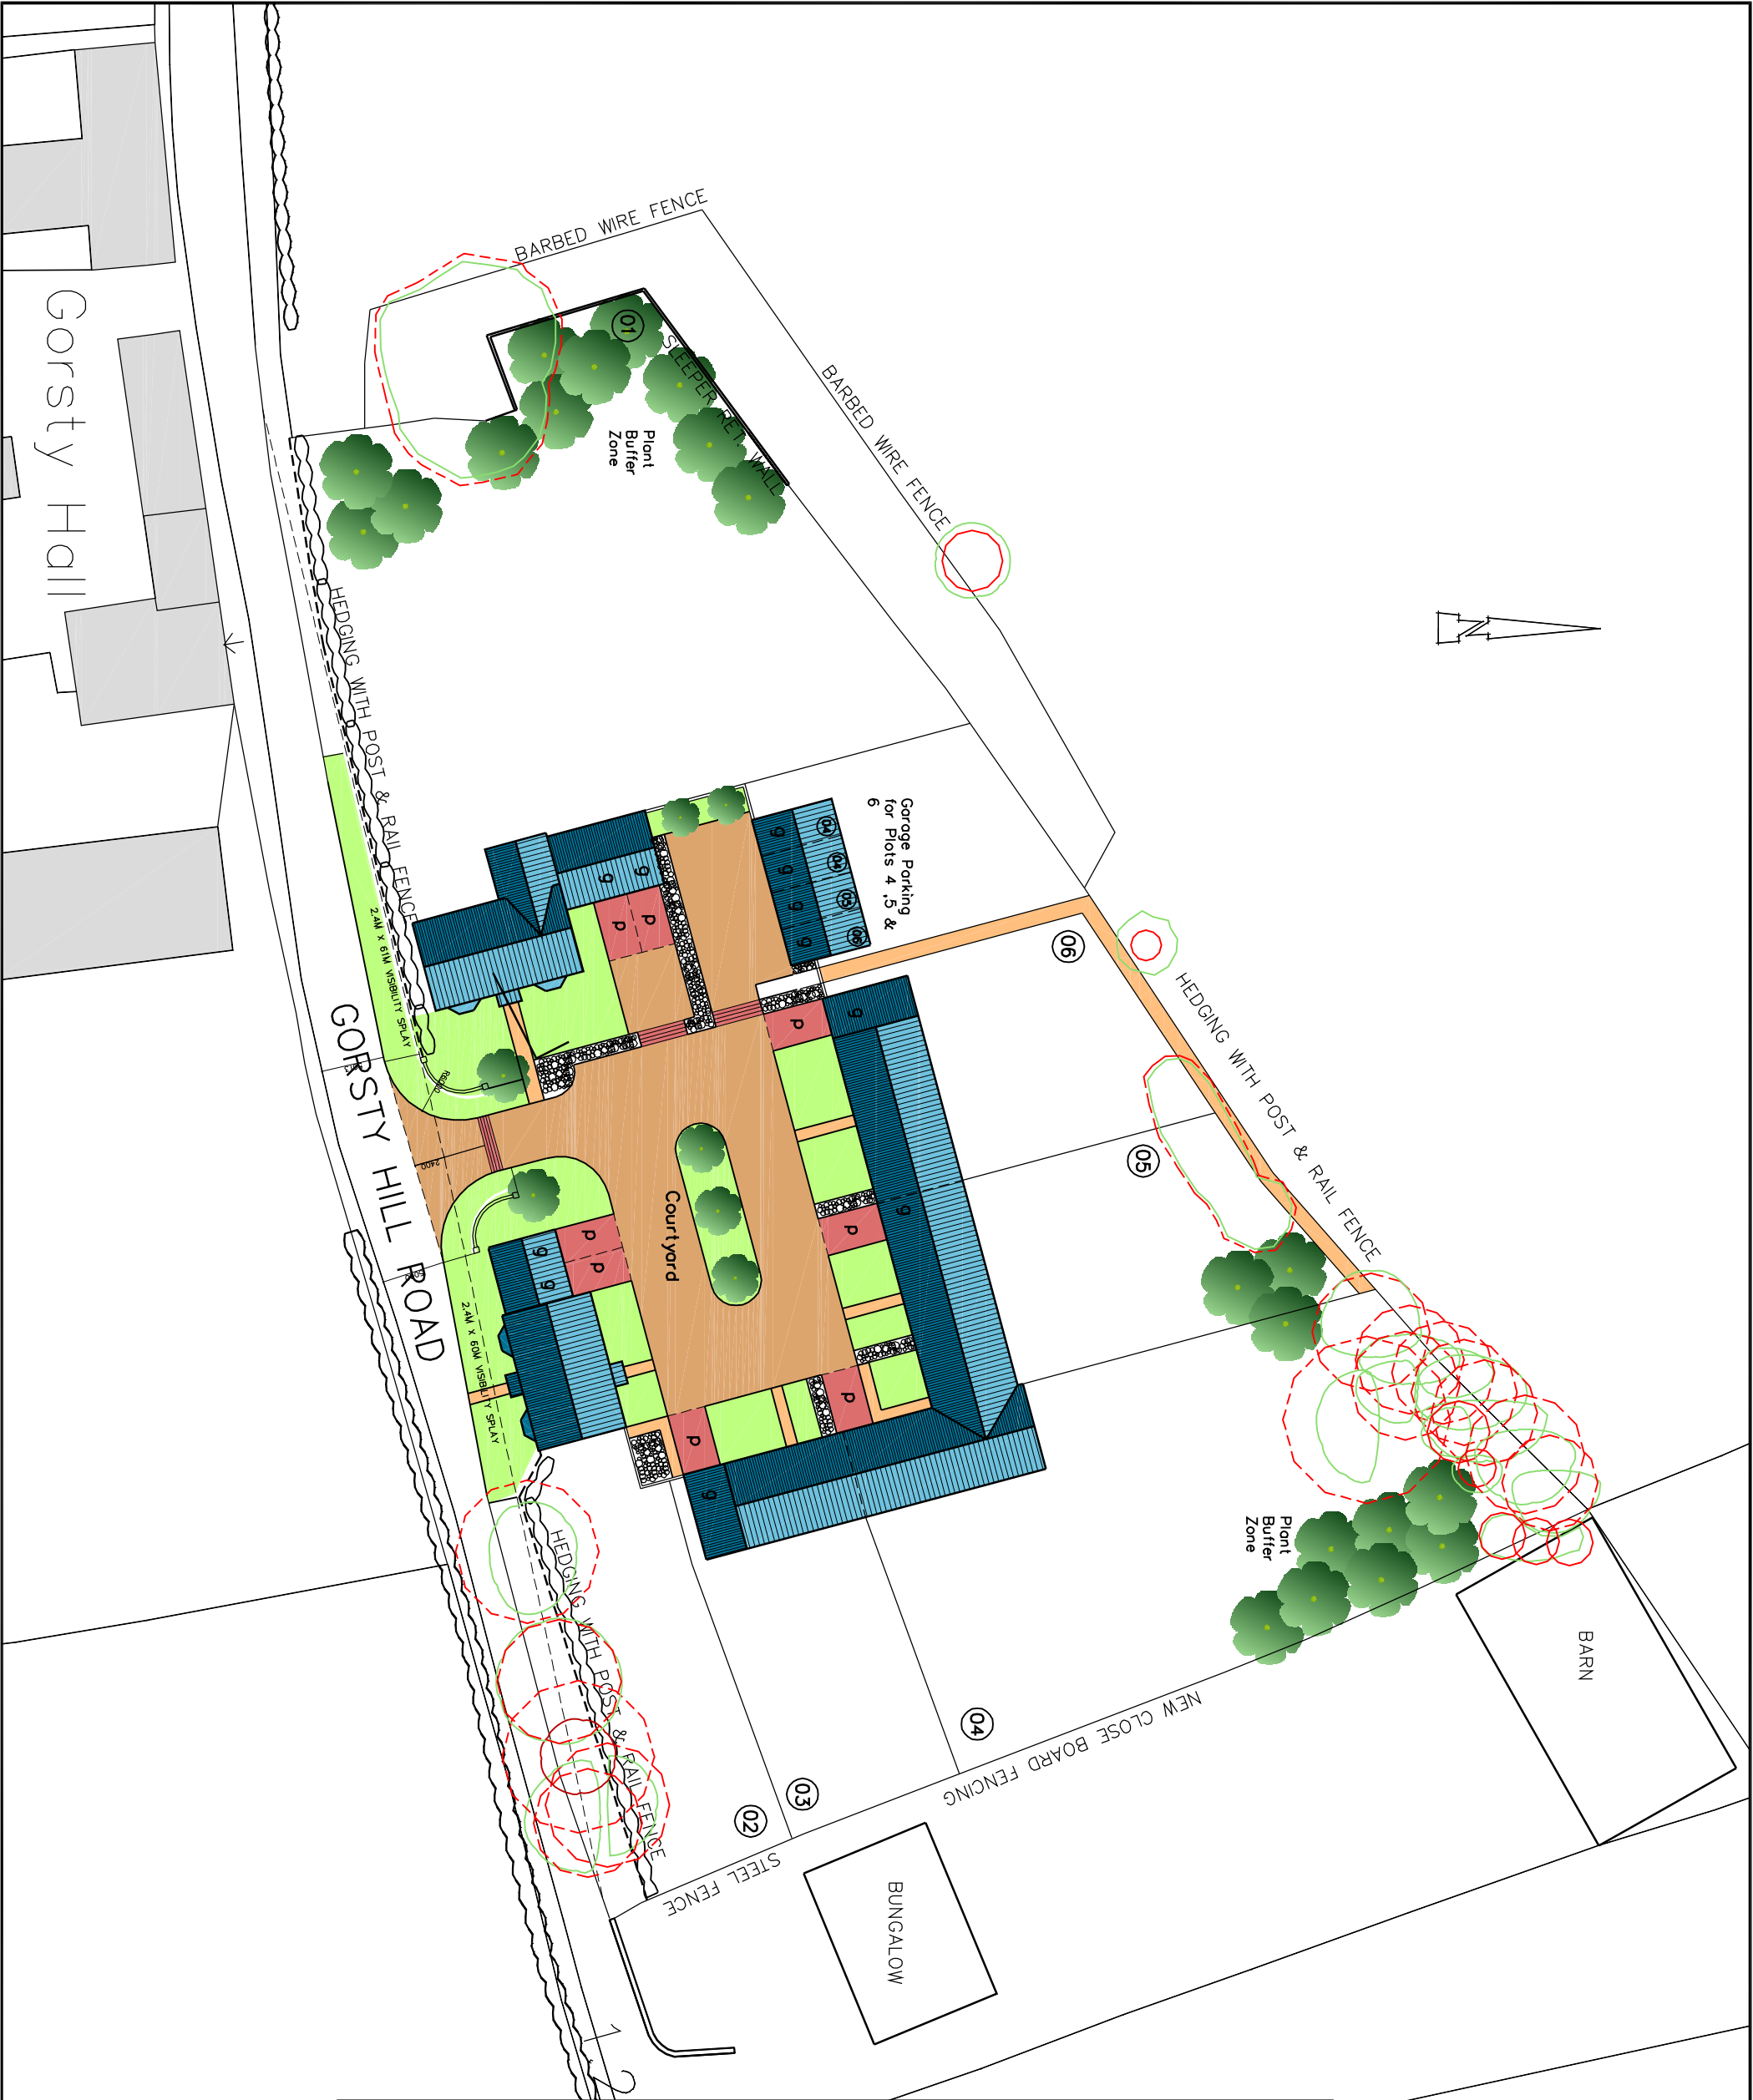

This drawing must not be scaled, and all dimensions to be checked on site, with all anomalies brought to the attention of the Architects. If IN DOUBT, ASK!

PROJECT NO DWG NO REVISION
1882 - 110 H
DRAWING TITLE
SITE PLAN

PROJECT
GORSTY HILL ROAD
UPPER TEAN
SCALE DATE DWN CHK
xx@A1 04.06.13 -- --
1:500@A3
REVISION/SSUE

PLANNING

rev	date	description
A	13.06.13	PLOT 4 amended
B	18.06.13	Entrance amended to engineers comments
C	21.08.13	Updated
D	13.07.14	Coloured
E	12.03.14	Buildings with reduced, Planting buffer zones
F	18.03.14	Garage block moved forward to SMB comments
G	16.10.17	Visibility splay amended
H	03.11.17	Trees updated

Winnington hall, winnington,
northwich, cheshire, CW9 4DU
Tel: (01606) 782 500
Fax: (01606) 782 510

barrie newcombe ASSOCIATES

Copyright reserved to the Architects. This drawing may not be used or reproduced without their written consent.