




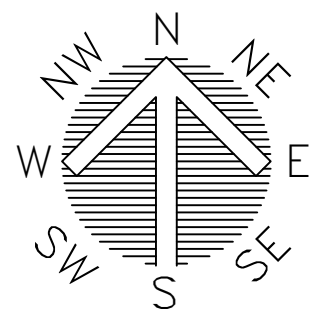


EXISTING SITE PLAN - 1:500

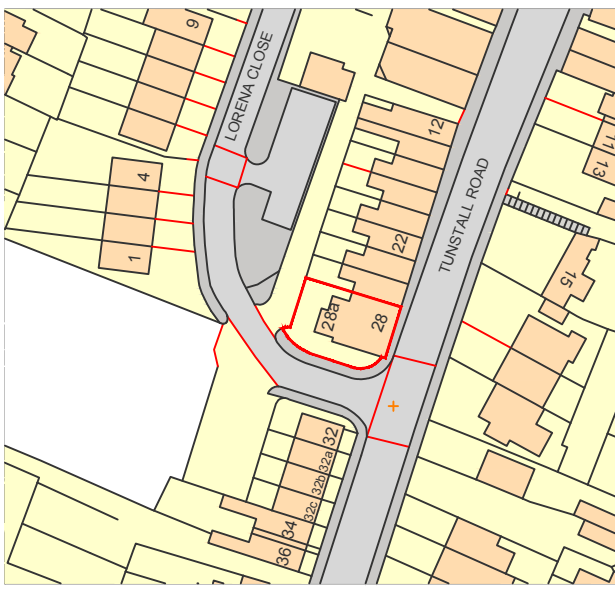


EXISTING LOCATION PLAN - 1:1250

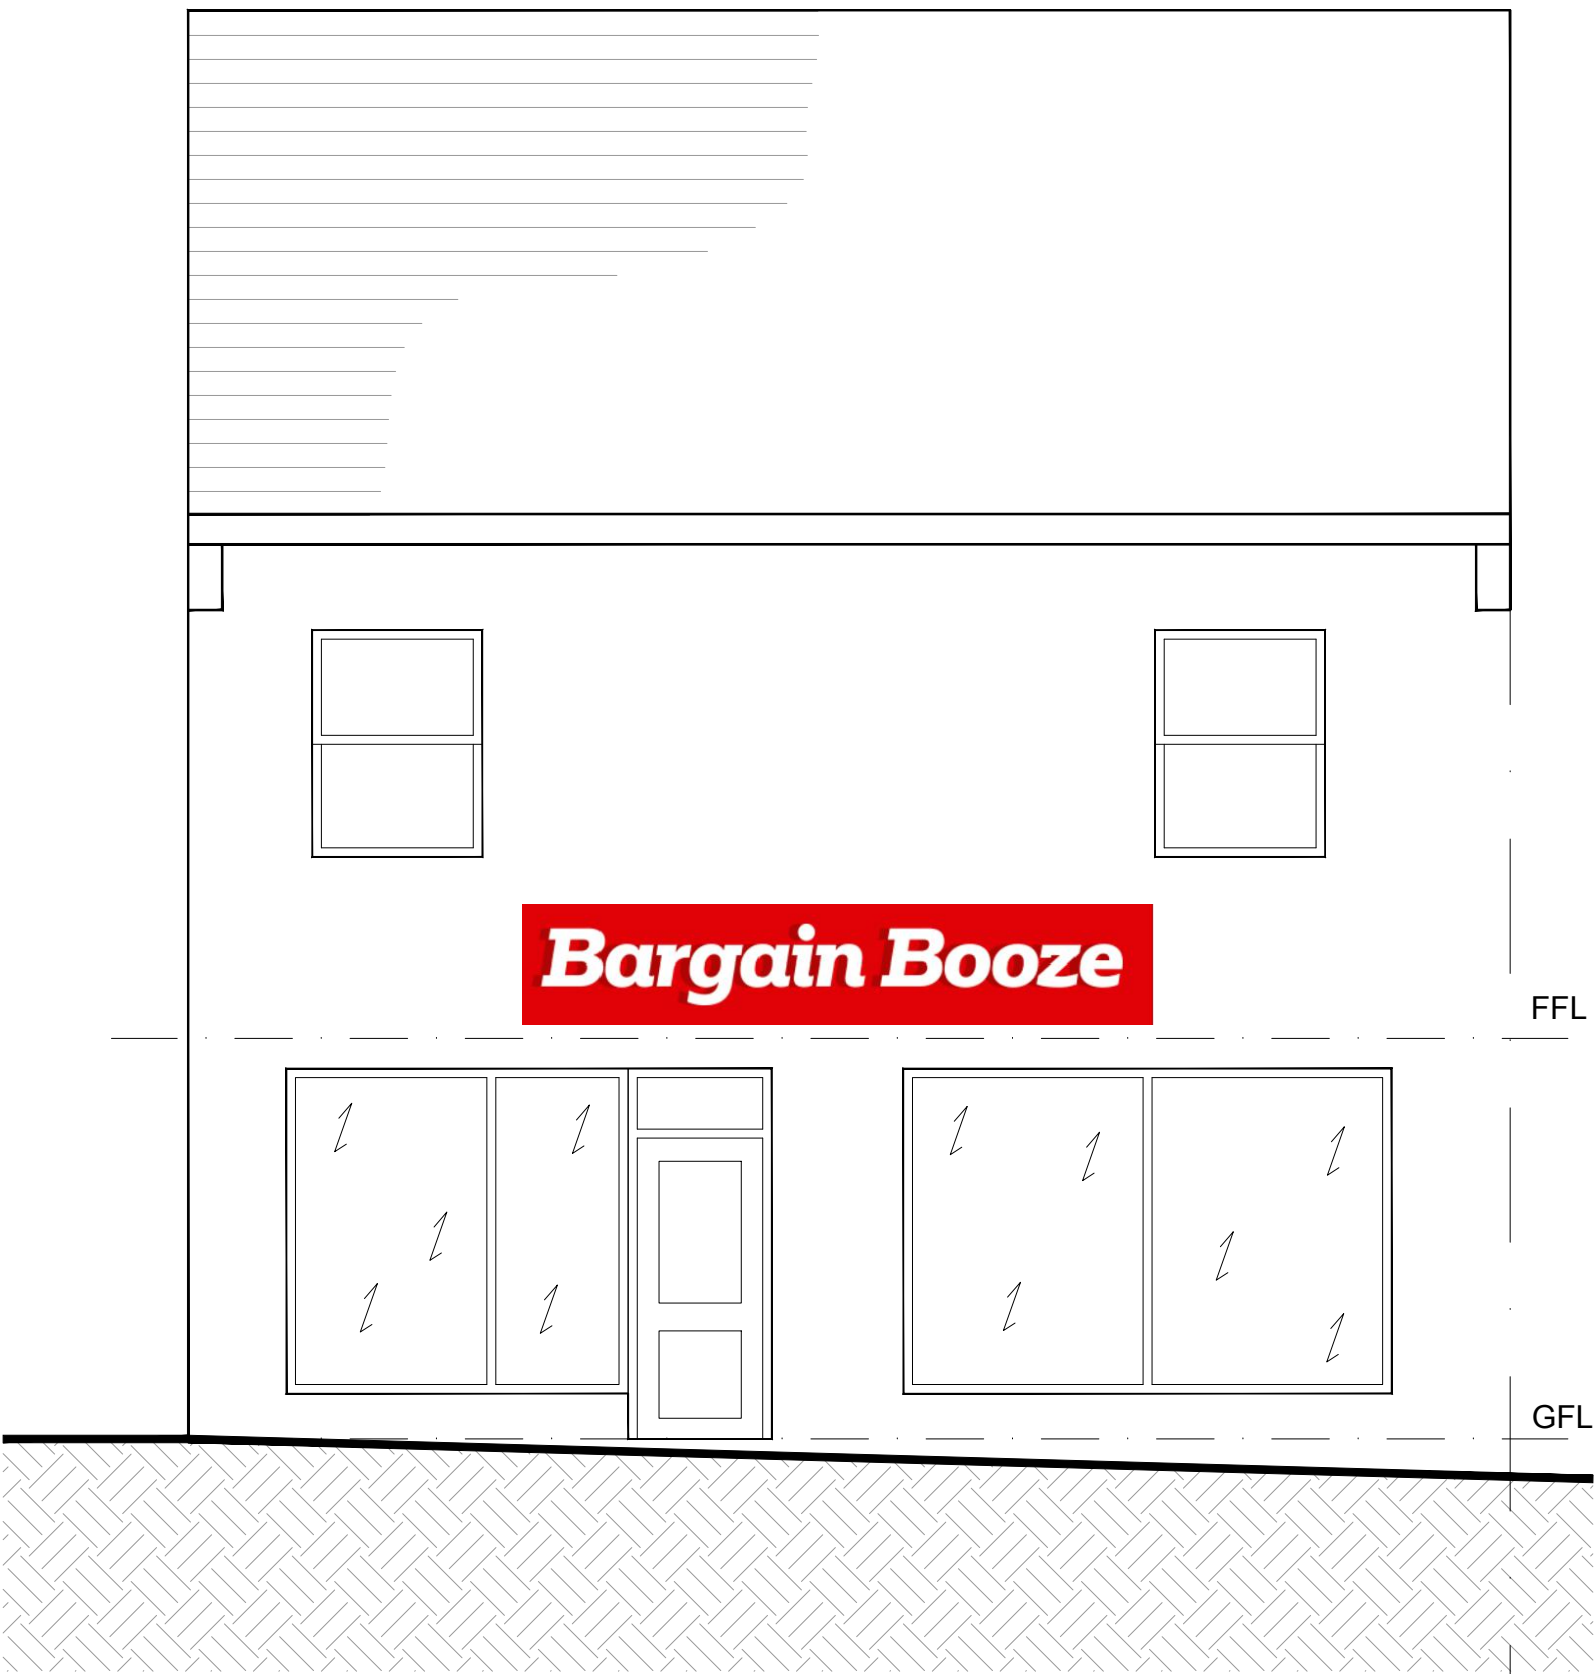


EXISTING FRONT ELEVATION

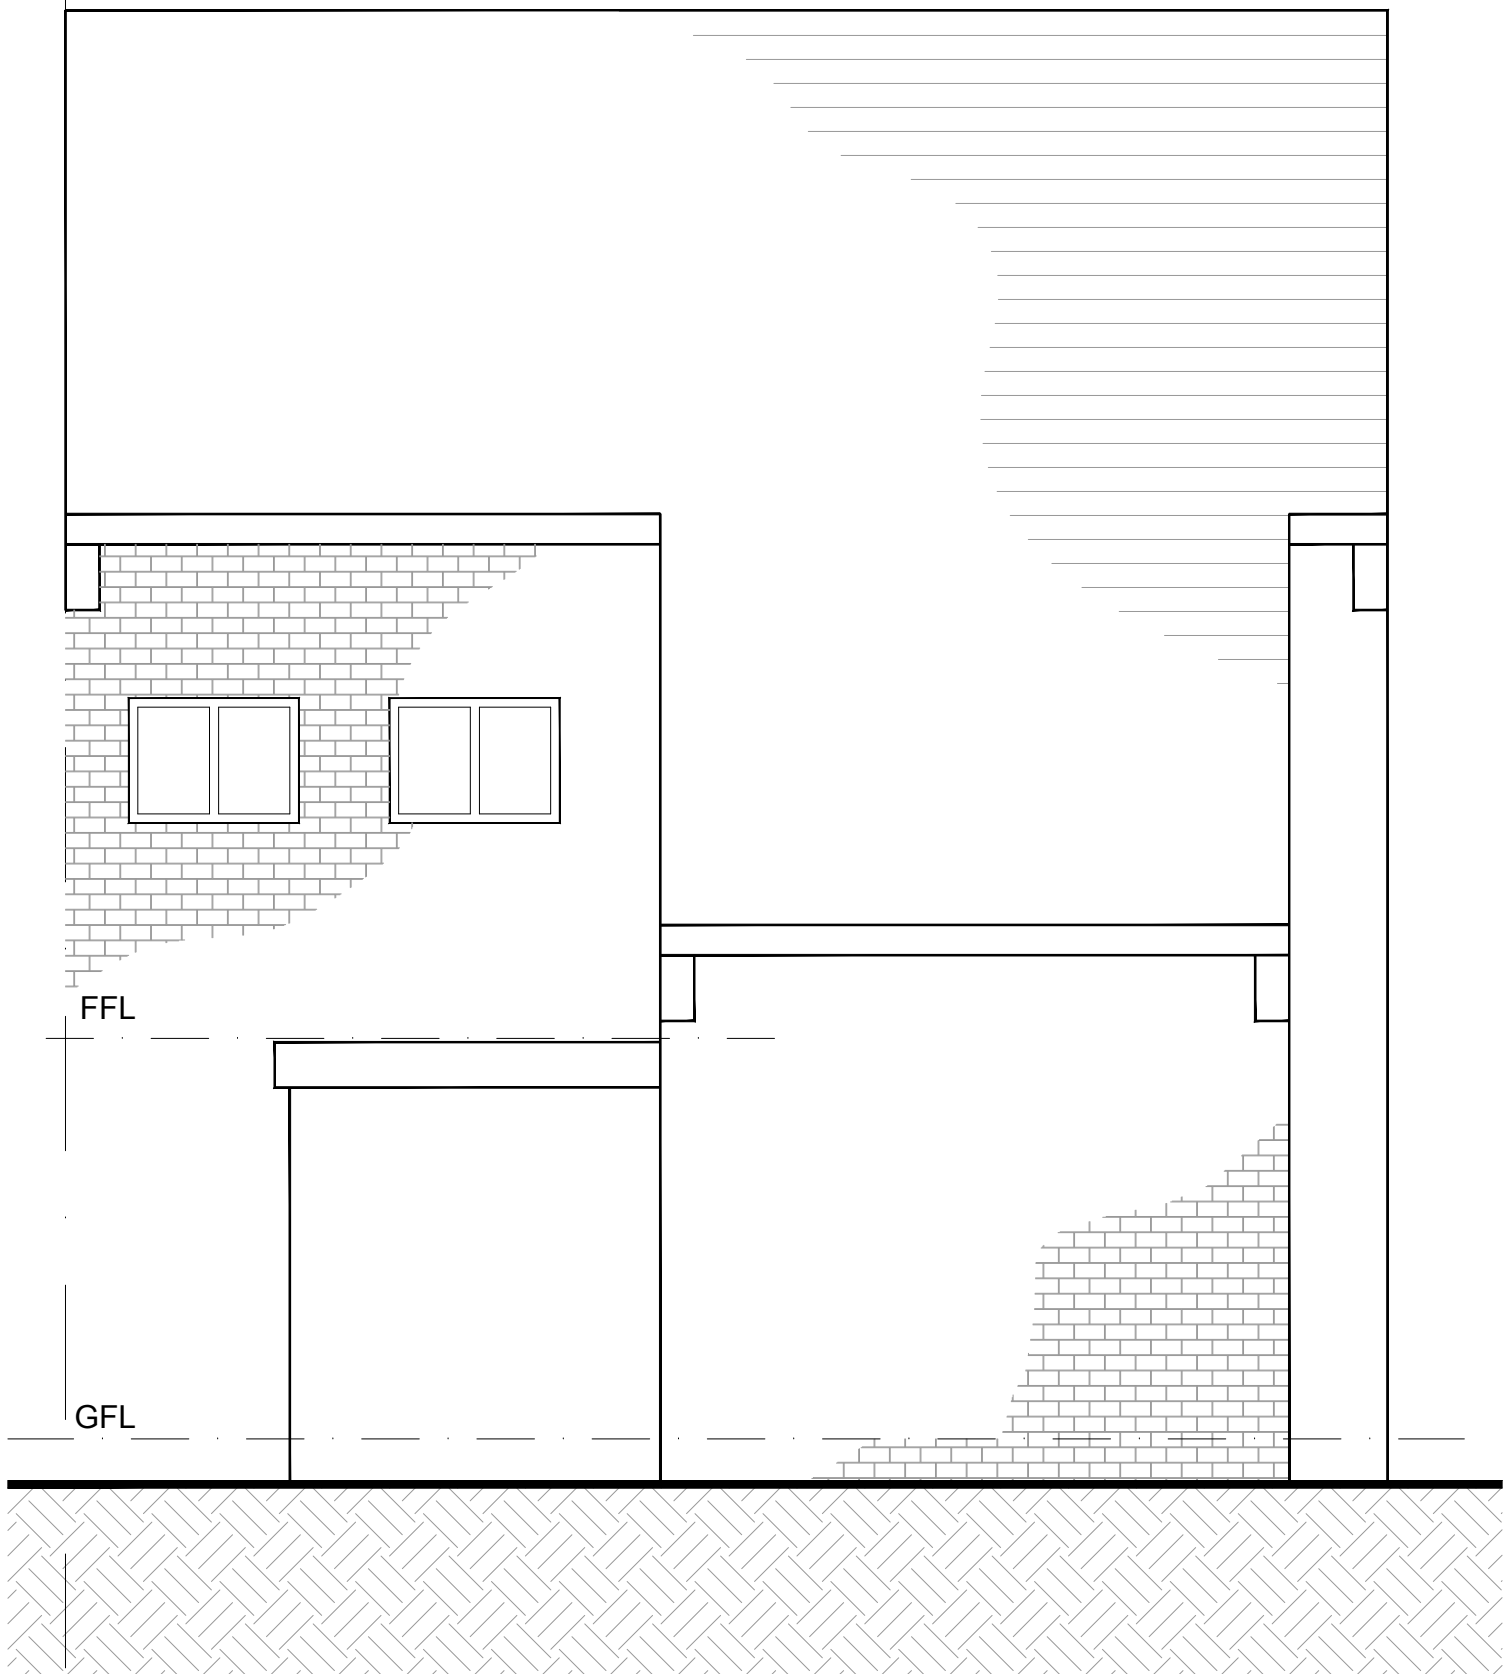


EXISTING REAR ELEVATION

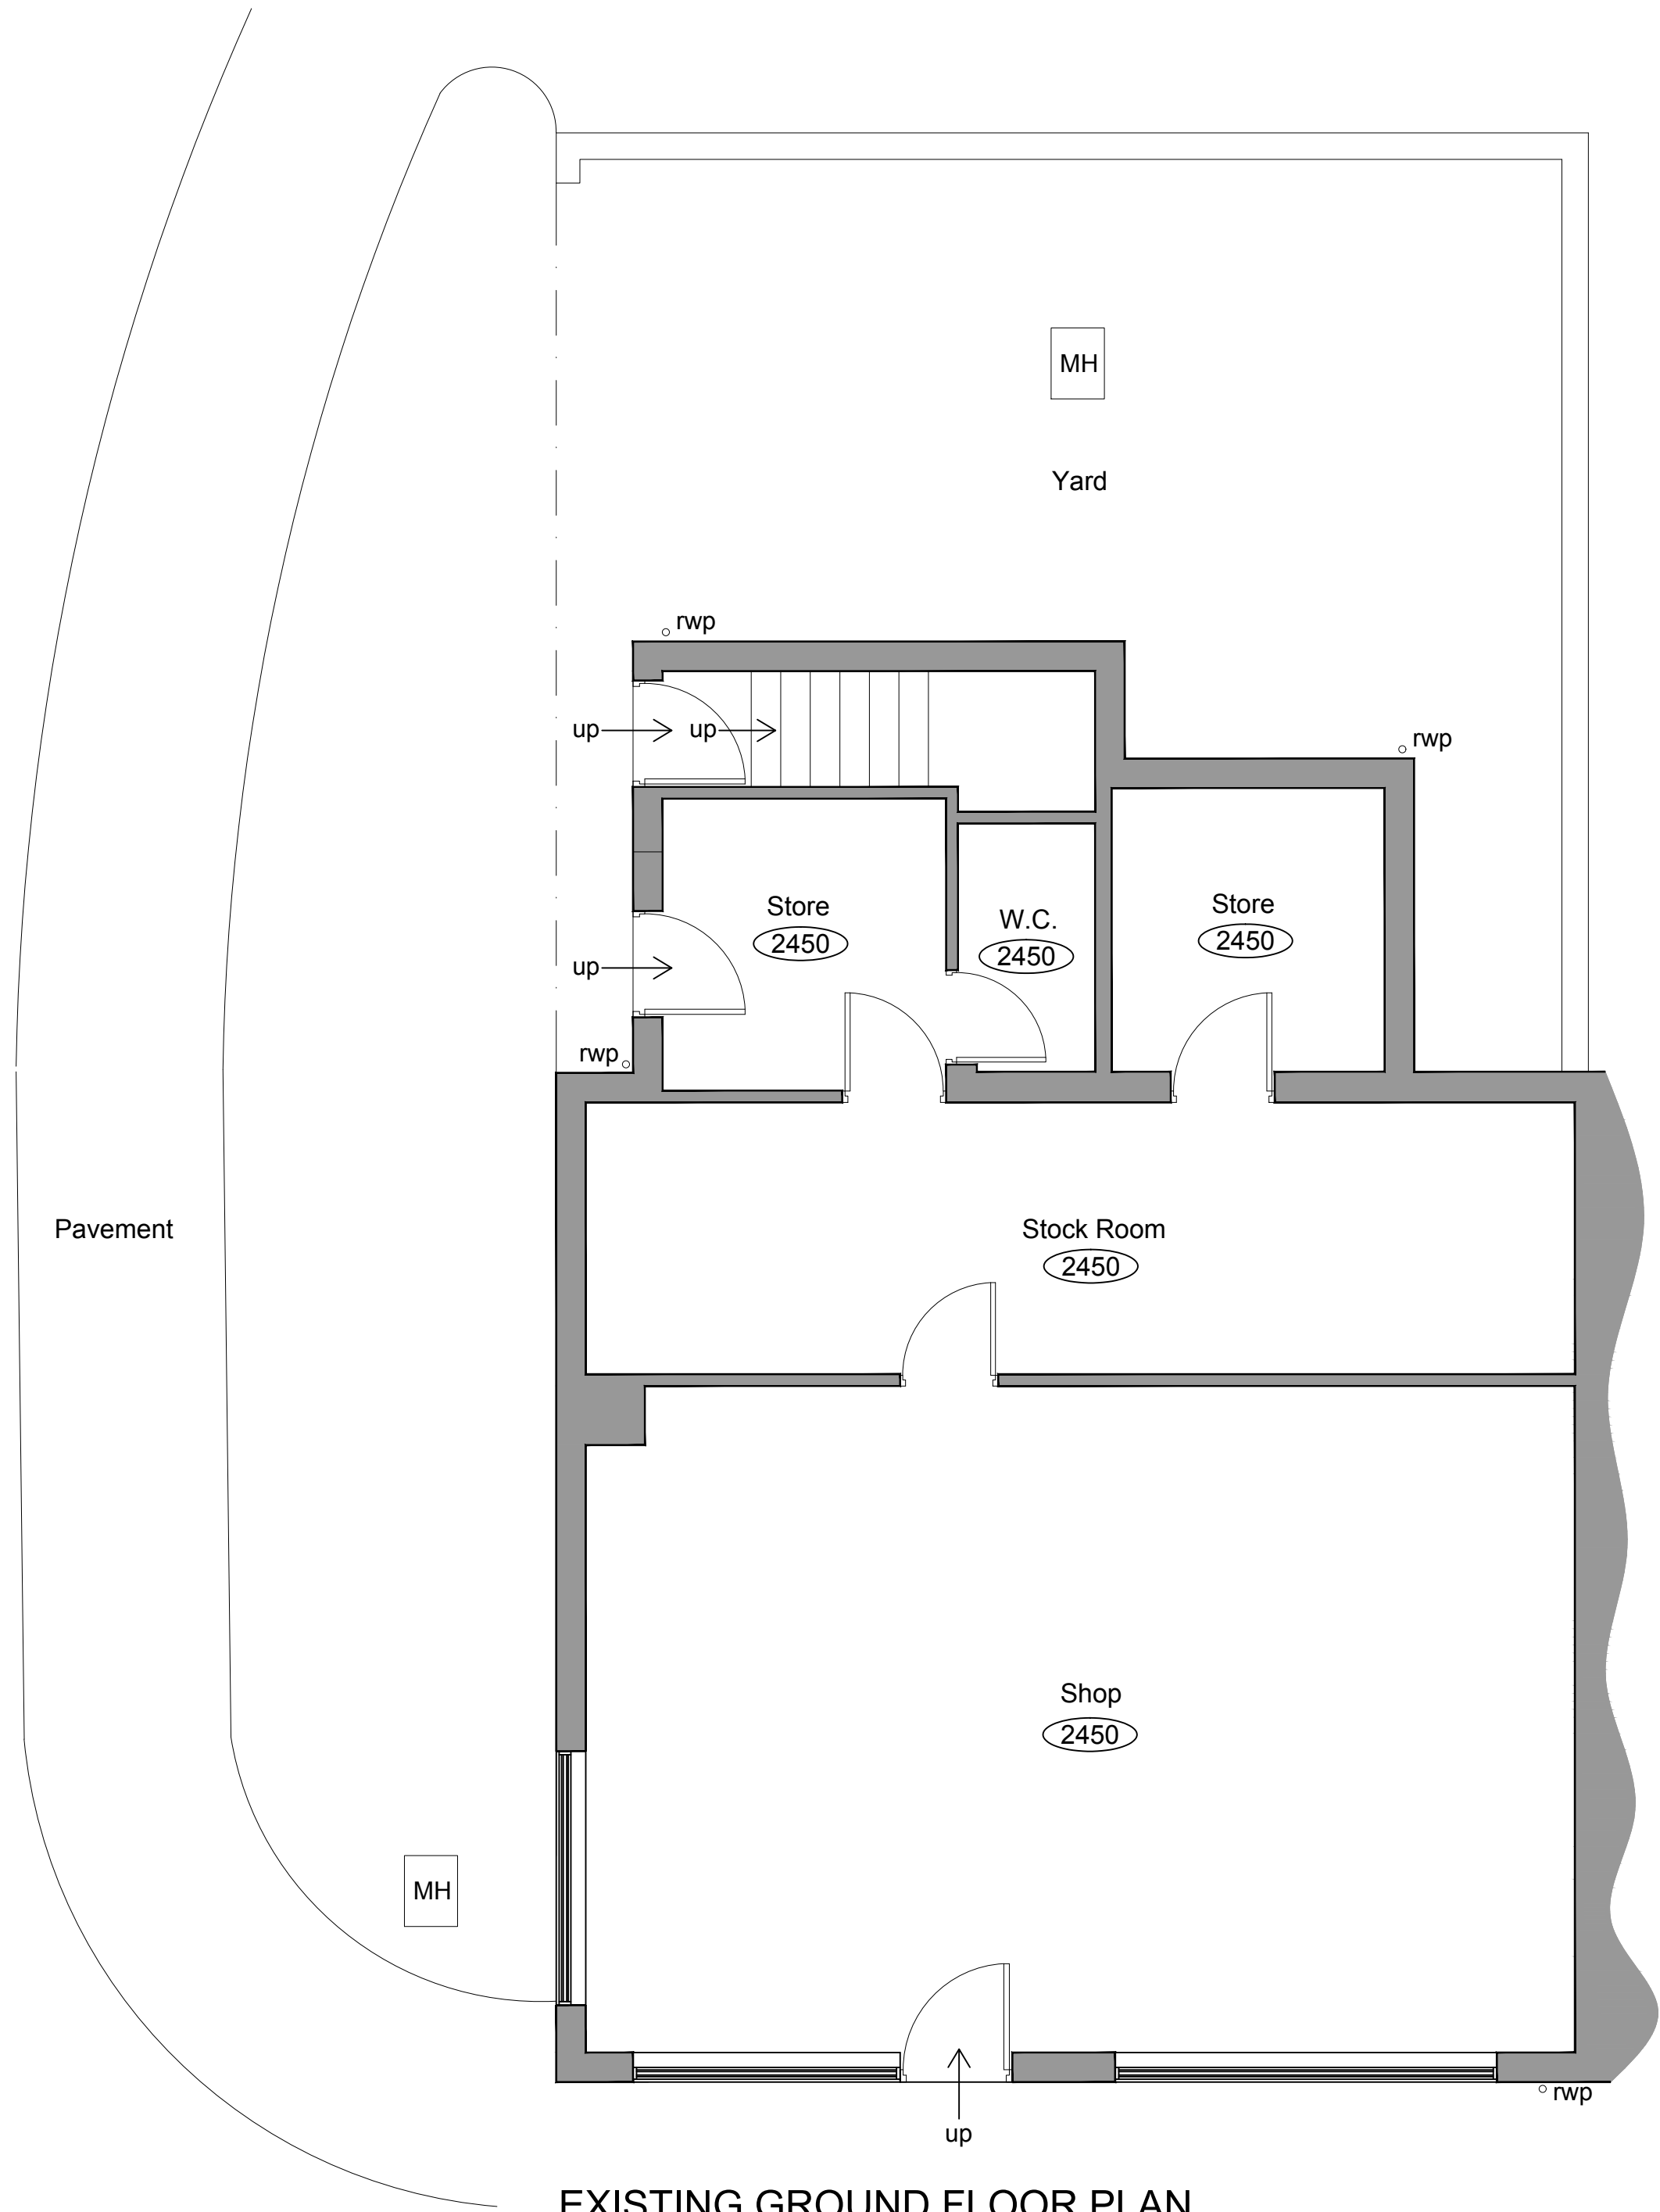

EXISTING GROUND FLOOR PLAN

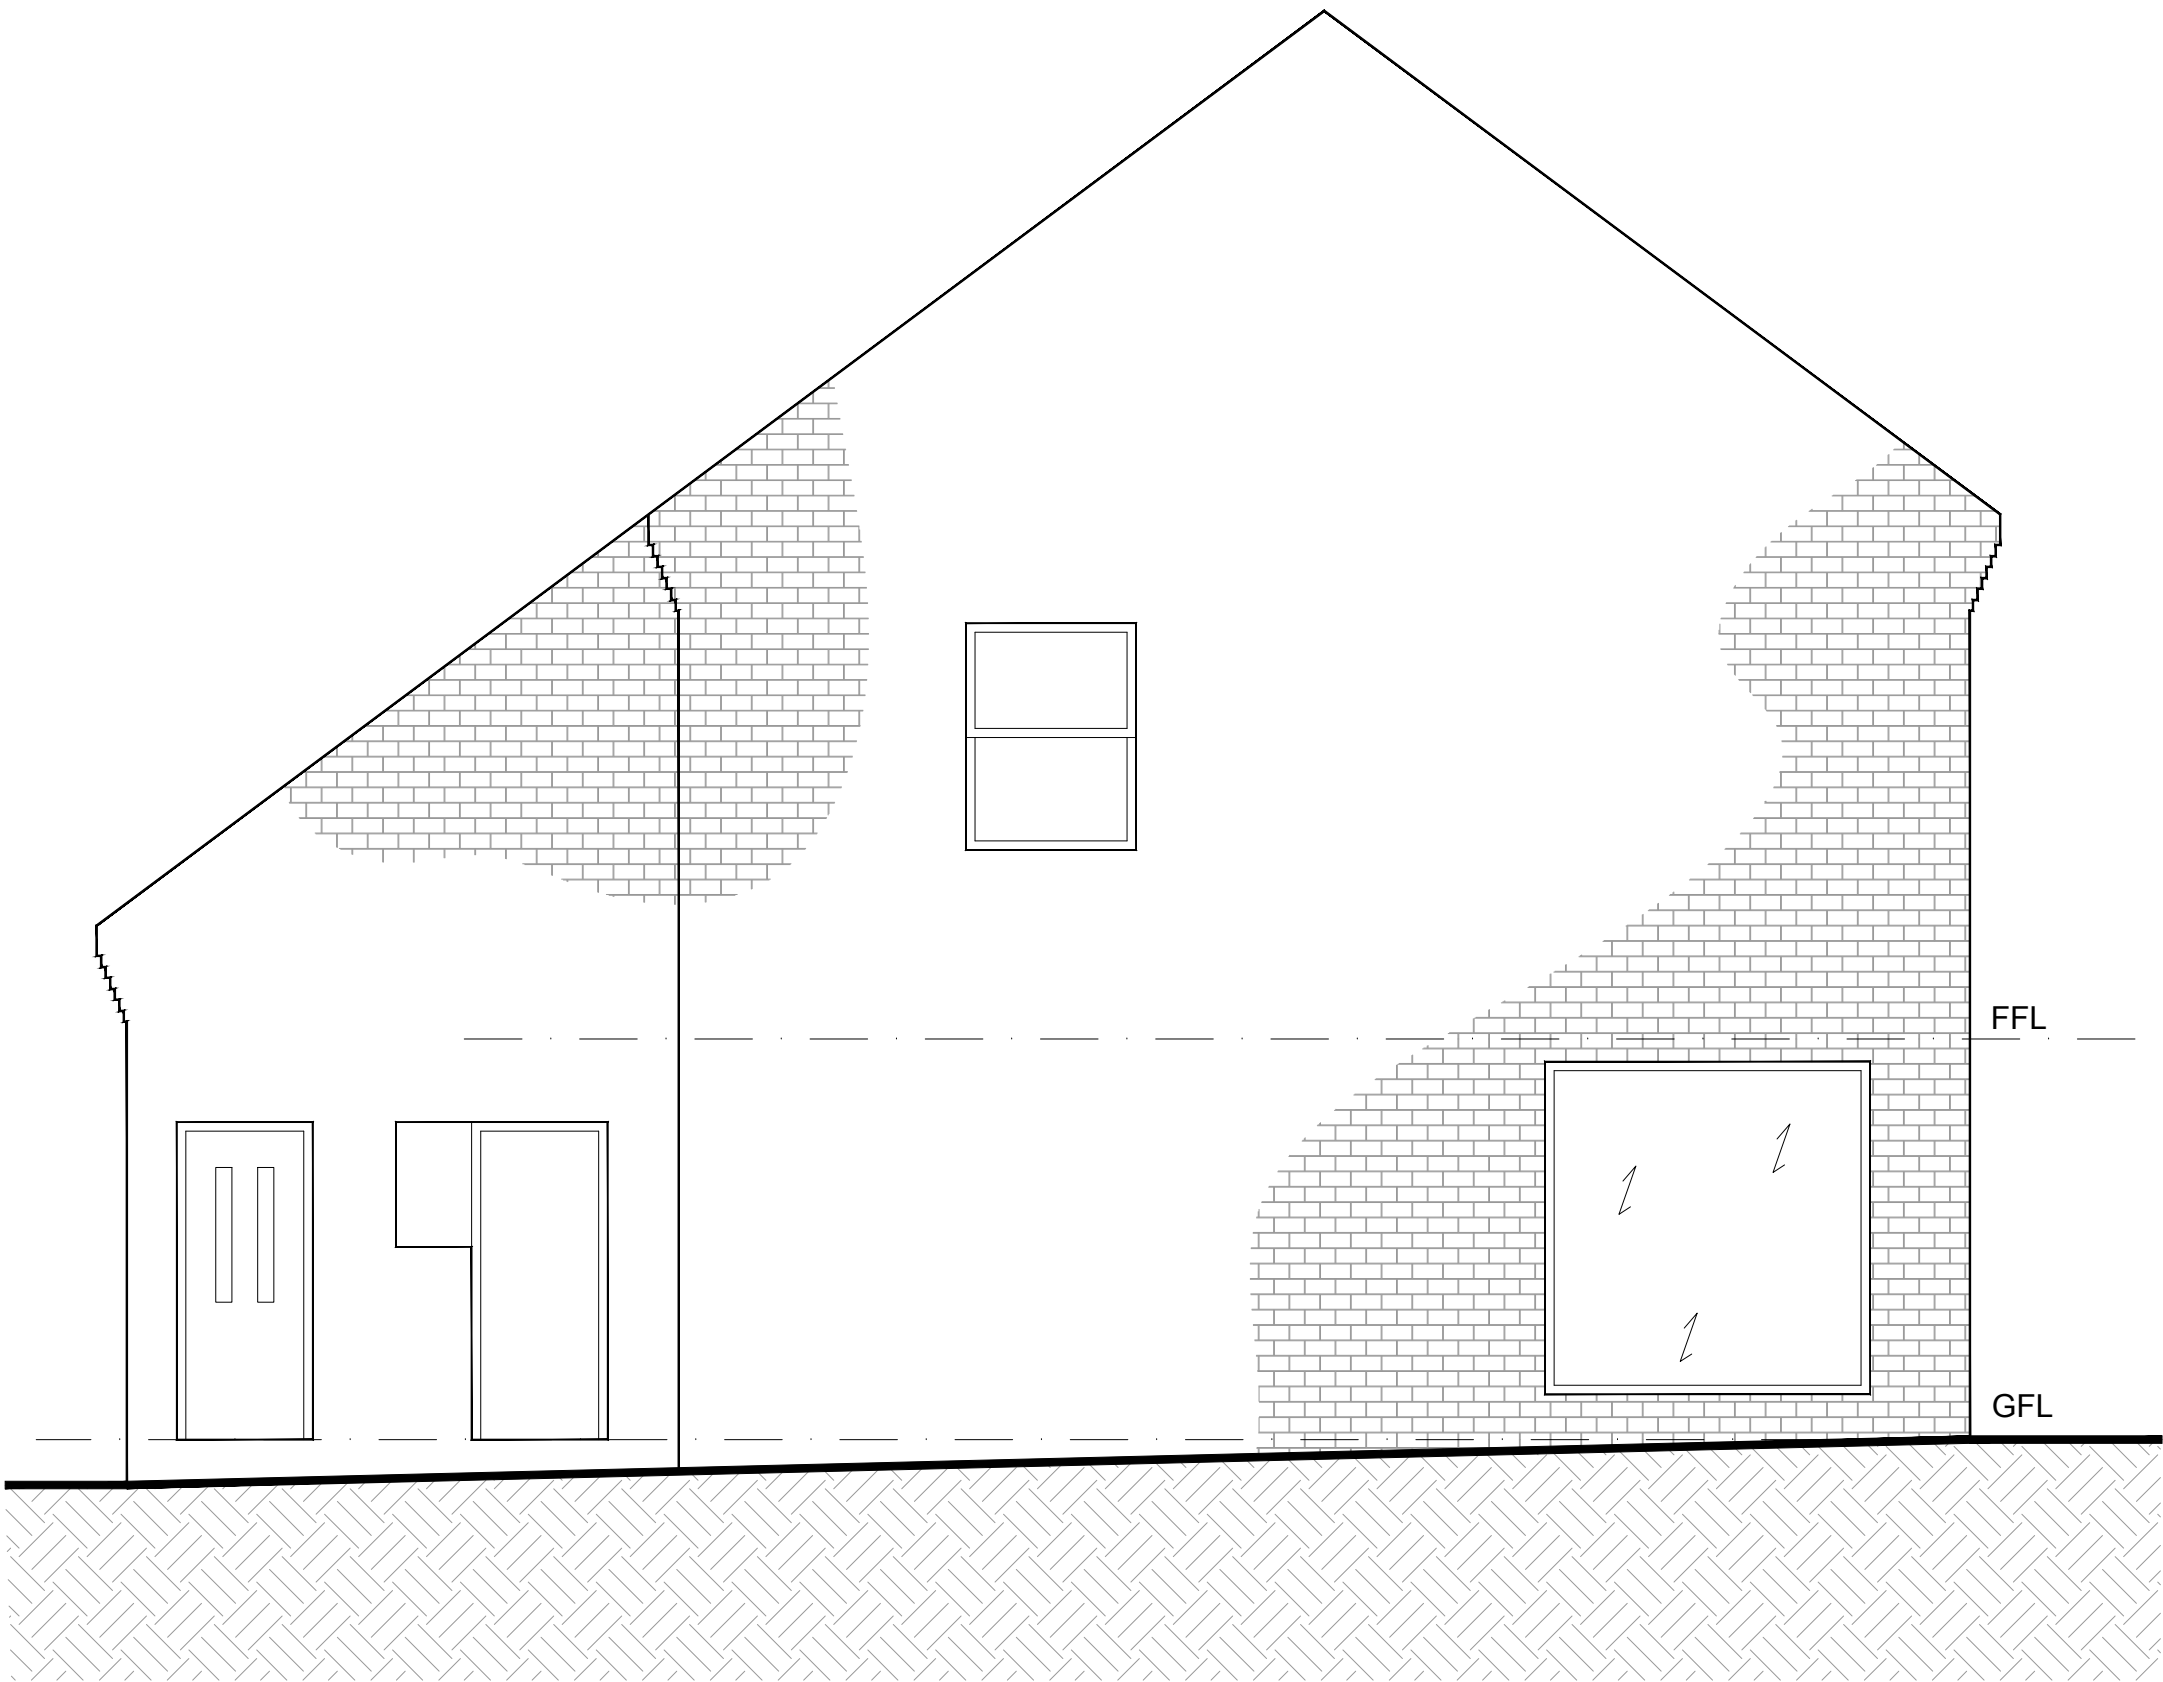

EXISTING SIDE ELEVATION

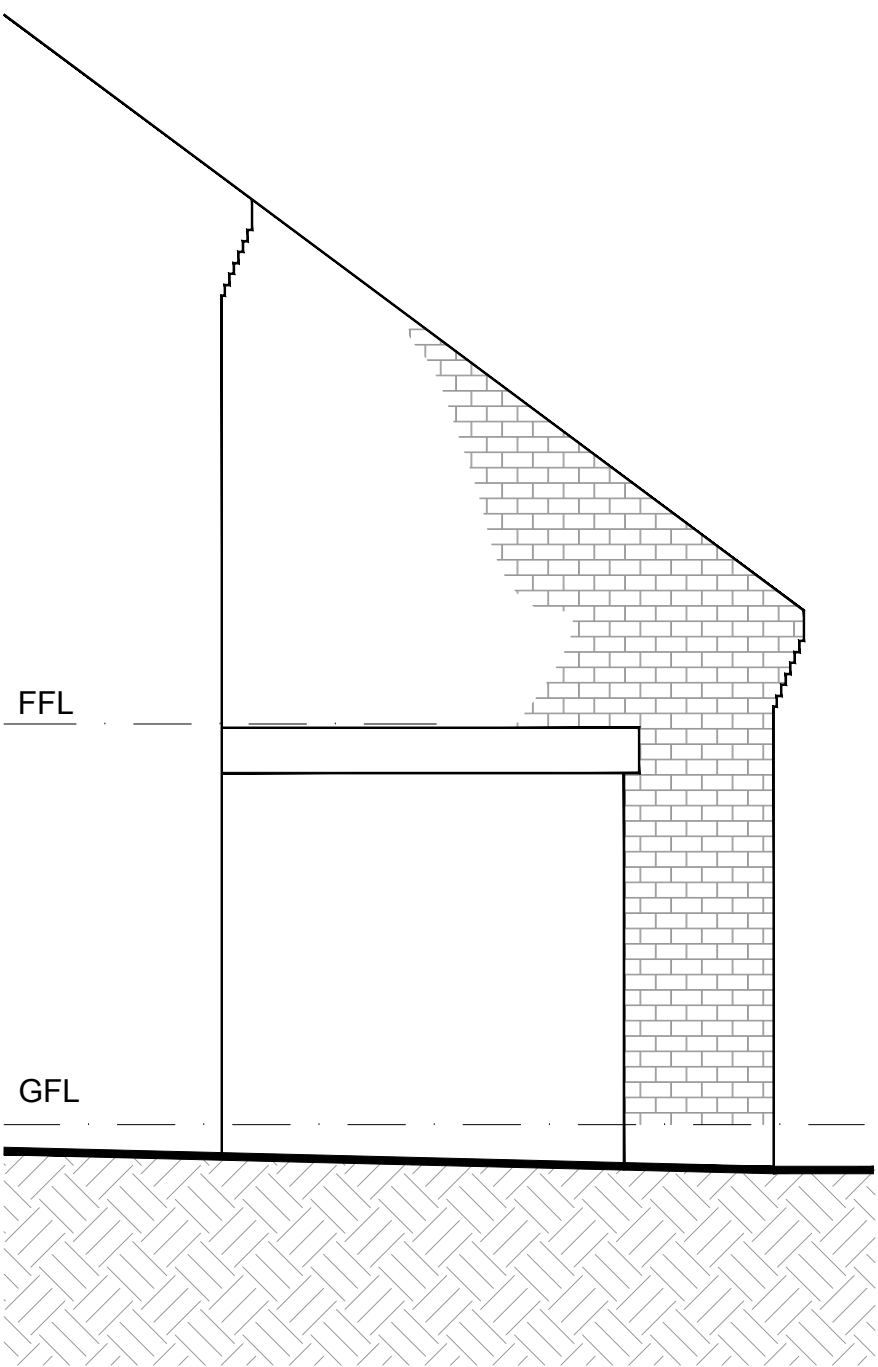

EXISTING SIDE ELEVATION



4 Ridge House, Ridge House Drive, Festival Park, S-O-T, ST1 5SJ  
Office 01782 216912 WWW.FOREFRONTDC.COM

CLIENT

BARGAIN BOOZE

PROJECT

Proposed single storey rear/ side extension forming  
Store Room at 28-30 Tunstall Road, Stoke-on-Trent,  
Staffordshire ST8 6HH

TITLE

Existing Plans and Elevations  
Crown copyright and Ordnance Survey 0100031673

SCALE

1:50, 1:500, 1:1250 @ A1

DRG NO.

21-123-01

REV.

DRAWN

ATG

DATE

20 / 09 / 21

DESCRIPTION

DATE

The contents of this drawing are the copyright of Forefront Development Consulting Ltd