




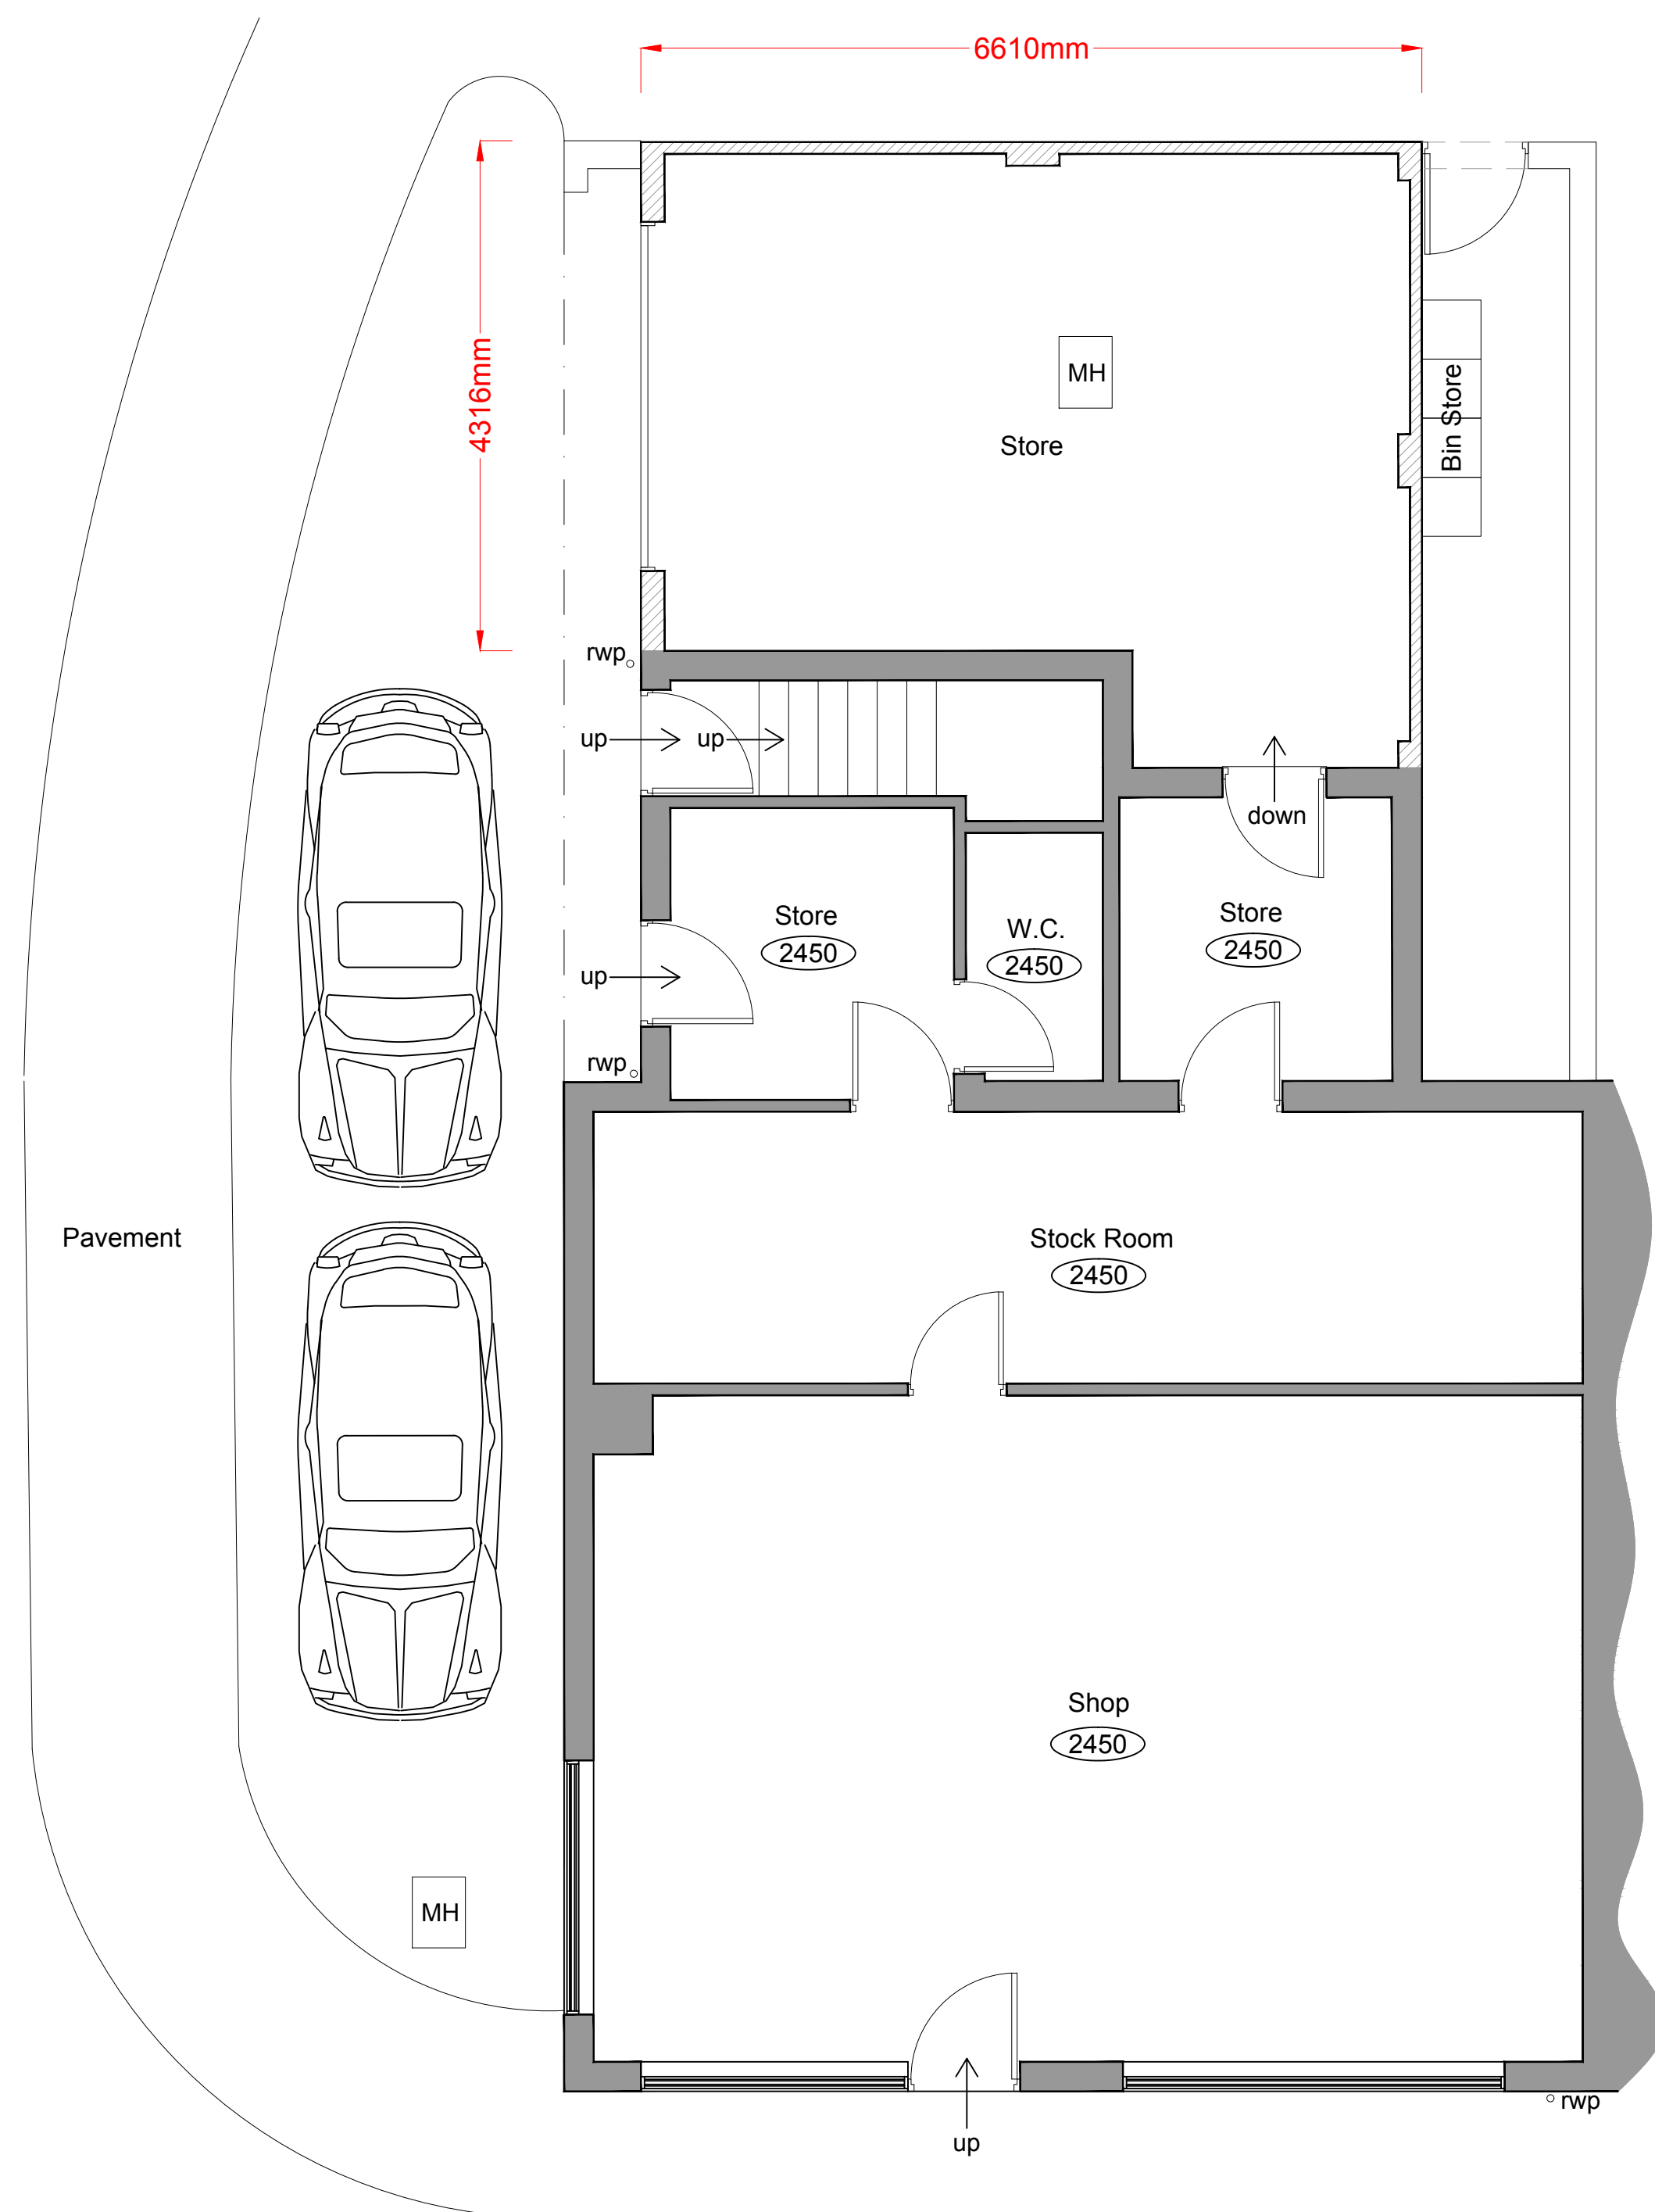

PROPOSED GROUND FLOOR PLAN

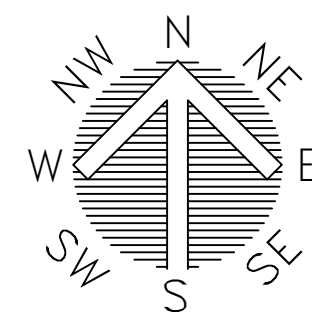

PROPOSED SITE PLAN - 1:500

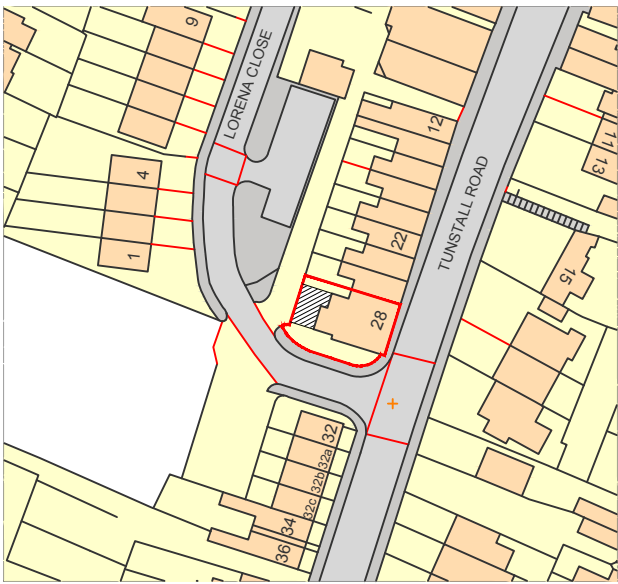

PROPOSED LOCATION PLAN - 1:1250



4 Ridge House, Ridge House Drive, Festival Park, S-O-T. ST1 5SJ
Office 01782 216912 WWW.FOREFRONTDC.COM

CLIENT
BARGAIN BOOZE
PROJECT
Proposed single storey rear/ side extension forming
Store Room at 28-30 Tunstall Road, Stoke-on-Trent,
Staffordshire ST8 6HH

TITLE
Proposed Floor Plans
Crown copyright and Ordnance Survey 0100031673

SCALE	DRAWN
1:50, 1:500, 1:1250 @ A1	ATG

DRG NO.	DATE
21-123-02	21 / 09 / 21

REV.	DESCRIPTION	DATE
------	-------------	------

The contents of this drawing are the copyright of Forefront Development Consulting Ltd